






Site Location Plan @ 1:1250
Licence No. 100047474

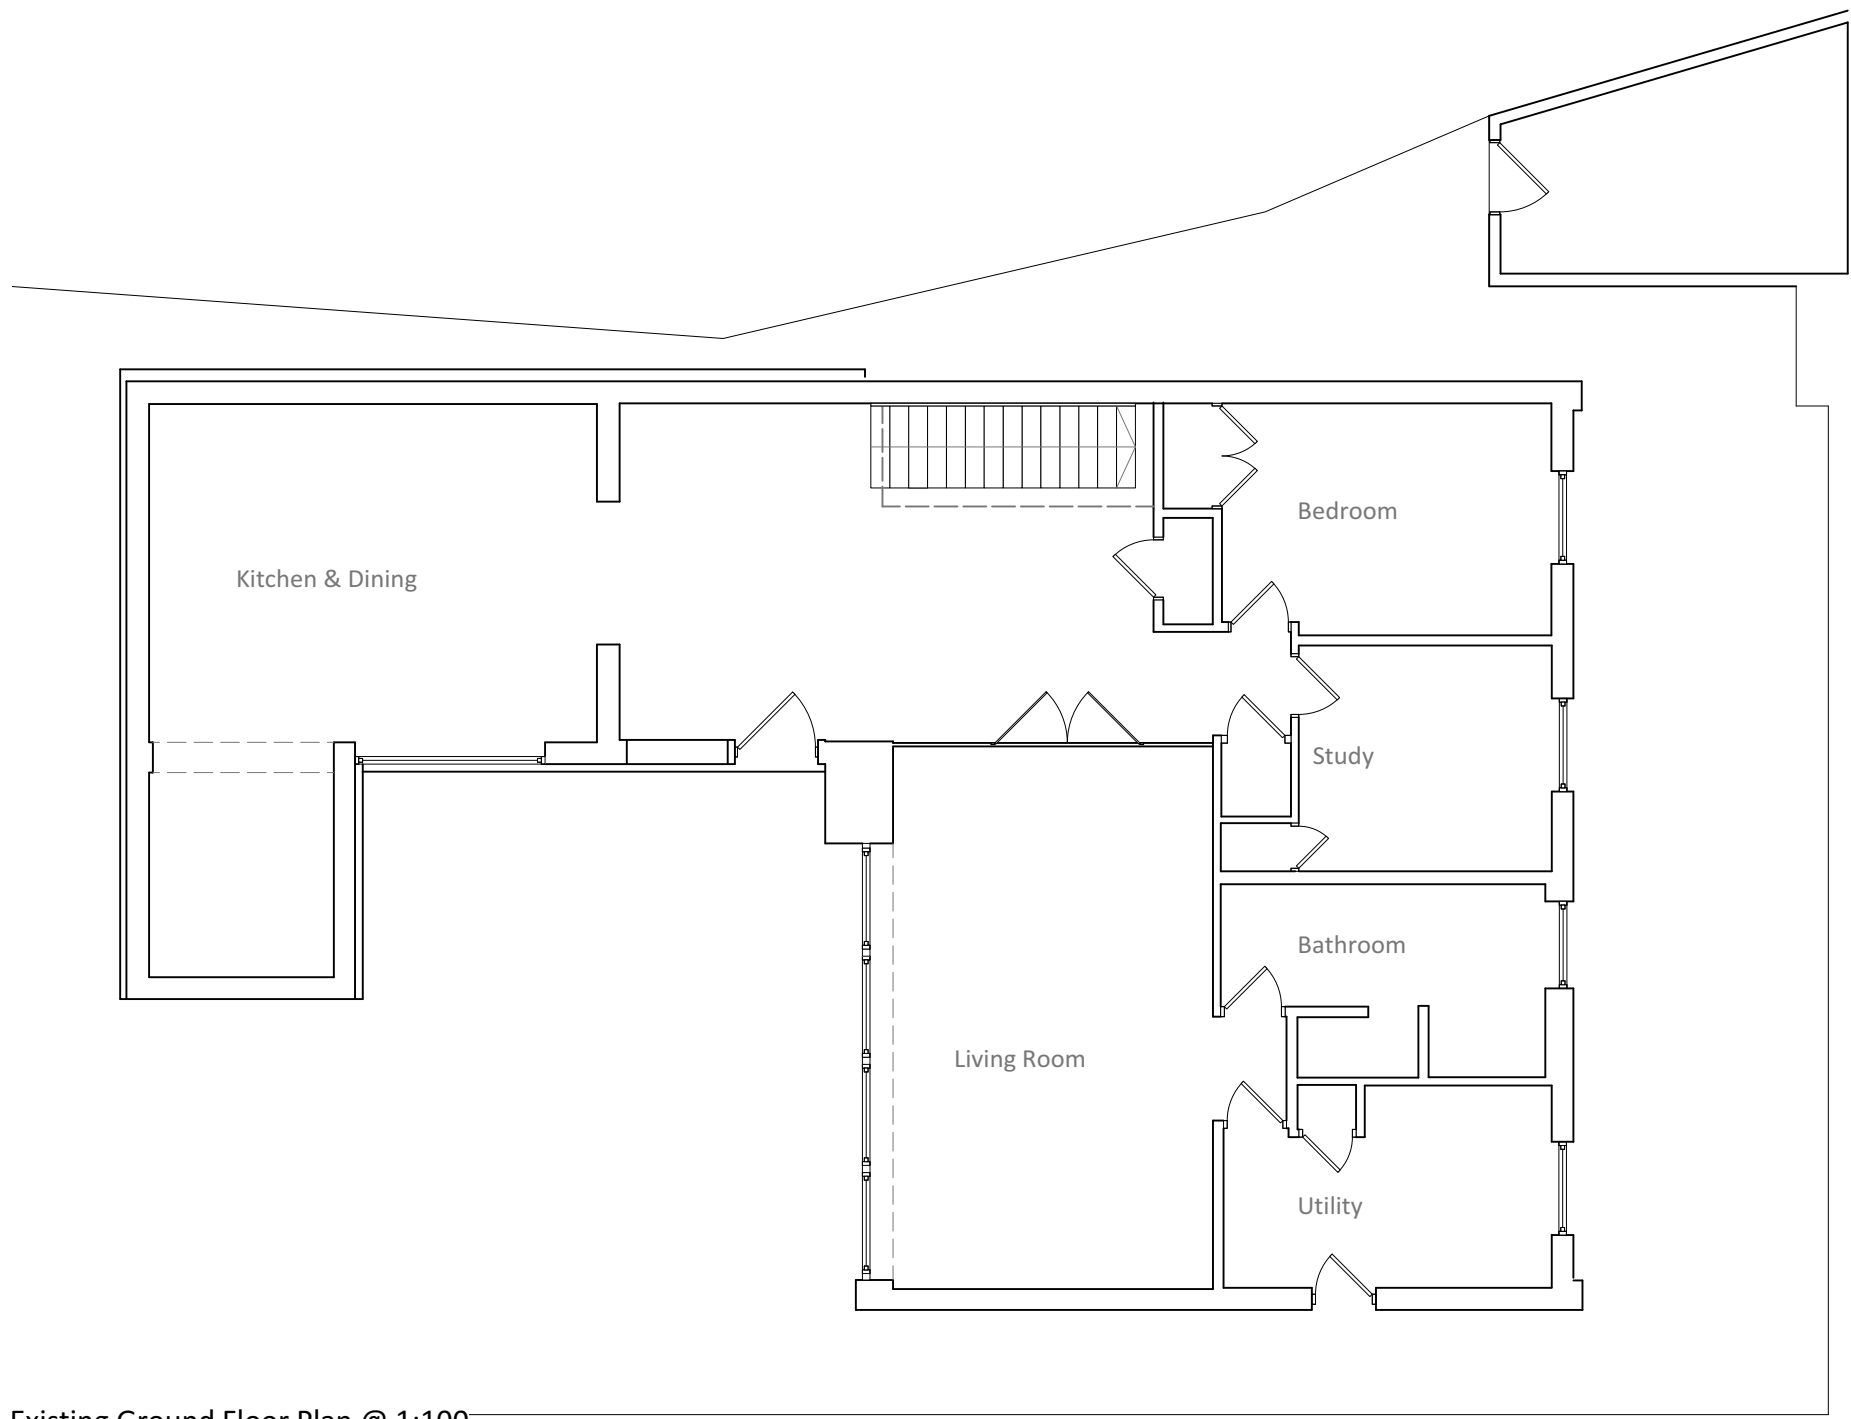

Existing Ground Floor Plan @ 1:100

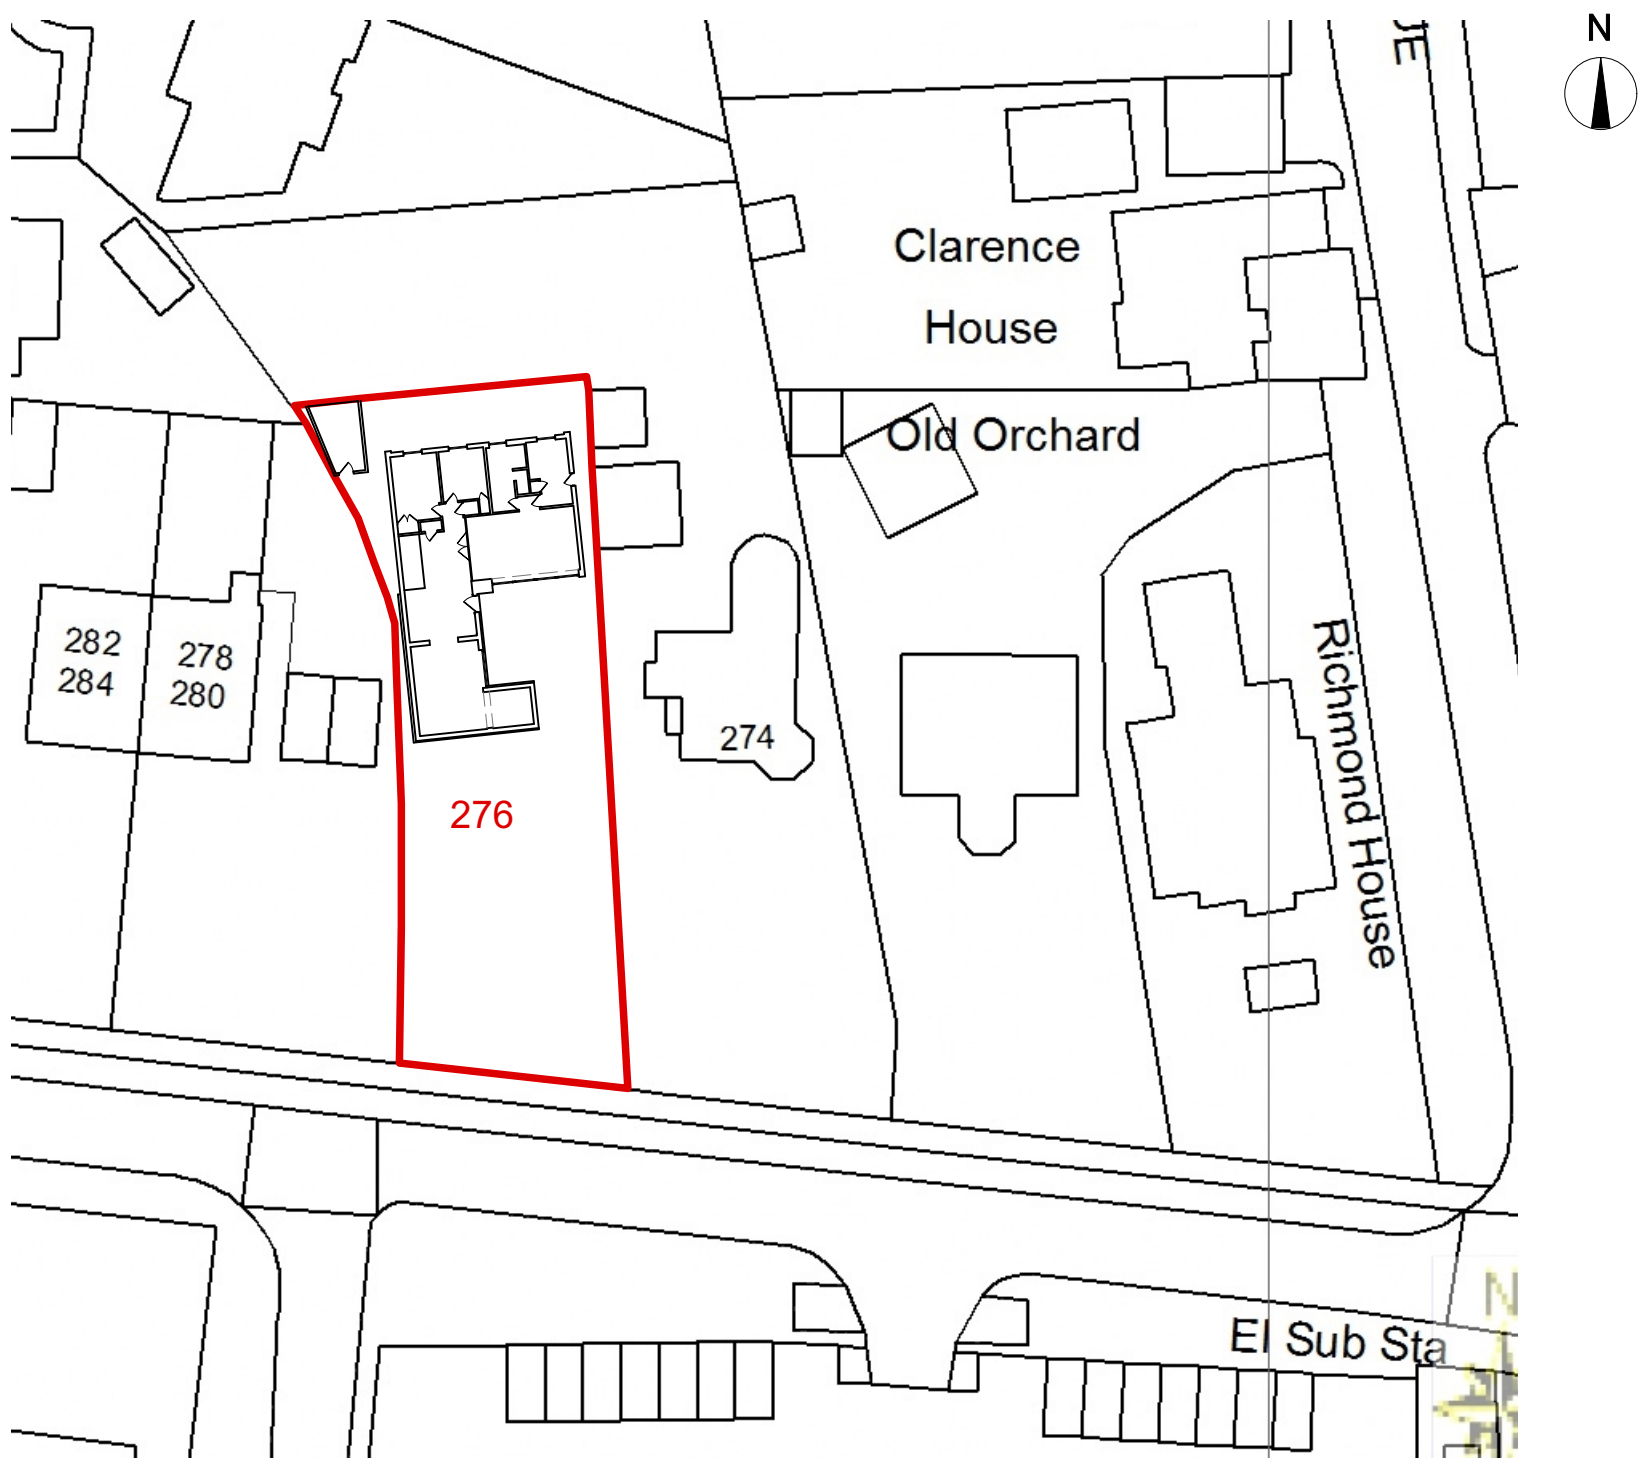


Existing Block Plan @ 1:500

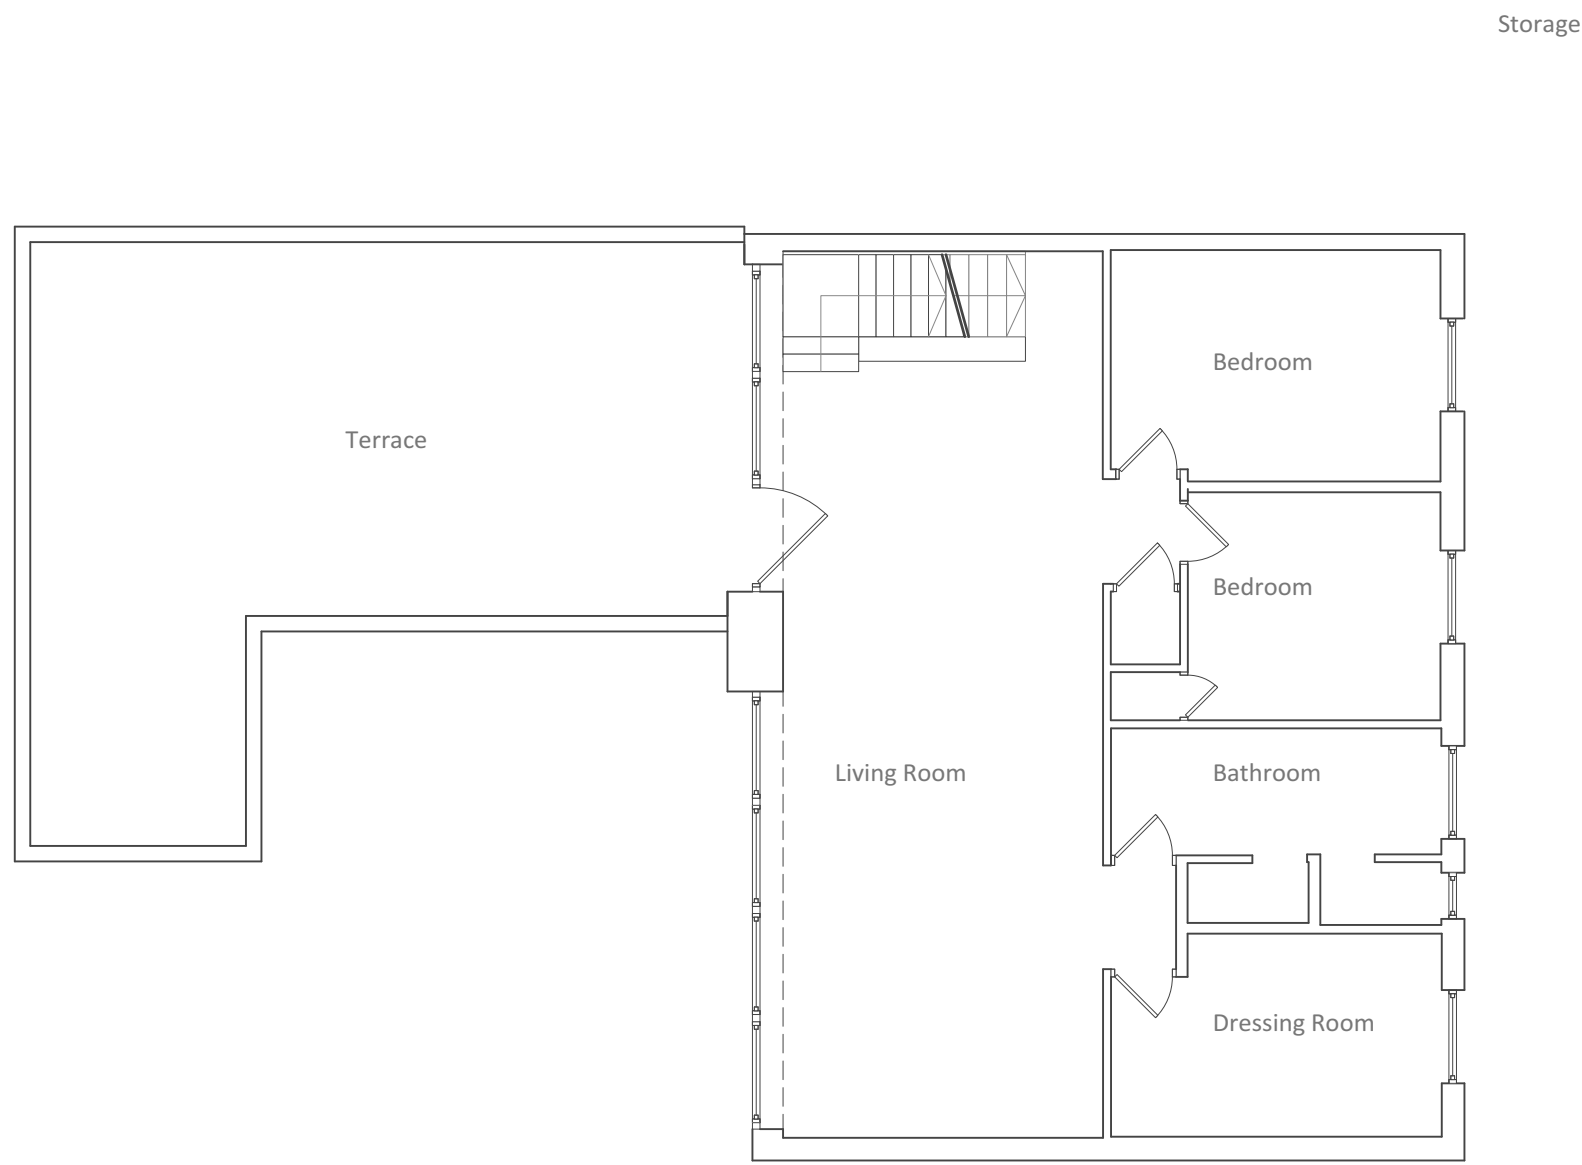


Existing First Floor Plan @ 1:100




Existing Front Elevation (South) @ 1:100
Excluding the extension*

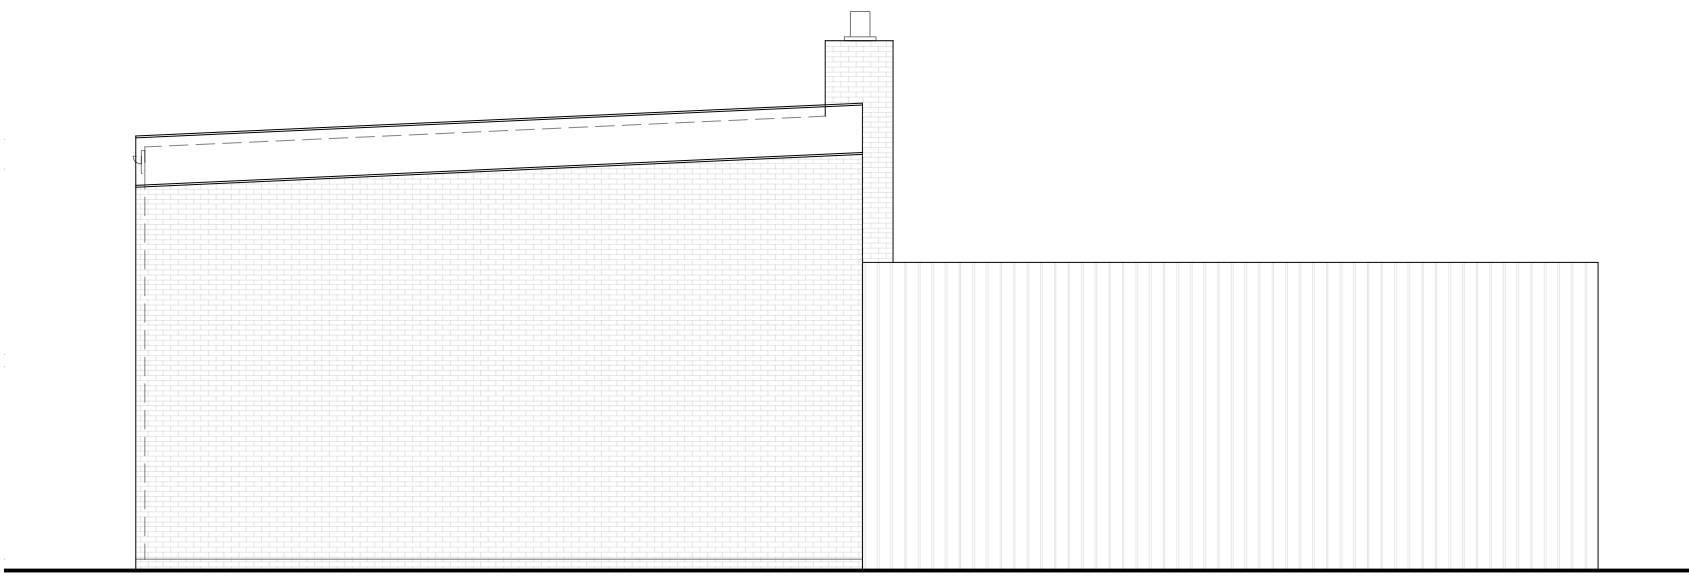

Existing Side Elevation (West) @ 1:100

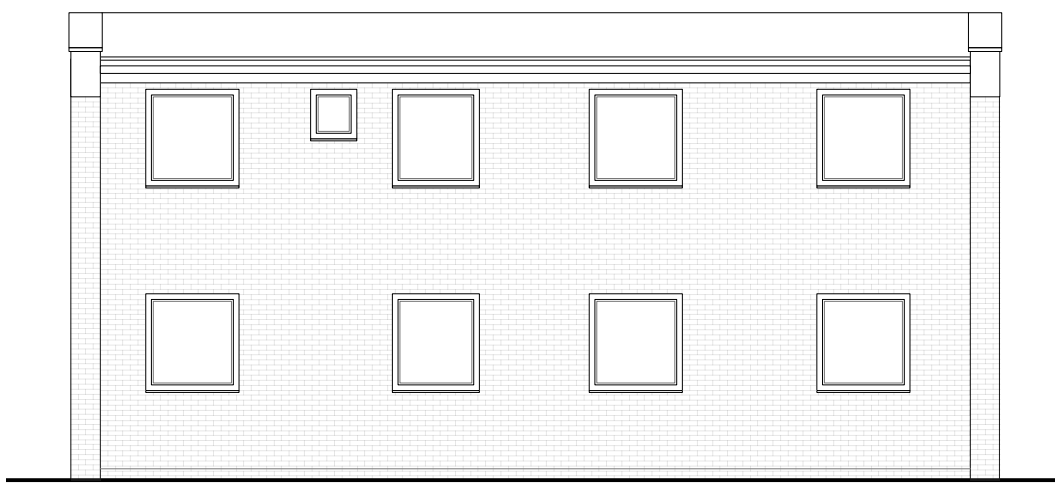

Existing Rear Elevation (North) @ 1:100

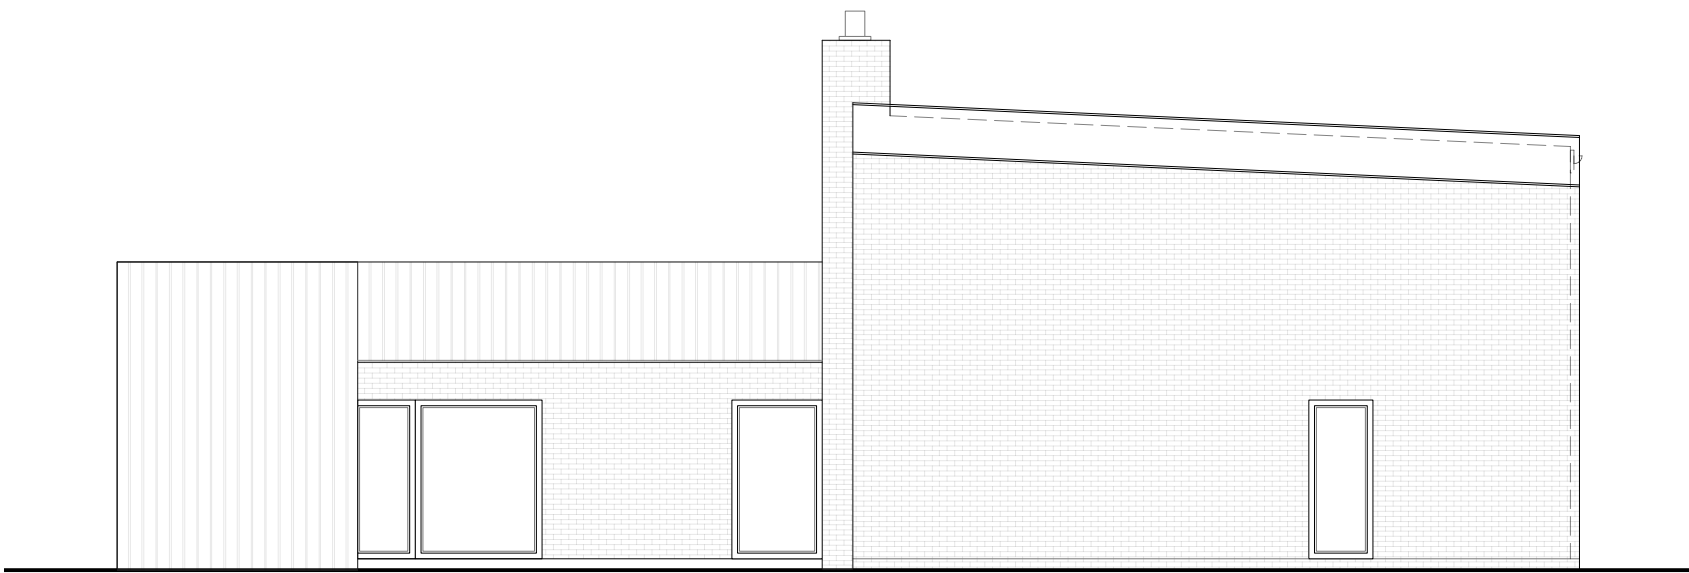

Existing Side Elevation (East) @ 1:100

Amendments	by	Date
a		
b		
c		
Job Title 115/SFMG		
Existing Drawing		
Plans and Elevations		
Various@ A1		
Drg.No. HOPA-001-S		
Drawn by: KC		
Issued to: Client / LA		
Status: Preliminary		
Date 26.10.2021		
		
HOP Architects Ltd Riverside, Hargrave 01753 61000 Company reg. 1202195		