



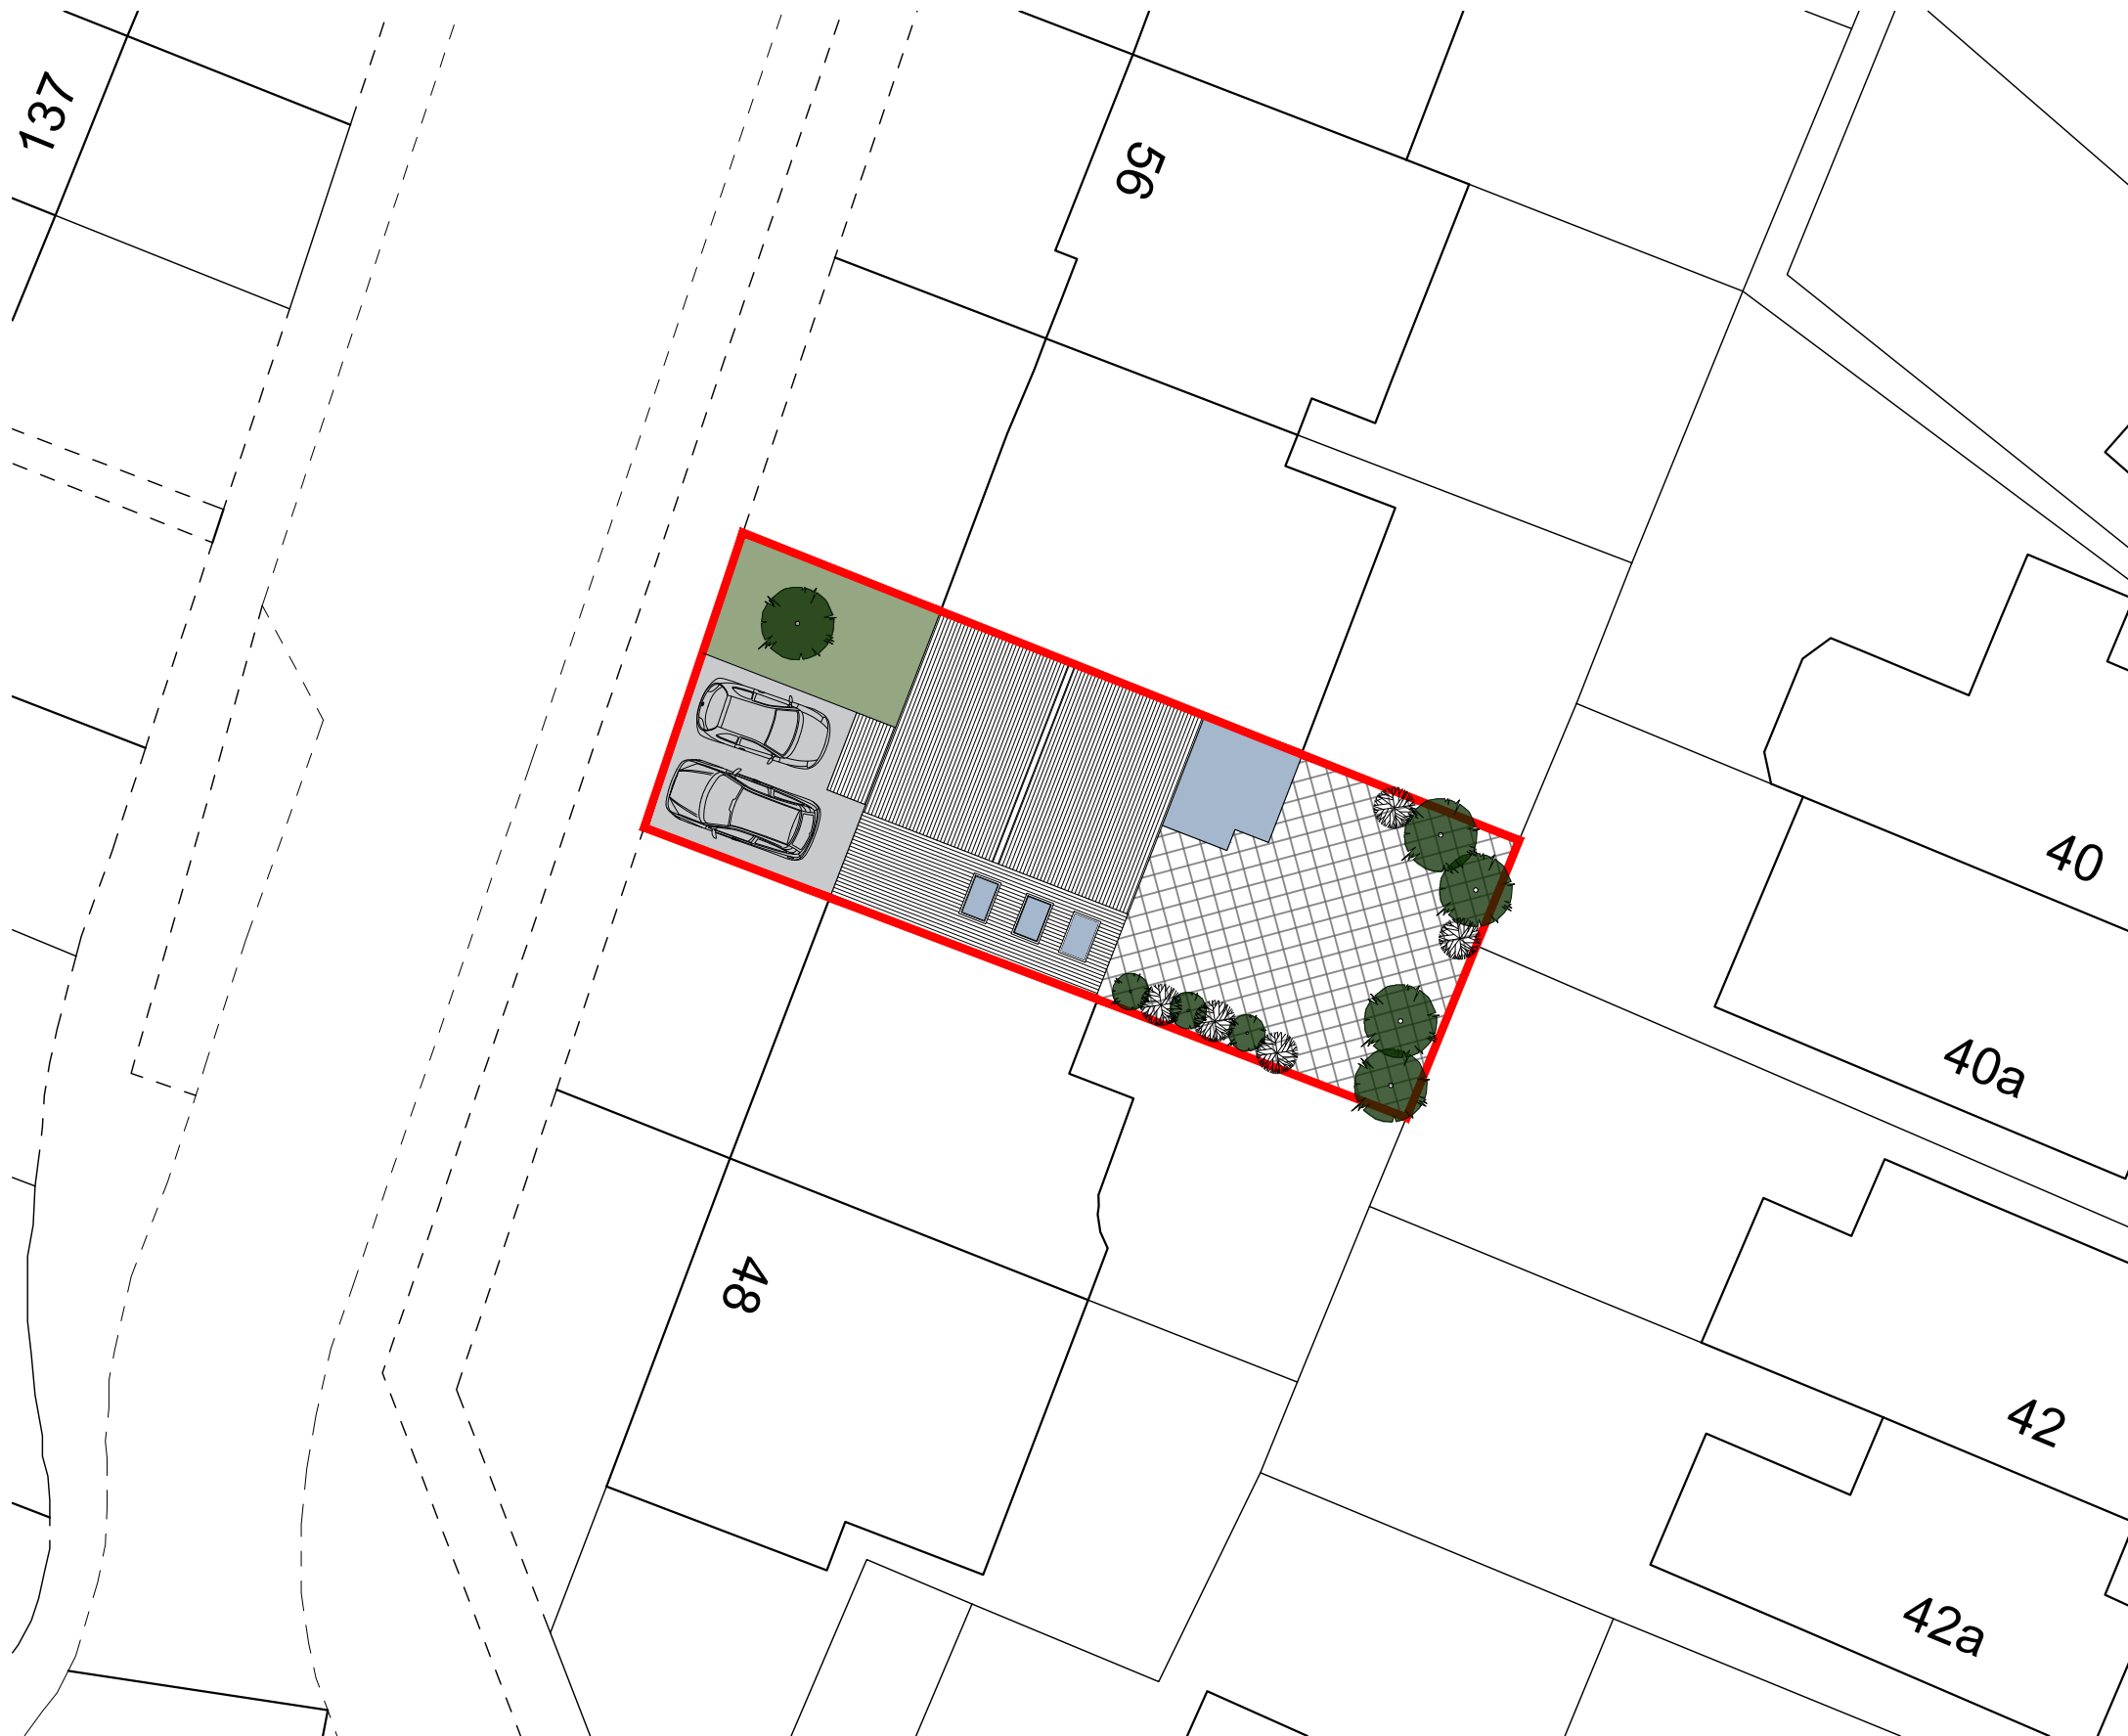


Proposed Site Plan 1:200

GENERAL NOTES:
 1. This drawing is the copyright of Rheal Architecture Ltd and may not be copied, altered or reproduced in any form or passed on to a third party without written consent. If in doubt ASK.
 2. The drawing reflects current standards and legislation agreed for this project at the time of original issue.

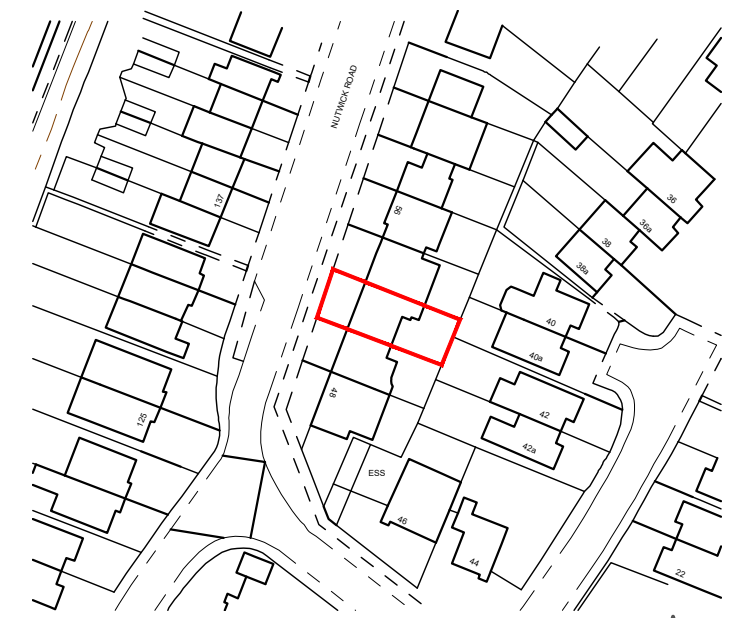

Location Plan 1:1250
 Ordnance Survey (c) Crown Copyright 2021.
 All rights reserved. Licence number 100022432

 

	PROJECT 52 Nutwick Road Denvilles Havant PO9 2UJ	DRAWING TITLE SITE PLAN PROJECT NO. DRAWING NO. 047 PD101A	  SCALE 1:200 @ A3	REVISION A - 30.07.2021 - First Issue
---	--	---	---	--