



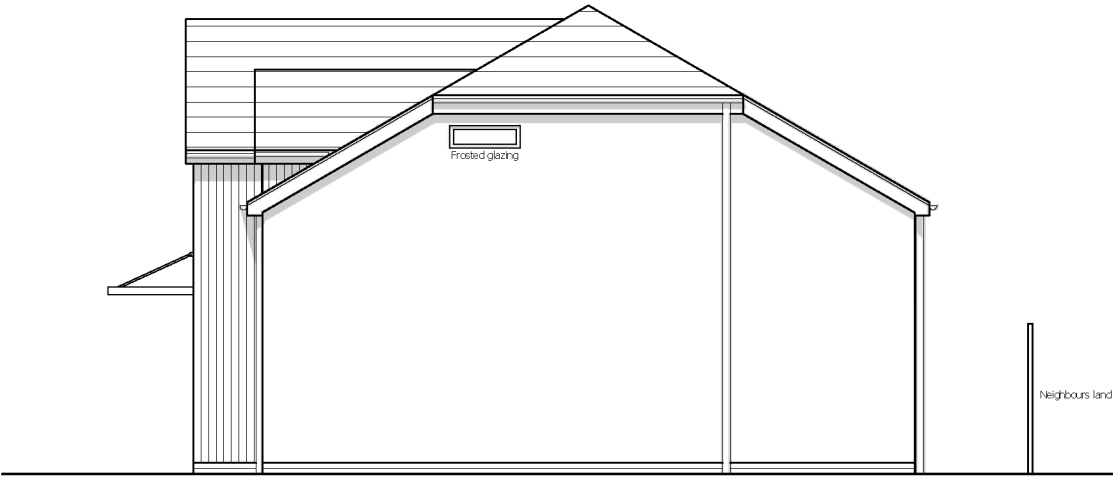

EAST ELEVATION

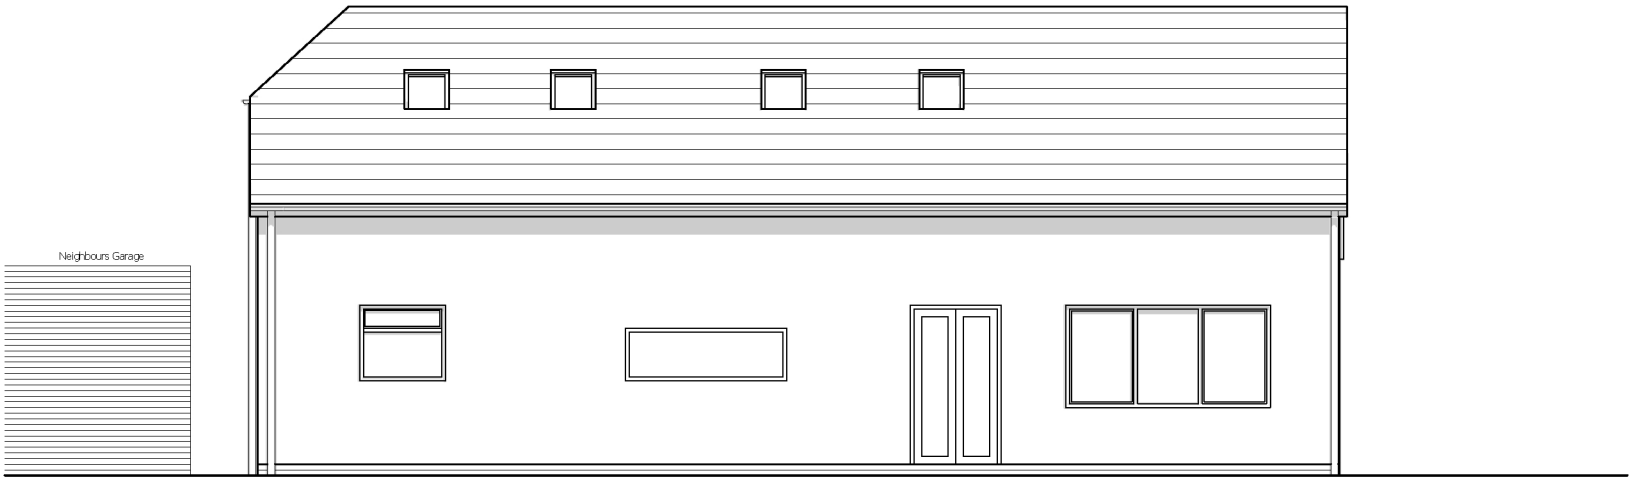


NORTH ELEVATION



WEST ELEVATION



SOUTH ELEVATION

 

Project	63 SANDY POINT ROAD HAYLING ISLAND		Date	DEC 20	Drawn by	ACE
	Drawing		PROPOSED ELEVATIONS		Scales	1:100@A3
					Status	PLANNING
		Job No	EA 04	Dwg No	PL-09	Revision
					A	