

PLANNING

NOTES:




Dimensions to be checked on site before commencing work.
Any discrepancies shall be reported to the architect
immediately.

Do not scale from these drawings except for planning purposes.

Use figured dimensions only.




Where applicable this drawing is to be read in conjunction with other consultants' drawings.

All drawings to be read in conjunction with specification and all other drawings including structural engineer and mechanical and electrical drawings / specification

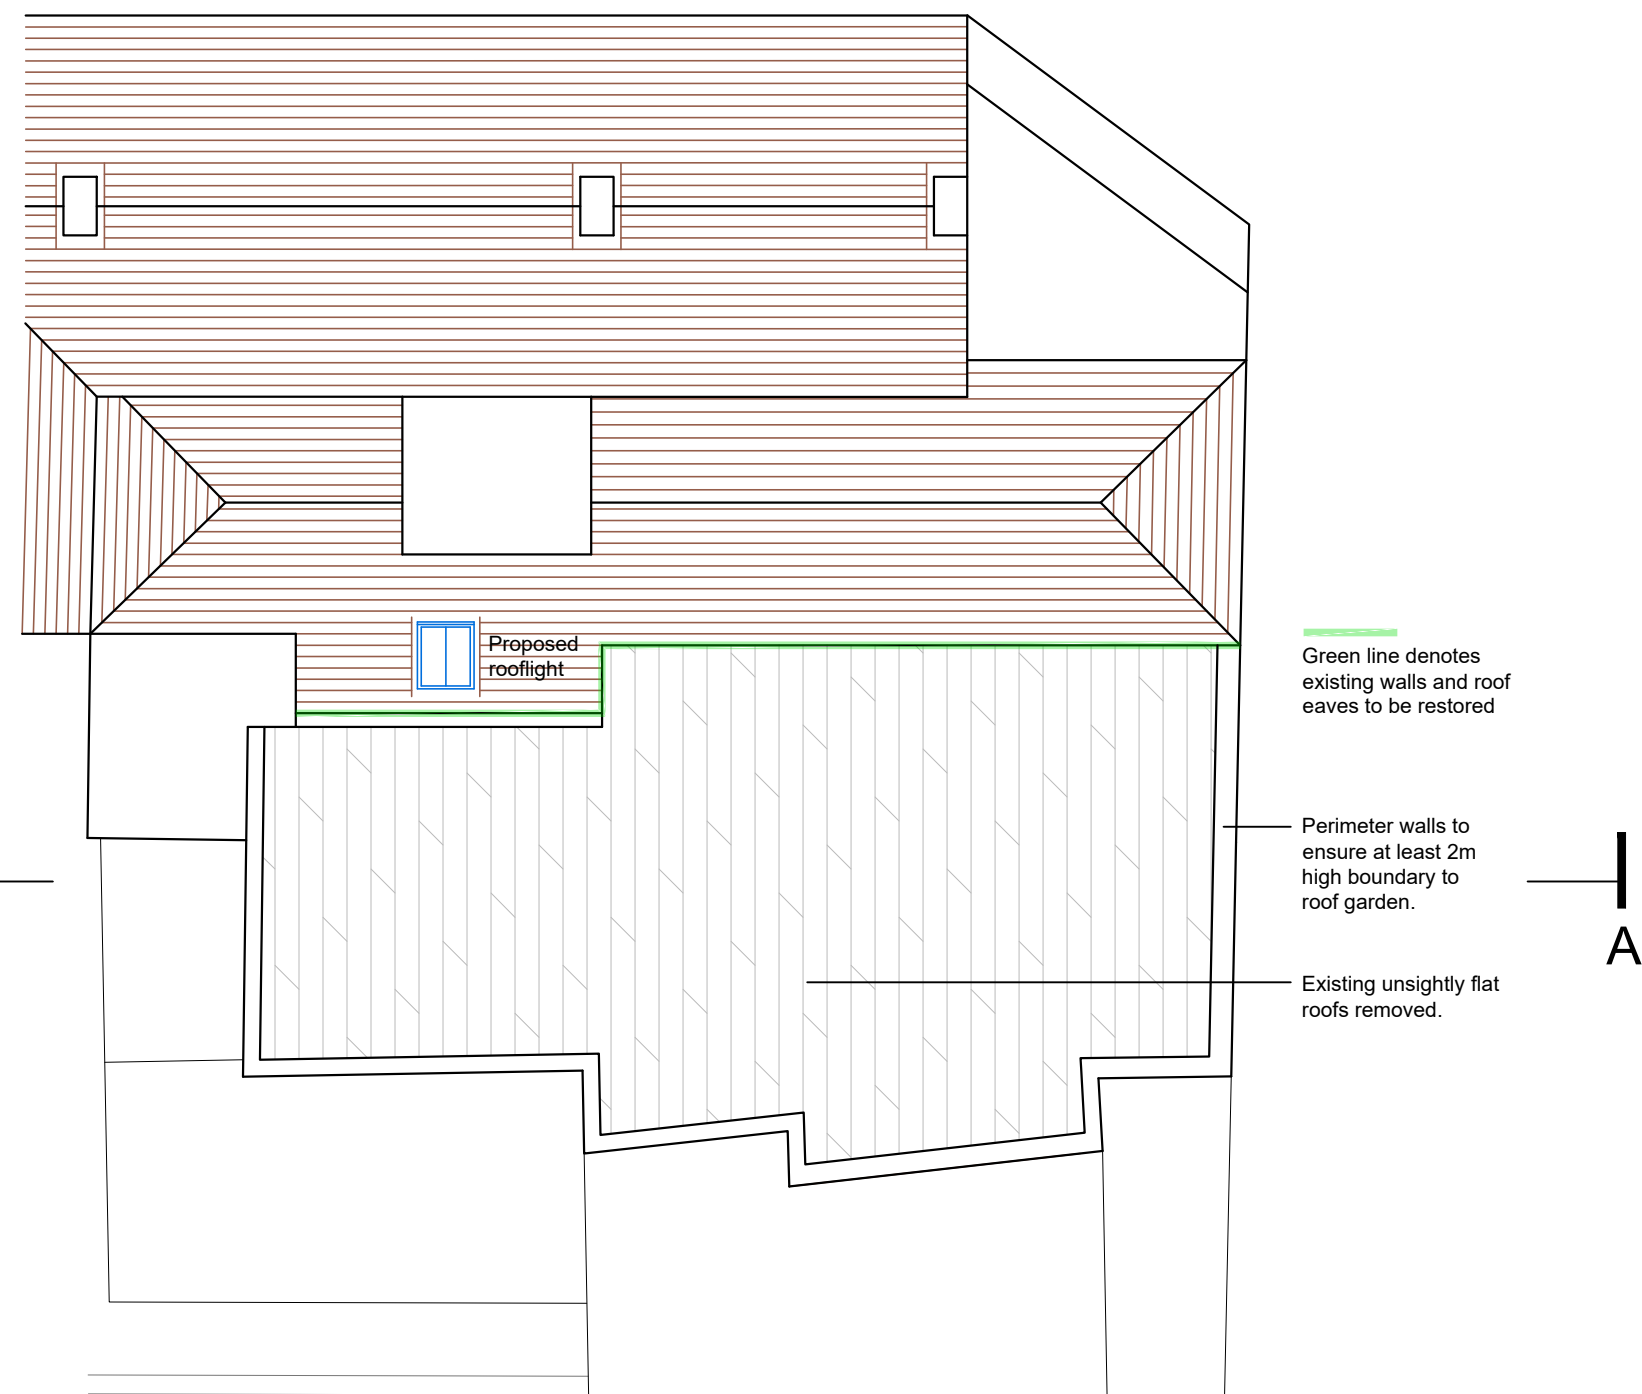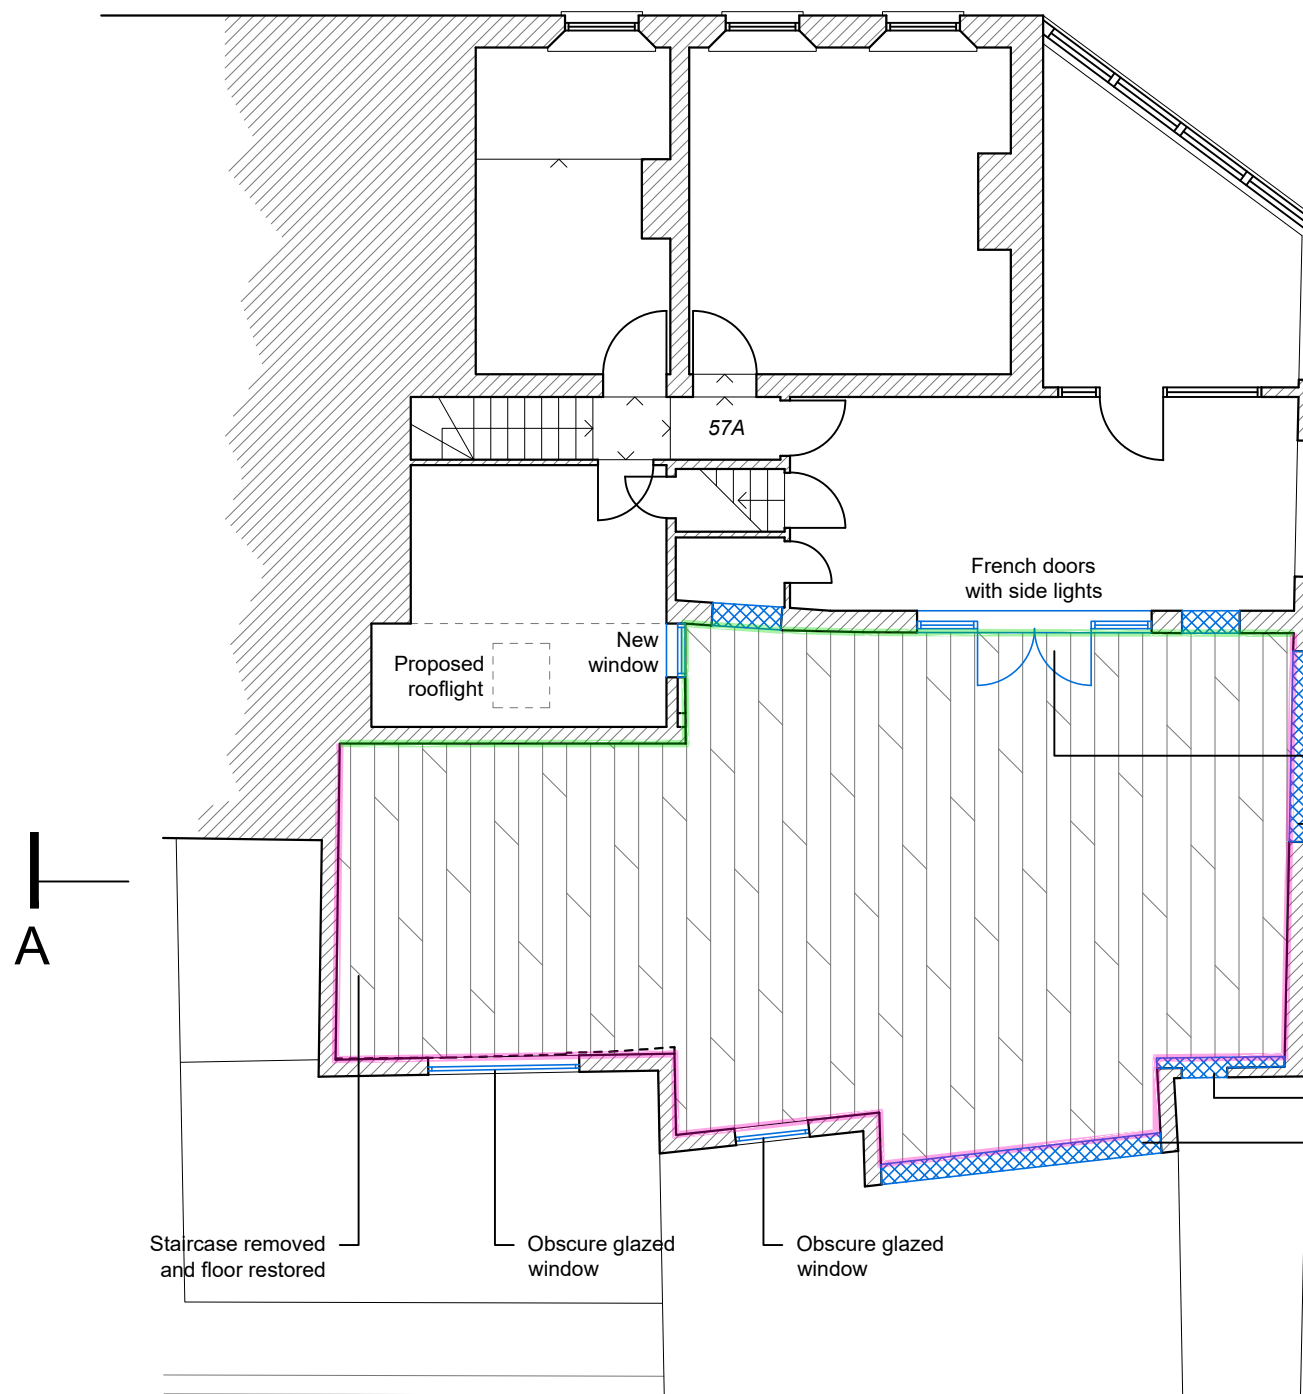
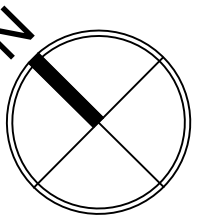


FIRST FLOOR
1:100

[No works to second floor level]

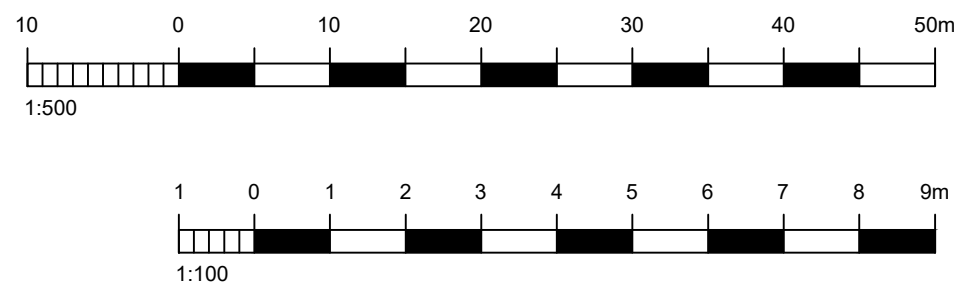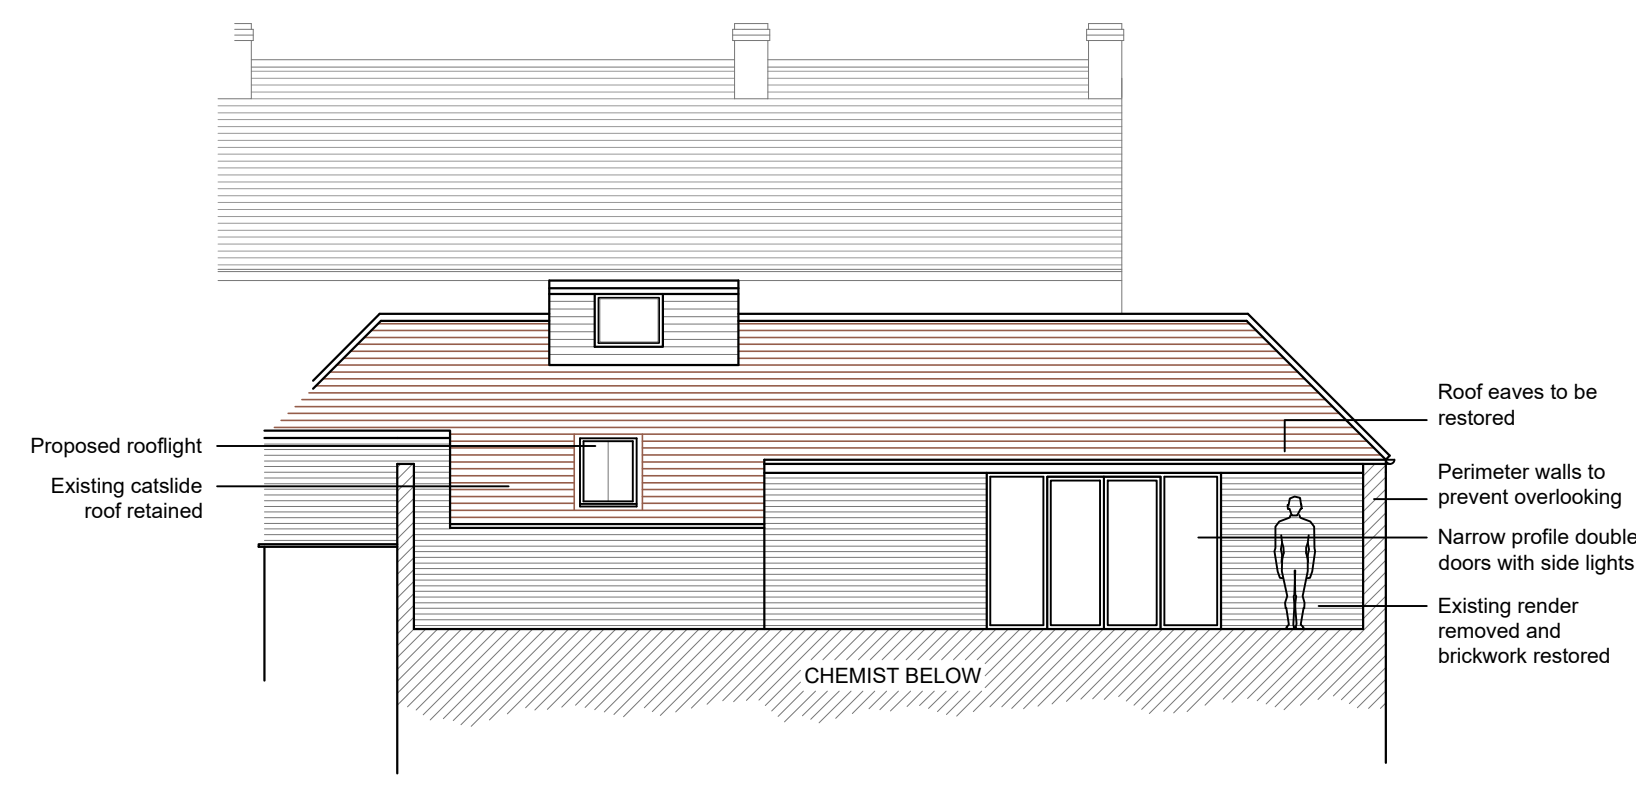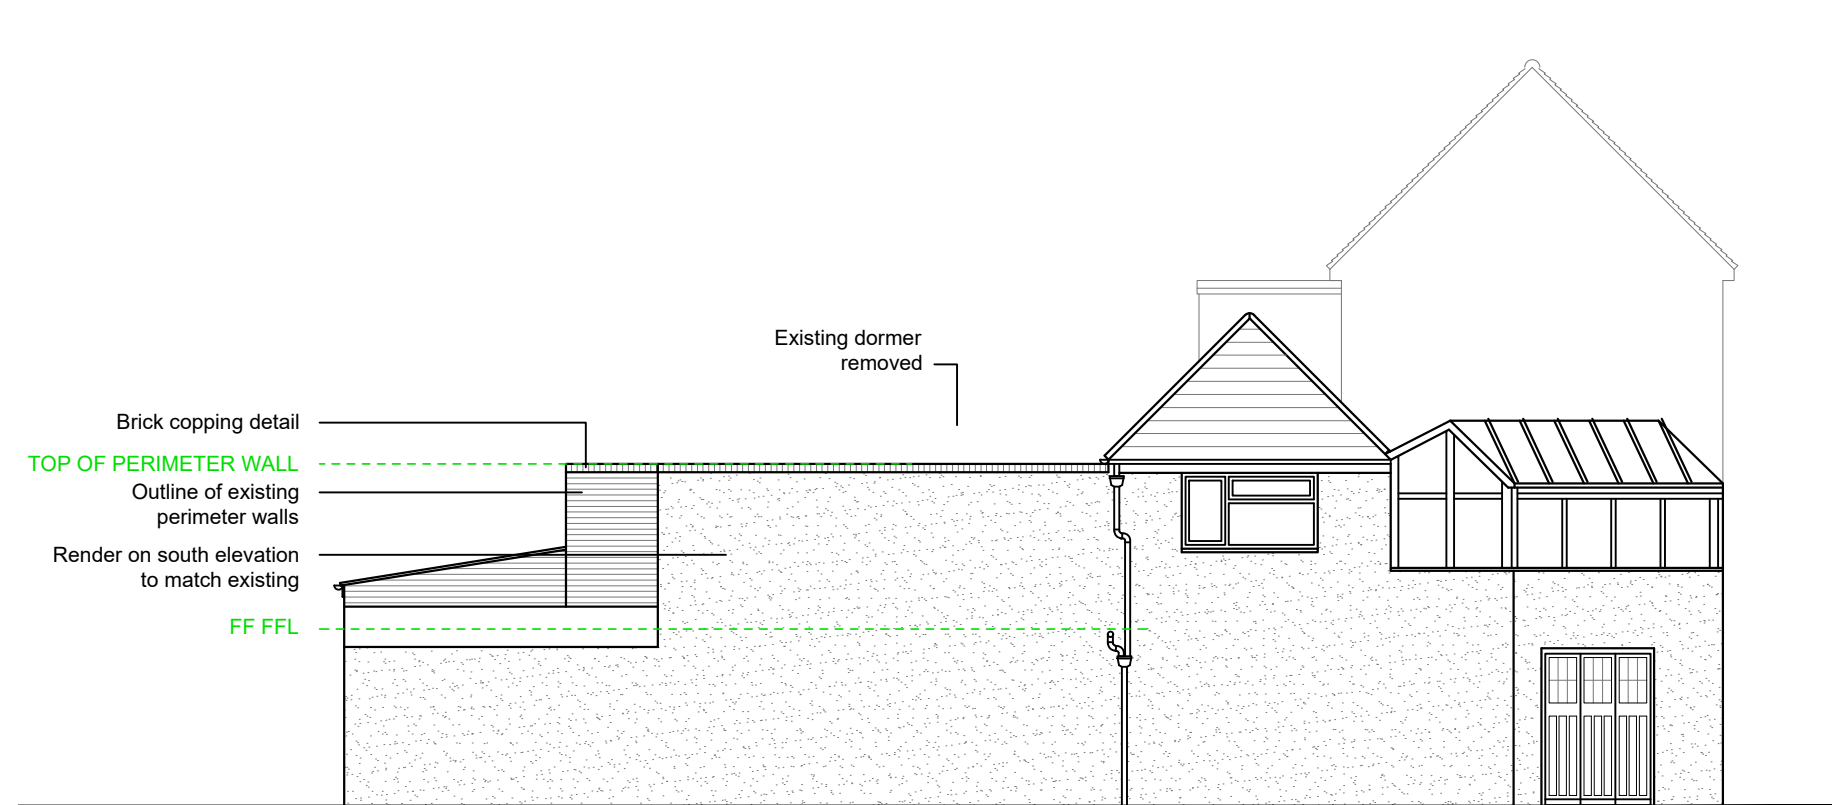

SIDE ELEVATION
[south] 1:100

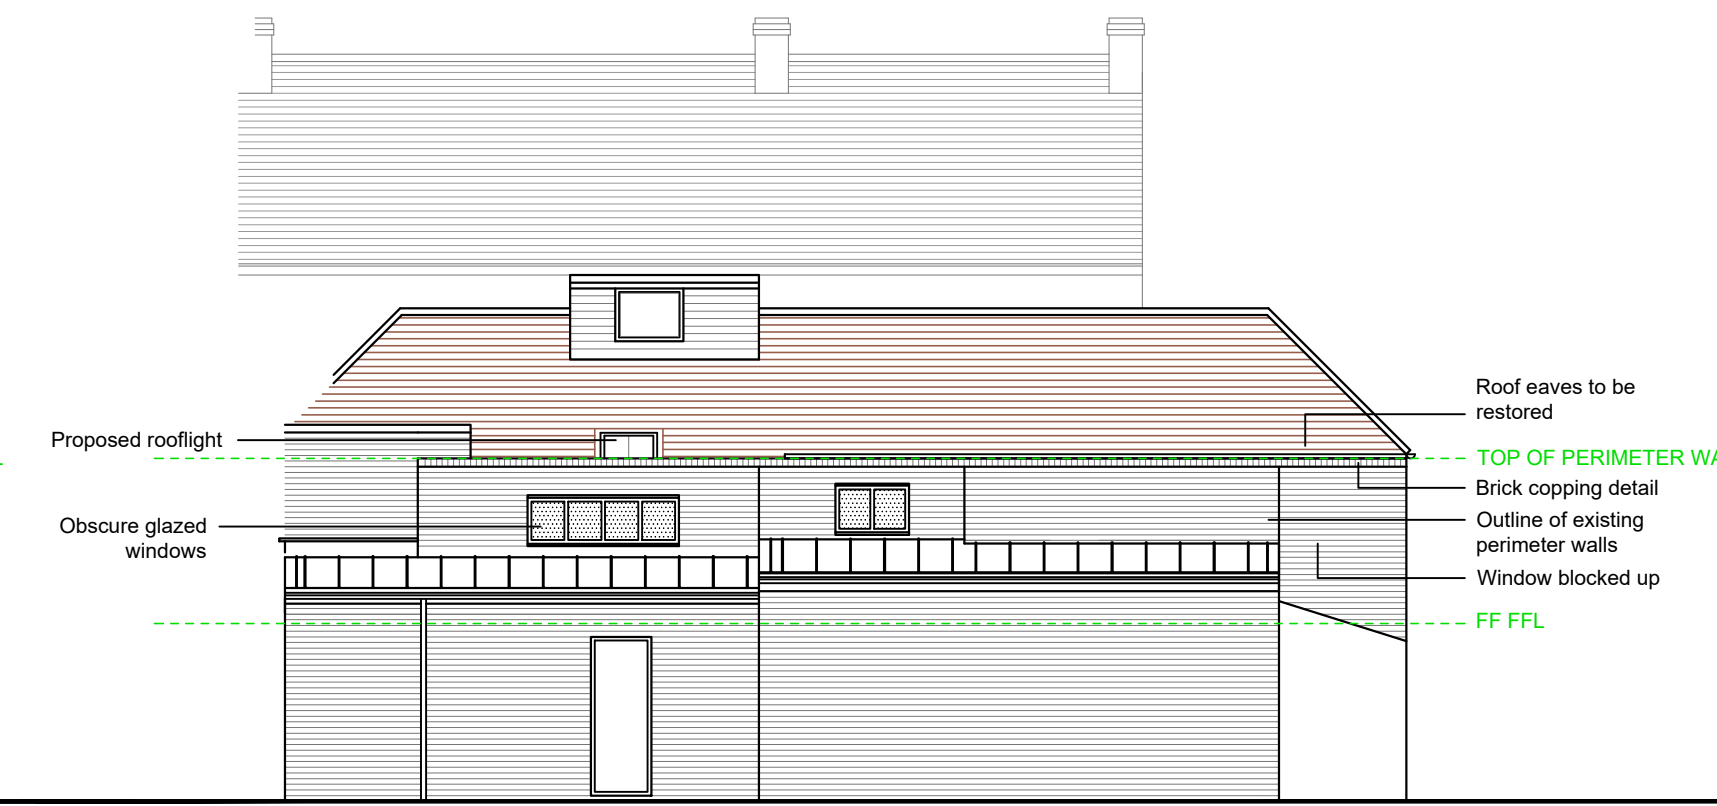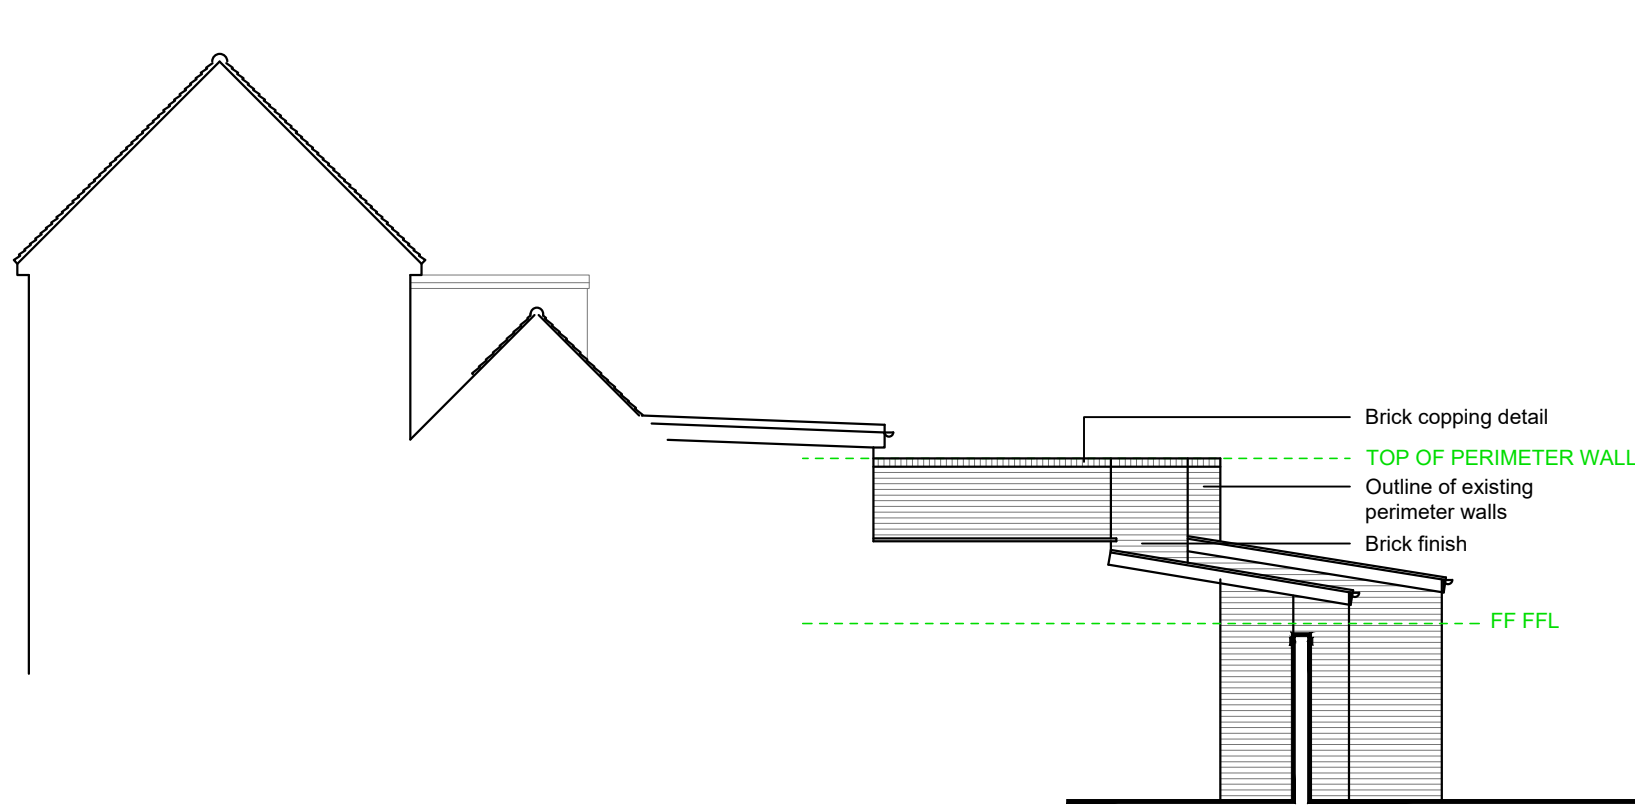

REAR ELEVATION
[west] 1:100

BLOCK PLAN
1:500

C	06-01-22	OBSURE GLAZED WINDOWS ADDED	TW
B	14-12-21	DEMOLISHED LAYER TURNED OFF	TW
A	04-11-21	ADDITIONAL INFO FOR LPA	TW
REV	DATE	AMENDMENT	DRAWN

hd
architects

Helyer Davies Architects Ltd
1 The Old Flour Mill,
Emsworth, PO10 7BT
01243 370 715

www.hdarchitects.co.uk mail@hdarchitects.co.uk

PROJECT

57 High Street
Emsworth
Hampshire
PO10 7AN

DRAWING	SCALE
PROPOSED PLANS & ELEVATION BLOCK PLAN	as noted @A1

DATE	Oct 2021	DRAWN	TW
DRAWING NUMBER		REVISION	
21066-02		C	