



THIS DRAWING HAS BEEN PRODUCED FOR PLANNING PURPOSES ONLY, THIS IS NOT A WORKING DRAWING, FOR FURTHER INFORMATION CONTACT KALOTEC LTD.

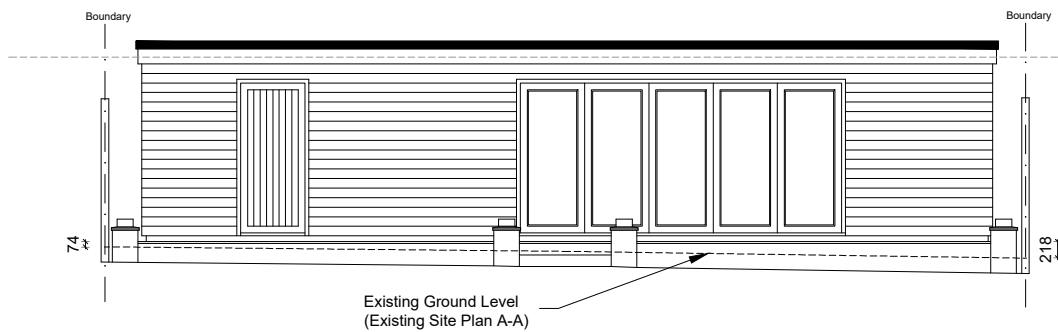


Proposed North Elevation
(Scale 1:100)

2.5m height line when measured from highest existing ground level adjacent to proposed building in accordance with Permitted Development Class E

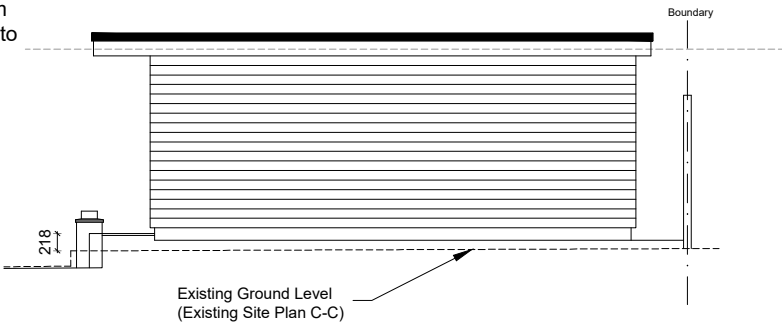


Proposed West Elevation
(Scale 1:100)

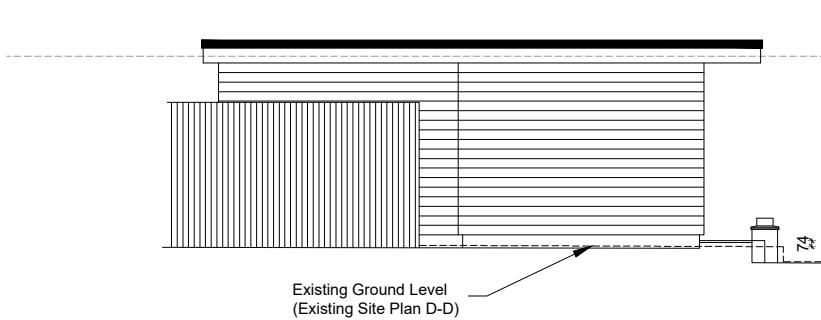


Proposed East Elevation
(Scale 1:100)


2.5m height line when measured from highest existing ground level adjacent to proposed building in accordance with Permitted Development Class E

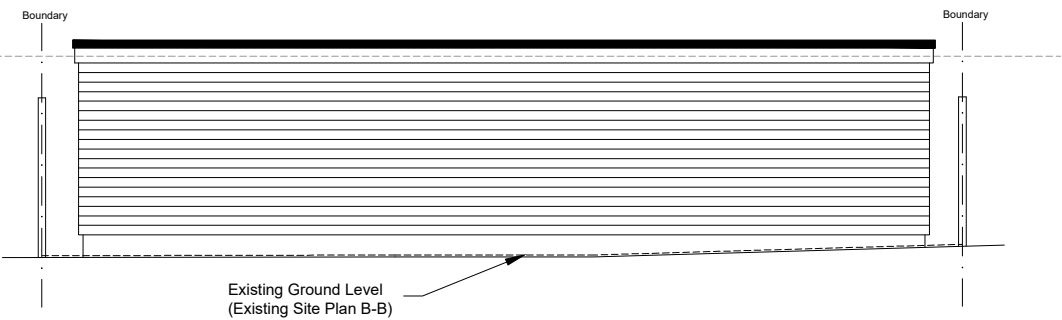


Proposed South Elevation
(Scale 1:100)

 

Revisions:
A - Design amended in accordance with Clients requirements - 18/11/2021

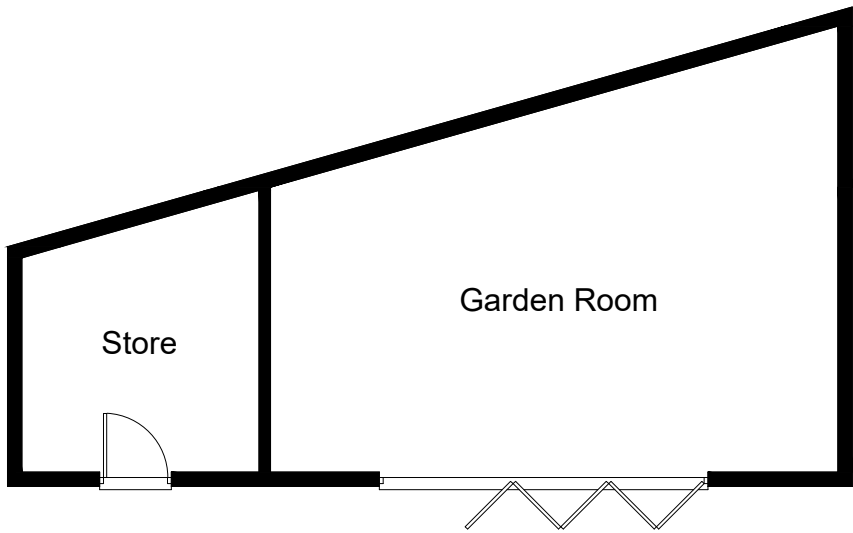

Proposed Floor Plan
(Scale 1:100)

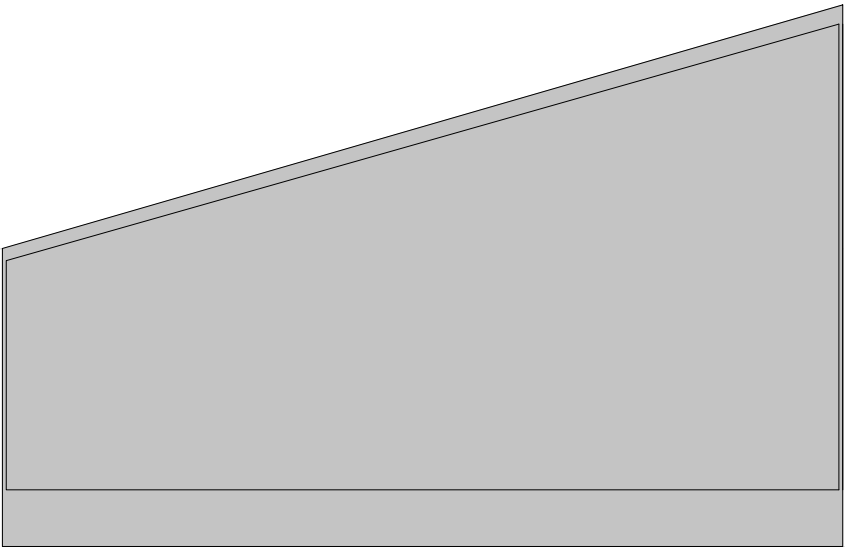

Proposed Roof Plan
(Scale 1:100)



CLIENT Mr & Mrs Rafferty		
SITE 60 Padnell Road, Cowplain		
TITLE Proposed Outbuilding - Floor Plan, Roof Plan & Elevations		
SCALE 1:100 (A3)	DRAWING NO. KALO-0272-103	REVISION A
DATE July 21		
DRAWN	CHECKED	
Kalotec Limited, Cams Hall, Fareham, Hampshire, PO16 8AB Telephone: 01329 227 424 Email: info@kalotec.co.uk Website: www.kalotec.co.uk		
COPYRIGHT © KALOTEC LIMITED		