


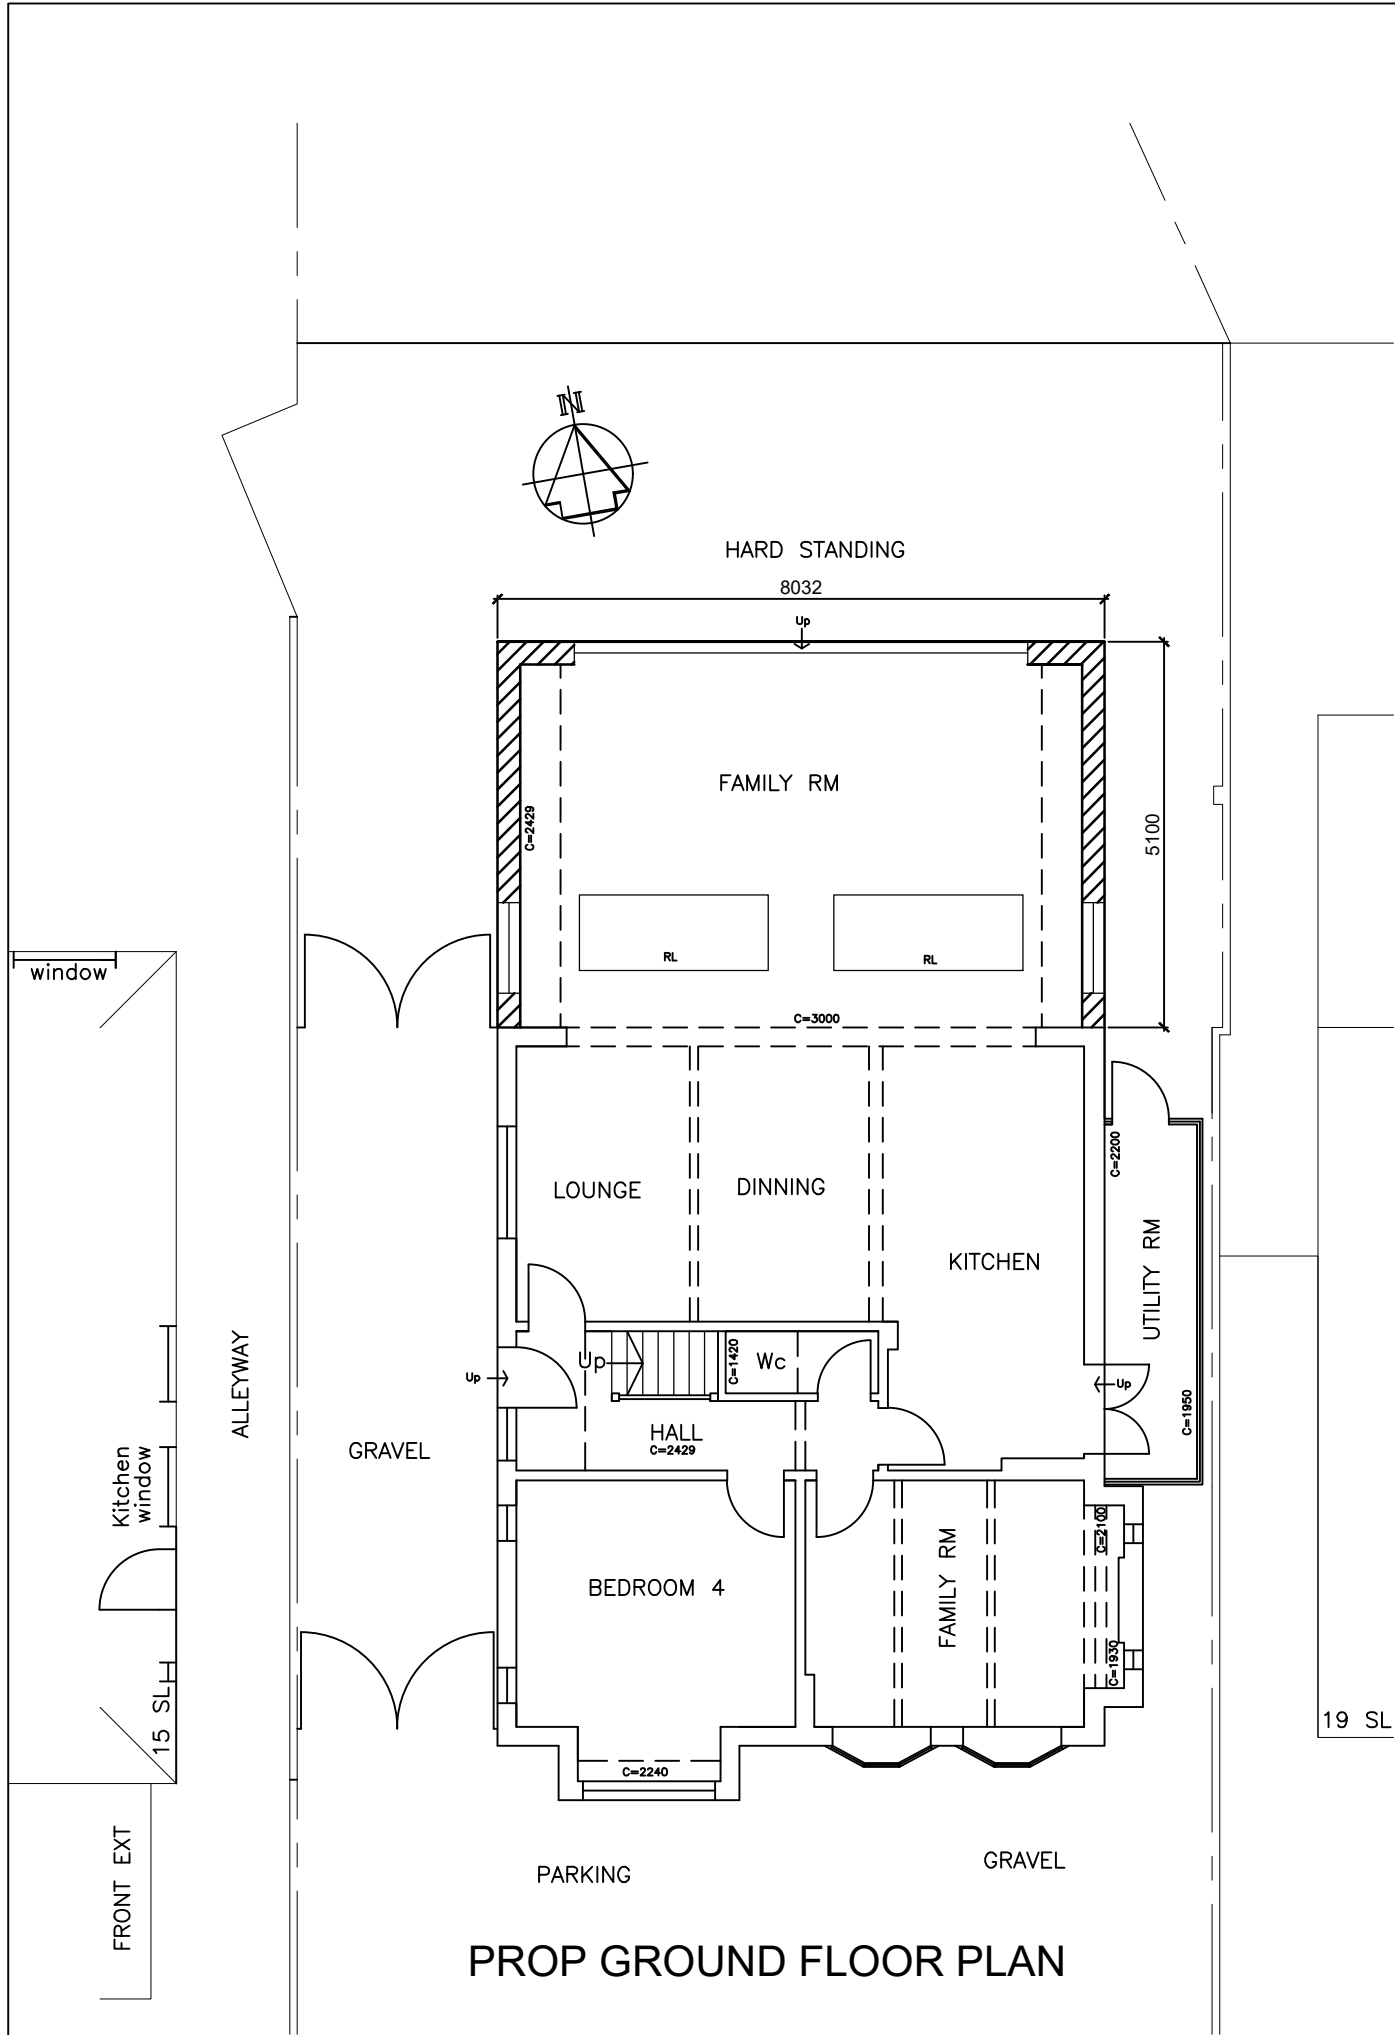


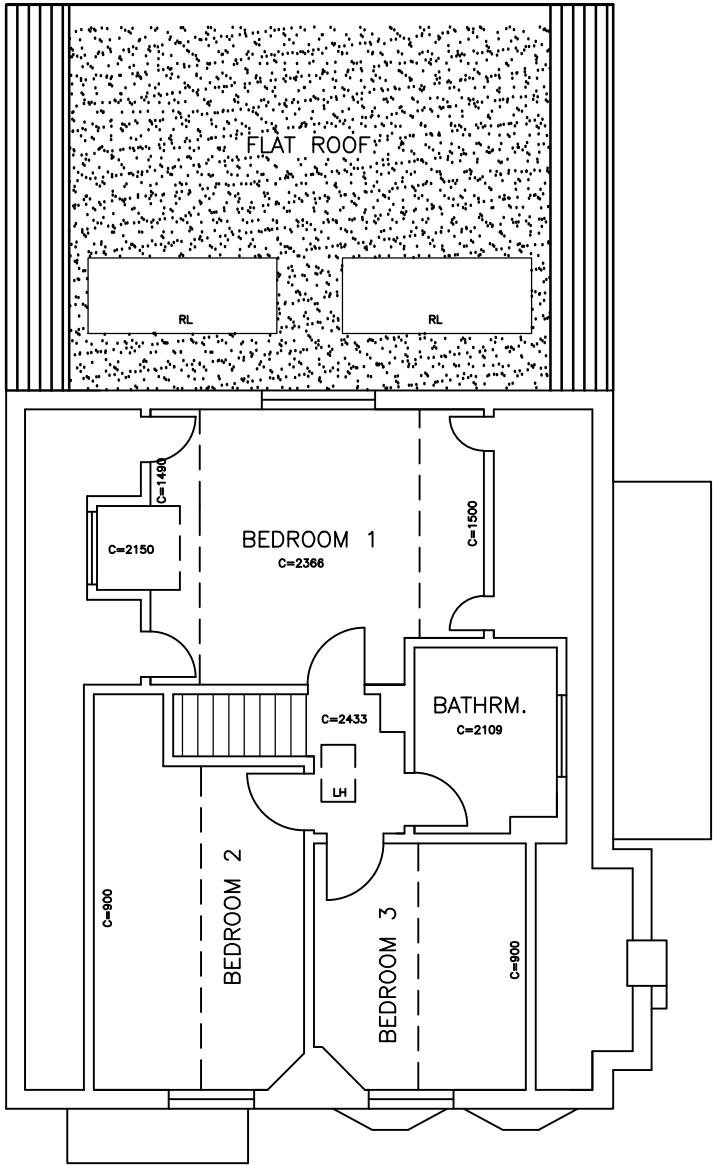

PROP GROUND FLOOR PLAN

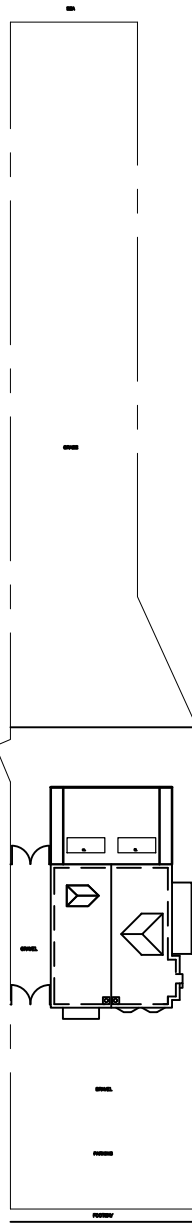

PROP FIRST FLOOR PLAN

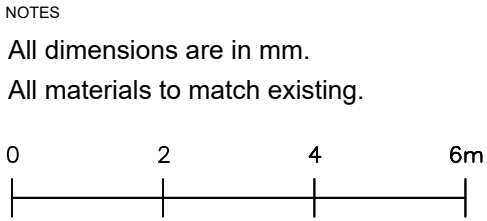

PROP SITE PLAN
Scale 1:500

CLIENT Marvin Vincent	PROJECT Rear Extension.	LOCATION 17 Salterns Lane, Hayling Island, Hants PO11 9PH	DRAWING Plans	SCALE 1:100 UNO @ A3	DATE Dec 21	DRAWING NUMBER 1485-P5	REVISION
--------------------------	----------------------------	--	------------------	-------------------------	----------------	---------------------------	----------