


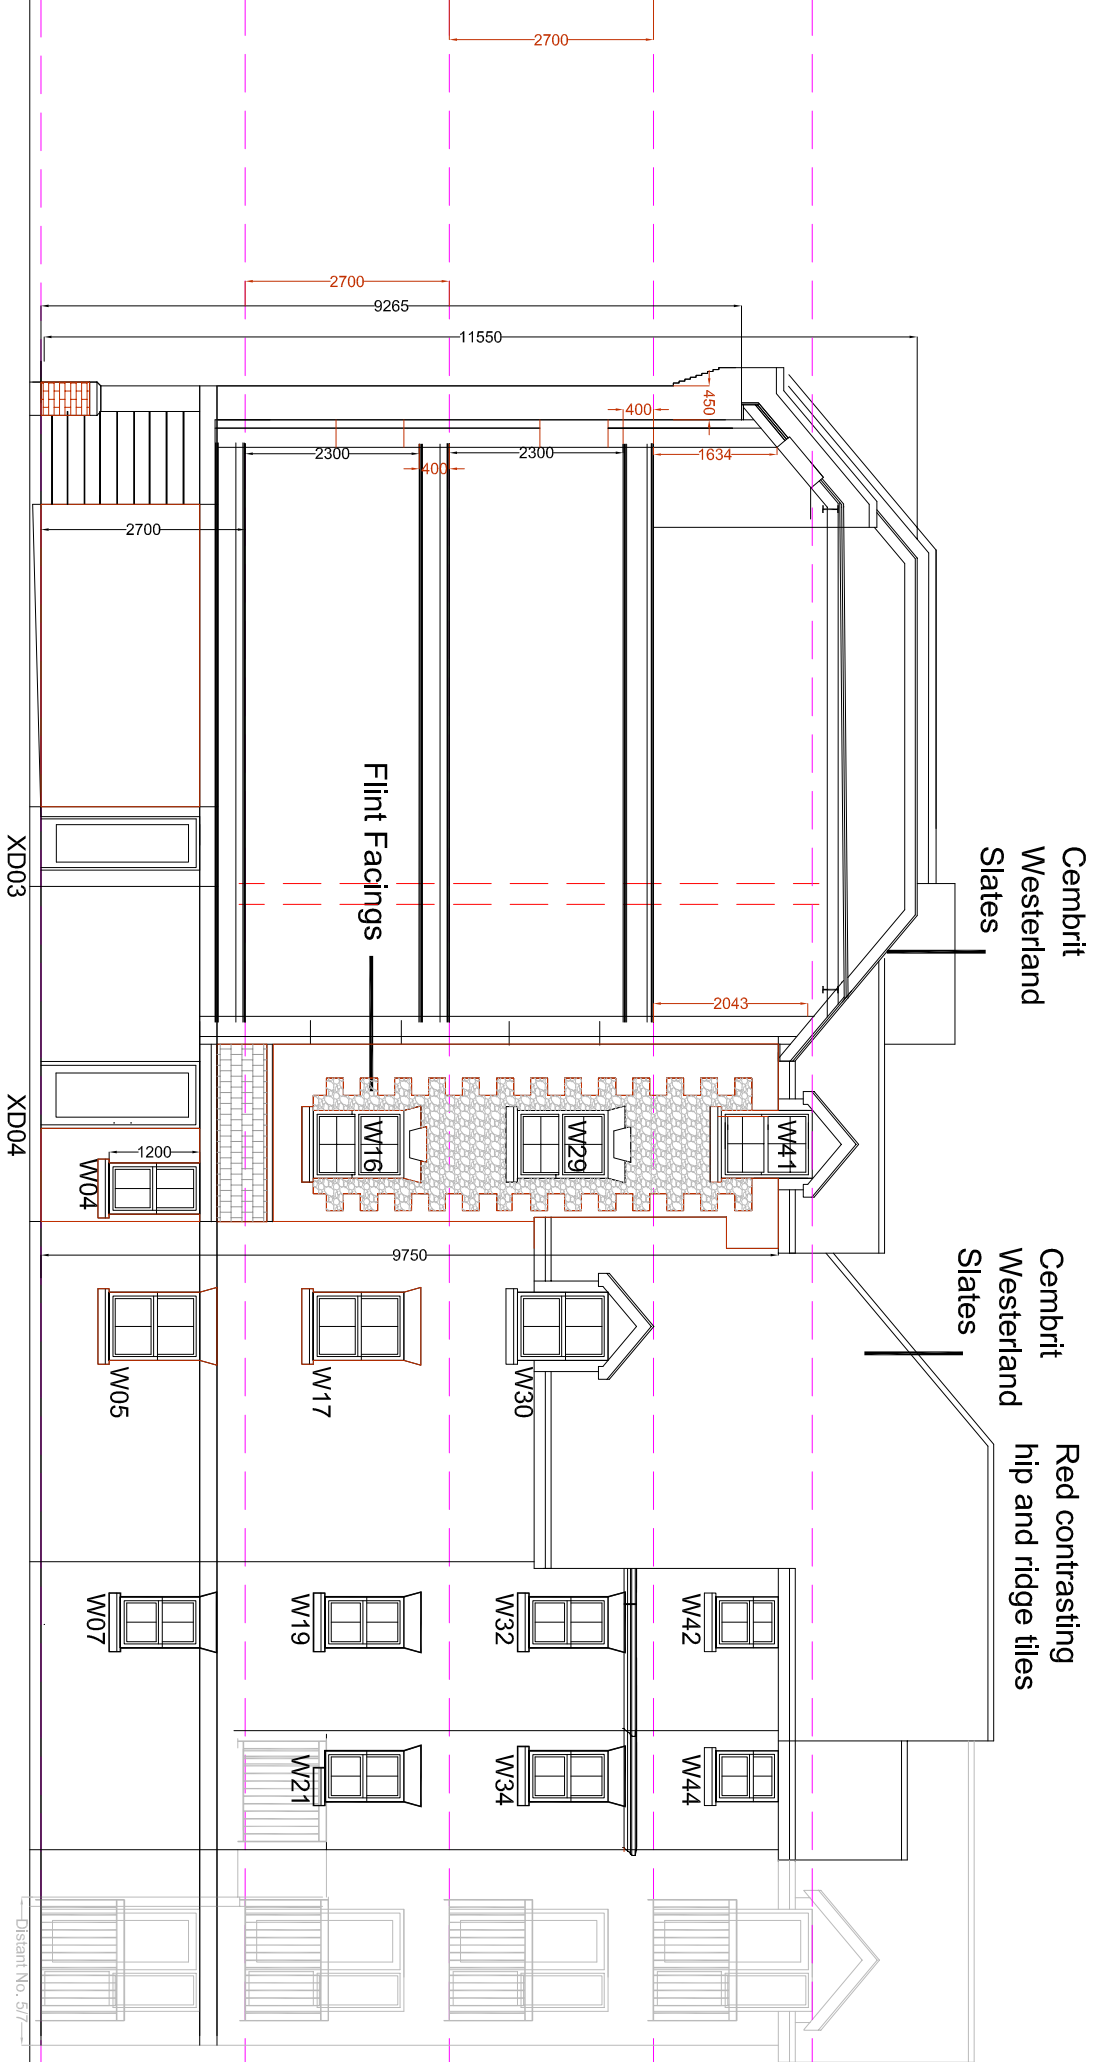


East Elevation

Brick manufacturer is AAB
description is DR338 The Storm Blend Handmade




North Elevations

Brick manufacturer is AAB
description is DR338 The Storm Blend Handmade

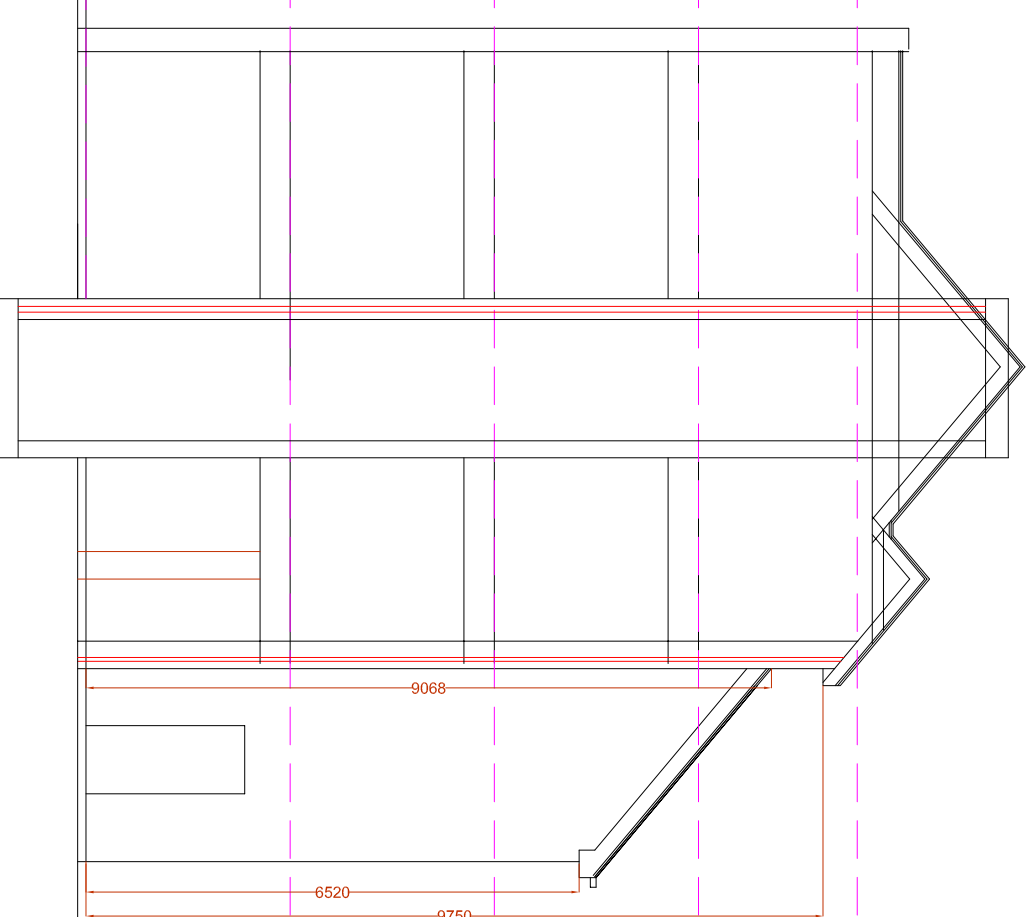

Section A-A

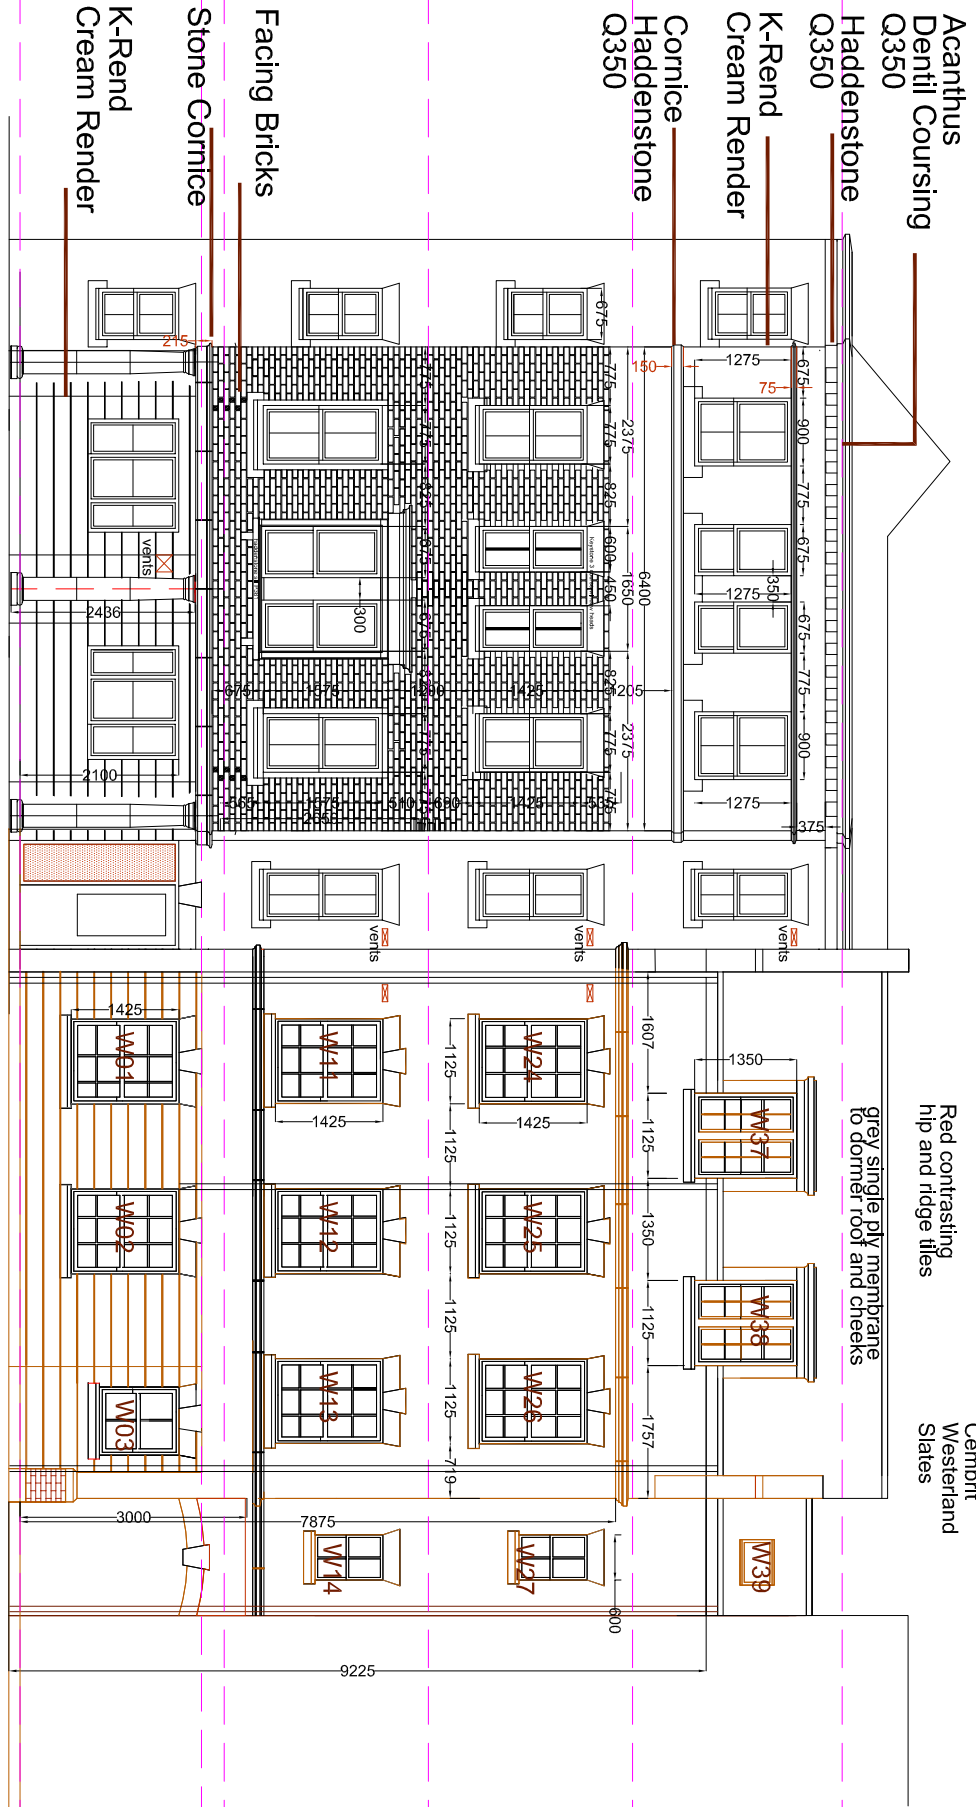

No.5&7 No. 9


South Elevations

Brick manufacturer is AAB
description is DR338 The Storm Blend Handmade



West

Brick manufacturer is AAB
description is DR338 The Storm Blend Handmade

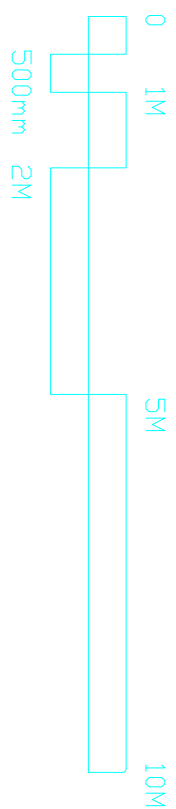

SCALE	1/100	TITLE	5&7&8, East Street
DATE	Oct. 21	APARTMENTS	General Arrangement - Elevs 2
AUTHOR	PG	DRAWING NO.	21/100/BR04
PETER GALLOWAY PARTNERSHIP			
ARCHITECTS			
HAYNANT			
TEL: 02992 483153			
E-MAIL: peter@gallowayarchitects.co.uk			