


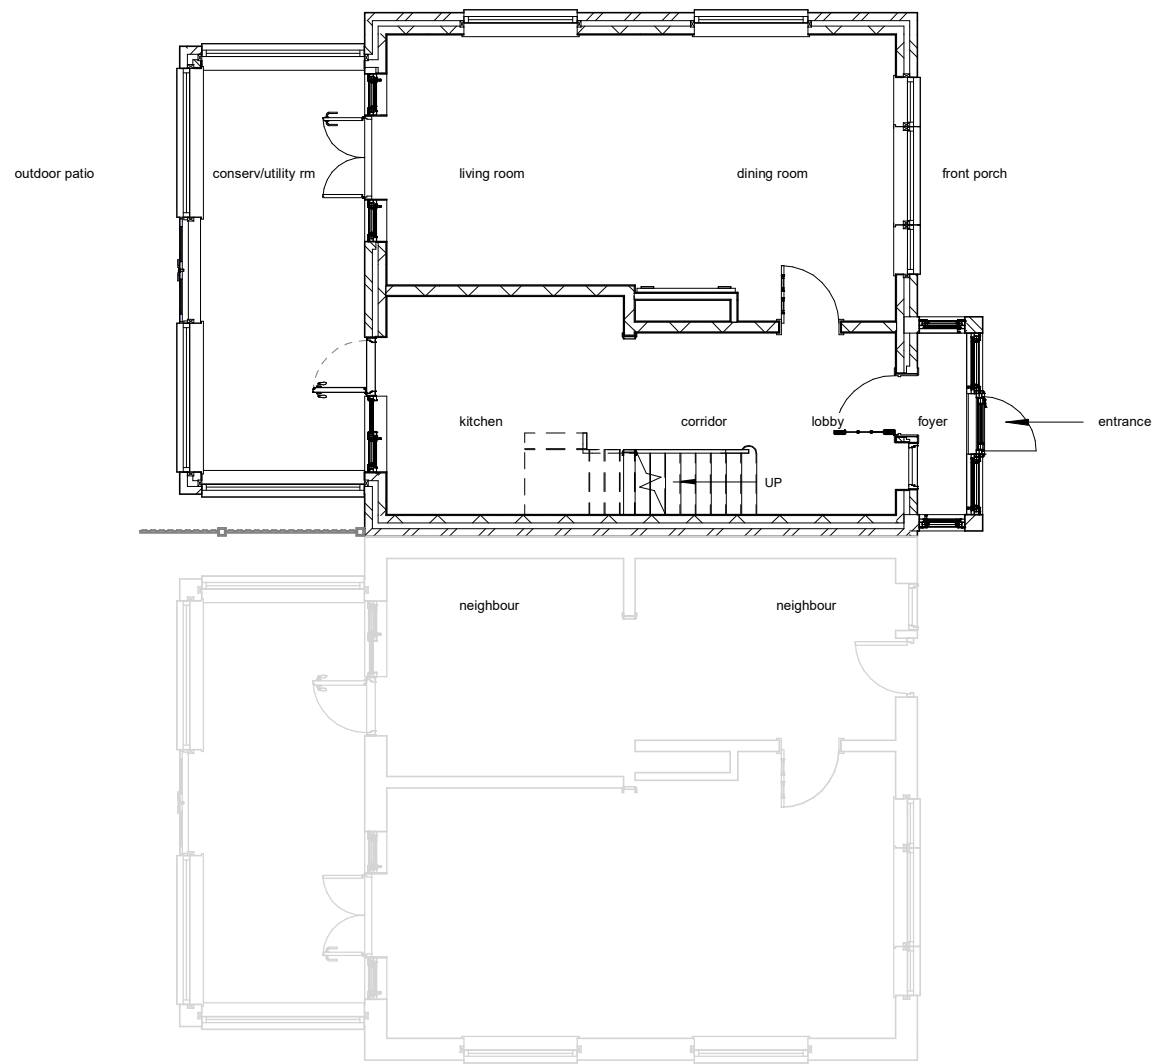

Existing Ground Floor




Proposed Ground Floor


1:500							50
1:200							20
1:100							10
1:50							5



All measurement to be checked on site prior to any commenment (C) Copyright of Parkers Design (Southern) Limited. Any reproduction of these drawings will require written authority from the copyright owner.	PROJECT	37 Willow Tree Avenue PO8 8AL		CLIENT		Trimm		
	SHEET	Ground Floor		Date	Issue Date	Scale (@ A3)	1 : 100	
				Drawn by	SW	DRAWING NUMBER		REV
				Checked by	SR	P 1 v2		
Parkers Design Limited - The Studio @ 90, PO9 2PR	www.pexd.co.uk - info@pexd.co.uk - 07776 008822							

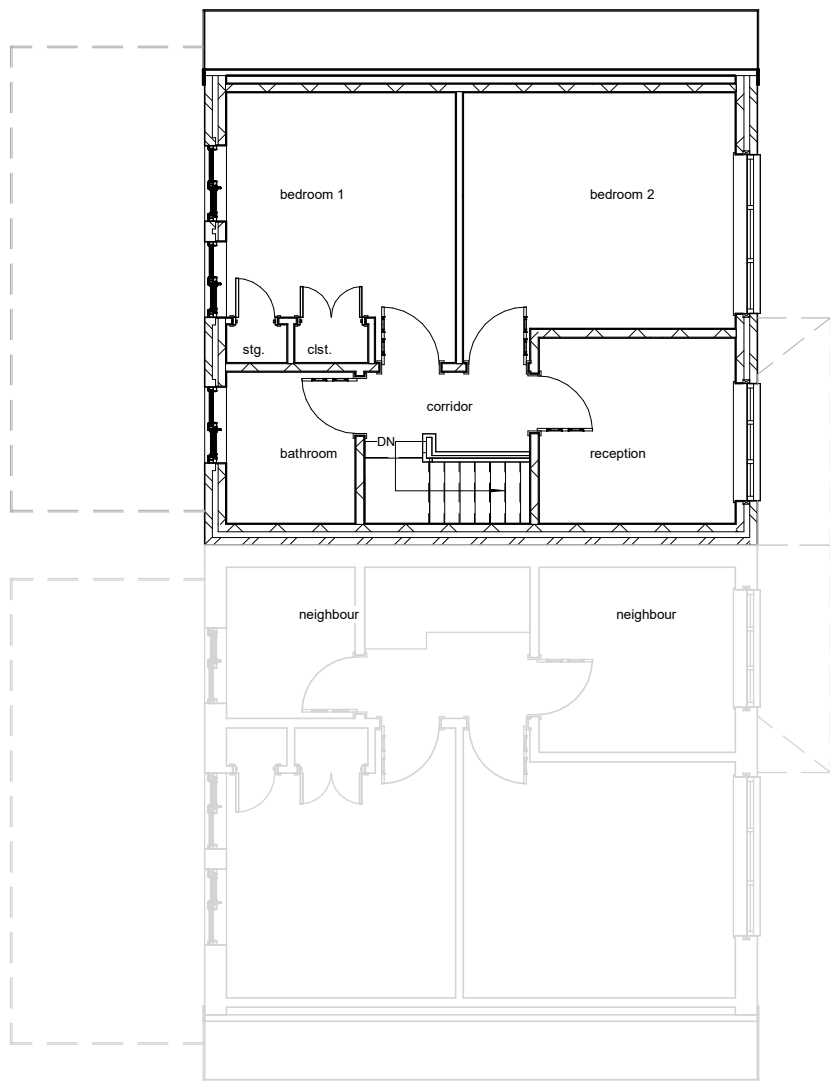

Existing First Floor

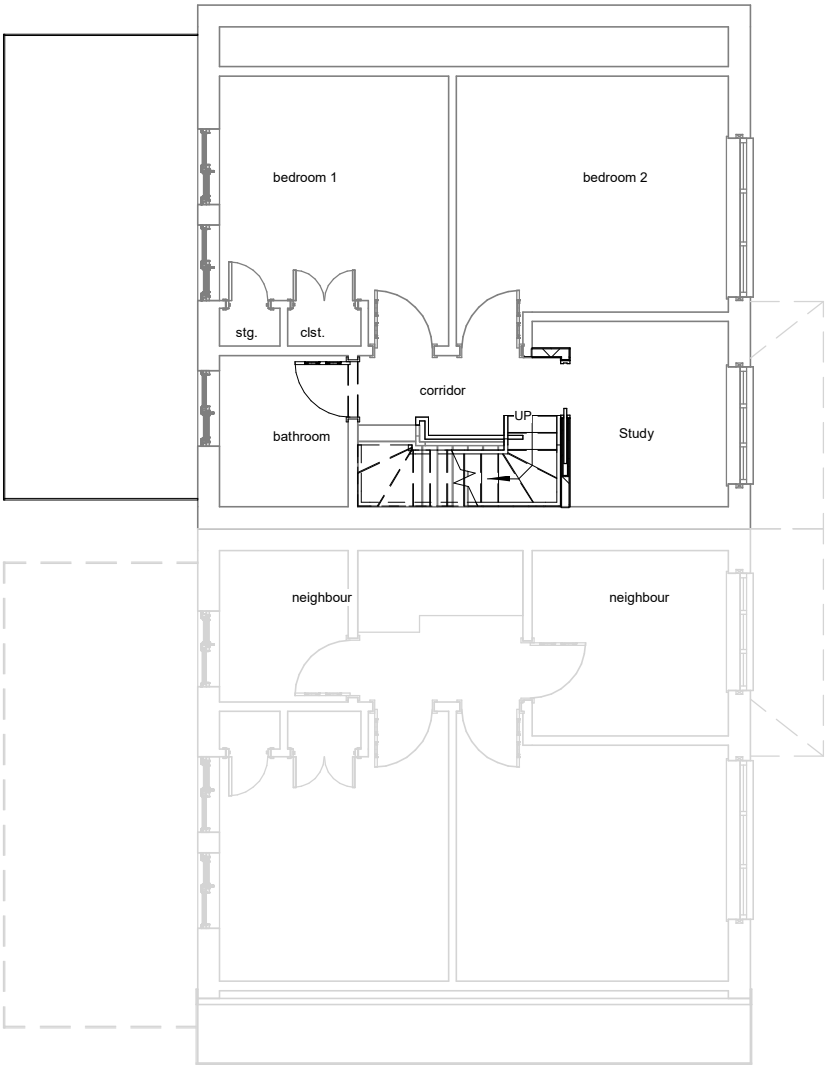

Proposed First Floor

1:500								50
1:200								20
1:100								10
1:50								5

pd

parkers


executive

design



All measurement to be checked on site prior to any commenment
(C) Copyright of Parkers Design (Southern) Limited. Any reproduction of these drawings will require written authority from the copyright owner.

Parkers Design Limited - The Studio @ 90, PO9 2PR
www.pexd.co.uk - info@pexd.co.uk - 07776 008822


PROJECT		37 Willow Tree Avenue PO8 8AL		CLIENT		Trimm	
SHEET		First Floor		Date	Issue Date	Scale (@ A3)	1 : 100
				Drawn by	SW	DRAWING NUMBER	REV
				Checked by	SR	P 2 v2	

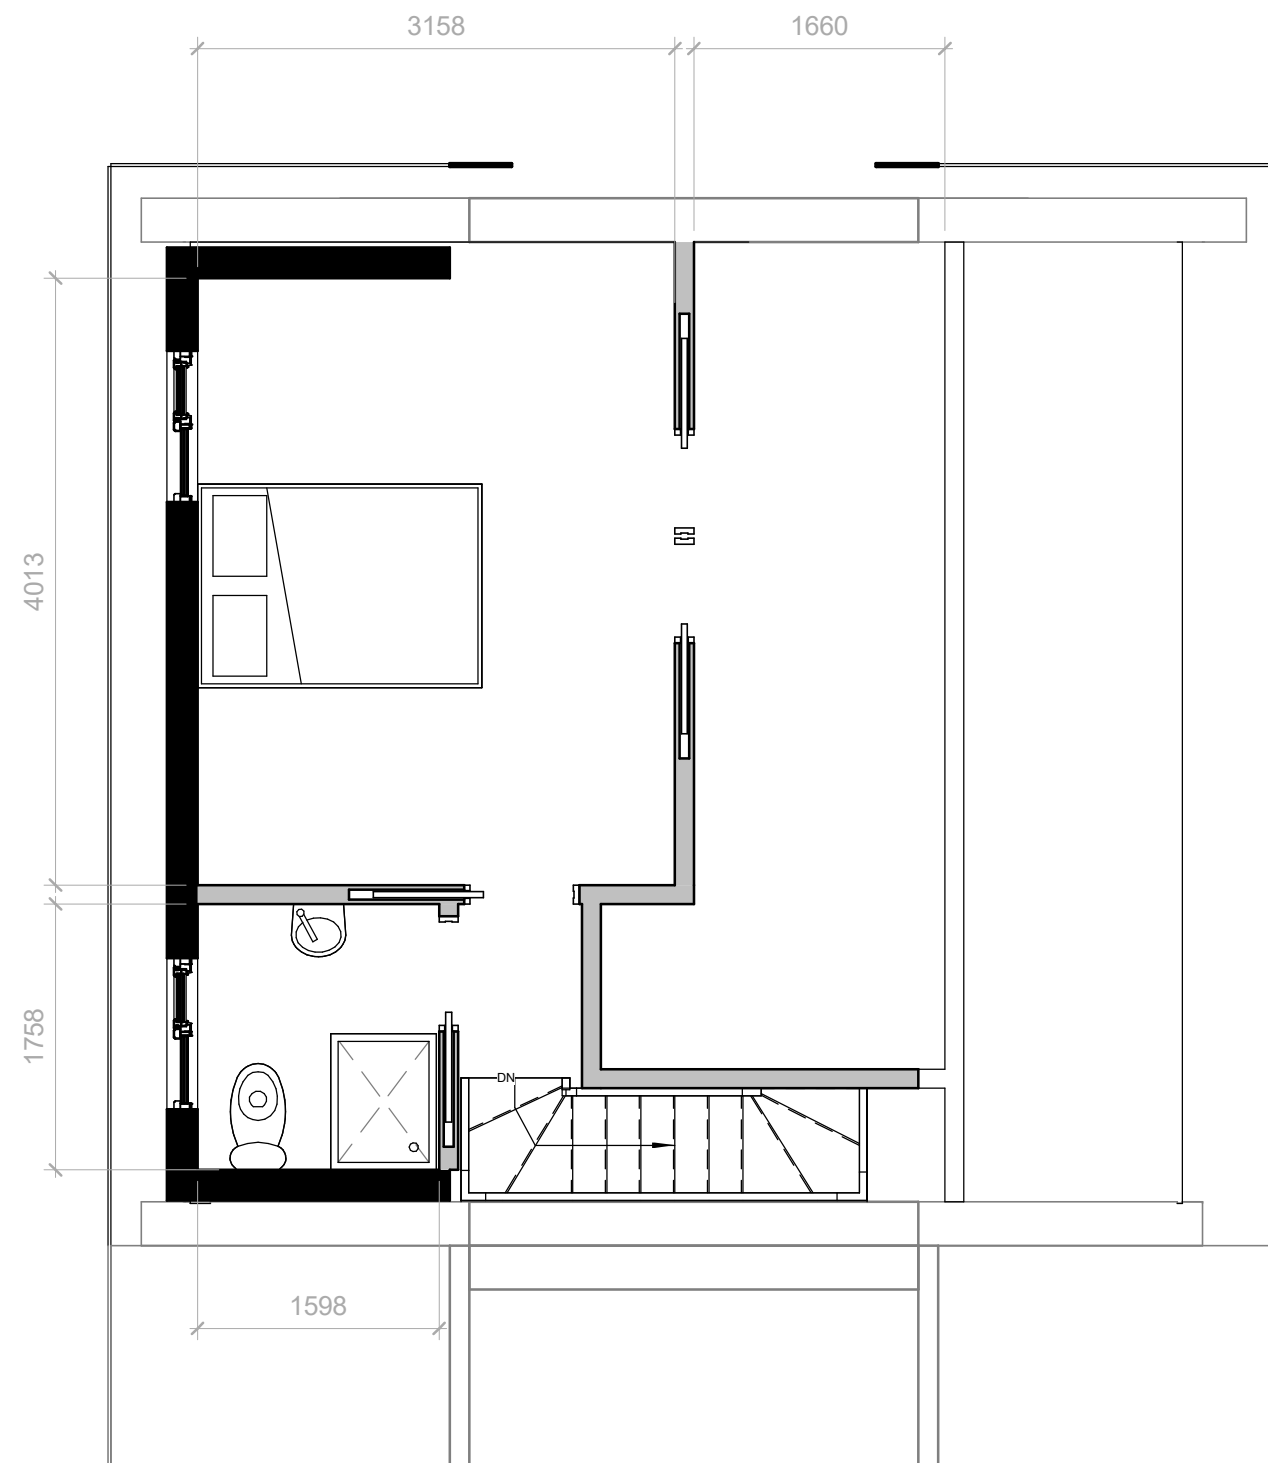


Proposed Loft Floor Area:1:50

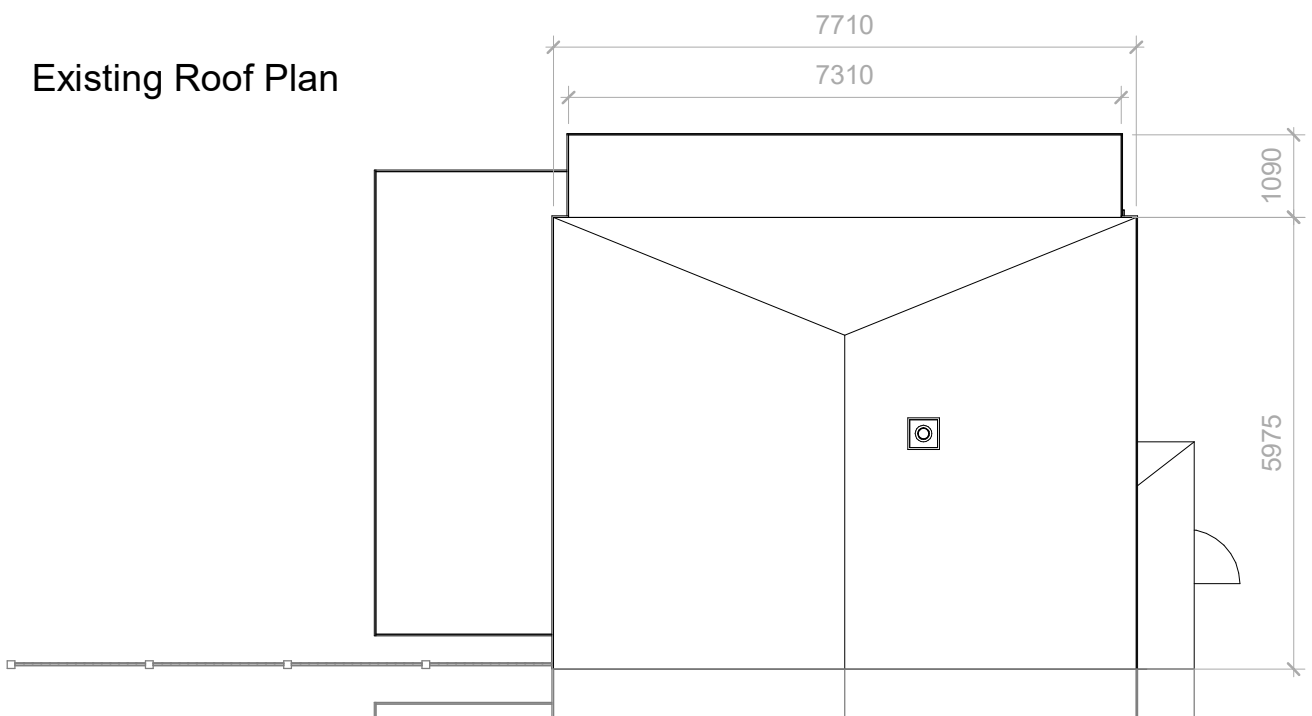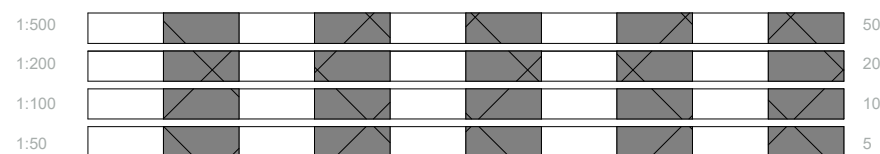


Proposed Roof Plan

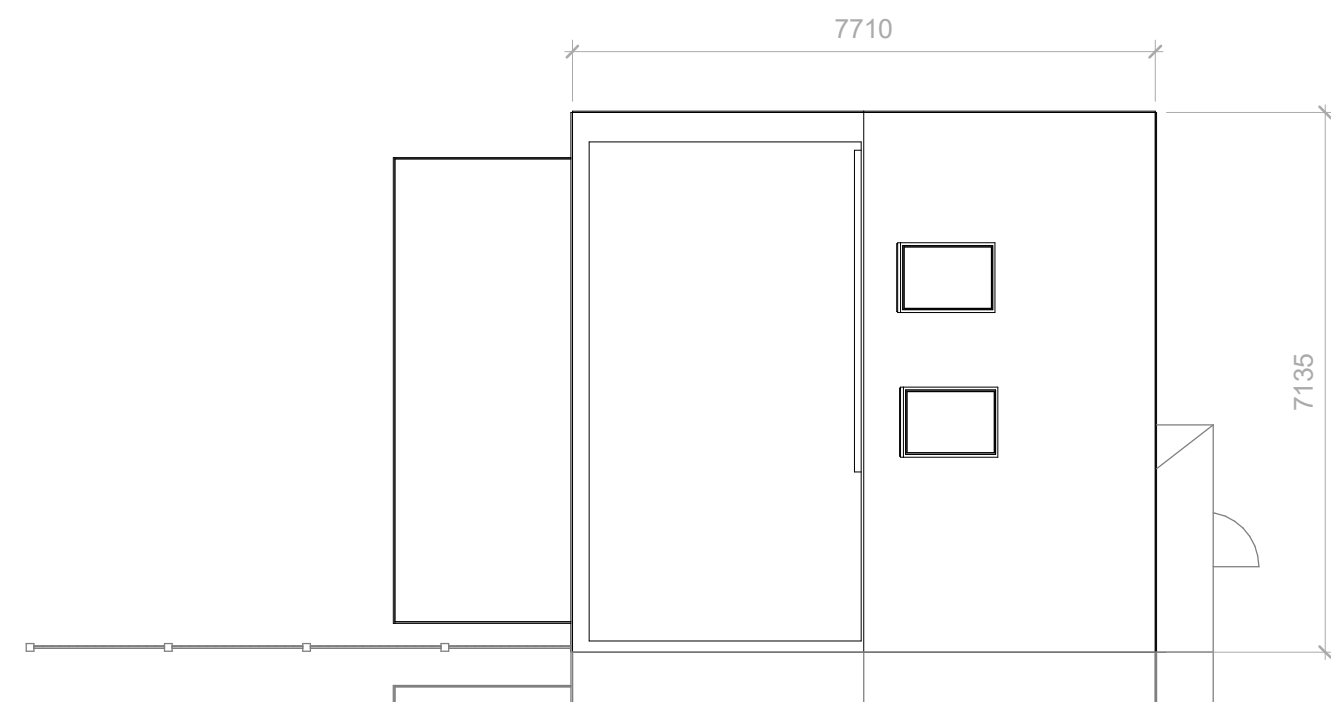

Roof Plan 1:100

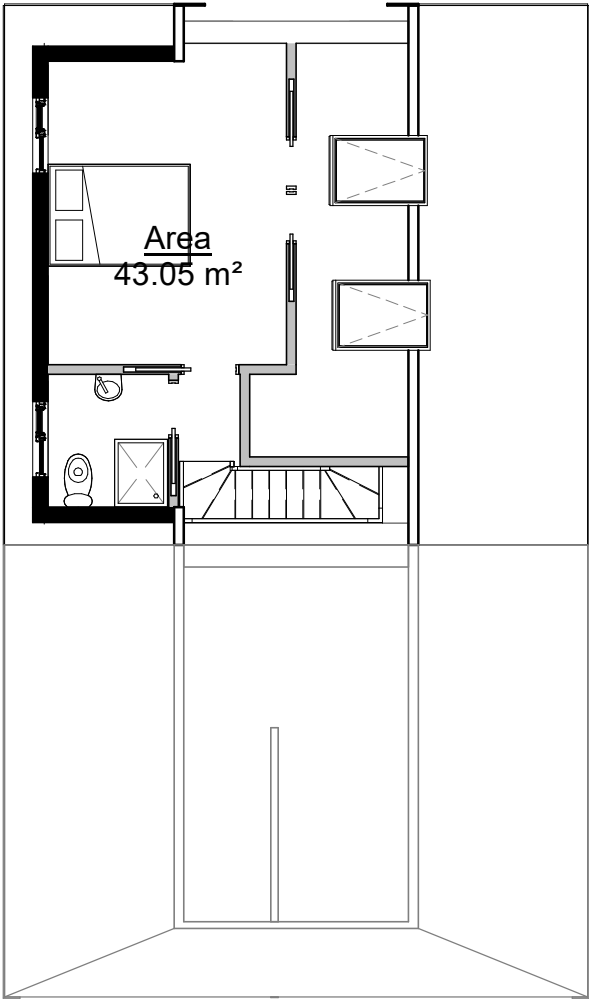

Proposed Loft Floor Area

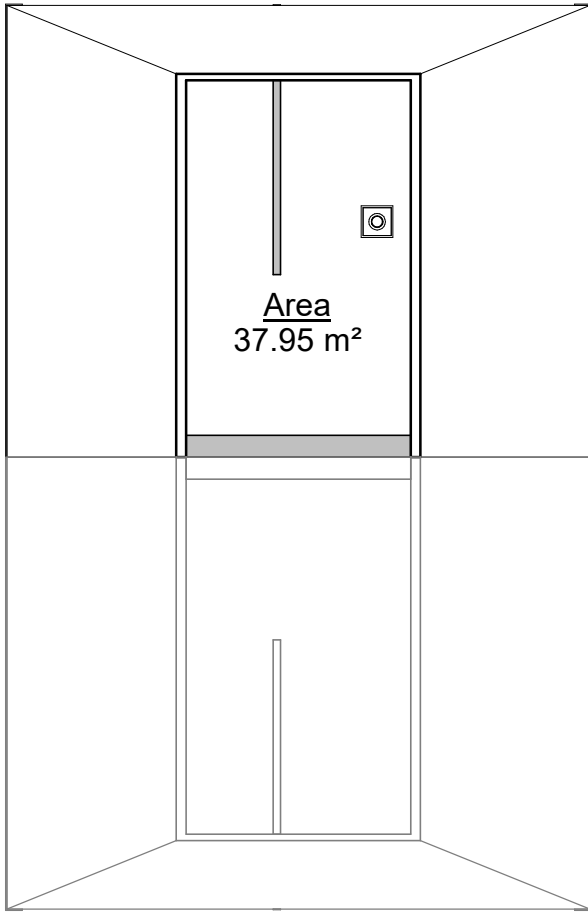

Existing Loft Floor Area

1:500							50
1:200							20
1:100							10
1:50							5

pd

parkers
executive
design

All measurement to be checked on site prior to any commenment
(C) Copyright of Parkers Design (Southern) Limited. Any reproduction of these drawings will require written authority from the copyright owner.

Parkers Design Limited - The Studio @ 90, PO9 2PR
www.pexd.co.uk - info@pexd.co.uk - 07776 008822


PROJECT
37 Willow Tree Avenue PO8 8AL

SHEET
Loft Area





CLIENT Trimm			
Date	Issue Date	Scale (@ A3)	1 : 100
Drawn by	SW	DRAWING NUMBER	REV
Checked by	SR	P 2b	



Location Plan

 

1:1250

 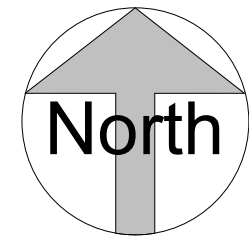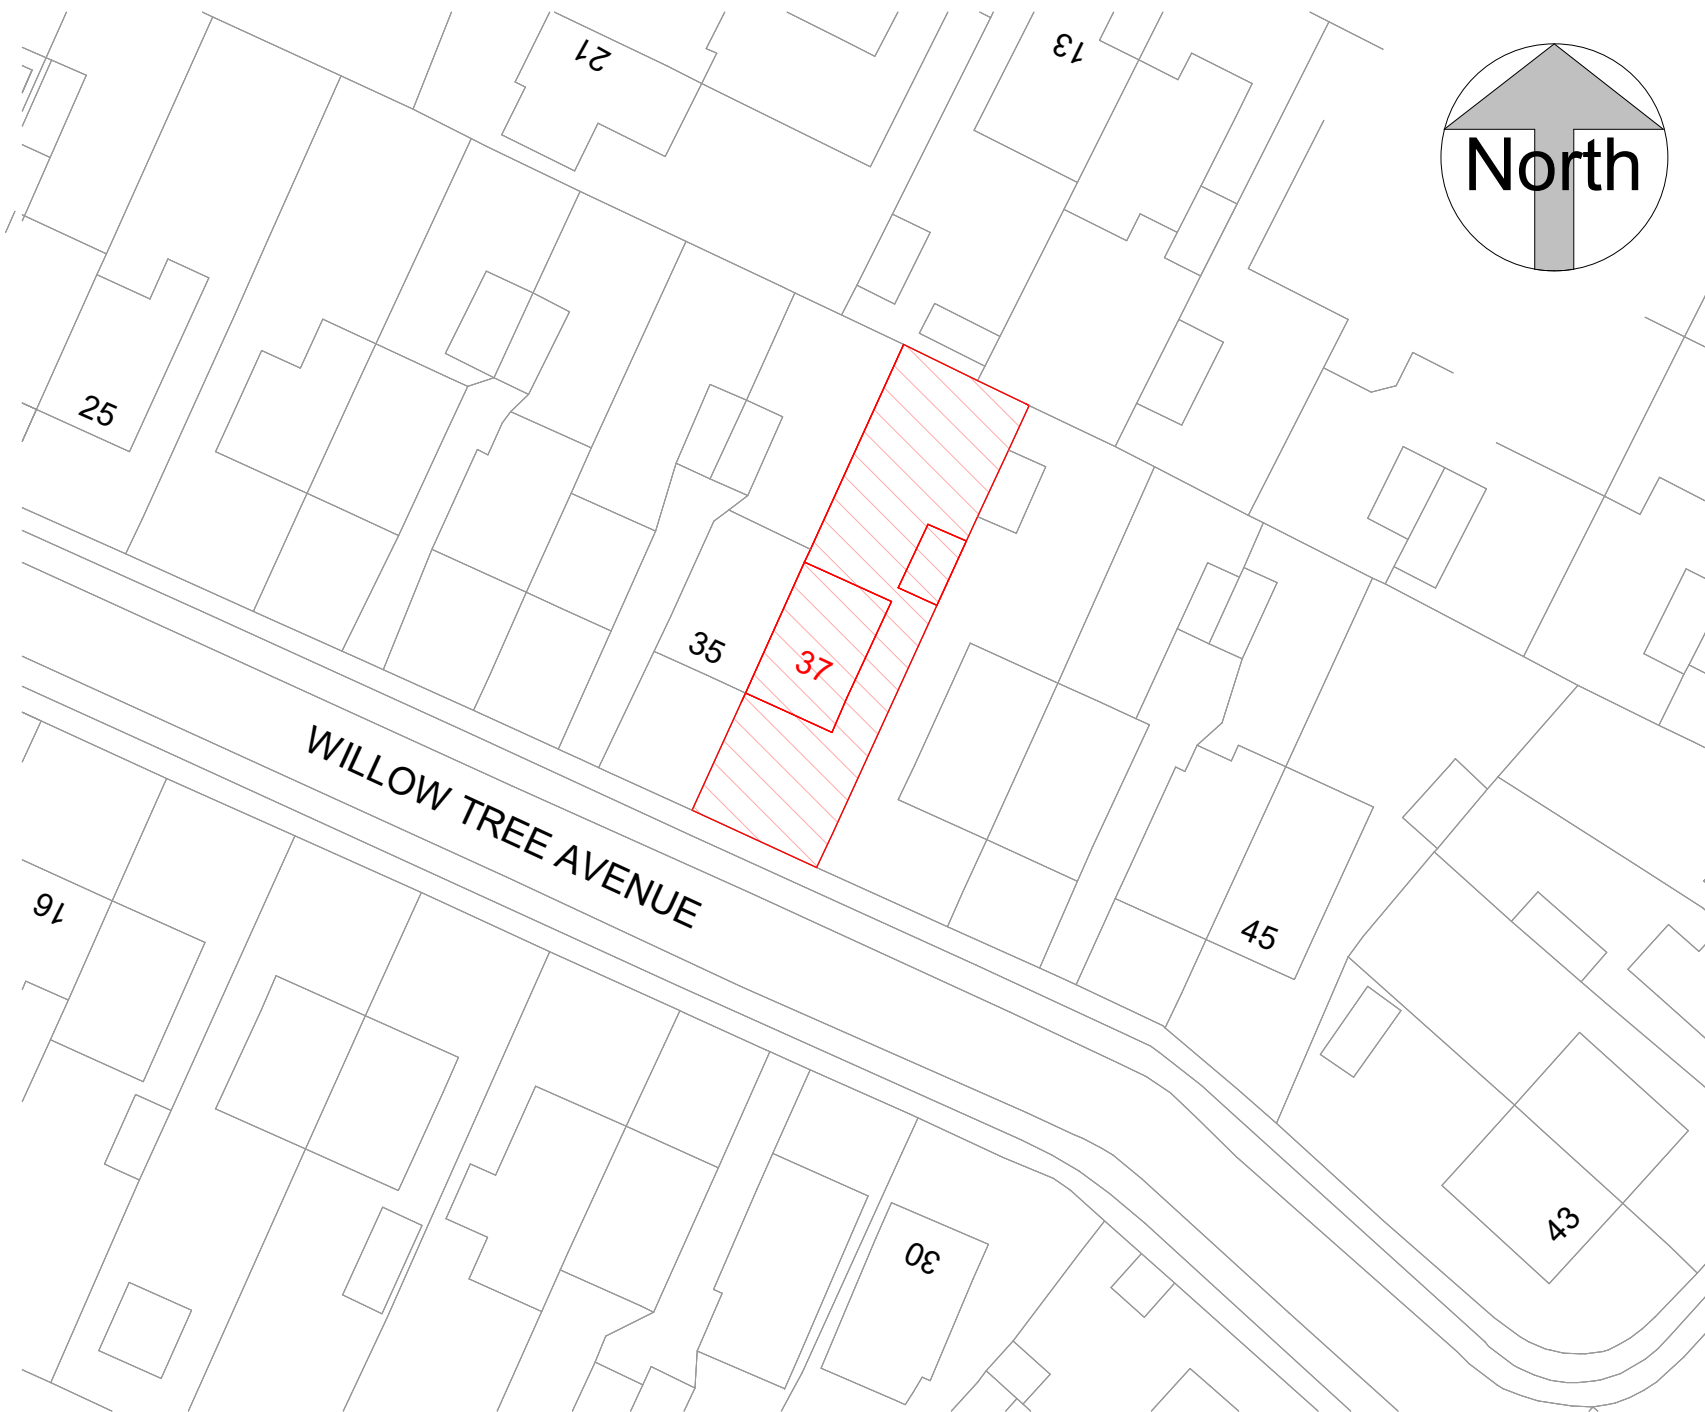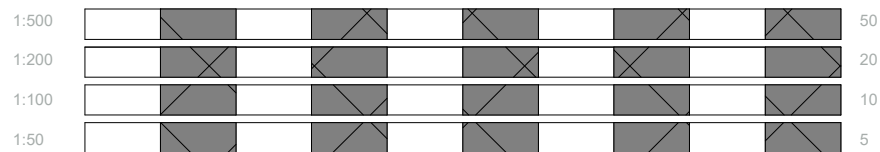

Block Plan

1:500



</

Proposed Loft Floor Area
5147



Existing Elevation-Front

Proposed Loft Floor Area
5147



Proposed Elevation-Front

Proposed Loft Floor Area
5147



Existing Elevation-Rear

Dormer cheeks and front to use hung tiles to match exiting roof.
Glazed windows to match existing and flat roof (EPDM or MBF)

Proposed Loft Floor Area
5147



Proposed Elevation-Rear

1:500		50
1:200		20
1:100		10
1:50		5

pd parkers
executive
design

All measurement to be checked on site prior to any commenment
(C) Copyright of Parkers Design (Southern) Limited. Any reproduction of these drawings will require written authority from the copyright owner.

Parkers Design Limited - The Studio @ 90, PO9 2PR

www.pexd.co.uk - info@pexd.co.uk - 07776 008822

PROJECT

37 Willow Tree Avenue PO8 8AL

SHEET

Elevations-Front/Rear

CLIENT

Trimm

Date

Issue Date

Scale (@ A3)

1 : 100

Drawn by

SW


DRAWING NUMBER

REV


Checked by

SR

P 4 v2

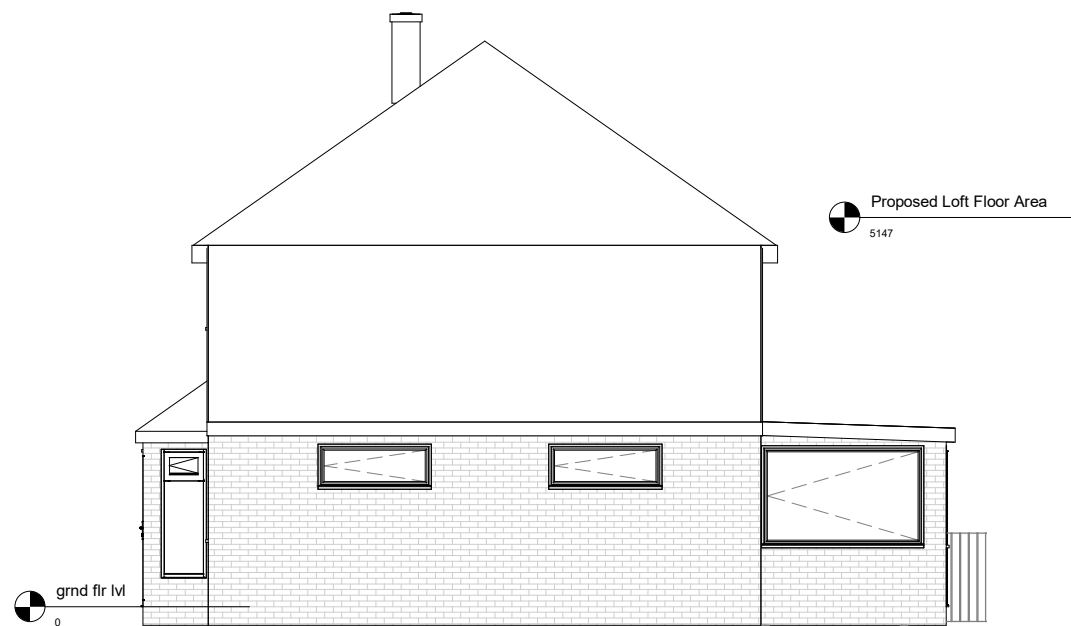


Existing Elevation-Right side

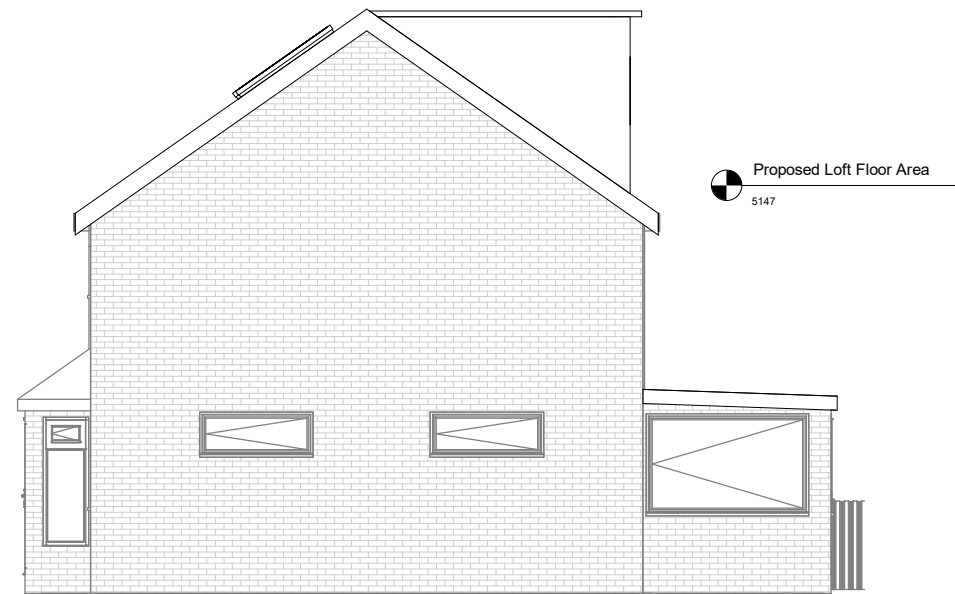

Proposed Elevation-Right side



Existing Elevation-Left side

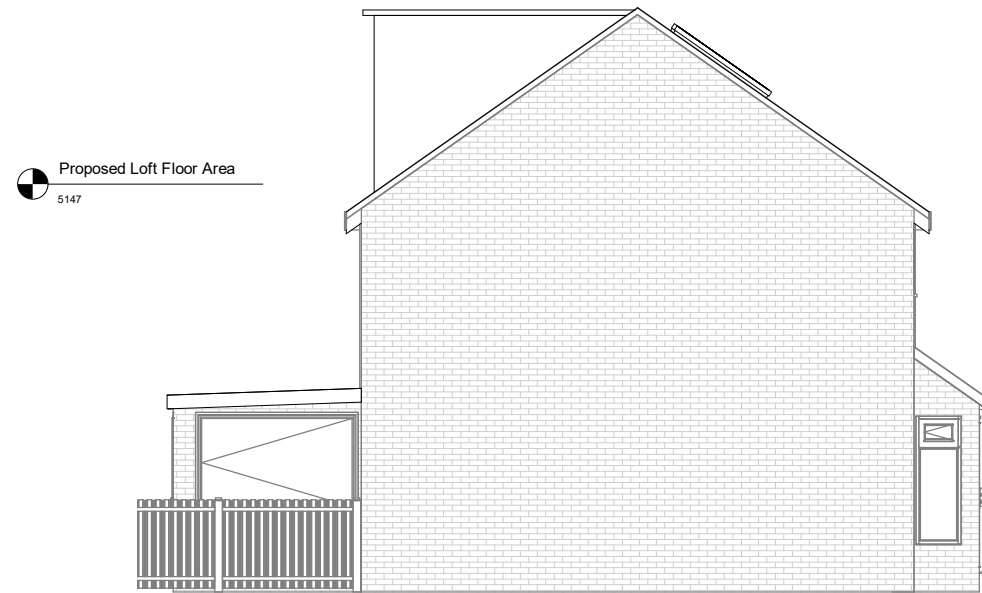

Proposed Elevation-Left side

1:500		50
1:200		20
1:100		10
1:50		5



All measurement to be checked on site prior to any commenment
(C) Copyright of Parkers Design (Southern) Limited. Any reproduction of these drawings will require written authority from the copyright owner.


Parkers Design Limited - The Studio @ 90, PO9 2PR

www.pexd.co.uk - info@pexd.co.uk - 07776 008822


PROJECT
37 Willow Tree Avenue PO8 8AL

SHEET
Elevations-Right/Left side

CLIENT			
Trimm			
Date	Issue Date	Scale (@ A3)	1 : 100
Drawn by	SW	DRAWING NUMBER	REV
Checked by	SR	P 5 v2	

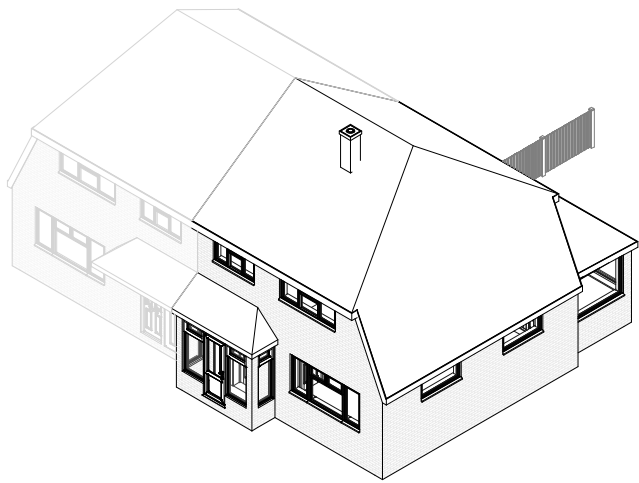

Existing 3D 1

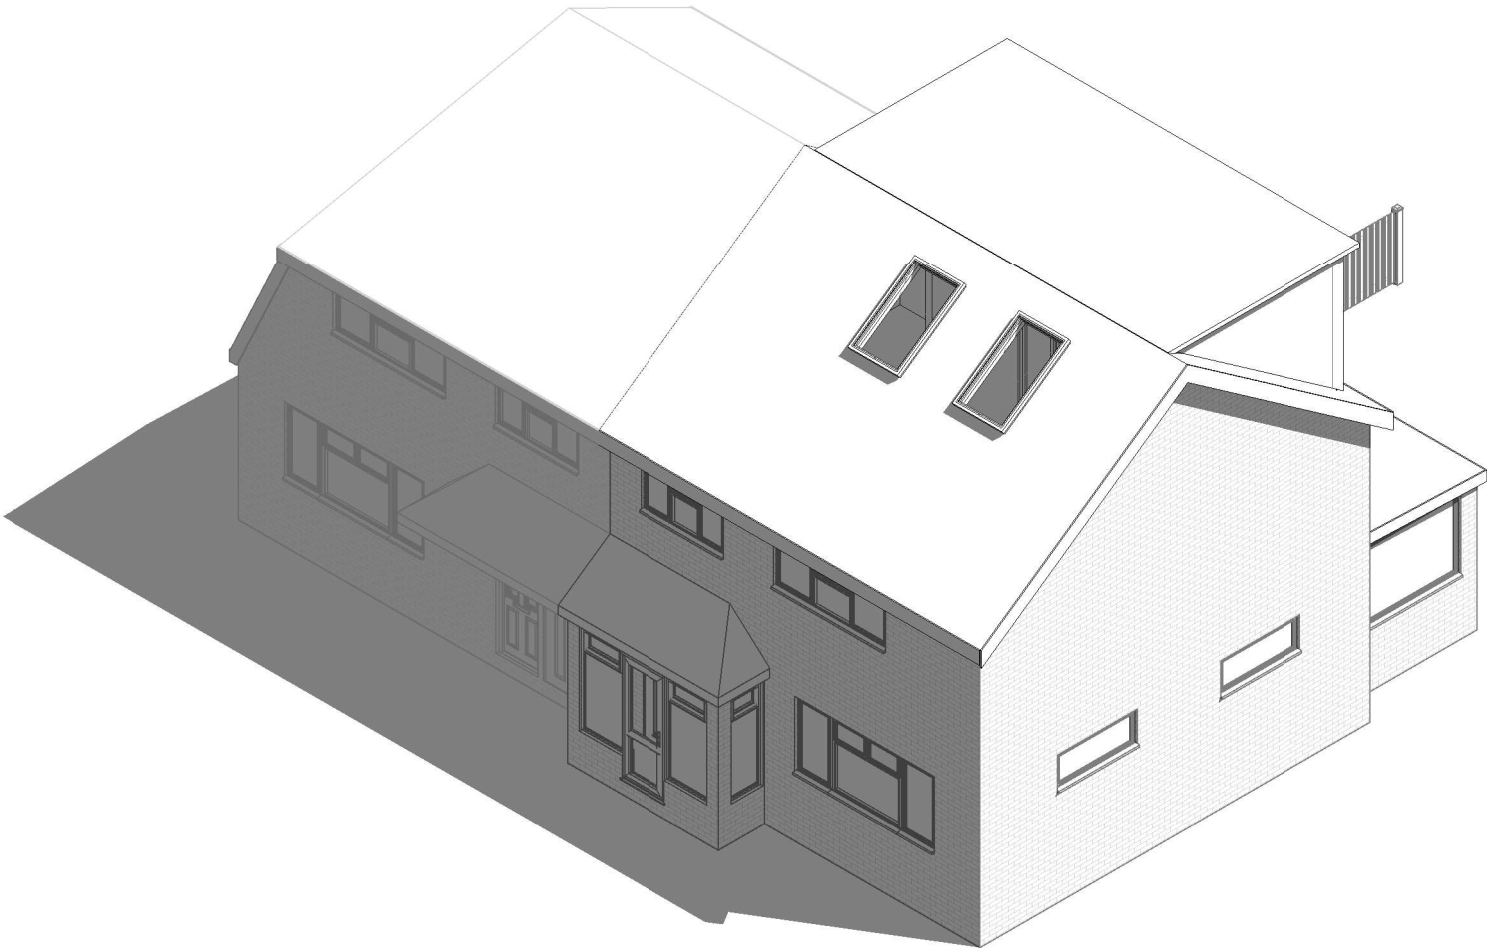

Proposed 3D 1

1:500		50
1:200		20
1:100		10
1:50		5



parkers

executive

design

All measurement to be checked on site prior to any commenment
(C) Copyright of Parkers Design (Southern) Limited. Any reproduction of these drawings will require written authority from the copyright owner.

Parkers Design Limited - The Studio @ 90, PO9 2PR

www.pexd.co.uk - info@pexd.co.uk - 07776 008822


PROJECT

37 Willow Tree Avenue PO8 8AL


SHEET

3D 1

CLIENT		Trimm	
Date	Issue Date	Scale (@ A3)	
Drawn by	SW	DRAWING NUMBER	REV
Checked by	SR	P 6 v2	

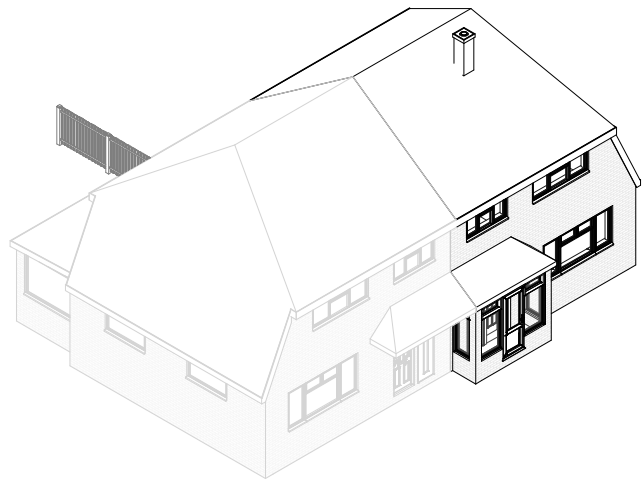

Existing 3D 2

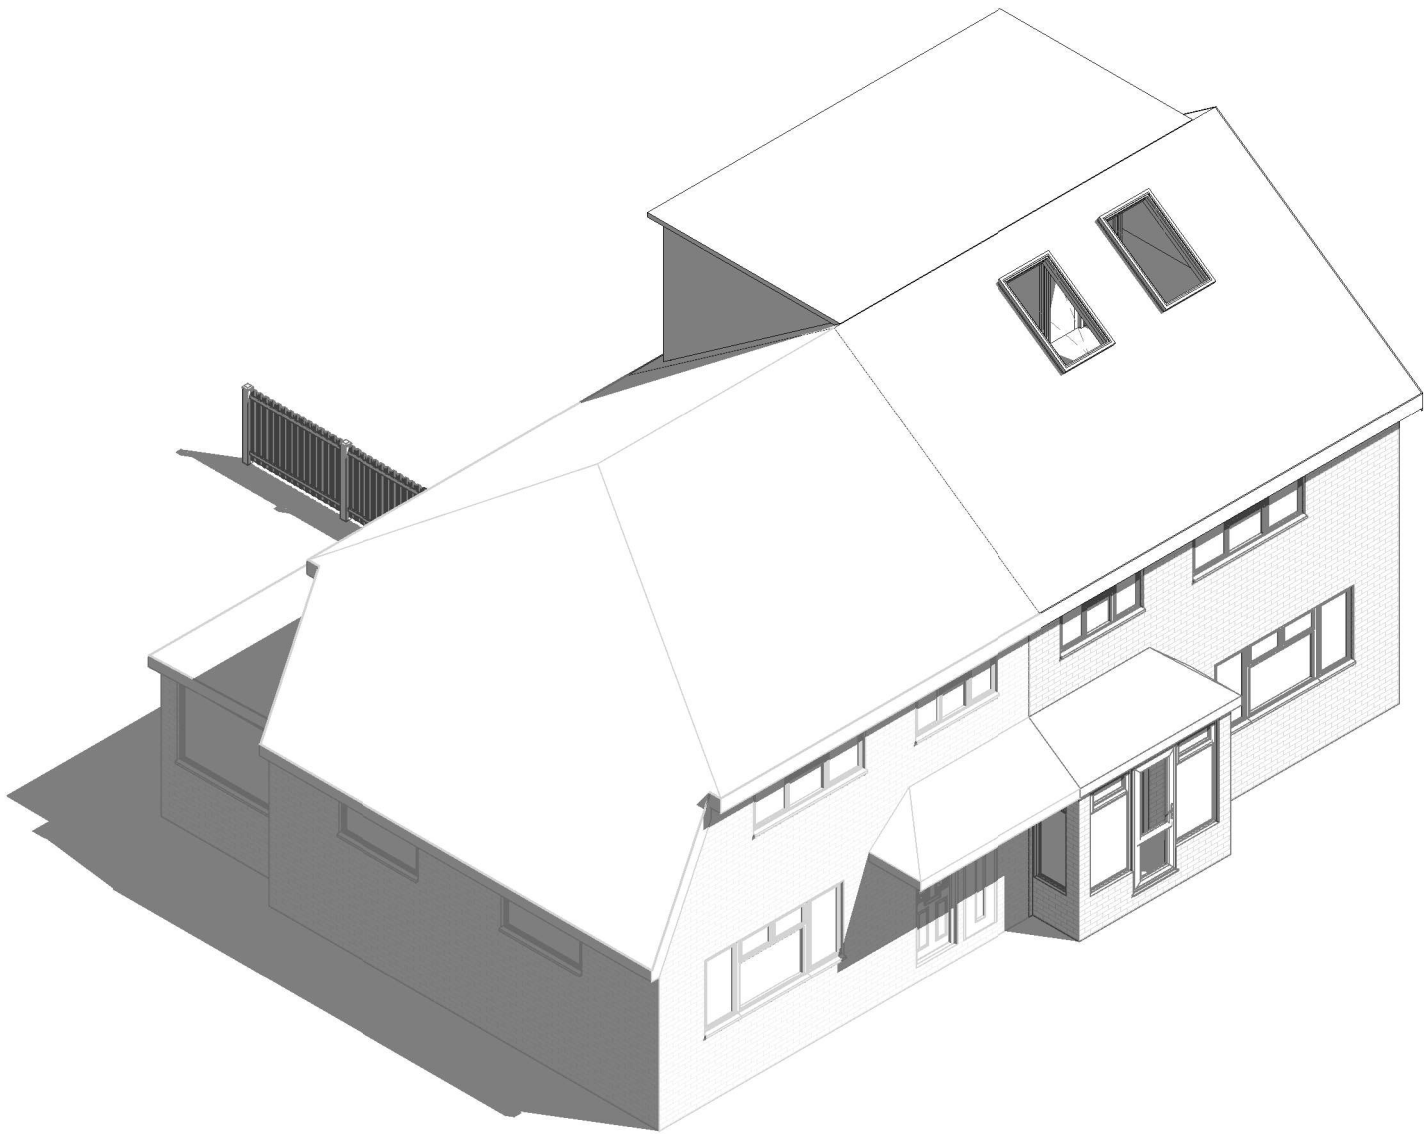

Proposed 3D 2

1:500		50
1:200		20
1:100		10
1:50		5




parkers


executive

design

All measurement to be checked on site prior to any commenment (C) Copyright of Parkers Design (Southern) Limited. Any reproduction of these drawings will require written authority from the copyright owner. Parkers Design Limited - The Studio @ 90, PO9 2PR www.pexd.co.uk - info@pexd.co.uk - 07776 008822	PROJECT	37 Willow Tree Avenue PO8 8AL			CLIENT		Trimm	
	SHEET	3D 2			Date	Issue Date		Scale (@ A3)
					Drawn by	SW	DRAWING NUMBER	
					Checked by	SR	P 7 v2	
							REV	

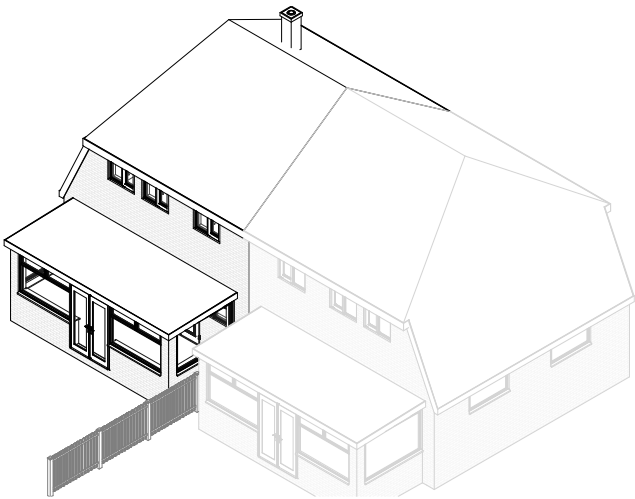

Existing 3D 3

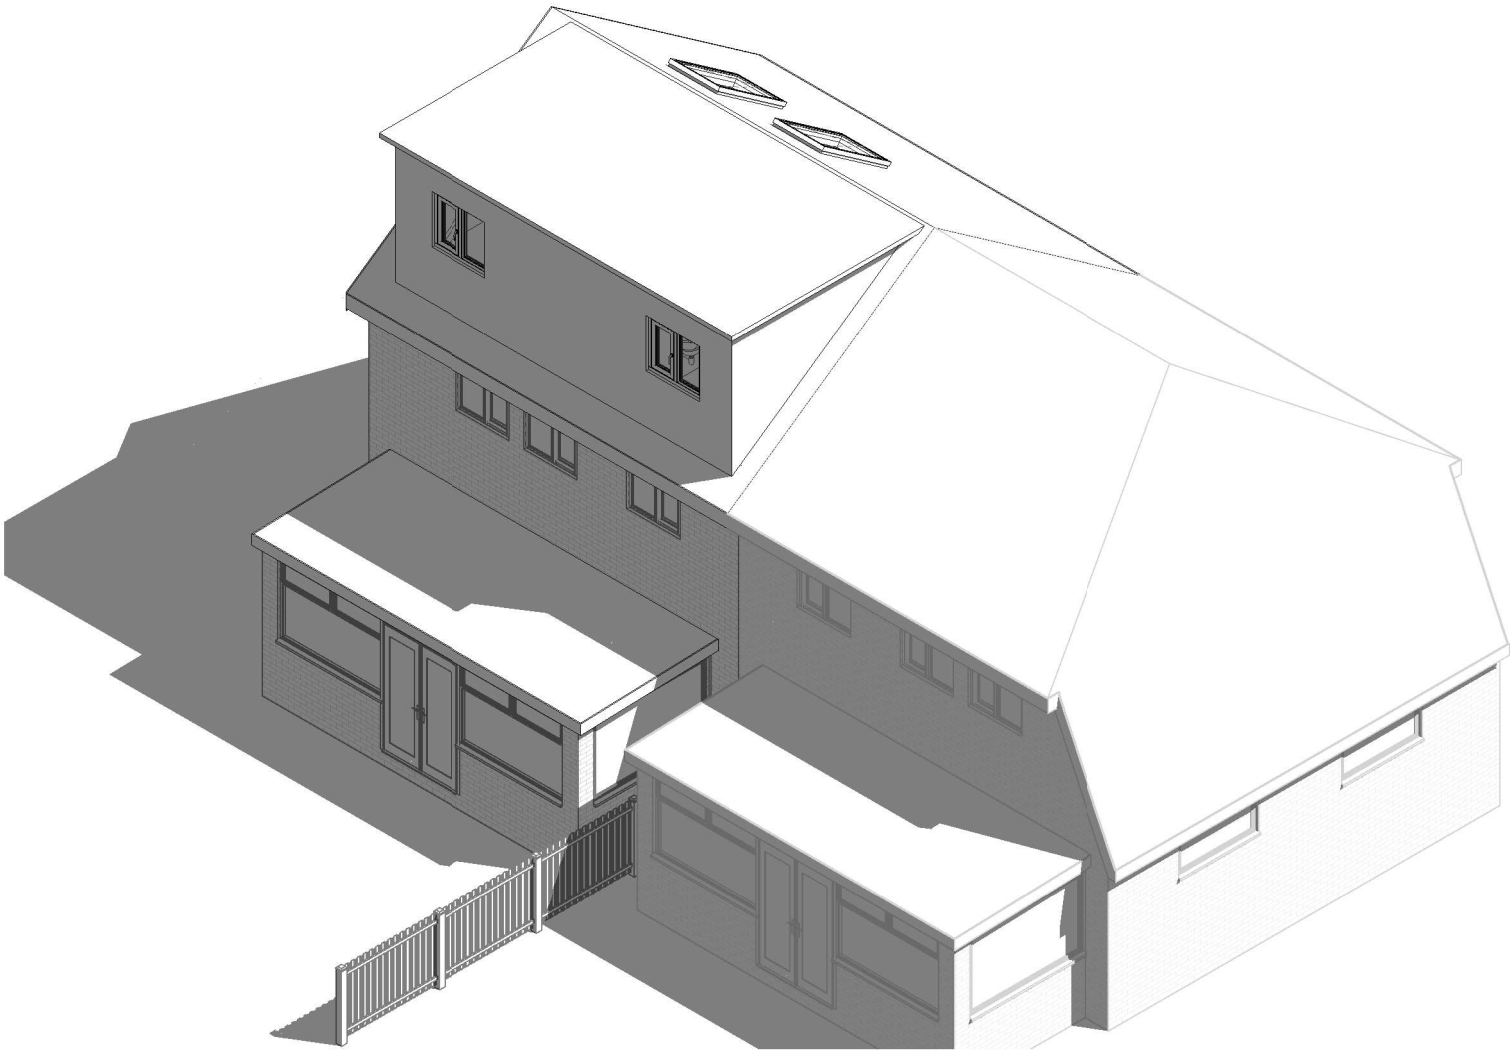


Proposed 3D 3

1:500		50
1:200		20
1:100		10
1:50		5


pd

parkers
executive
design

All measurement to be checked on site prior to any commenment (C) Copyright of Parkers Design (Southern) Limited. Any reproduction of these drawings will require written authority from the copyright owner. Parkers Design Limited - The Studio @ 90, PO9 2PR www.pexd.co.uk - info@pexd.co.uk - 07776 008822	PROJECT	37 Willow Tree Avenue PO8 8AL			CLIENT		Trimm	
	SHEET	3D 3			Date	Issue Date		Scale (@ A3)
					Drawn by	SW	DRAWING NUMBER	
					Checked by	SR	P 8 v2	
								REV

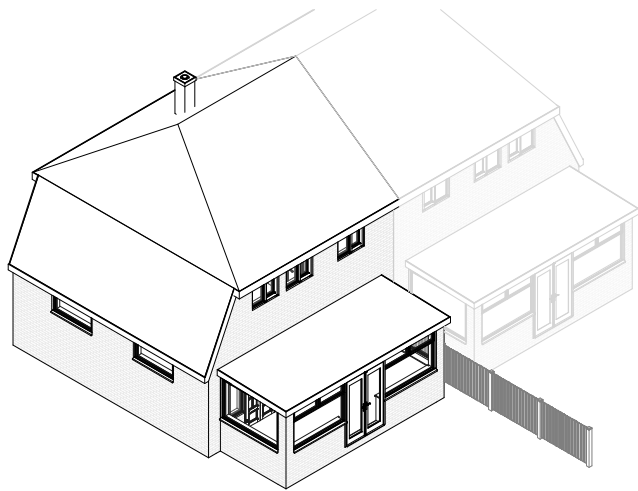

Existing 3D 4

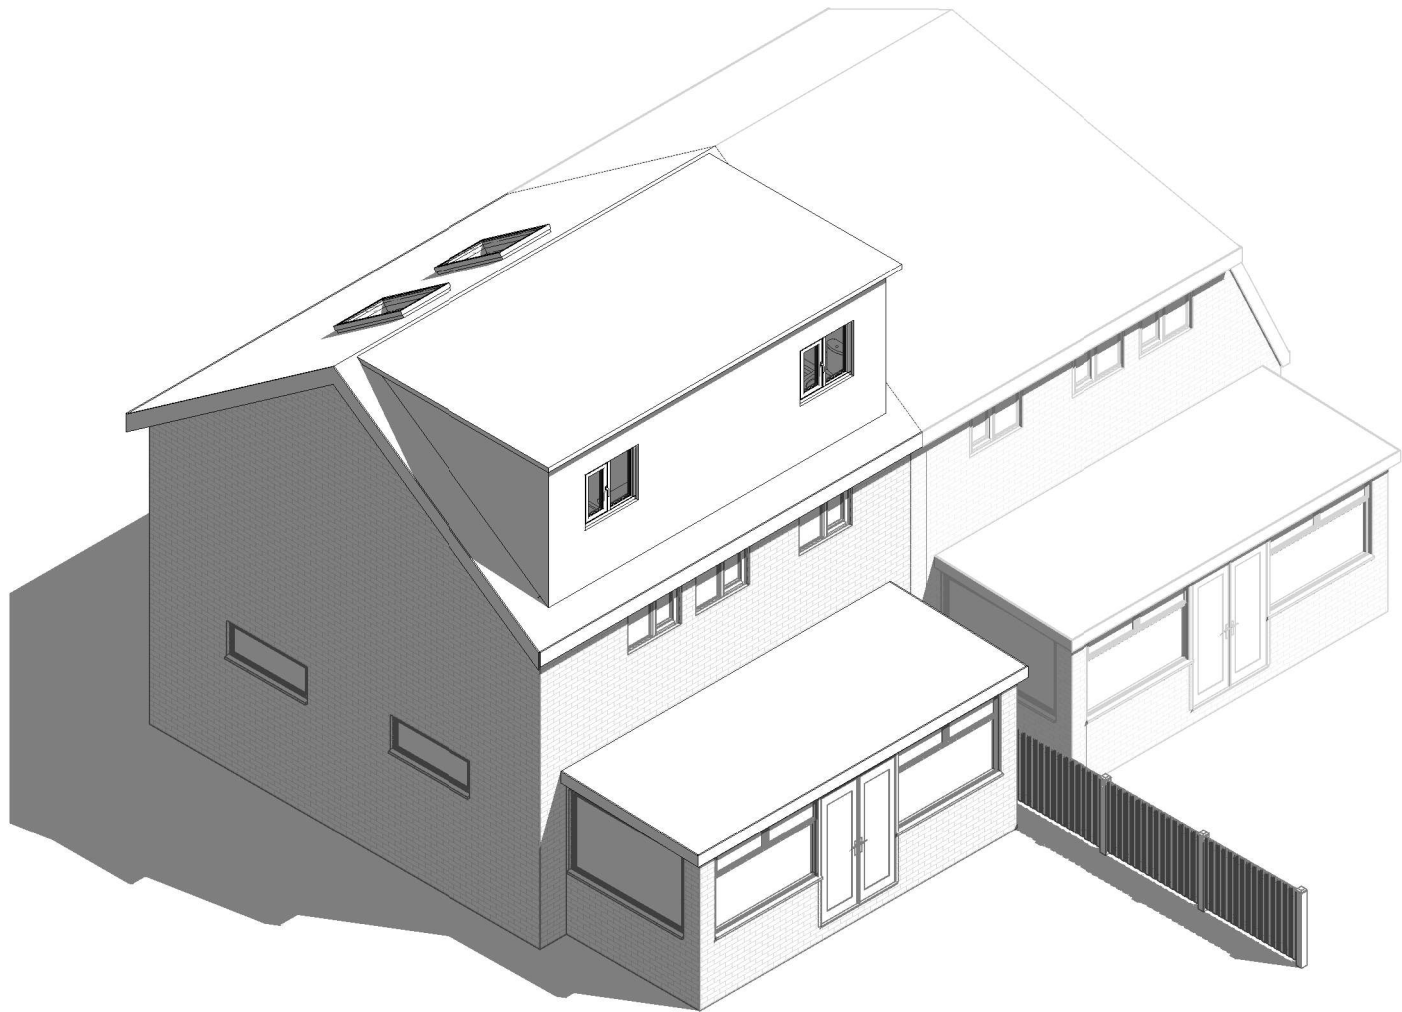

Proposed 3D 4

1:500		50
1:200		20
1:100		10
1:50		5



parkers

executive

design

All measurement to be checked on site prior to any commenment (C) Copyright of Parkers Design (Southern) Limited. Any reproduction of these drawings will require written authority from the copyright owner. Parkers Design Limited - The Studio @ 90, PO9 2PR www.pexd.co.uk - info@pexd.co.uk - 07776 008822	PROJECT	37 Willow Tree Avenue PO8 8AL			CLIENT		Trimm	
	SHEET	3D 4			Date	Issue Date		Scale (@ A3)
					Drawn by	SW	DRAWING NUMBER	
					Checked by	SR	P 9 v2	
							REV	