




Existing Ground Floor Plan 1:100

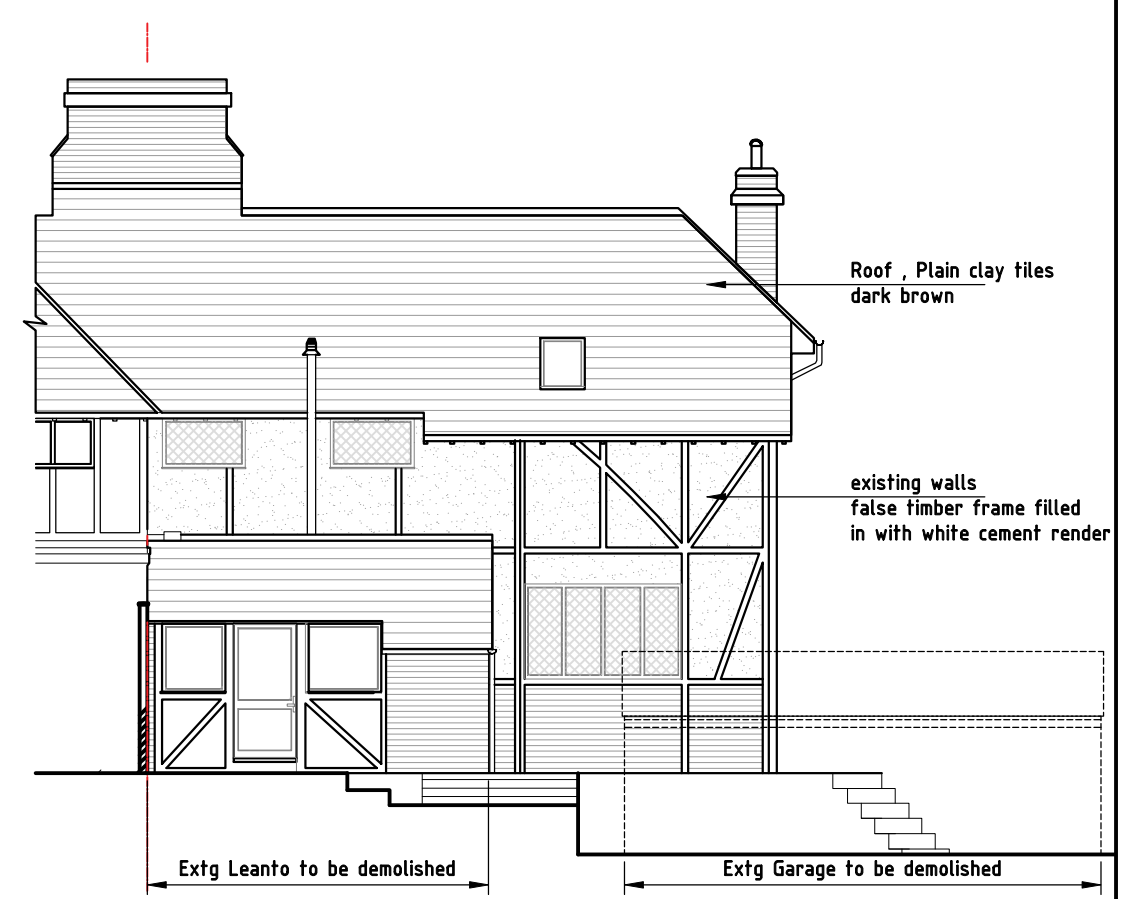

Existing East Elevation 1:100

rev A, Issued for Planning Approval sept 21 bfs

© Construction Design Projects
These drawings are not to be copied or distributed to third parties without the written consent of Construction Design Projects

project Proposed New Extension and replacement garage 9 The Brow,Purbrook	drawn by bf.sales	date --					job No 2016	Drg No 02	 PROJECTS CONSTRUCTION DESIGN	Architectural , Civil & Structural Draughting Services 6 Tukes Avenue,Bridgemary Gosport,Hampshire,PO13 oSE tel 01329 311671 tel 07956 065421 Bernie_cdp100@hotmail.com
	checked by bf.sales	date --								
	scale 1:100	rev A								
drawing title Existing Ground Floor Plan & Rear Elevation										