


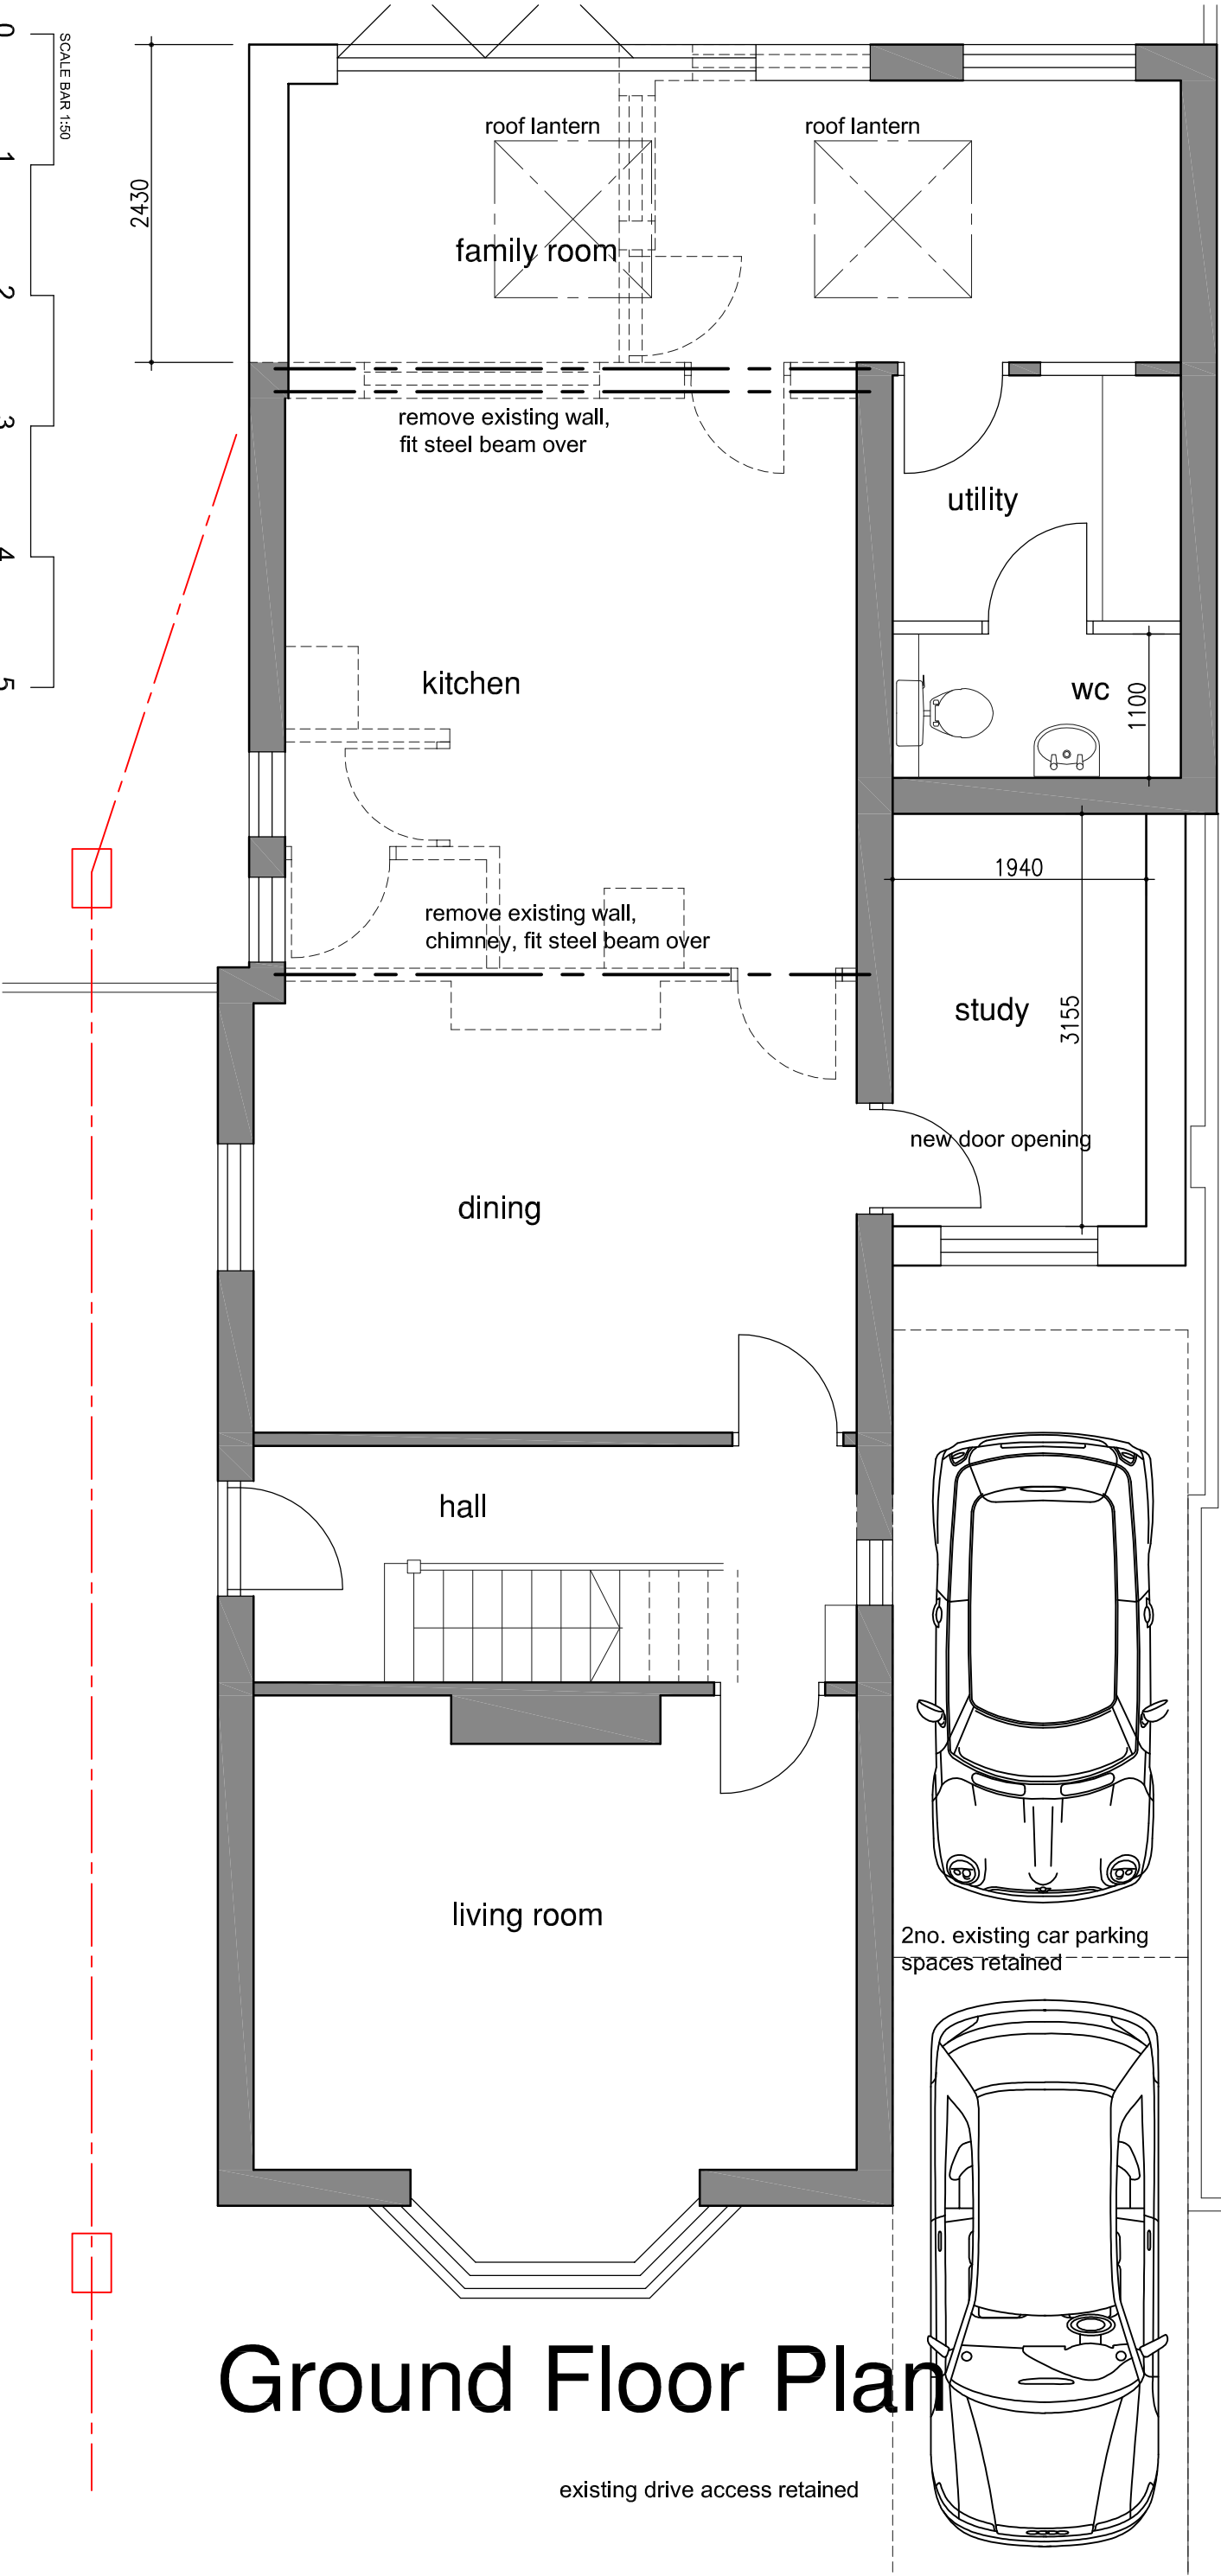

Ground Floor Plan



PROPOSED ALTERATIONS TO
14 KNOX ROAD, BEDHAMPTON

CLIENT

NEXGEN CAPITAL INVESTMENTS LTD

DWG. TITLE

GROUND FLOOR PLAN

PROJECT NO.
21010

DRAWING NO.
201

SCALE
1:50@A3

REV
B

Rev	DESCRIPTION	Dwn / Date	Chk / Date
B	Layout revised	nmw 03.06.21	
A	Layout revised	nmw 25.05.21	

This drawing is copyright and must not be disclosed to third parties without permission
Scaled dimensions are not to be used for construction

Wychwood
Thompsons Lane
Denmead
Hampshire
PO7 6NB

Tel: 01329 288911
Fax: 01329 221913
E-mail: admin@m2architecture.com

m2
architecture
architectural technologist