


Mrs Mrs Yearley
Tall Trees
Edward Gardens
Old Bechampton
PO9 - 3JJ

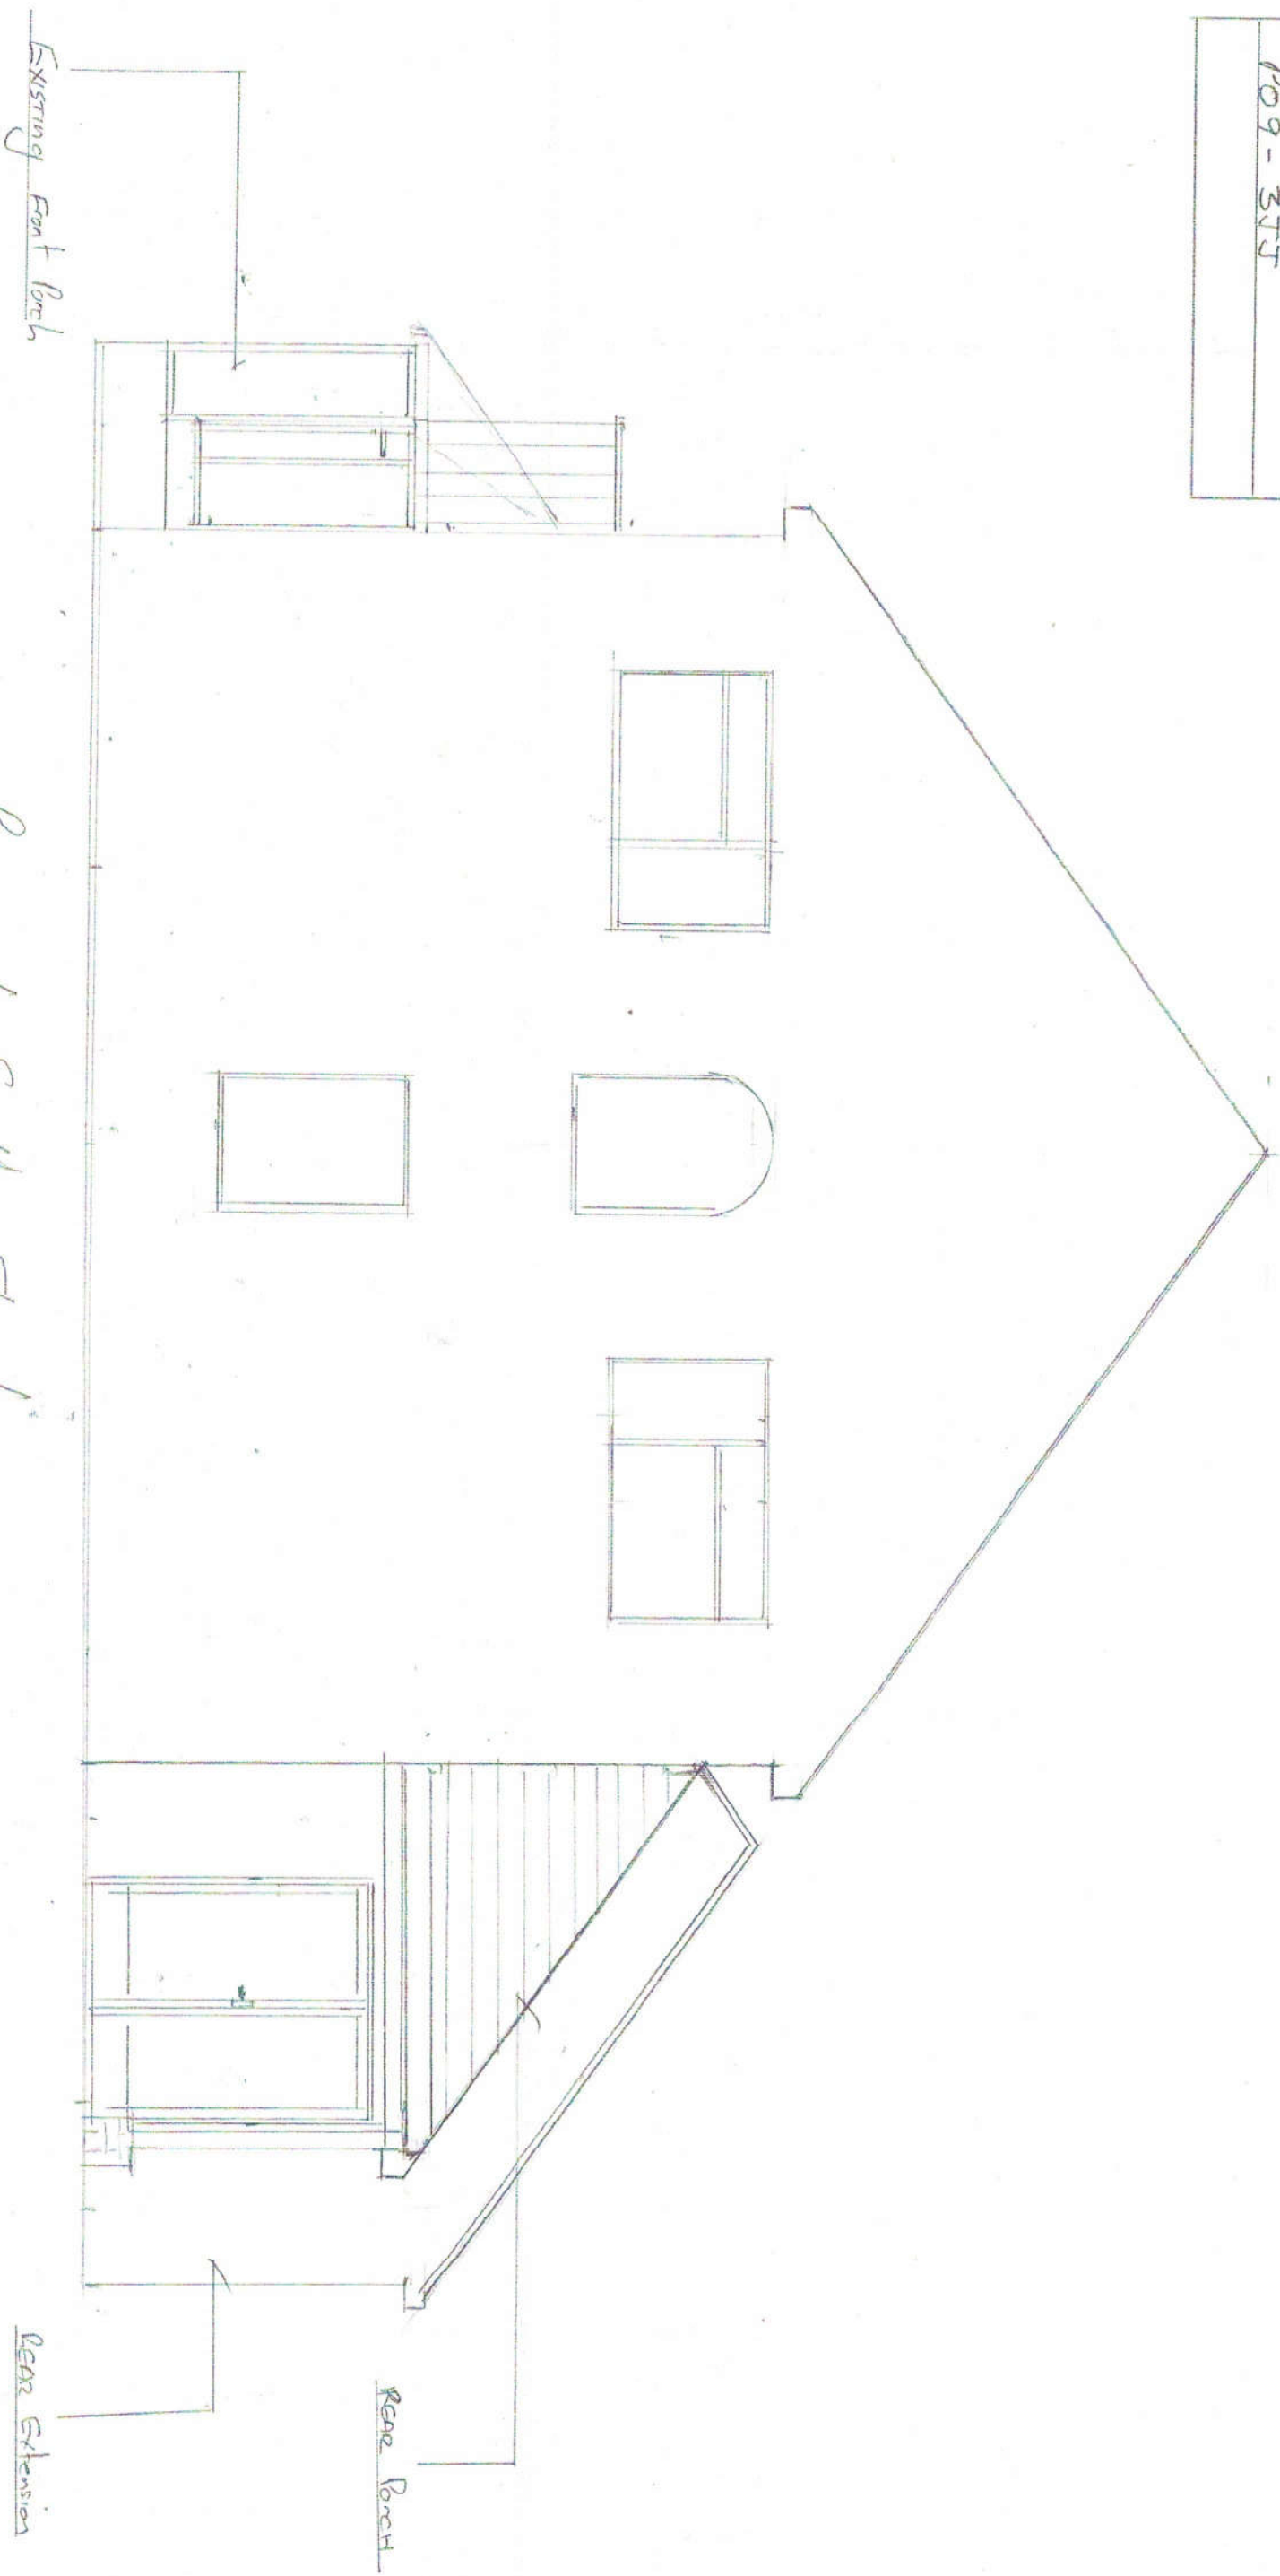

0 1 2 3 4 5
Scale - 3m

Proposed South Elevation

Scale 1:50