
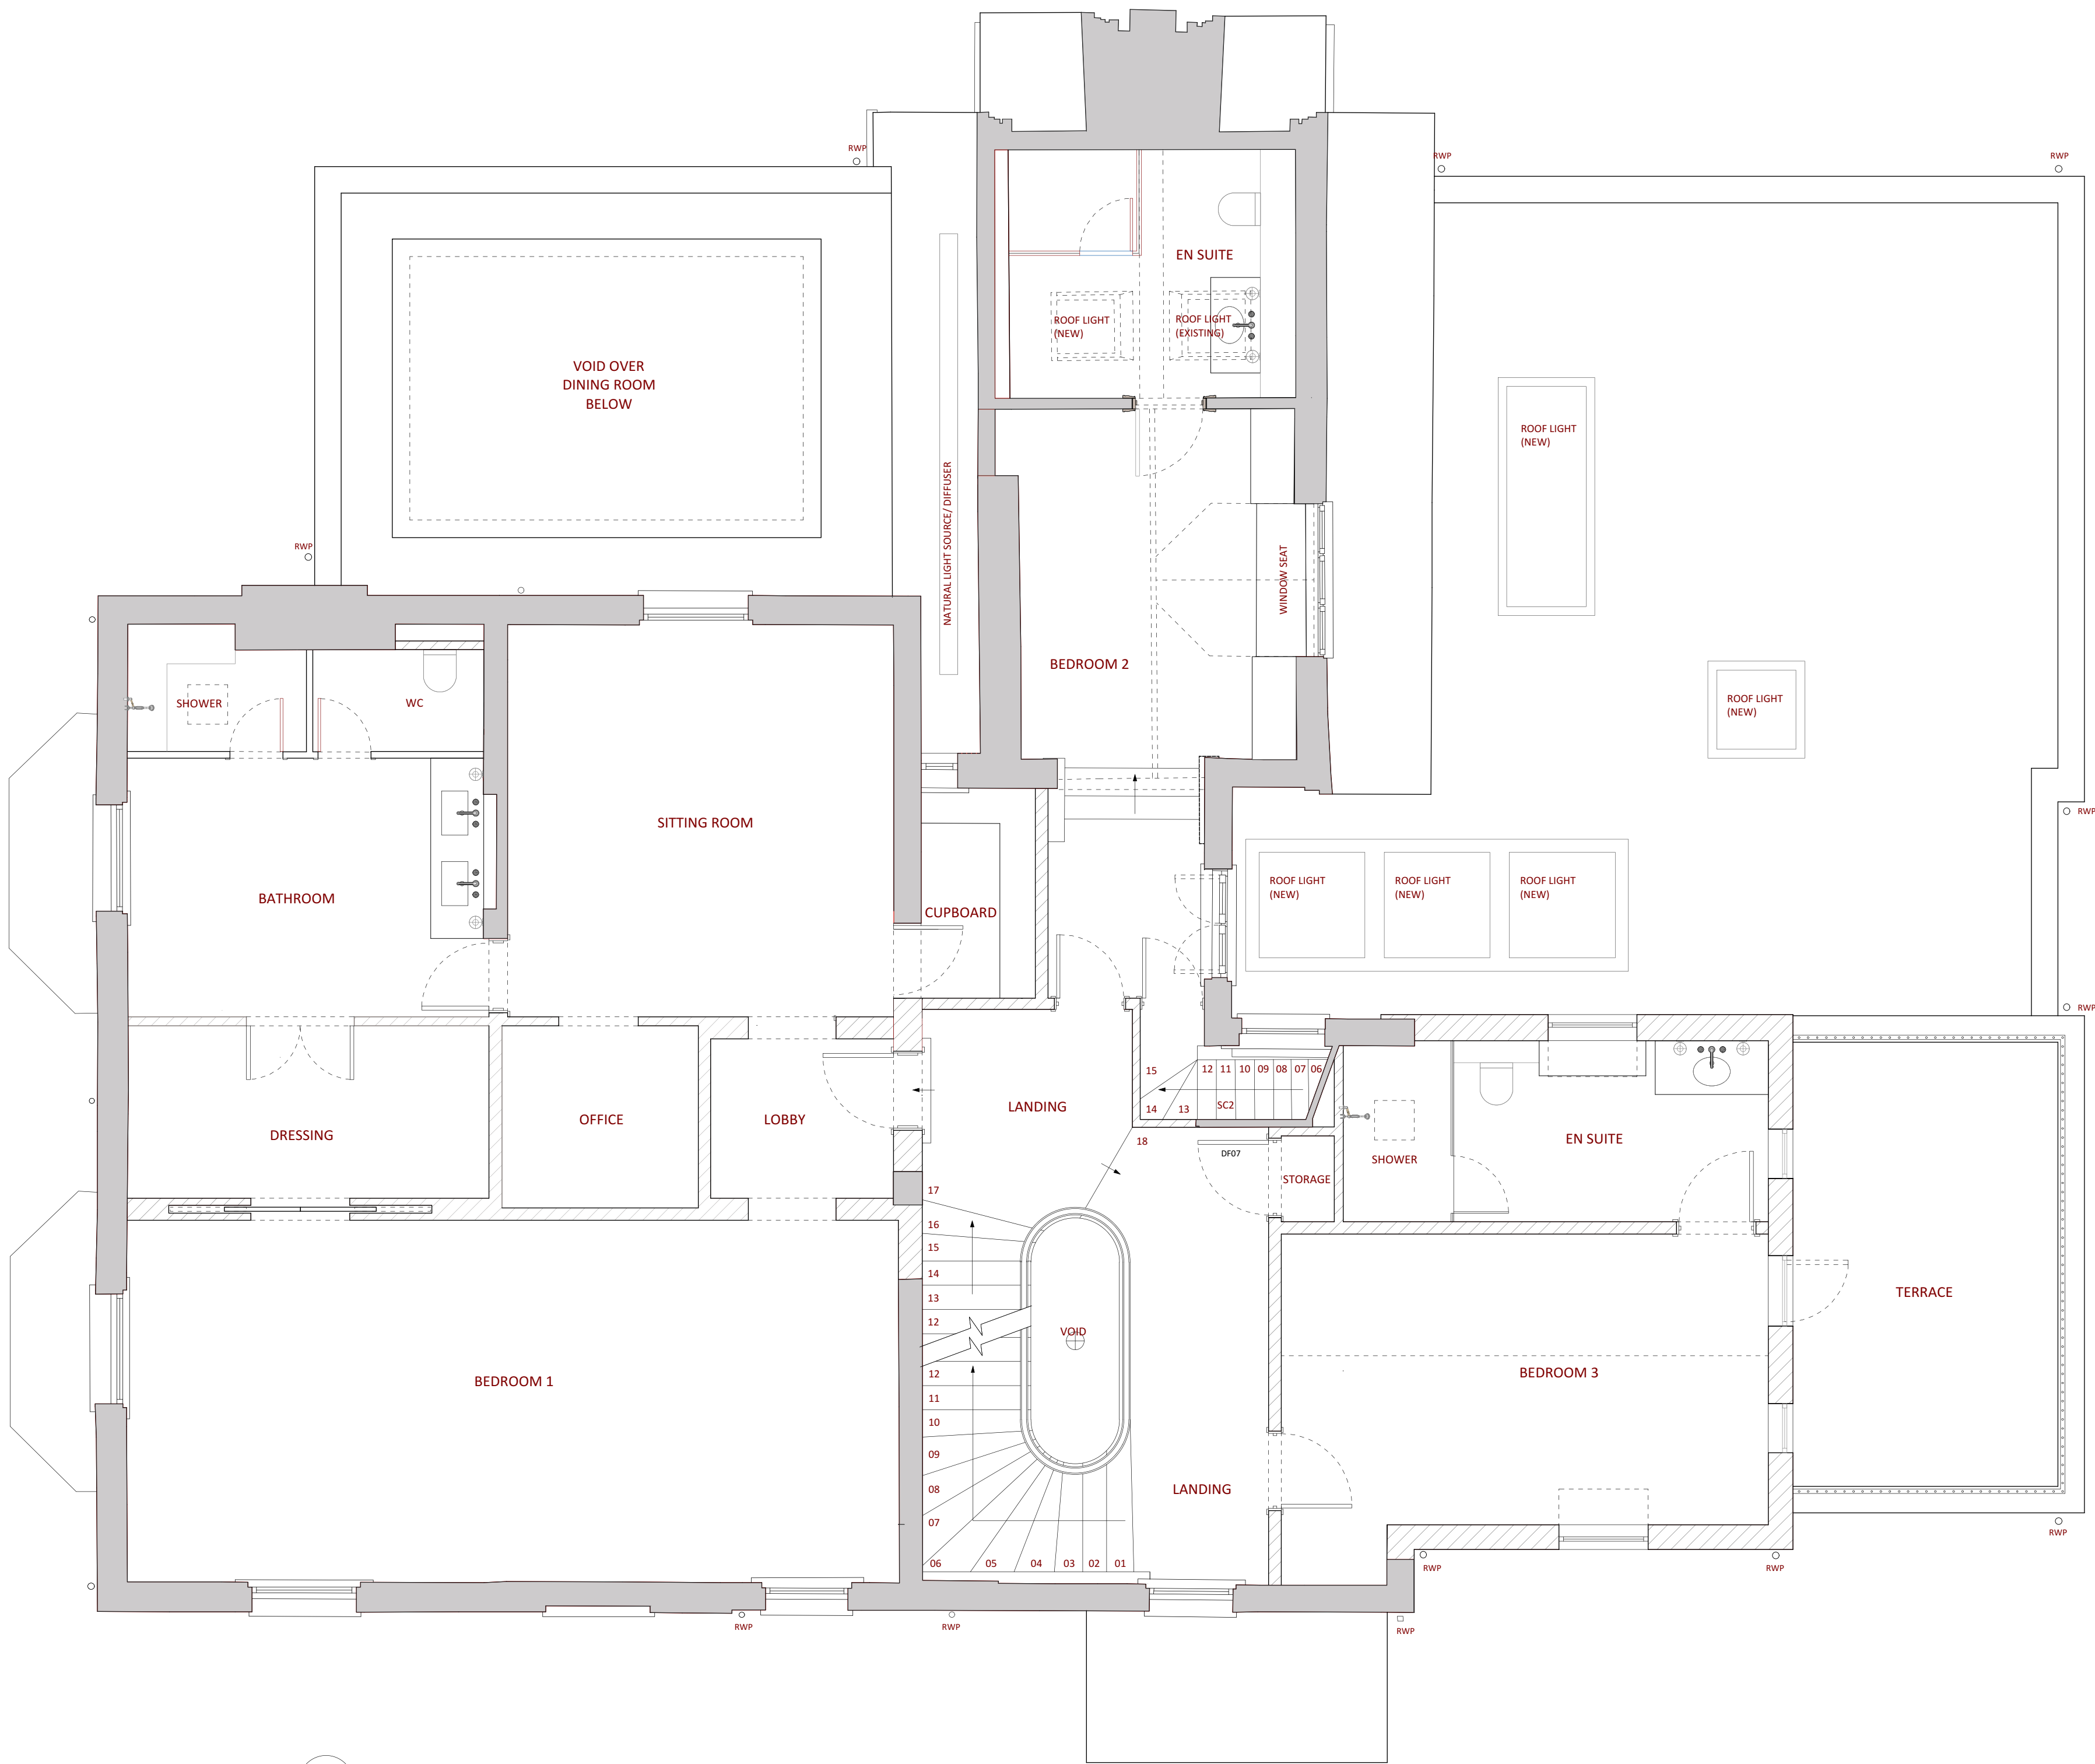
 


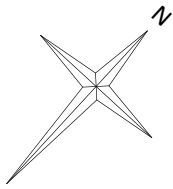

01
202 Proposed - First Floor Plan
Scale 1:50

Key

Existing walls retained

New walls constructed

Schedule of Areas (sq.m)					
Level	Existing	Existing (Retained)	Existing (Demolition)	New Build	Proposed
Ground Floor	226	194	32	138	332
First Floor	161	161	N/A	23	184
Section Floor	88	88	N/A	1	89
Mezzanine (Second Floor)	11	N/A	11	N/A	N/A
Roof Storage (Second Floor)	N/A	N/A	N/A	7	7
Total	226	226	226	226	226

Revision: Date: Description:

T H O R P

First Floor
190/192 Sloane Street,
London
SW1X 9QX
T: 020 7235 7808
W: www.thorp.co.uk

Issued for: Planning
Stage:

Drawn by:
P/CC

Langstone Lodge
Langstone, Hants

Proposed
First Floor Plan

Date:
19.11.2021

Scale:
1:50 @ A1

Drawing Number:
10129.202