

51 BATH ROAD, EMSWORTH
EXISTING

NOTES:


Dimensions to be checked on site before commencing work.
Any discrepancies shall be reported to the architect immediately.

Do not scale from these drawings except for planning purposes.

Use figured dimensions only.

Where applicable this drawing is to be read in conjunction with other consultants' drawings.

All drawings to be read in conjunction with specification and all other drawings including structural engineer and mechanical and electrical drawings / specification

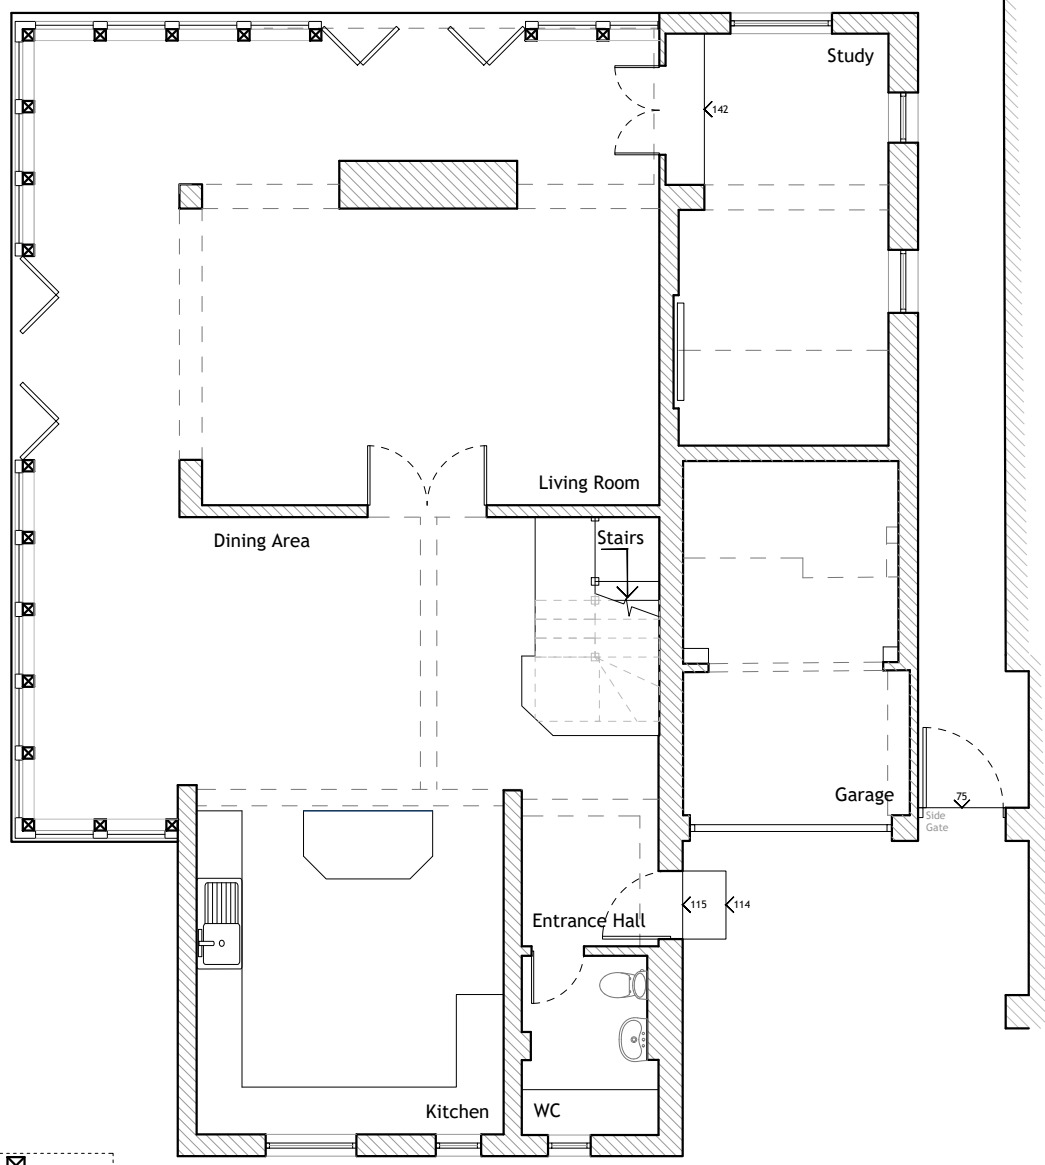

GROUND FLOOR PLAN
1:100



FRONT ELEVATION
[East] 1:100





SIDE ELEVATION
[North] 1:100




REAR ELEVATION
[West] 1:100




SIDE ELEVATION
[South] 1:100

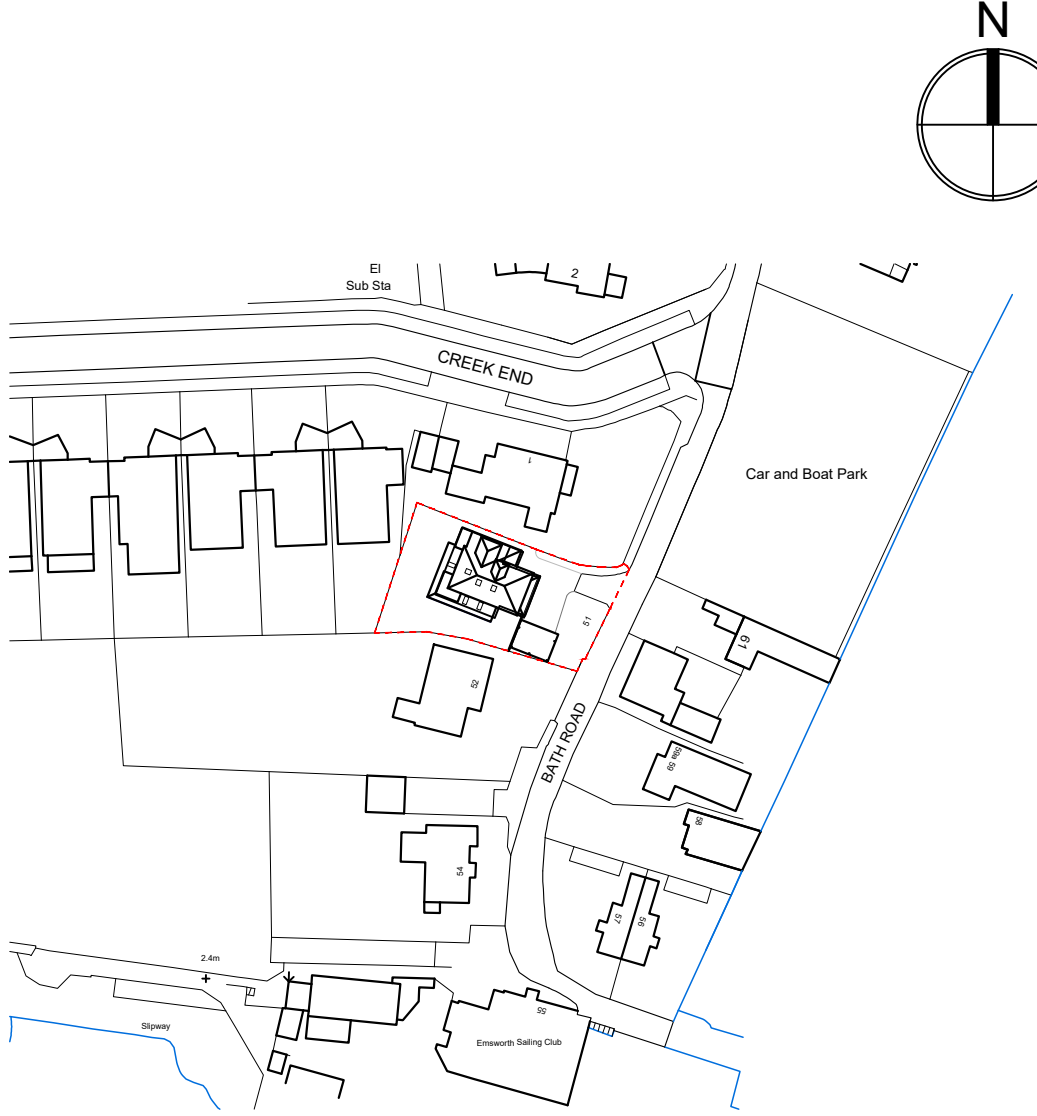 


SITE LOCATION PLAN
1:1250
Ordnance Survey (c) Crown Copyright 2021. All rights reserved. Licence number 100022432

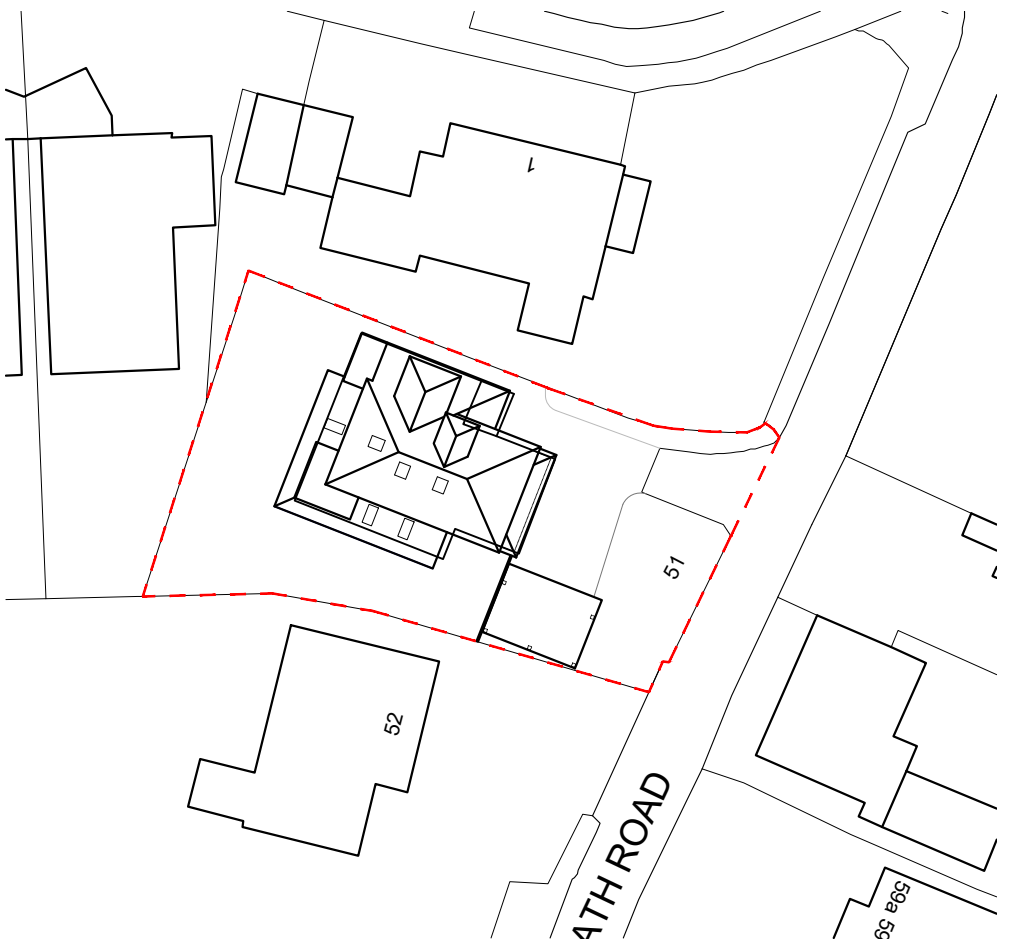

SITE BLOCK PLAN
1:500
Ordnance Survey (c) Crown Copyright 2021. All rights reserved. Licence number 100022432

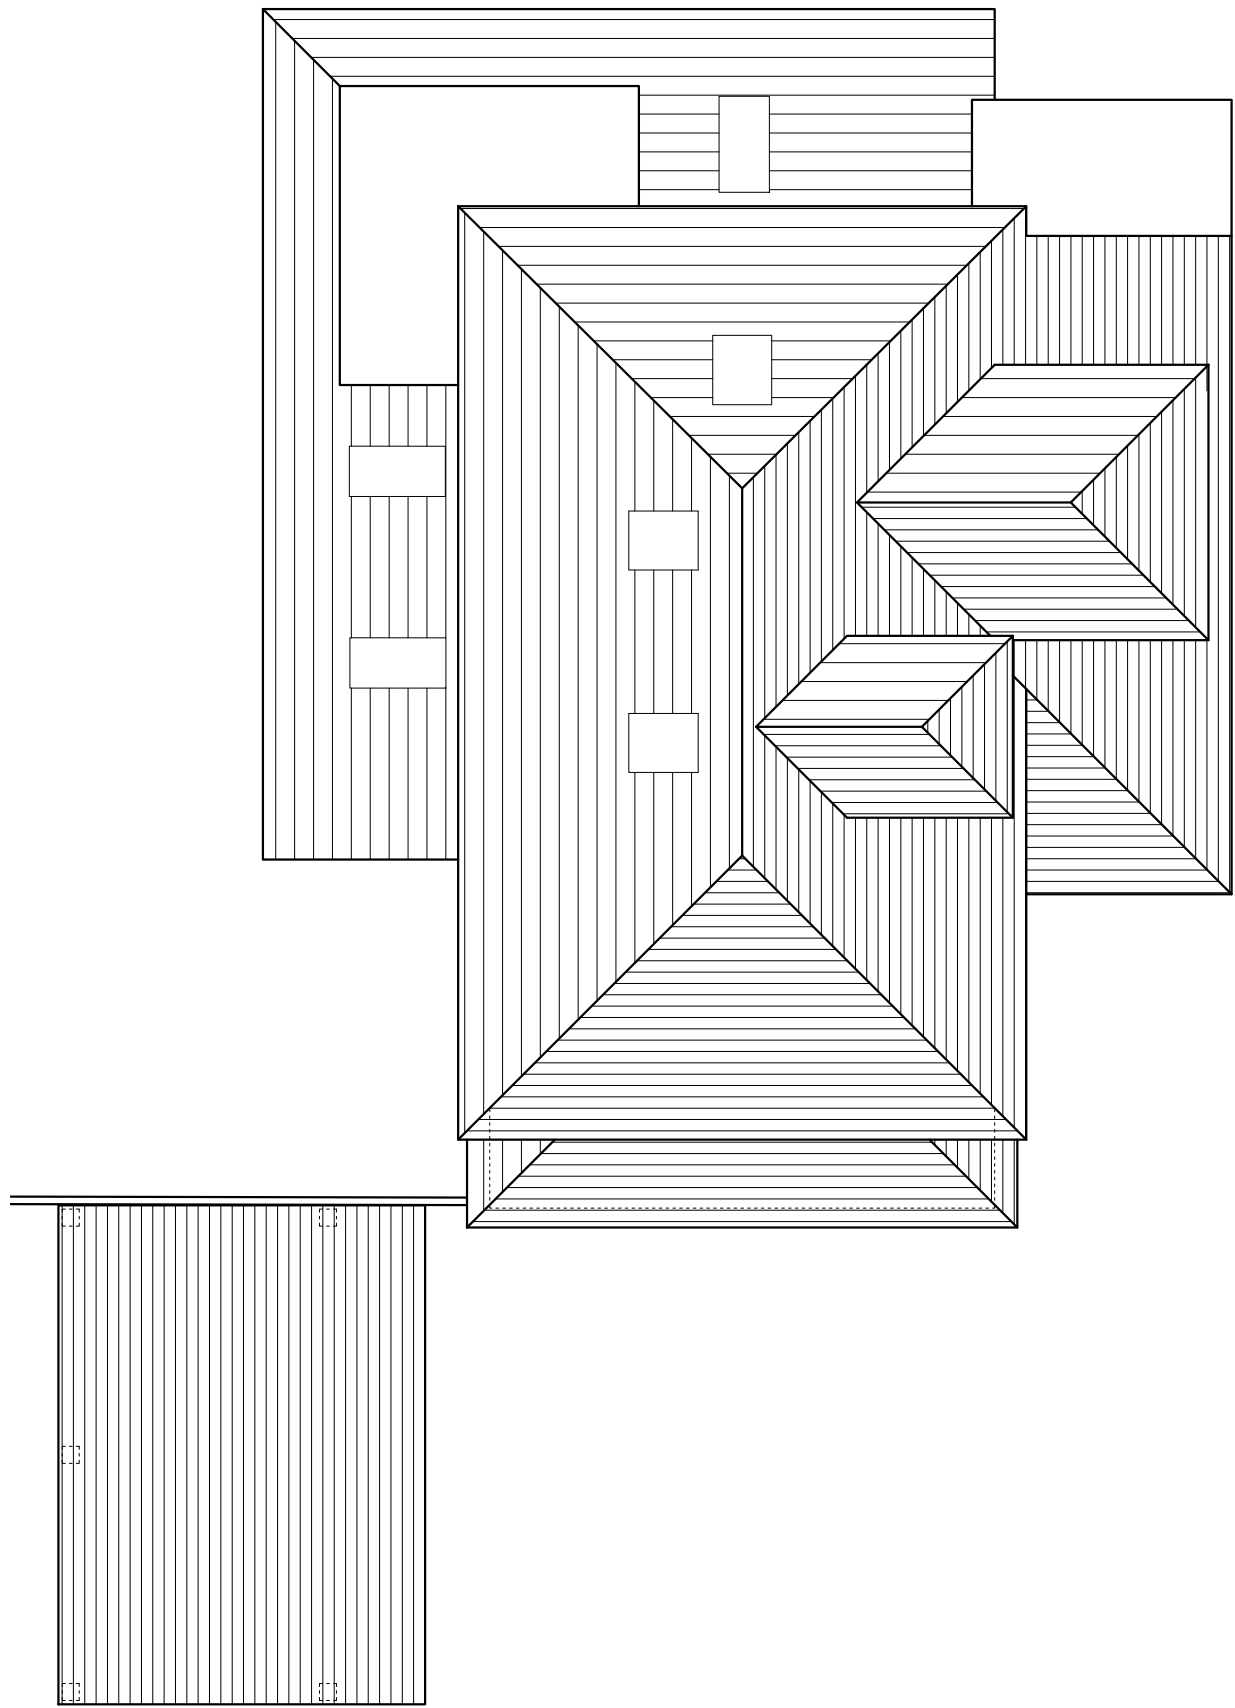

ROOF PLAN
1:100

 

REV	DATE	AMENDMENT	DRAWN

hd
architects

Helyer Davies Architects Ltd
1 The Old Flour Mill,
Emsworth, PO10 7BT
01243 370 715

www.hdarchitects.co.uk mail@hdarchitects.co.uk

PROJECT
51 Bath Road
Emsworth
PO10 7ES

DRAWING
Existing Plans and Elevations

SCALE
as noted @ A1

DATE Sept 2021	DRAWN EK
DRAWING NUMBER 21173-01	REVISION *