

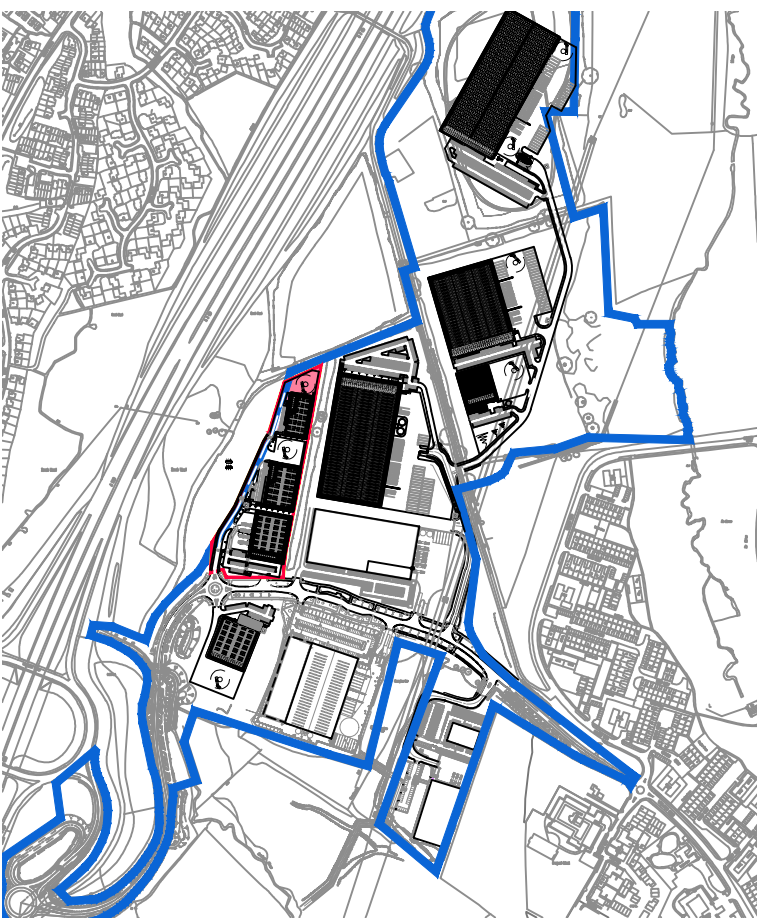


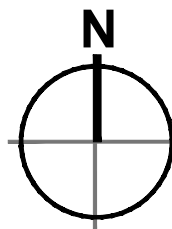


Key Plan\_1:10,000 @ A1

Key;


- Site Boundary**  
[100.08 Acres / 40.50 Hectares]
- Plot 5 Boundary**  
[4.85 Acres / 1.96 Hectares]
- Unit 502 Refuse Store**  
[To be enclosed with 2.1 metre high hit and miss stained timber fence in chevron pattern with lockable gates.  
Layout based on Eurobins - 1,100 litre capacity - with nominal dimensions of; 1,000 x 1,260 x 1,400mm]

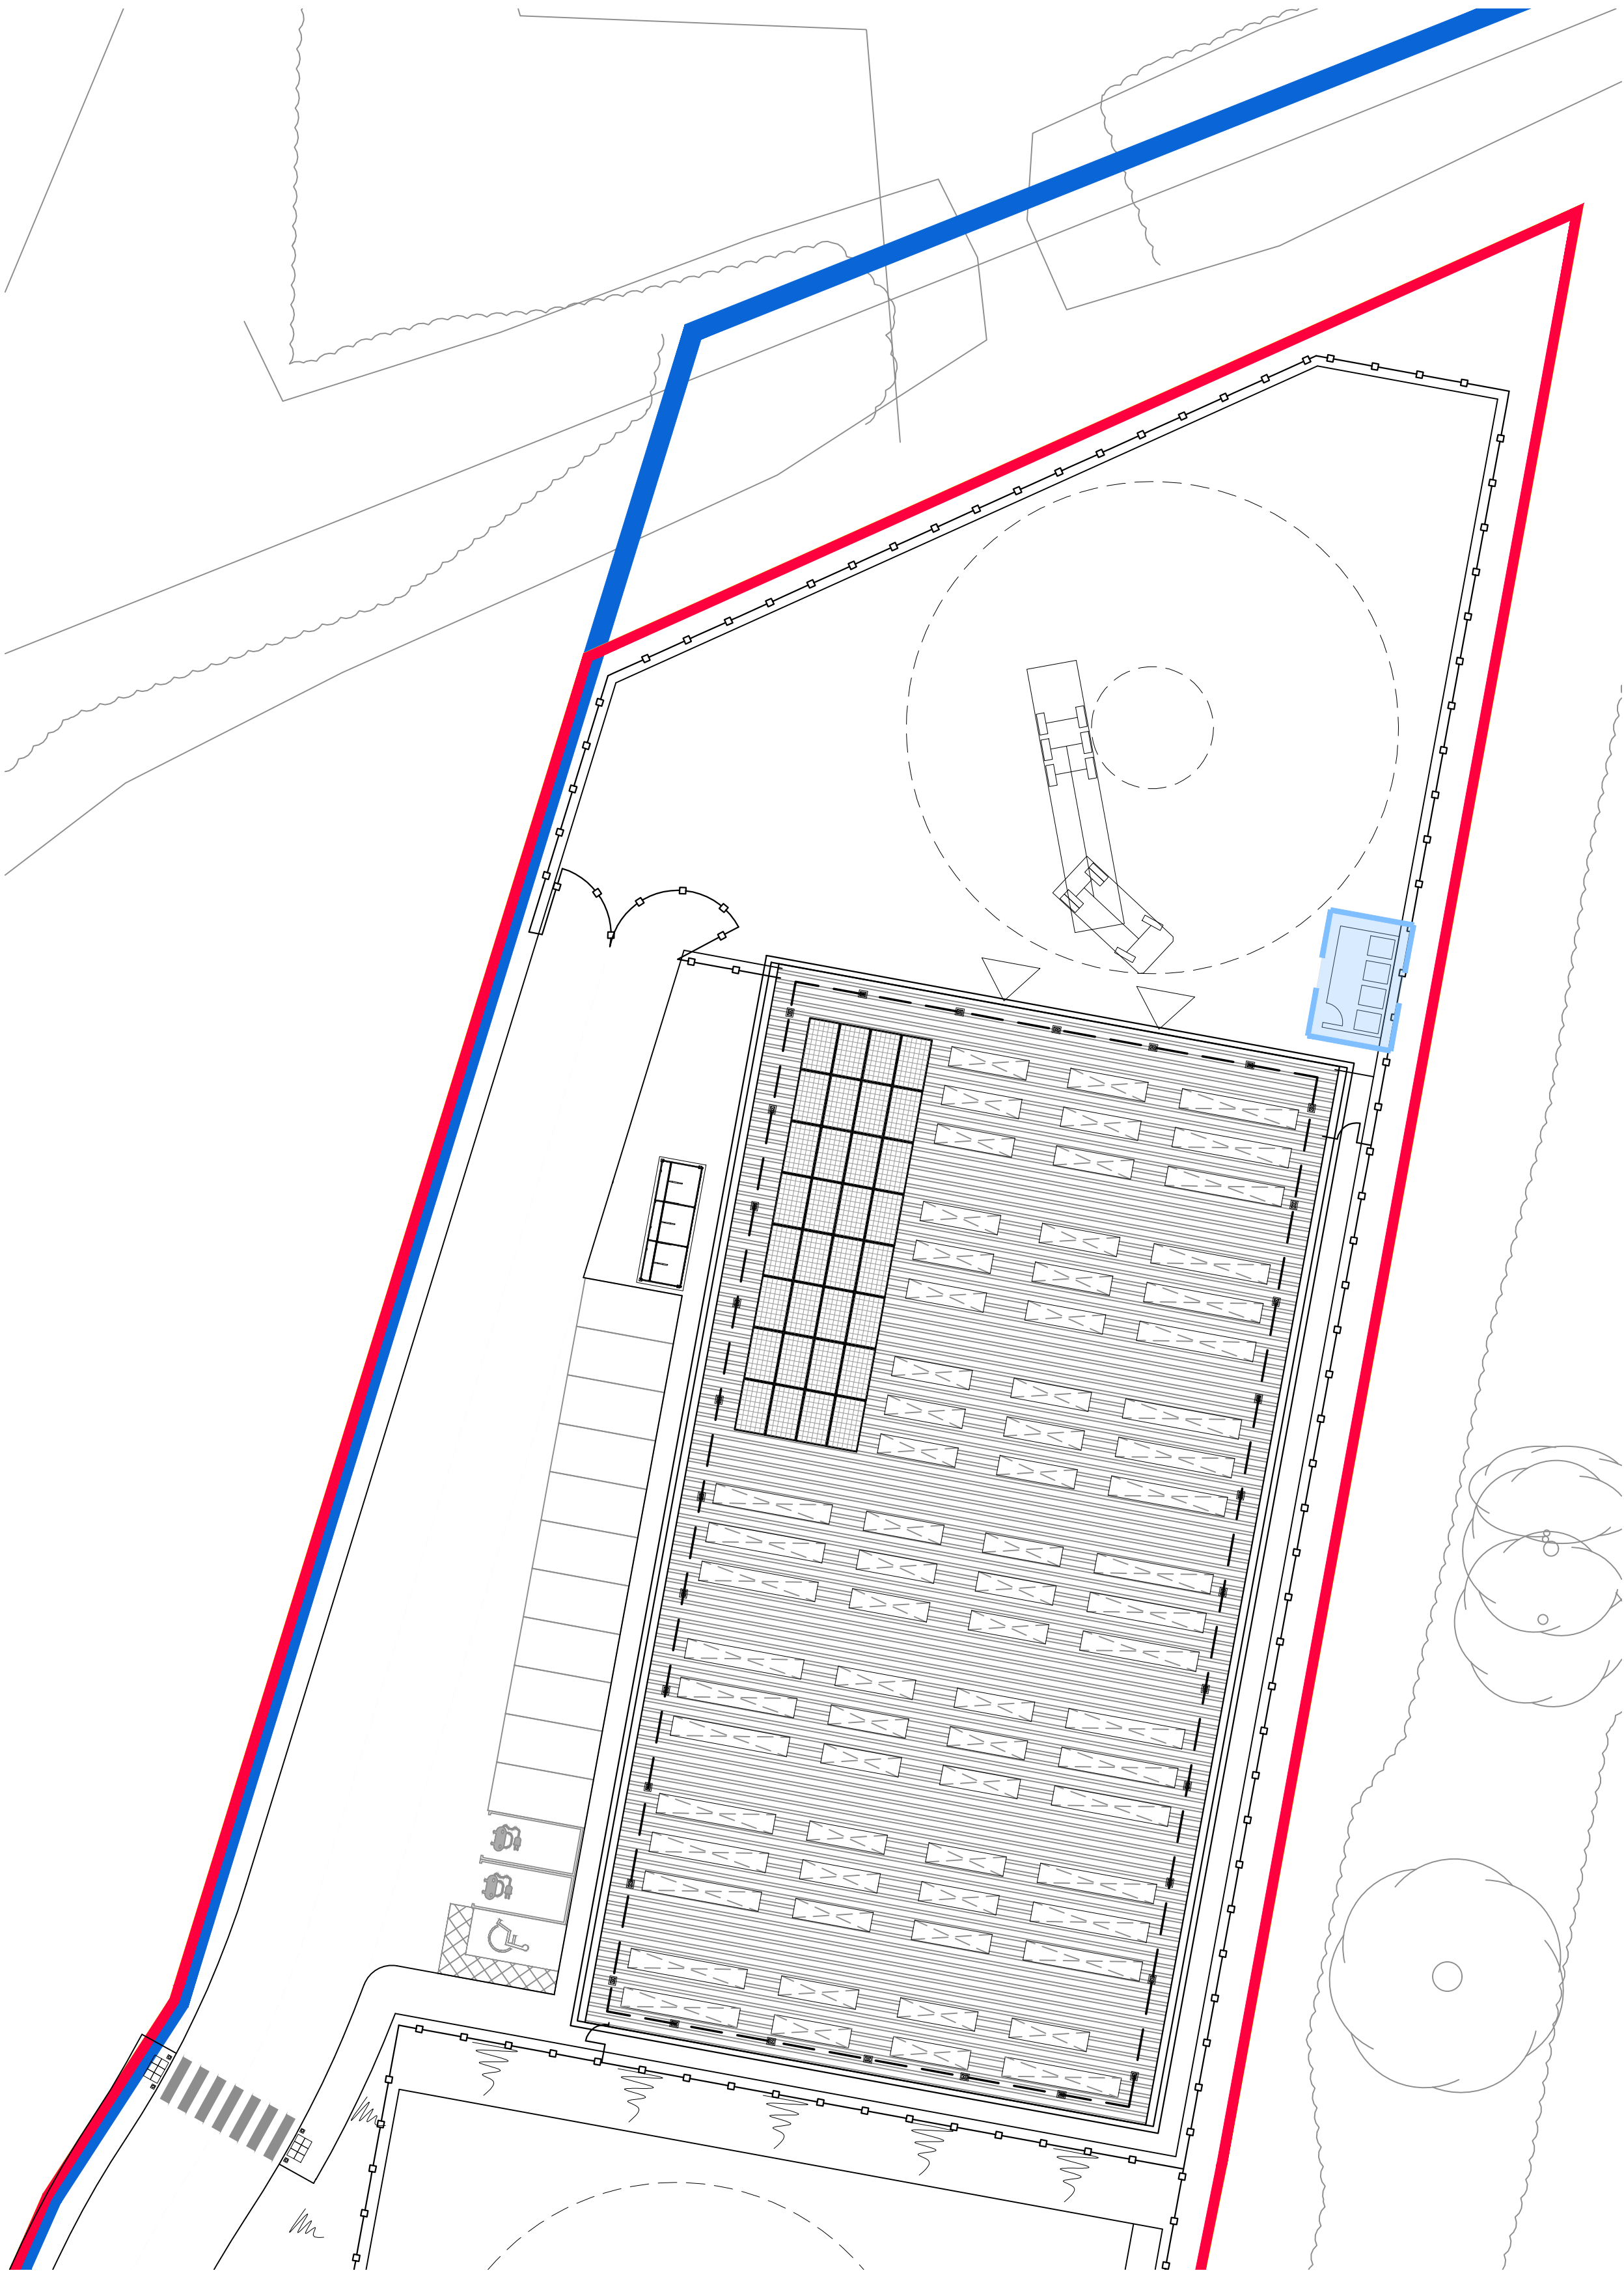


Unit 502, Site Plan\_1:250 @ A1

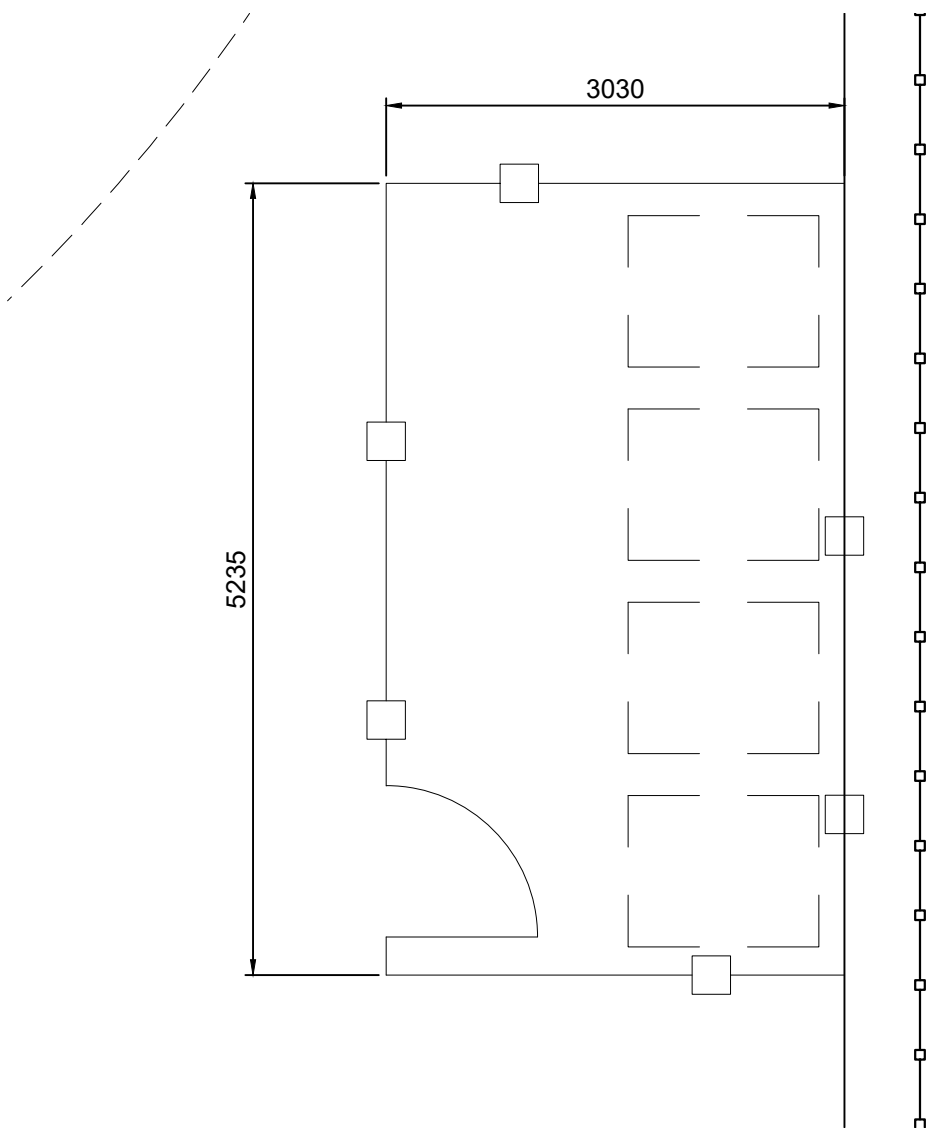

Unit 502 Refuse Store Plan Scale 1:50 @ A1 Scale

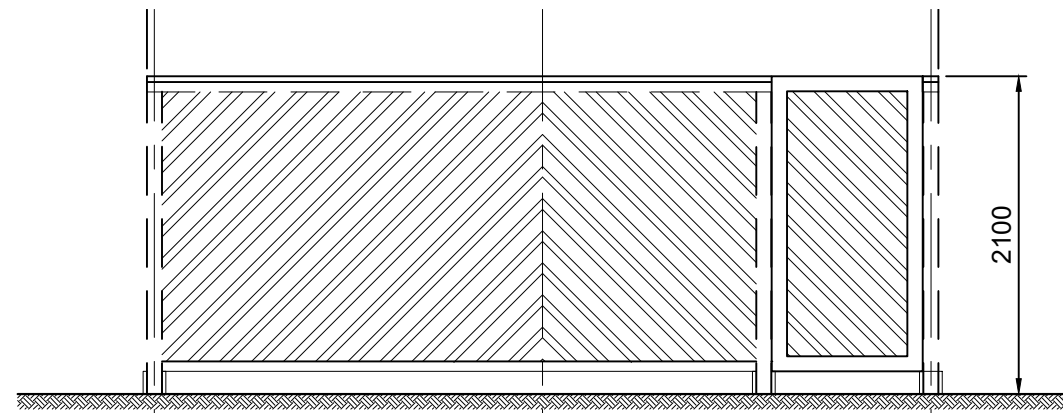


Typical Refuse Store Elevation Scale 1:50 @ A1 Scale

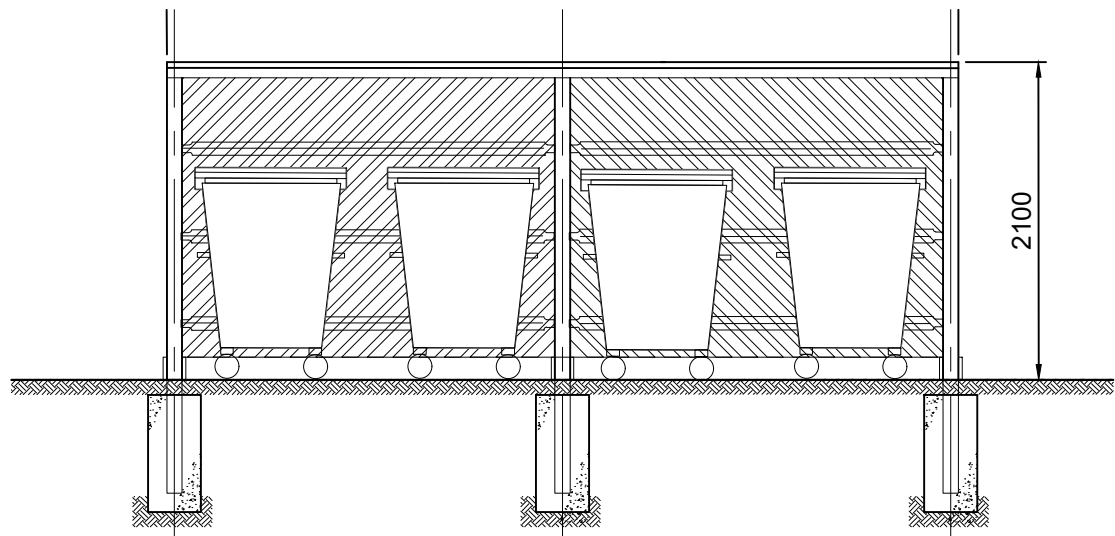

Typical Refuse Store Section Scale 1:50 @ A1 Scale



Eurobin Example Image

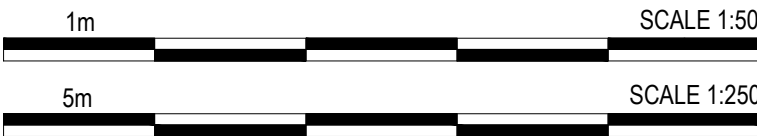

|     |                     |    |     |          |
|-----|---------------------|----|-----|----------|
| B   | STAGE 3 ISSUE       | AT | MDS | 07/10/21 |
| A   | DRAFT STAGE 3 ISSUE | AT | MDS | 01/10/21 |
| rev | amendments          | by | ckd | date     |

DUNSBUY PARK, MASTERPLAN,  
PORTSMOUTH  
UNIT 502, REFUSE STORE DETAILS



|                              |                          |
|------------------------------|--------------------------|
| RIBA PoW Stage:              | 3 - Spatial Coordination |
| Document Suitability:        | S1                       |
| Drawn / Checked:             | AT / MDS                 |
| Date:                        | 01.10.2021               |
| Scale:                       | 1:250 @ A1               |
| UMC Project Number:          | 20179                    |
| Document Reference:          | Drawing no: Revision:    |
| DP - UMC - 502 - XX - DR - A | 1074 B                   |