



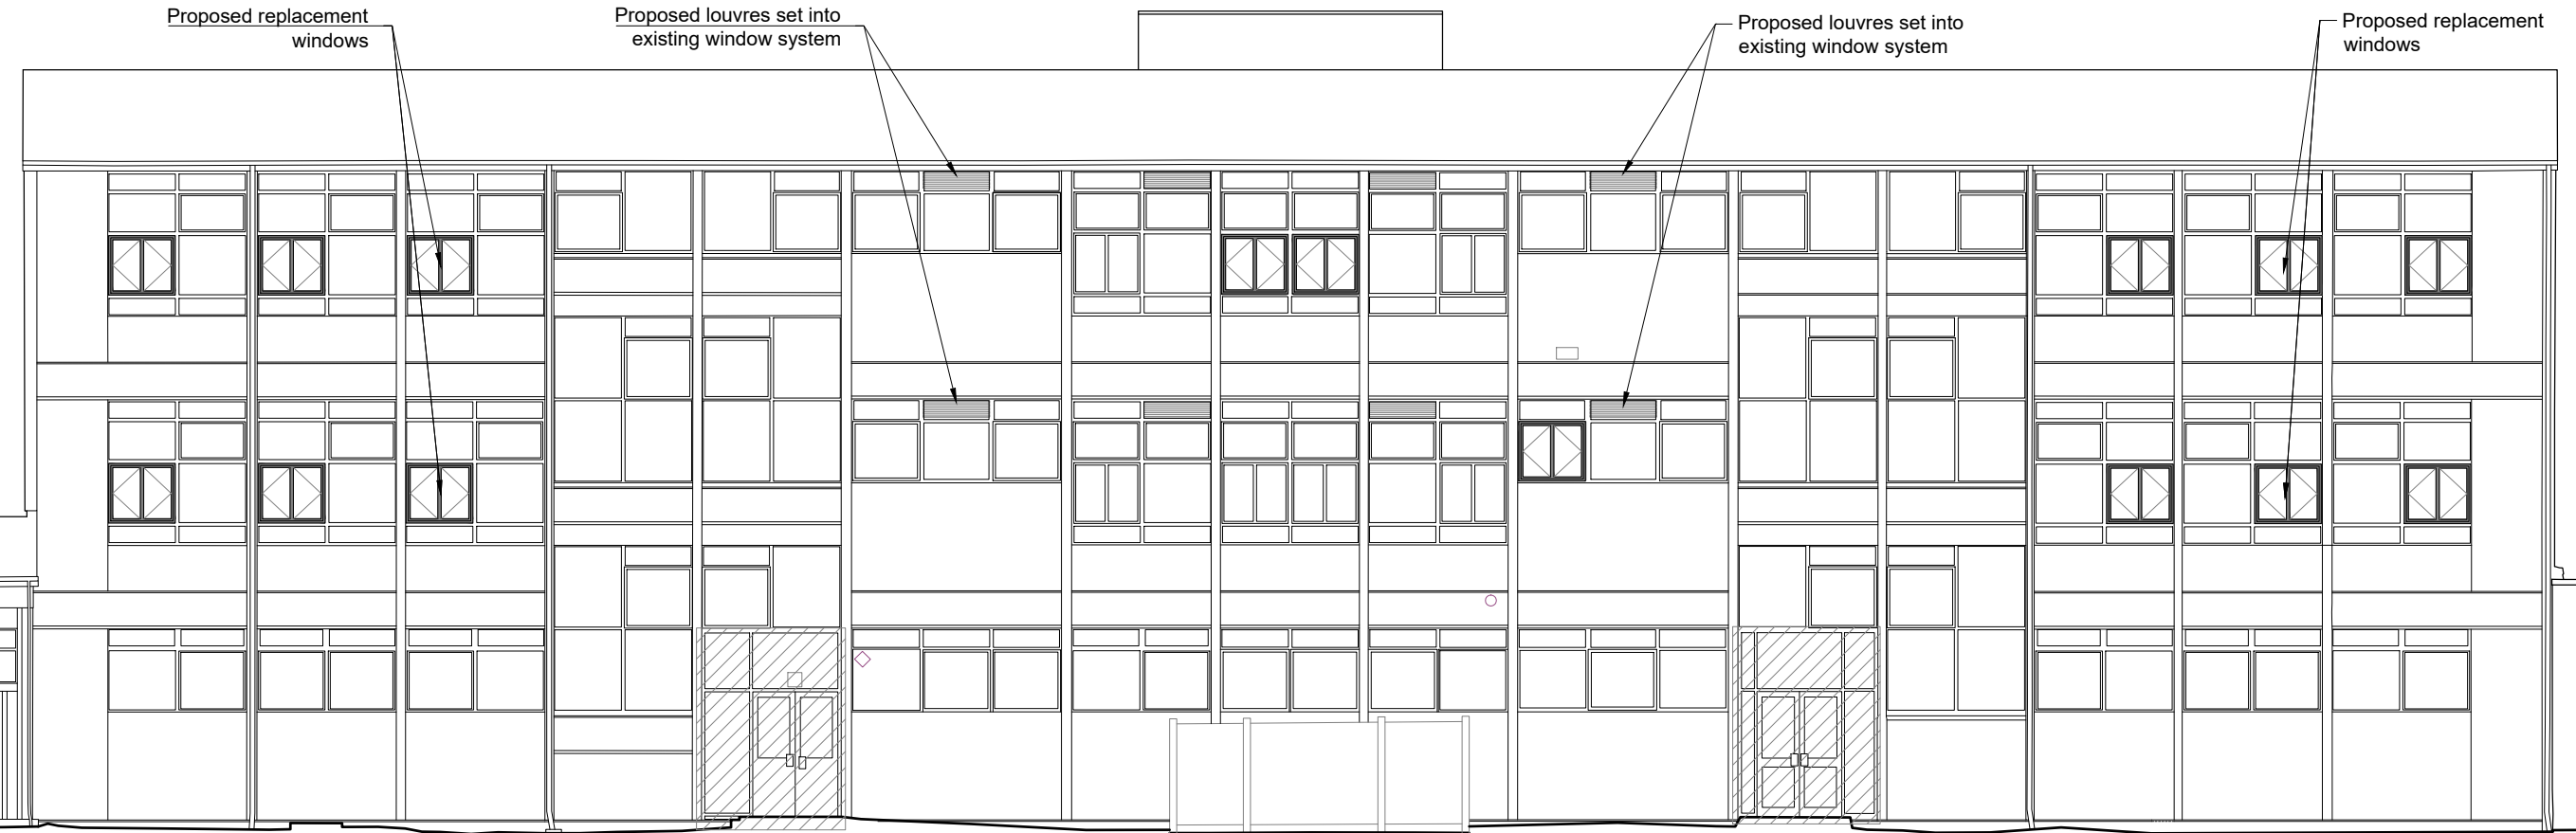


General Notes

1. This drawing is © copyright Hampshire County Council 2020. No unauthorised reproduction of any kind is permitted.
2. No dimensions to be scaled from this drawing. Verify all dimensions prior to construction. Immediately report any discrepancies on the document to the Architect/Contract Administrator. This document shall be read in conjunction with associated models, specifications and related consultant's documents.
3. Drawing to be read with all relevant Architectural, Interiors, Structural, M&E, Drainage/Public Health, Landscape, Civils and Interiors drawings and specifications.
4. This map is reproduced from Ordnance Survey material with the permission of Ordnance Survey on behalf of the controller of Her Majesty's Stationary Office © Crown copyright. Unauthorized reproduction infringes Crown Copyright & may lead to prosecution or civil proceedings (100019180) 2020.

Hampshire County Council

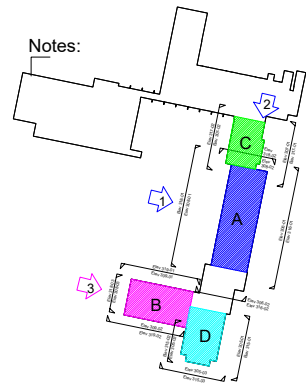


(1), Building Ref 'A' West Elevation

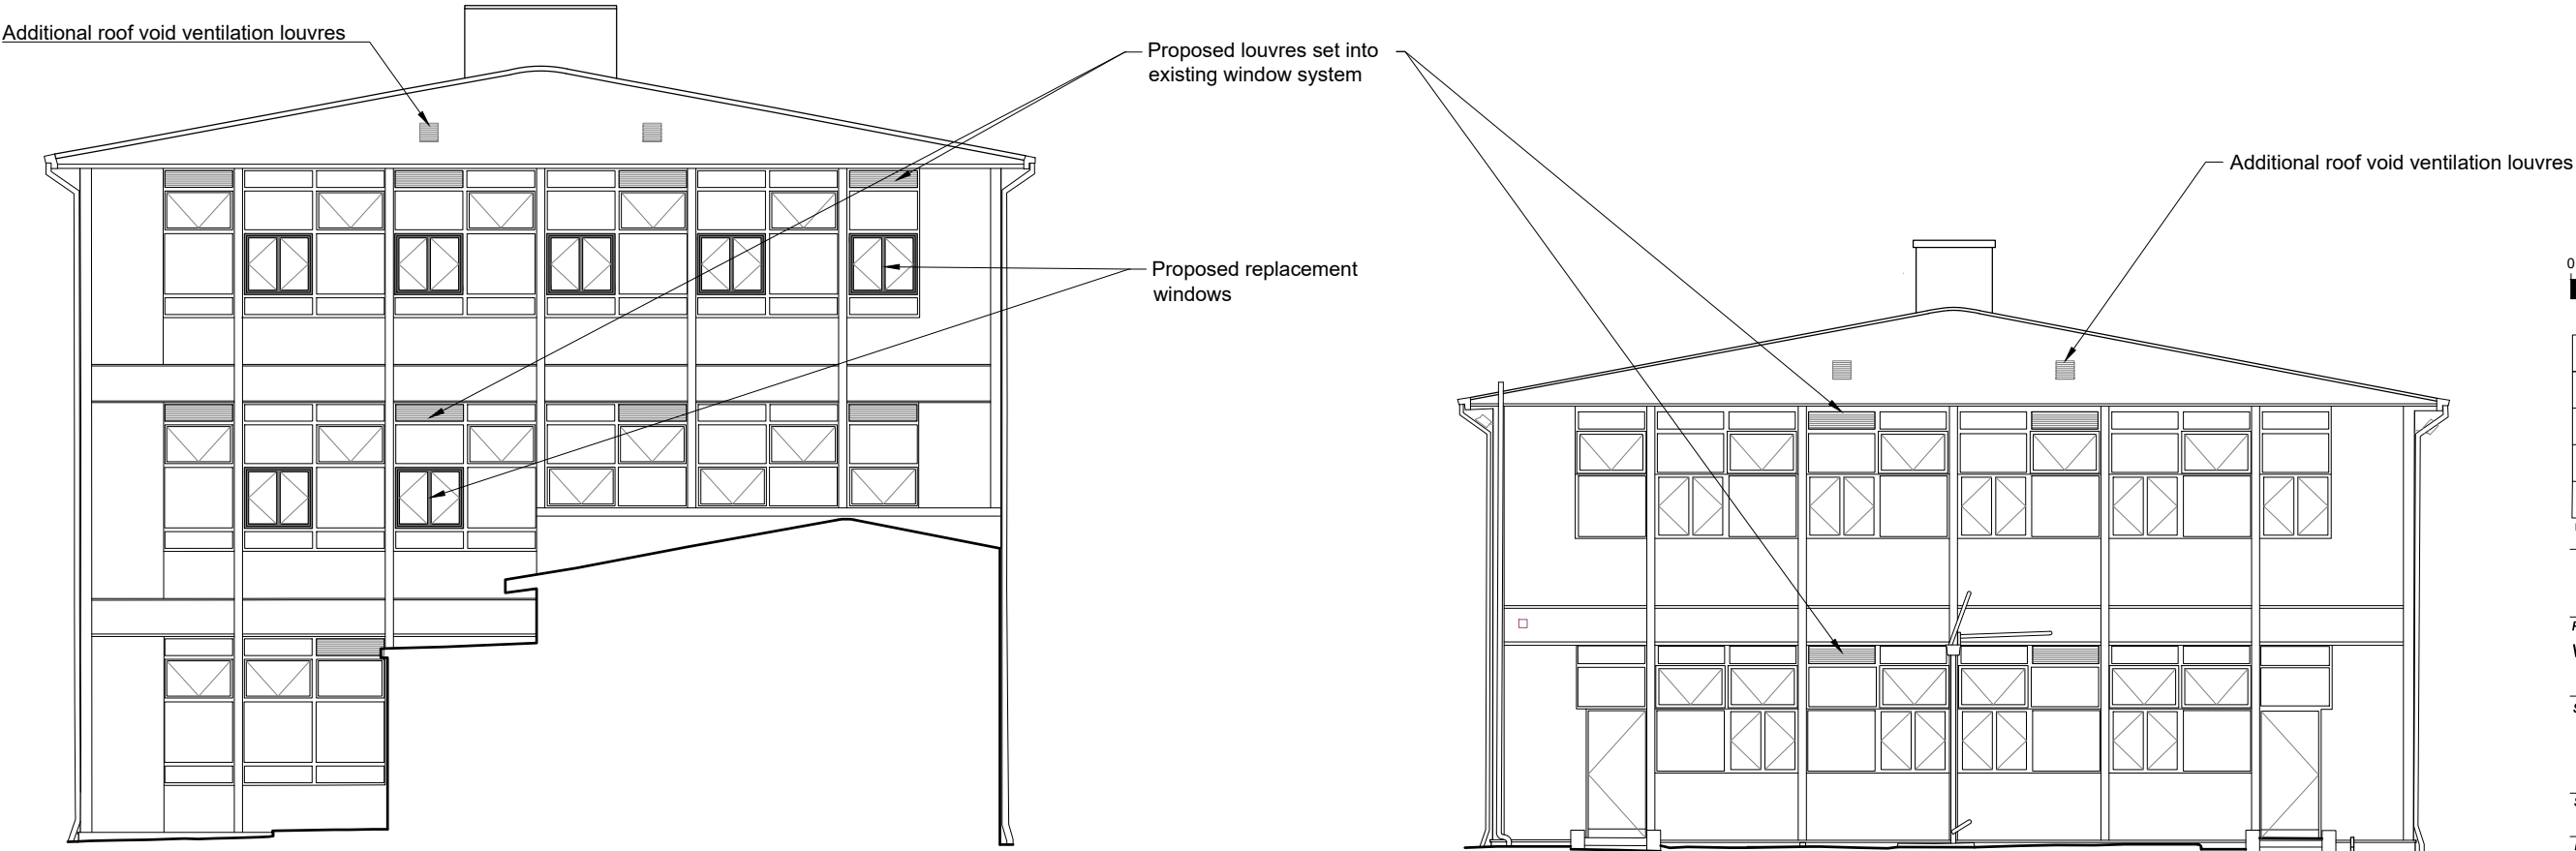

(2), Building Ref 'A' North Elevation

(3), Building Ref 'B' West Elevation

 

P6	Amended replacement window	21/09/2021	SA	js
P4	A2 APPROVED FOR PLANNING STAGE	20/05/2021	SA	js
P3	S1 Duplicate MFS128 vent units	26/02/2021	SA	js
P2	D1 For Costing	18/02/2021	SA	js
P1	A2 APPROVED FOR PLANNING STAGE	02/02/2021	SA	js
Rev	Description	Date	By	Chkd

HCC Property Services,
Three Ministers House,
78 High Street, Winchester SO23 8UL
tel: (01962) 847501

Property Services

PROJECT NAME
Warblington School

SHEET NAME
Proposed Building Ref 'A and B'
Existing Elevations

SCALE
1:60 @ A1

DRAWN SA
CHKD js
APRV SH

DRAWING No.
project code - originator - volume - level - type - role - number

C09314-HCC-00 -318

SUITABILITY
code description

A2 APPROVED FOR PLANNING STAGE