




FRONT ELEVATION
1:100



LEFT ELEVATION
1:100



REAR ELEVATION
1:100

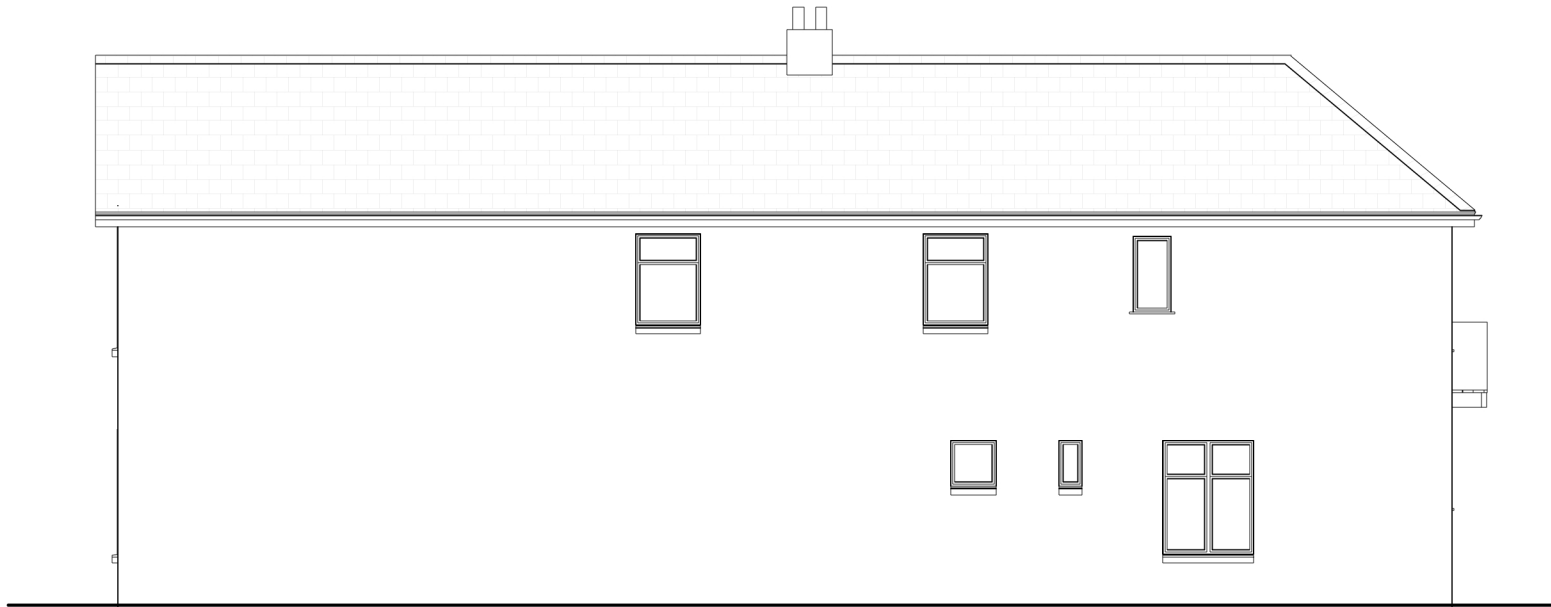

RIGHT ELEVATION
1:100

PROPOSED ELEVATIONS

Rev A: Family window amended to sliding doors 30/8/21

 HOUSEPLANS www.houseplans.uk.com		DESCRIPTION Two storey side extension	PROPERTY ADDRESS Highbank, Northwood Lane, Hayling Island, Hants, PO11 0LR	DATE 3 March 2016 SCALE As indicated PAPER A3 - 297x420mm	SHEET NO 5
---	--	--	---	---	---------------------------------