



1 EXISTING SIDE ELEVATION  
1:100




2 EXISTING FRONT ELEVATION  
1:100




3 EXISTING SIDE ELEVATION  
1:100




4 EXISTING REAR ELEVATION  
1:100

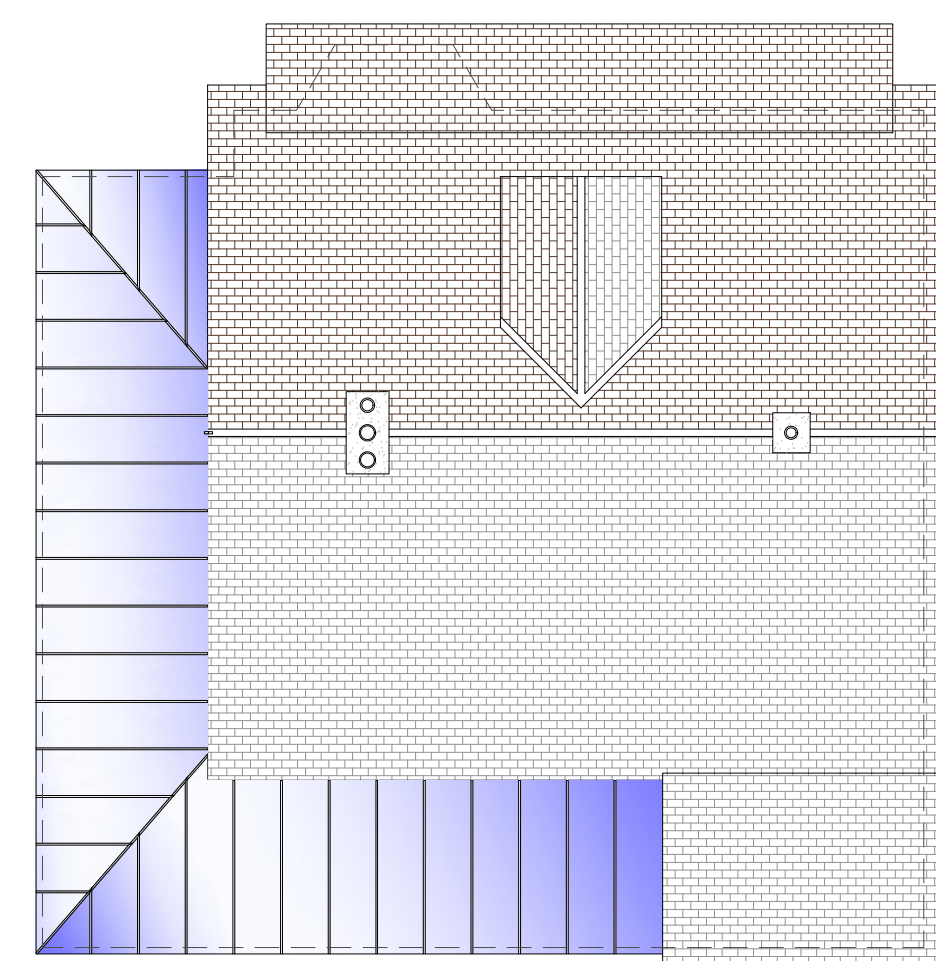

5 EXISTING ROOF PLAN  
1:100

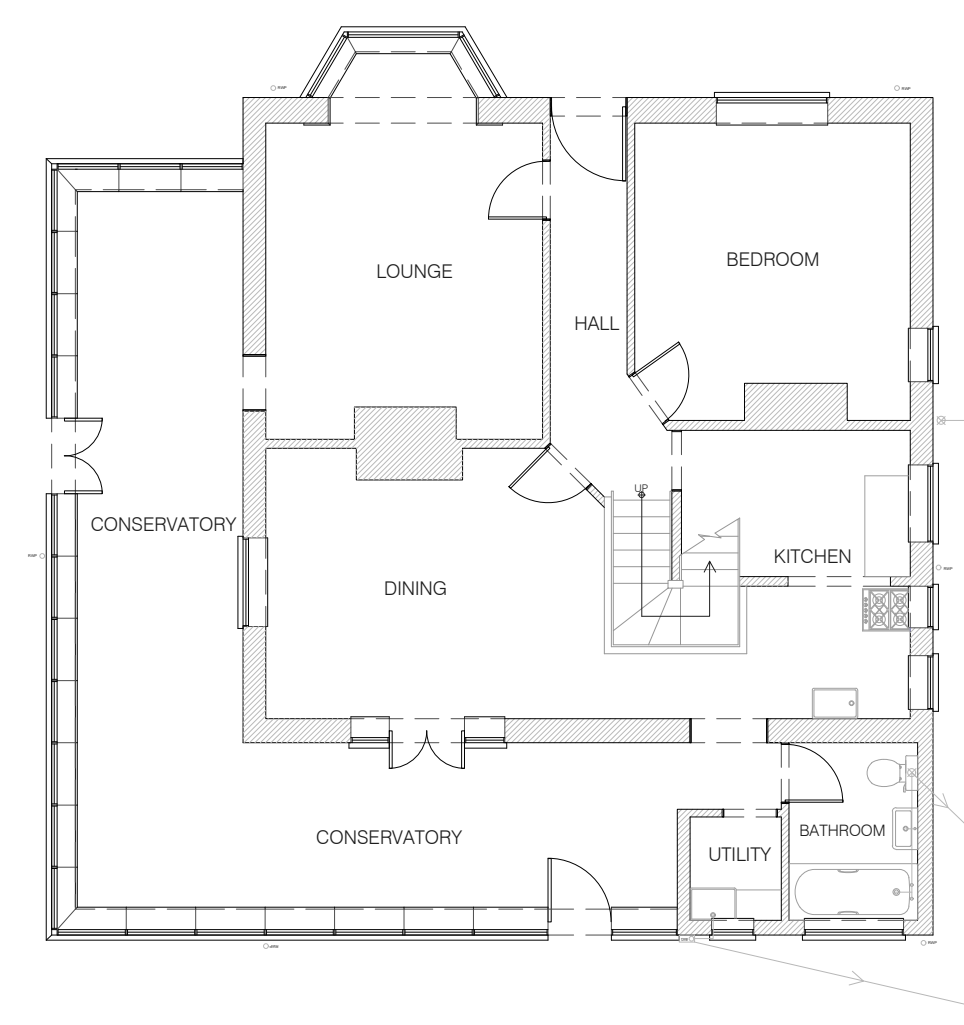

6 EXISTING GRD FLOOR PLAN  
1:100

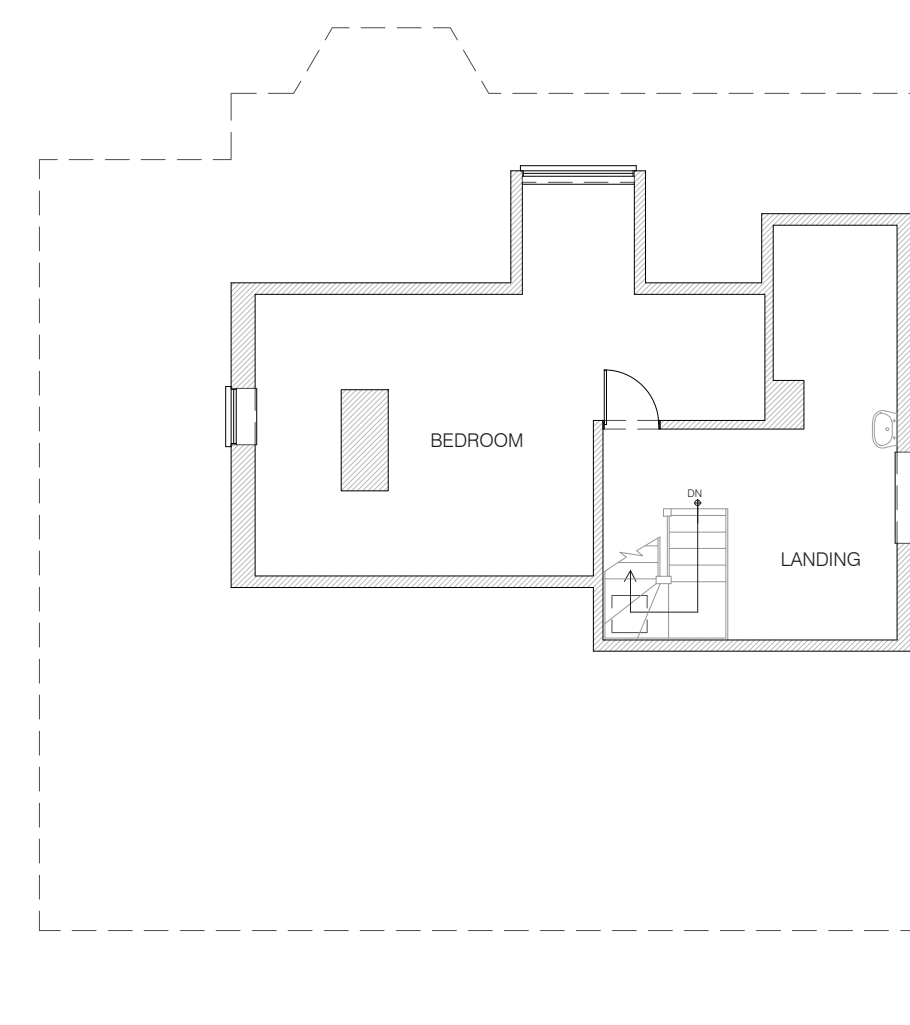


7 EXISTING FIRST FLOOR PLAN  
1:100



8 PROPOSED SIDE ELEVATION  
1:100




9 PROPOSED FRONT ELEVATION  
1:100

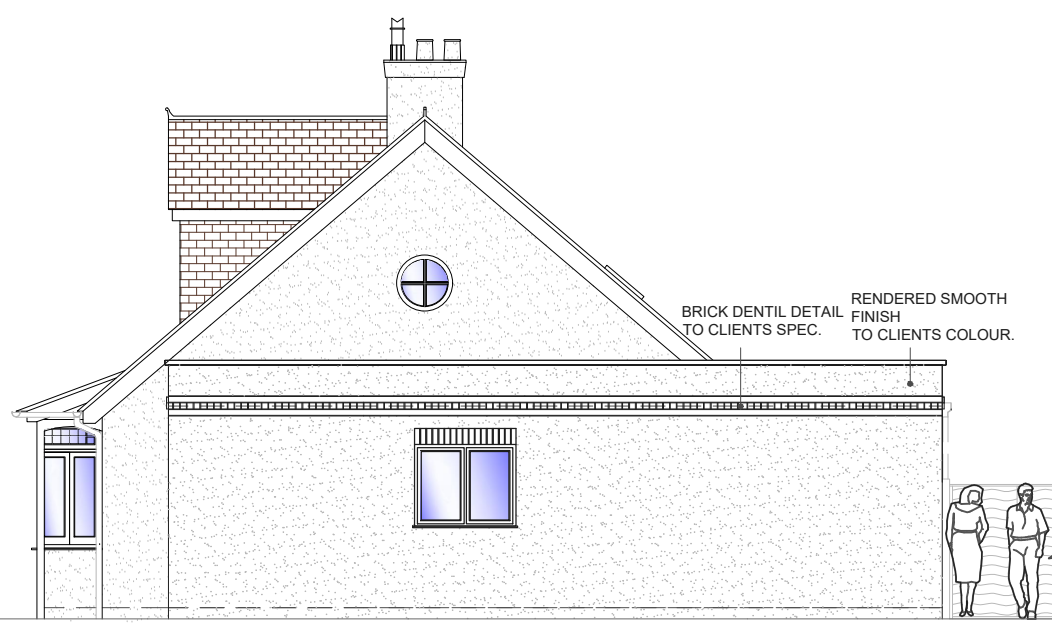


10 PROPOSED SIDE ELEVATION  
1:100




11 PROPOSED REAR ELEVATION  
1:100

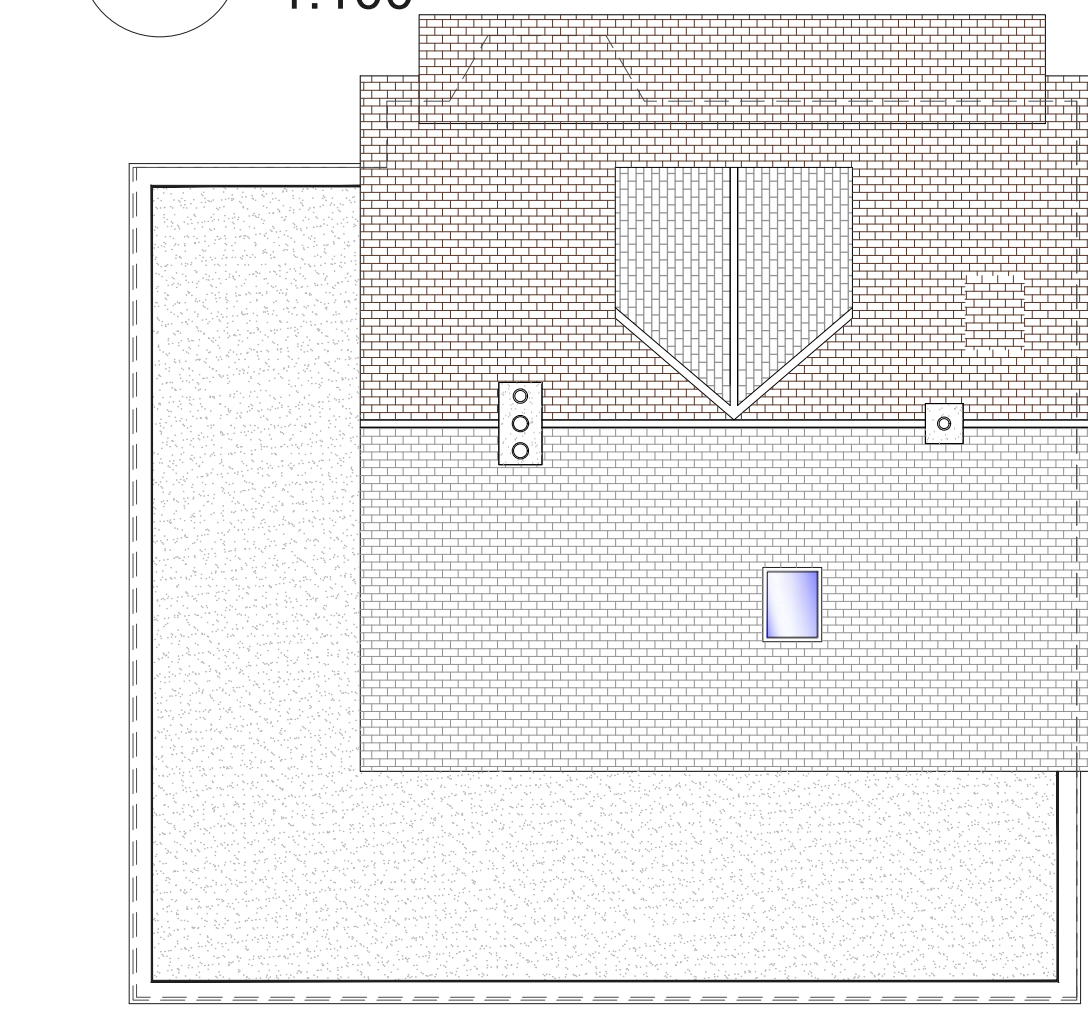


12 PROPOSED ROOF PLAN  
1:100

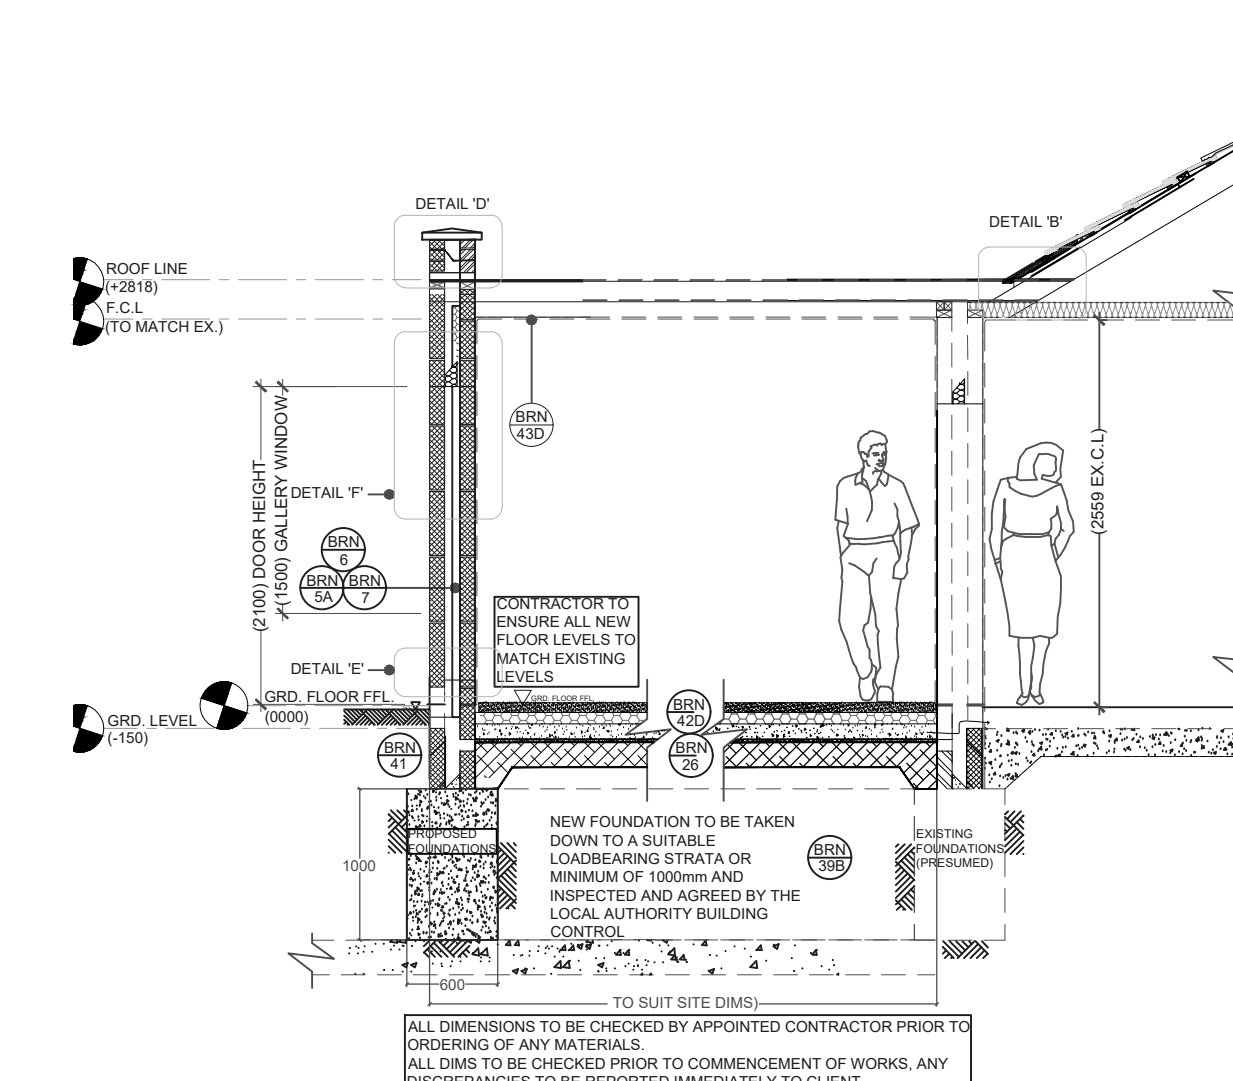


13 PROPOSED SECTION A-A  
1:50

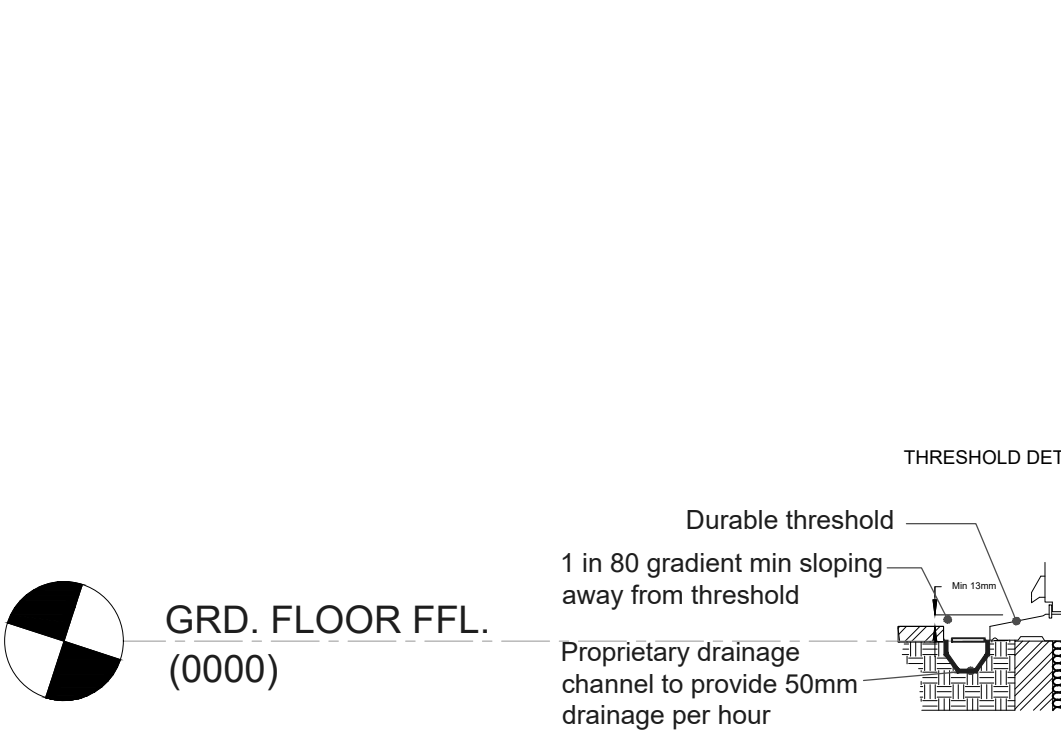



14 PROPOSED DETAIL 'B'  
1:20

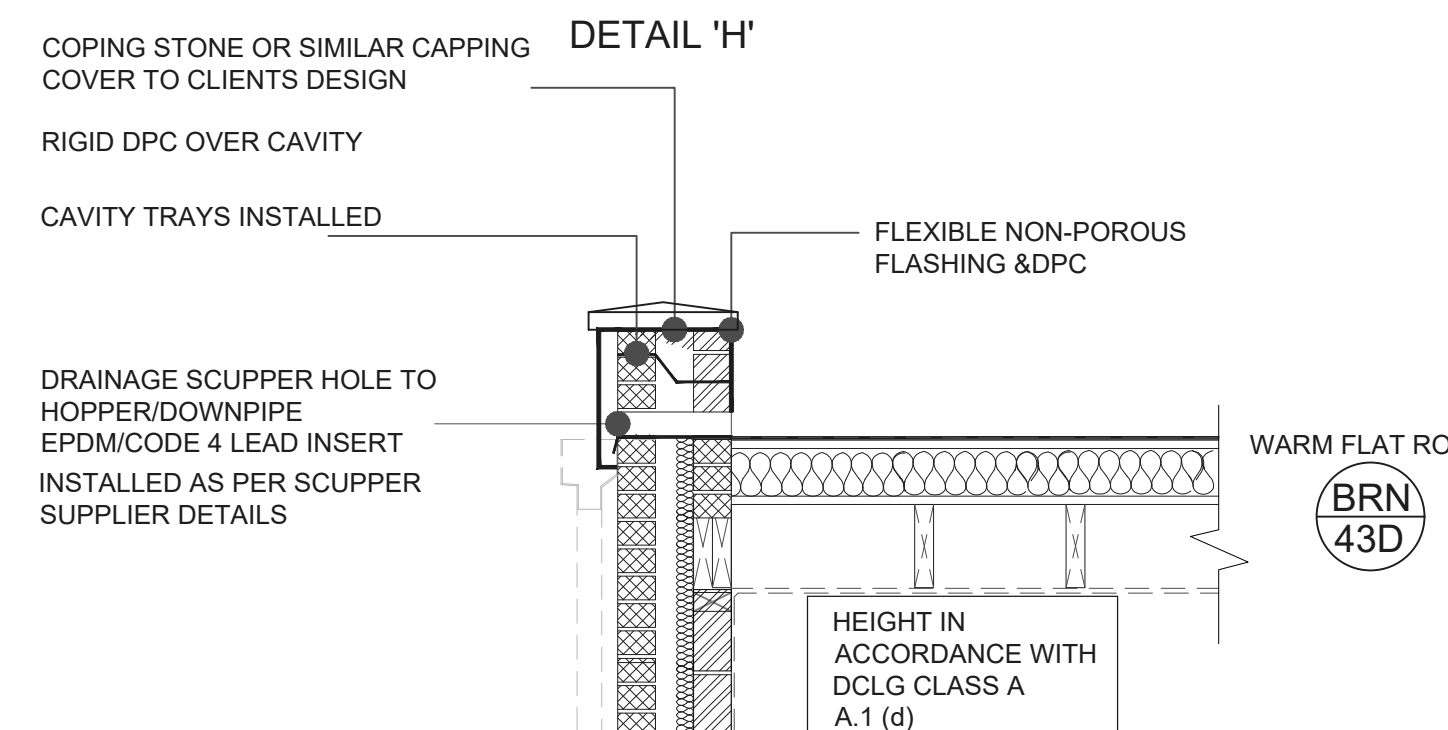


15 PROPOSED GROUND FLOOR ROOF  
1:20

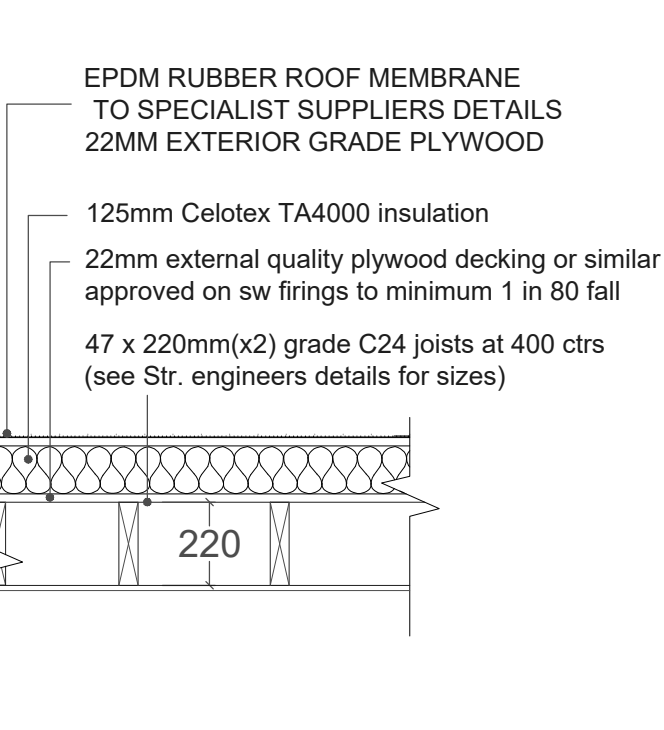


16 PROPOSED ABUTMENT DETAIL 'E'  
1:20

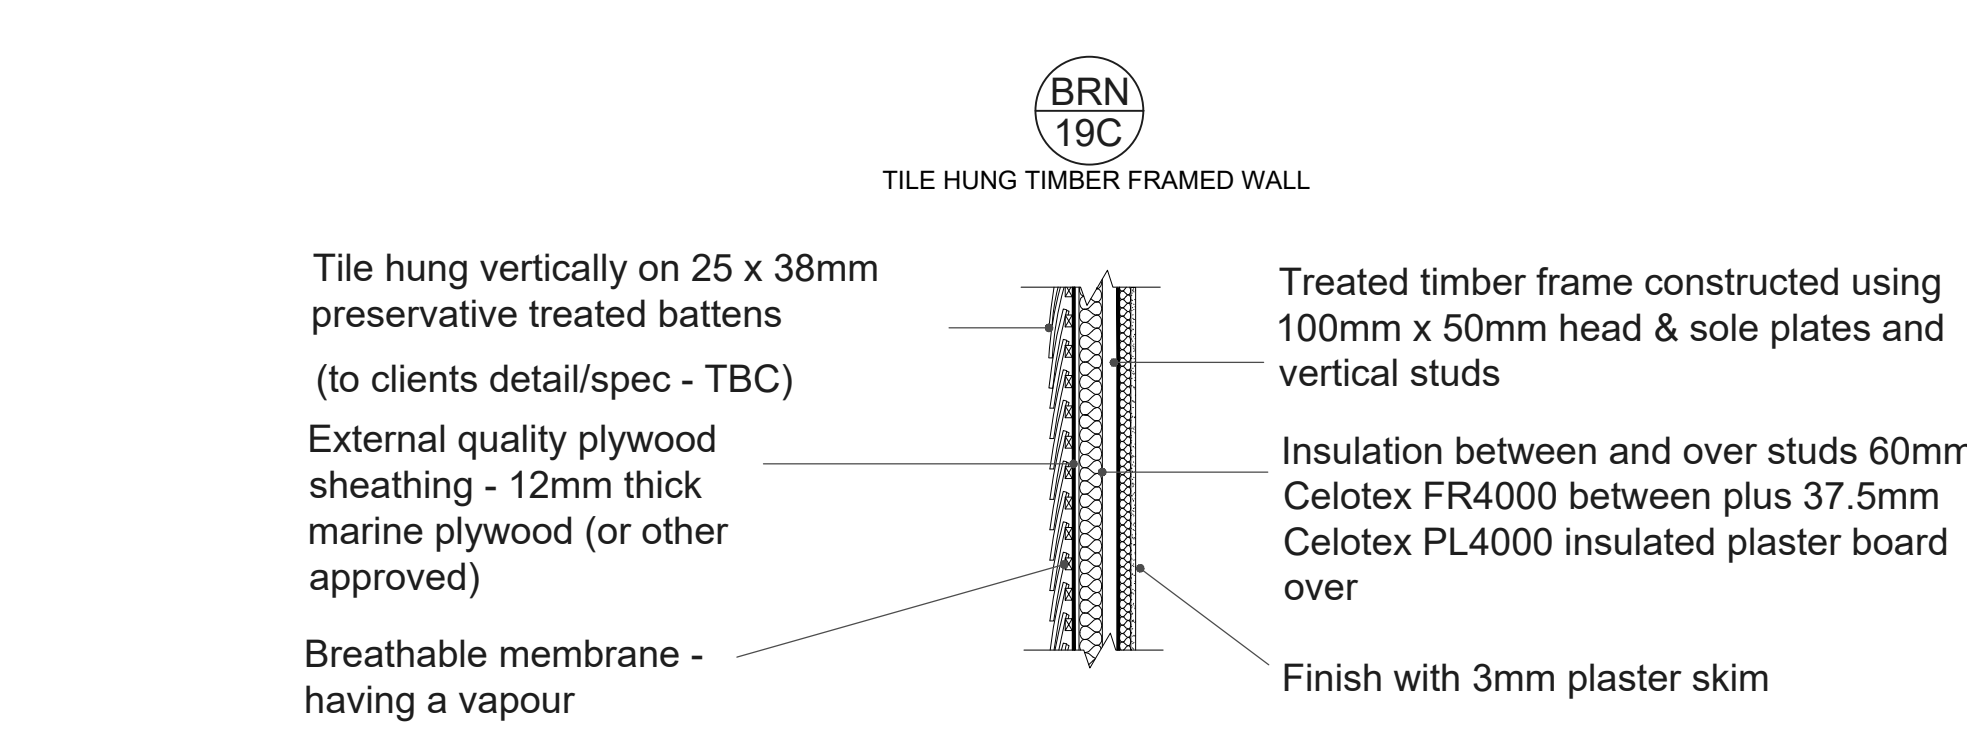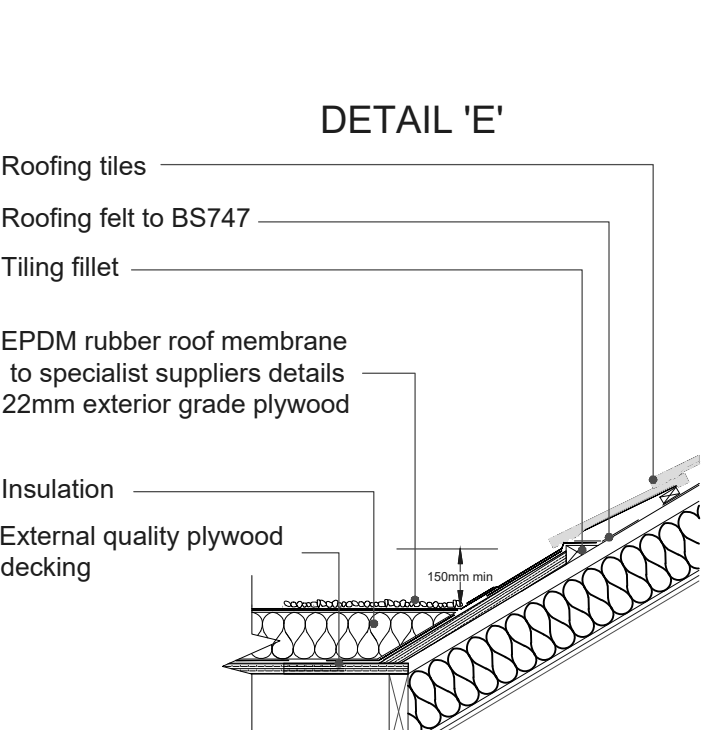


17 PROPOSED DORMER WALLS  
1:20

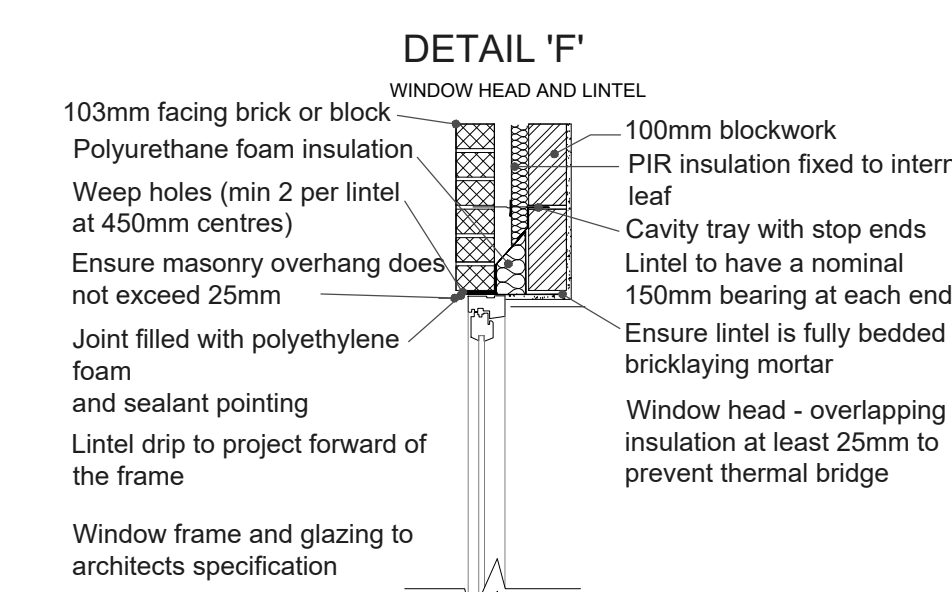


18 PROPOSED DETAIL 'F'  
1:20

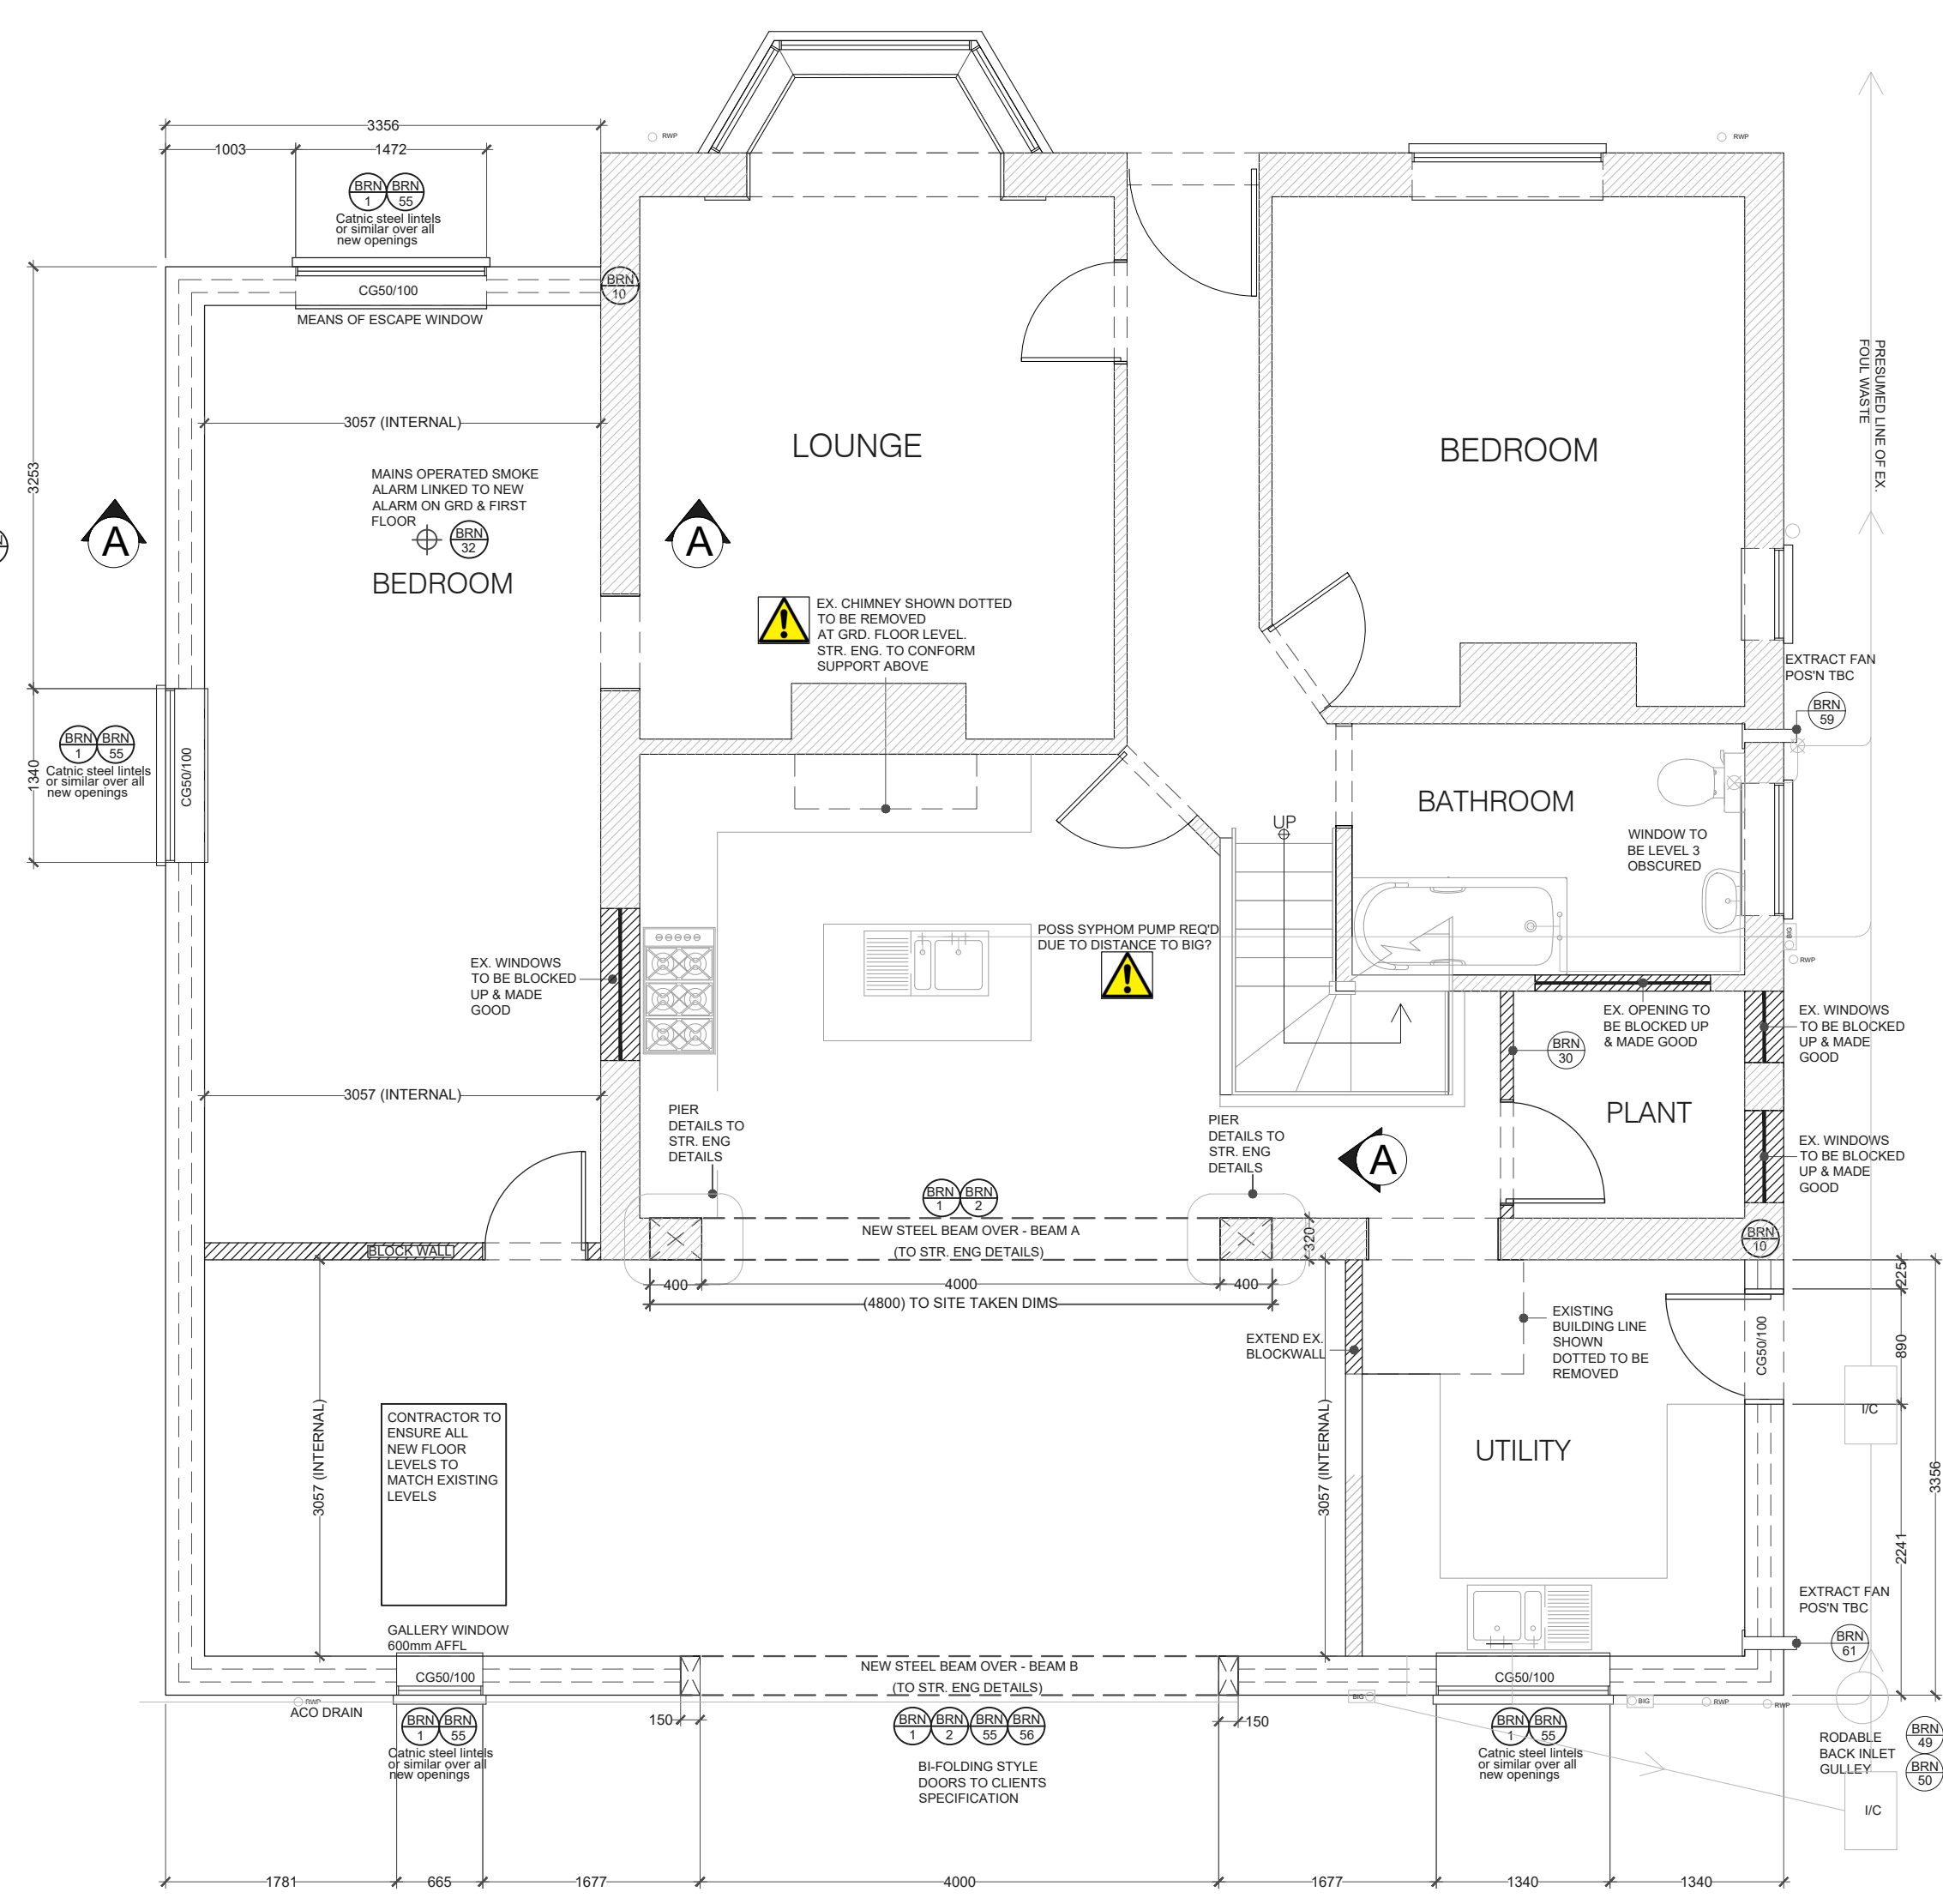


19 PROPOSED GRD FLOOR PLAN  
1:50

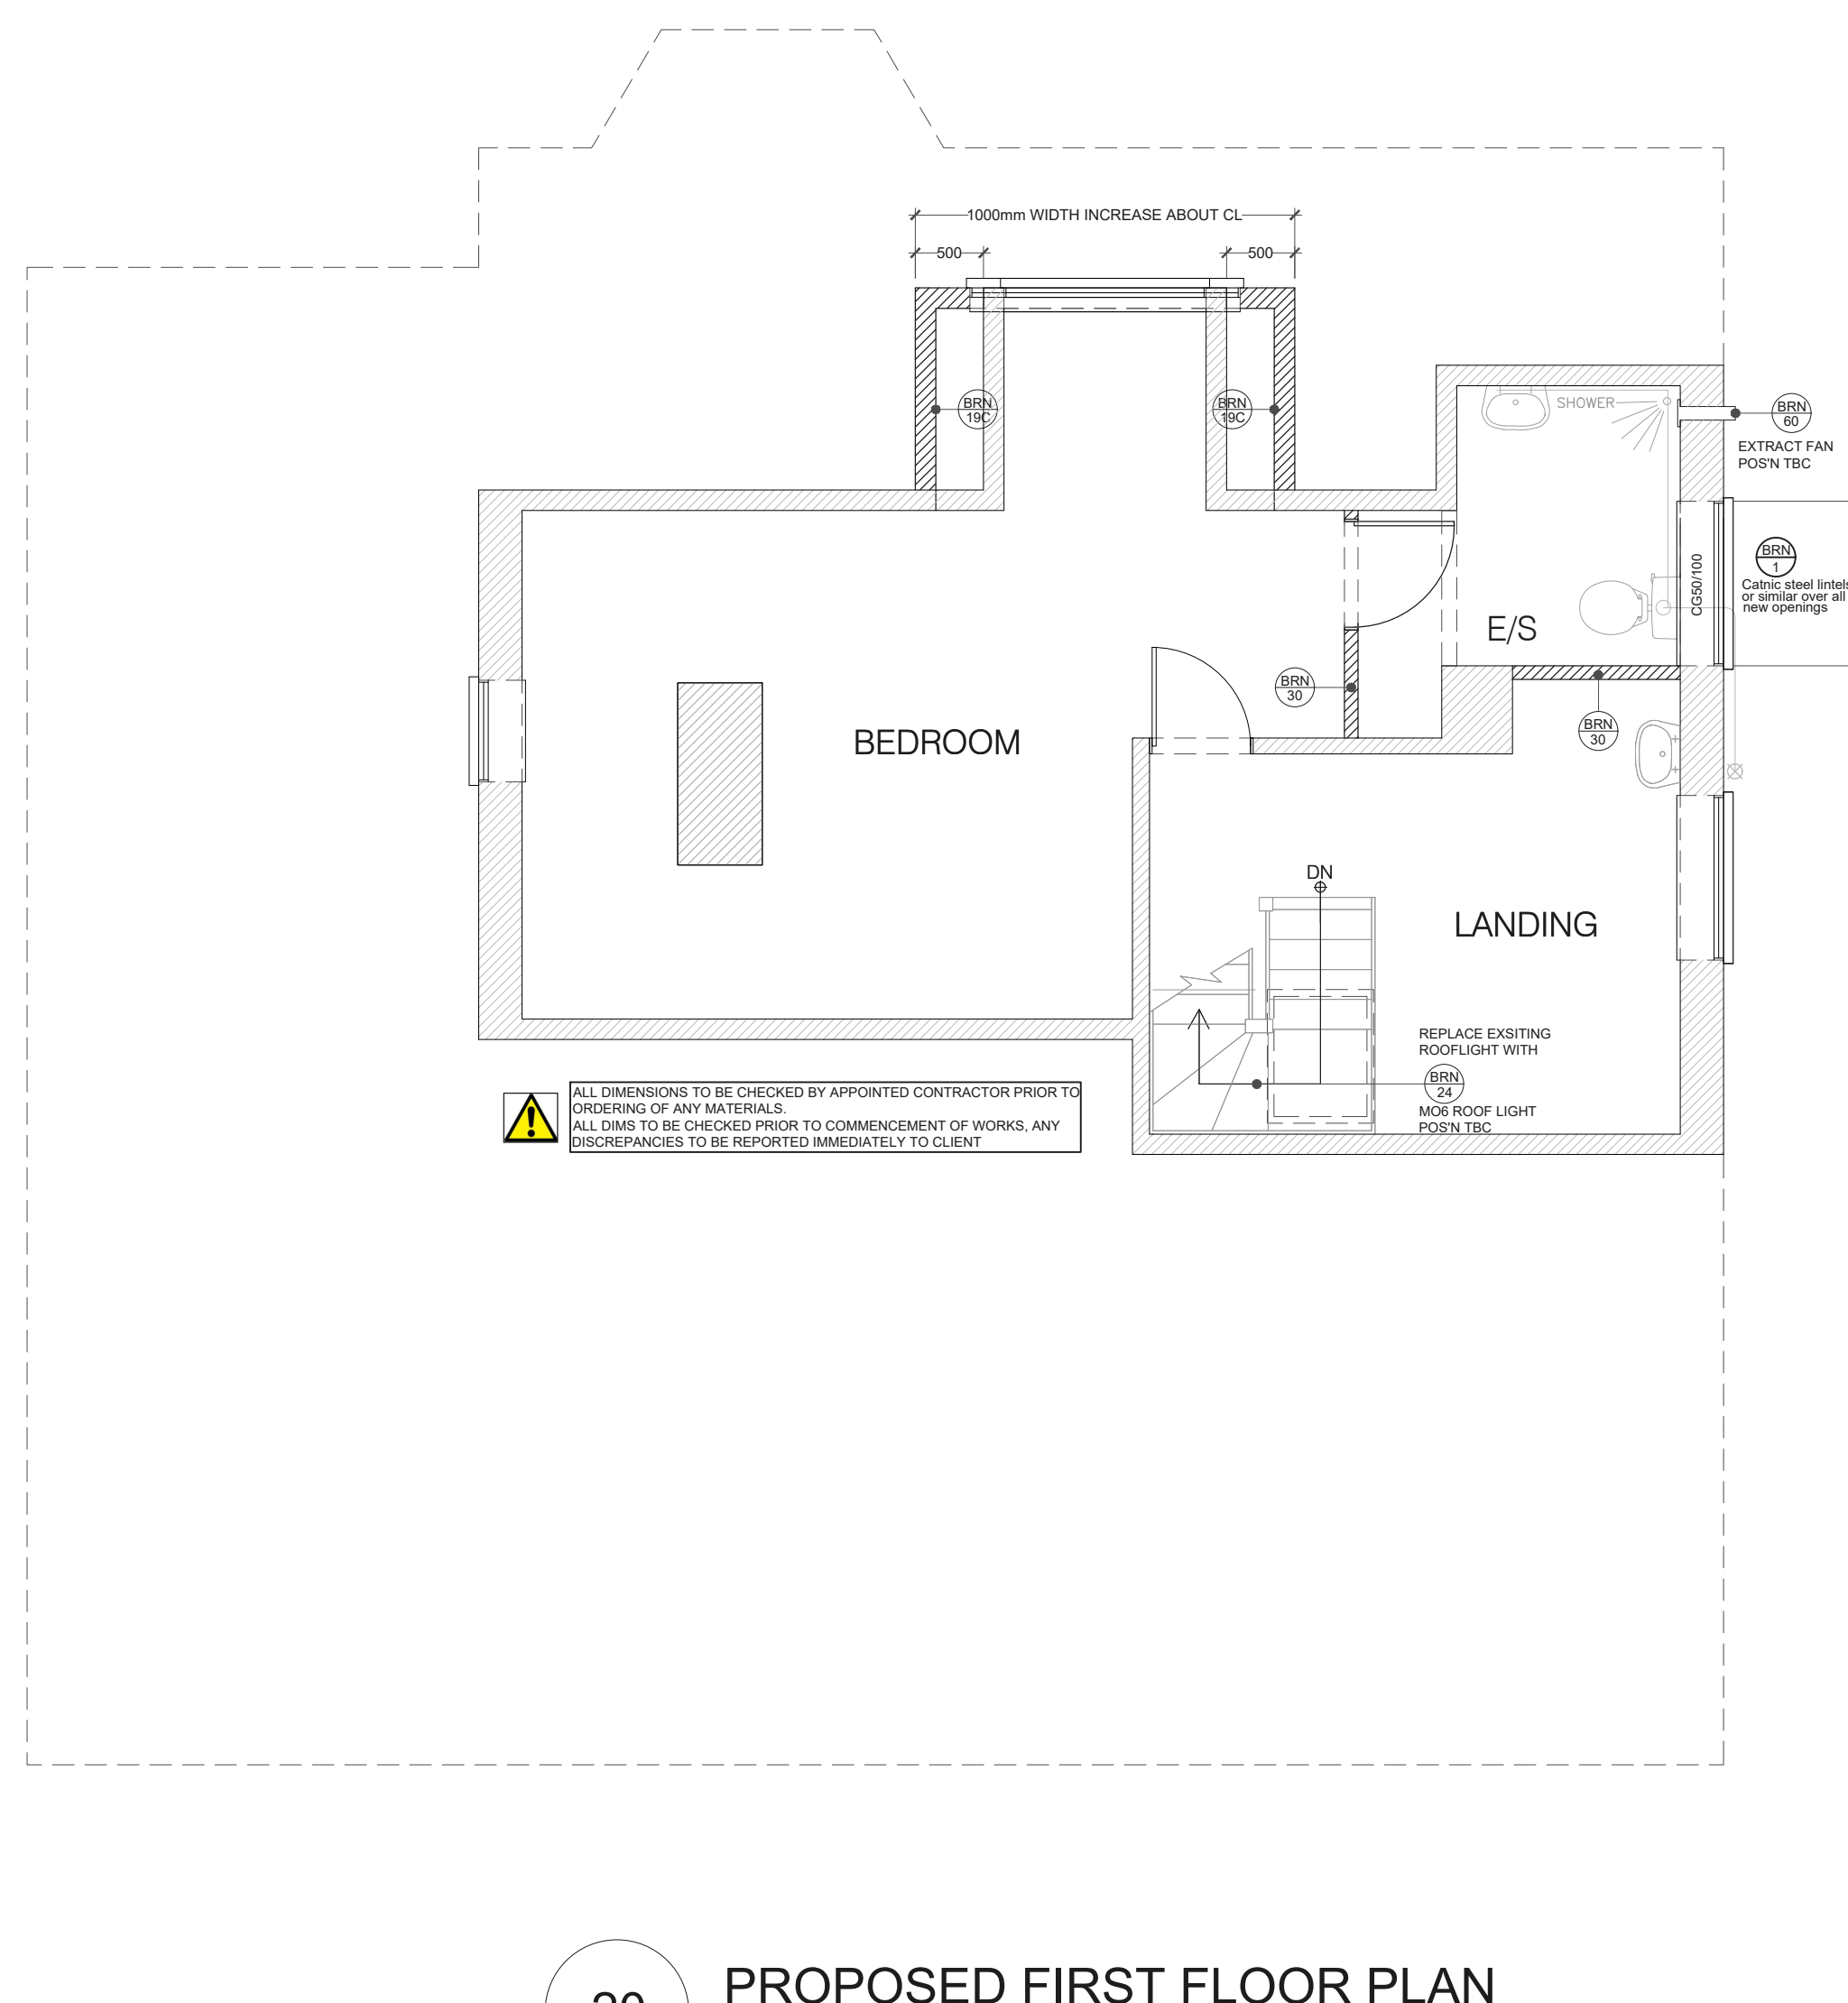


20 PROPOSED FIRST FLOOR PLAN  
1:50

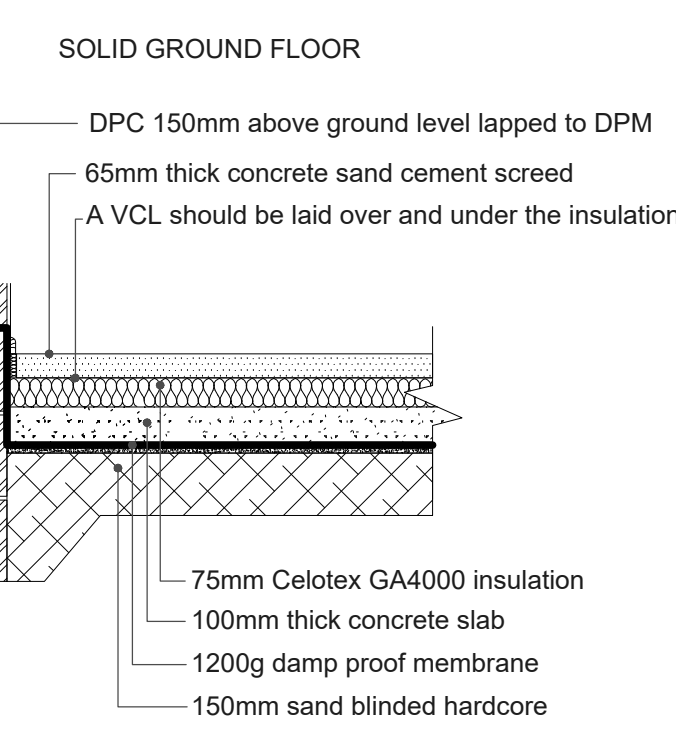


21 PROPOSED FLOOR SECTION  
1:20

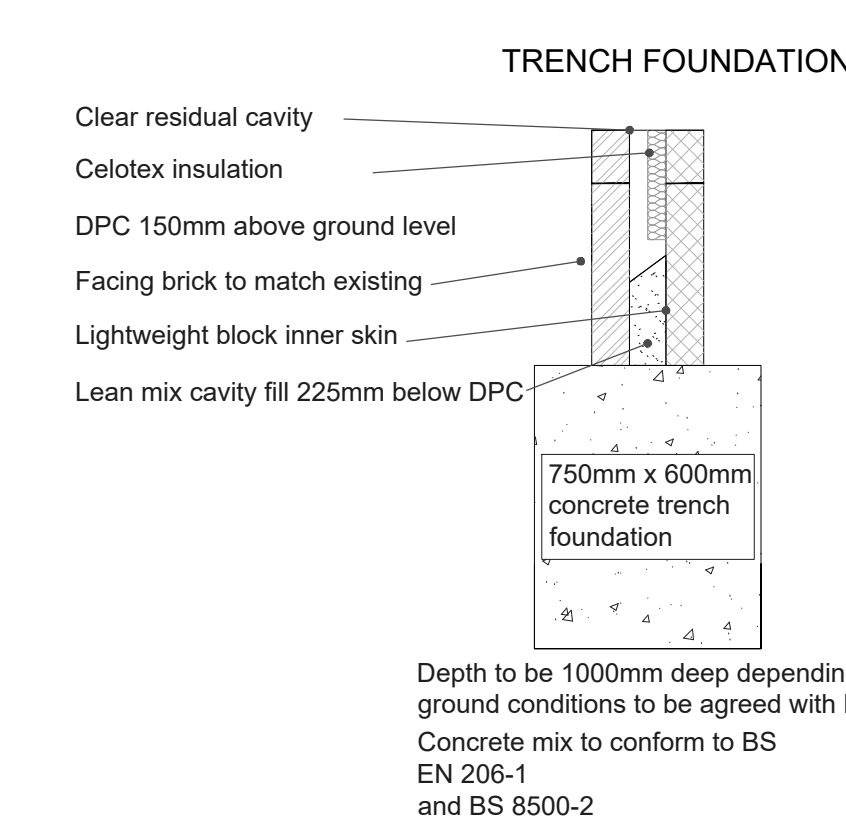

22 PROPOSED FOUNDATION DETAIL  
1:20

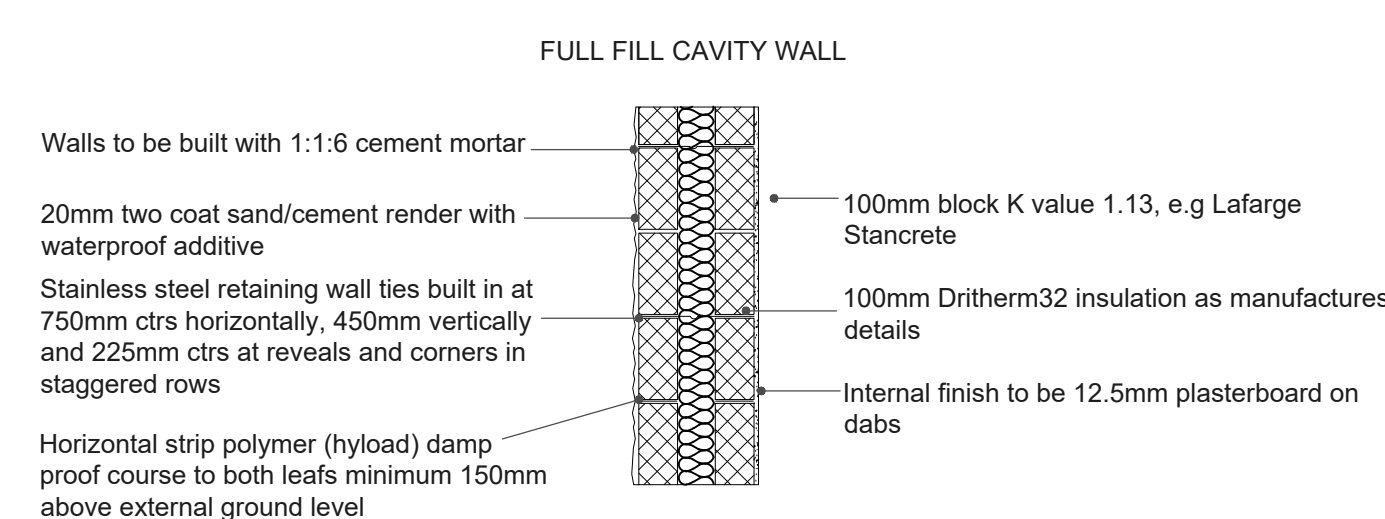

23 PROPOSED WALL SECTION THRU'  
1:20

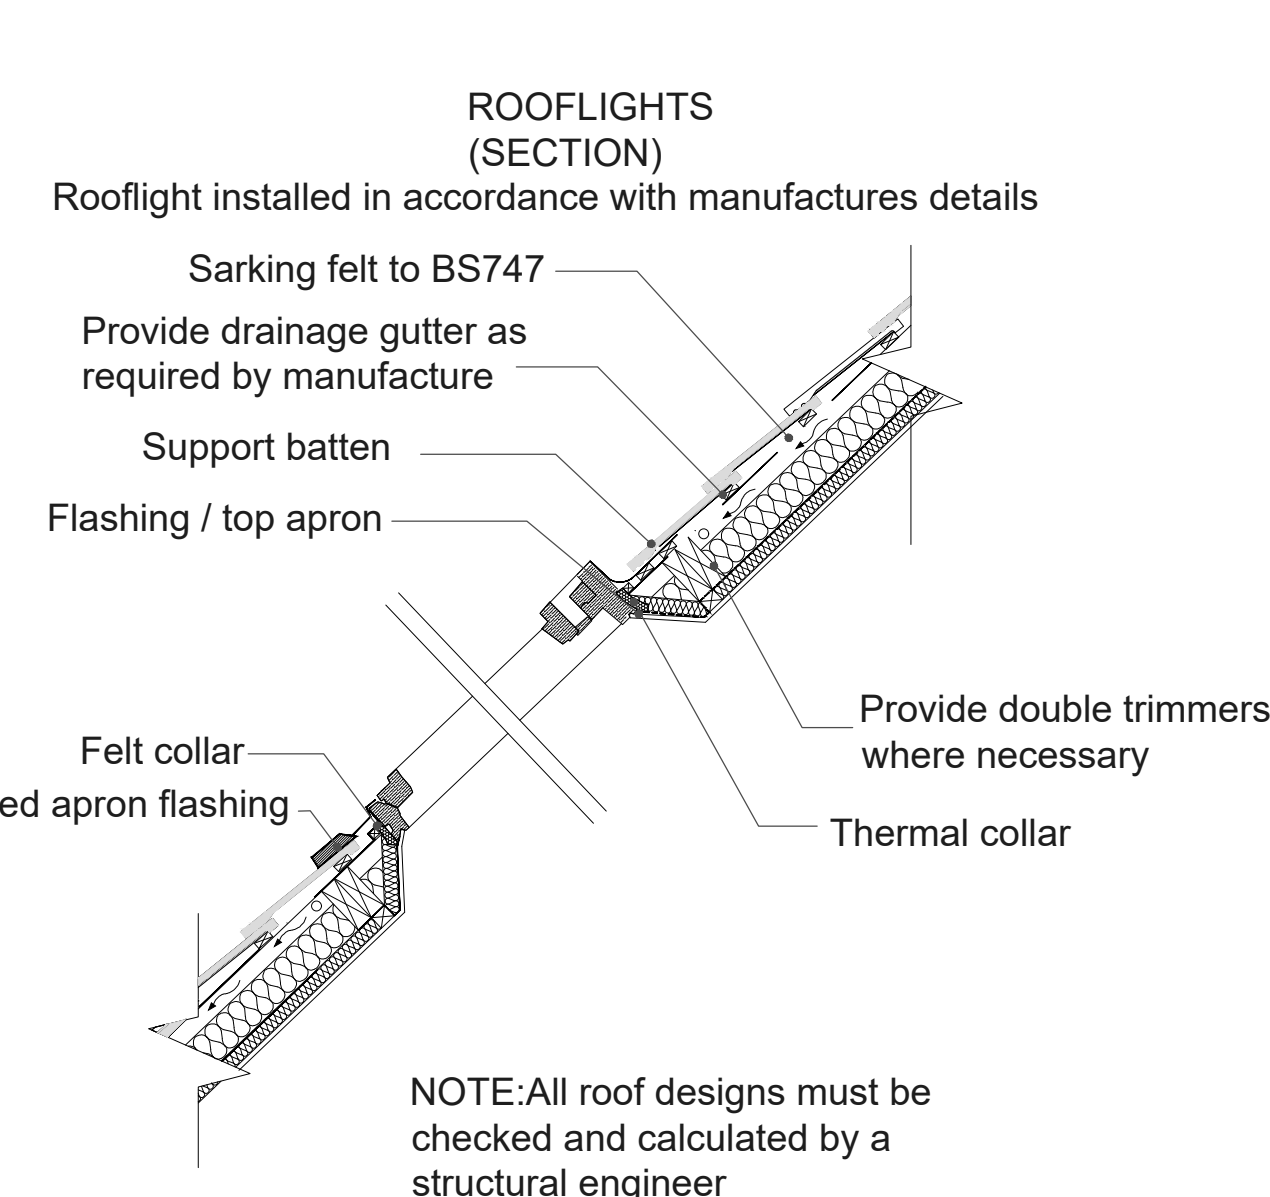

24 PROPOSED ROOFLIGHT SECTION  
1:20

NOTE:  
DRAWING: INGRAM\_01A TO BE USED IN CONJUNCTION WITH ASSOCIATED BUILDING REGULATIONS NOTES INGRAM/BRN DIRECTIONAL NORTH ARROW SHOWN ON BLOCK & LOCATION INGRAM/BLP.

DETAILS AND DIMENSIONS OF ALL LEVELS OF PROPOSED PLANS TO BE CHECKED ON SITE BY APPOINTED CONTRACTOR PRIOR TO ANY COMMENCEMENT/ORDERING OF MATERIALS OF WORK, ANY QUERIES, VARIATIONS OR DISCREPANCIES DIRECTED TO CLIENT - DM DESIGNS ACCEPTS NO RESPONSIBILITY IN ANY PART ON DRAWINGS UNLESS OTHERWISE AGREED PRIOR.

BRN 1  
1:100  
1:50  
0 1m 2m 3m 4m 5m

|                                                                                        |                |
|----------------------------------------------------------------------------------------|----------------|
| MODIFICATIONS                                                                          | ISSUE:         |
| DELETED ROOFLIGHTS TO REAR AND SIDE                                                    | B - 18.08.2021 |
| TITLE<br>SINGLE STOREY SIDE & REAR EXTENSION<br>FRONT ELEVATION DORMER INCREASED WIDTH |                |
| CUSTOMER<br>24 HAVANT ROAD, HAYLING<br>ISLAND, PO11 0PX                                |                |
| DRAWING NO:<br>INGRAM_01A                                                              | 1 OF 1         |
| SCALE:                                                                                 | VARIES:        |
| DATE:                                                                                  | 28.04.2021     |
| REVISION:                                                                              | B A0           |

