




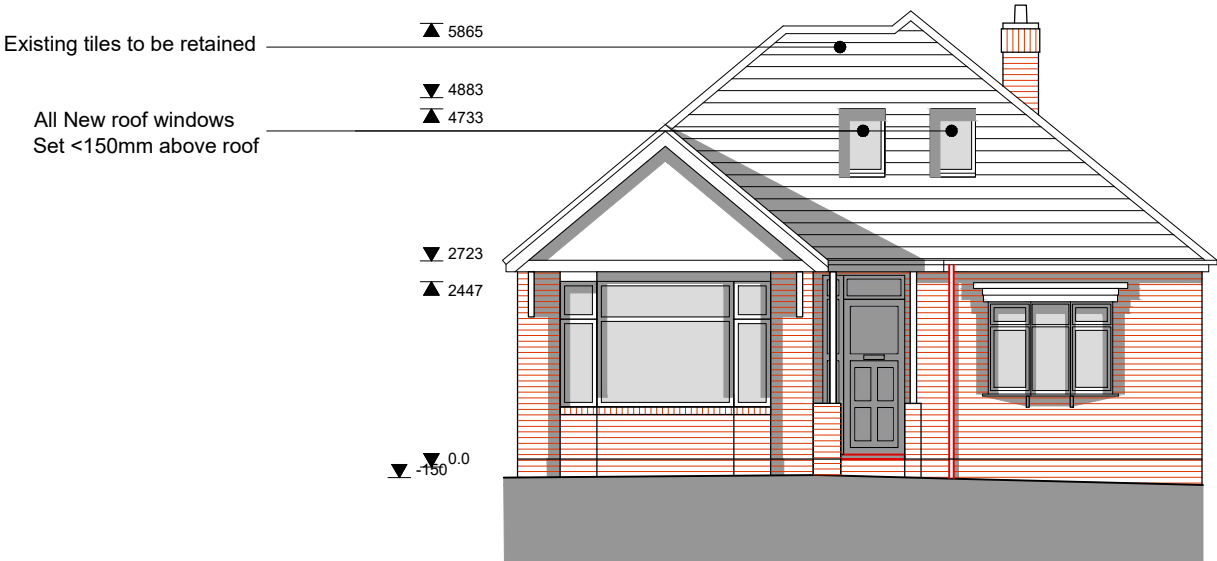


Proposed Front Elevation North
Scale 1:100

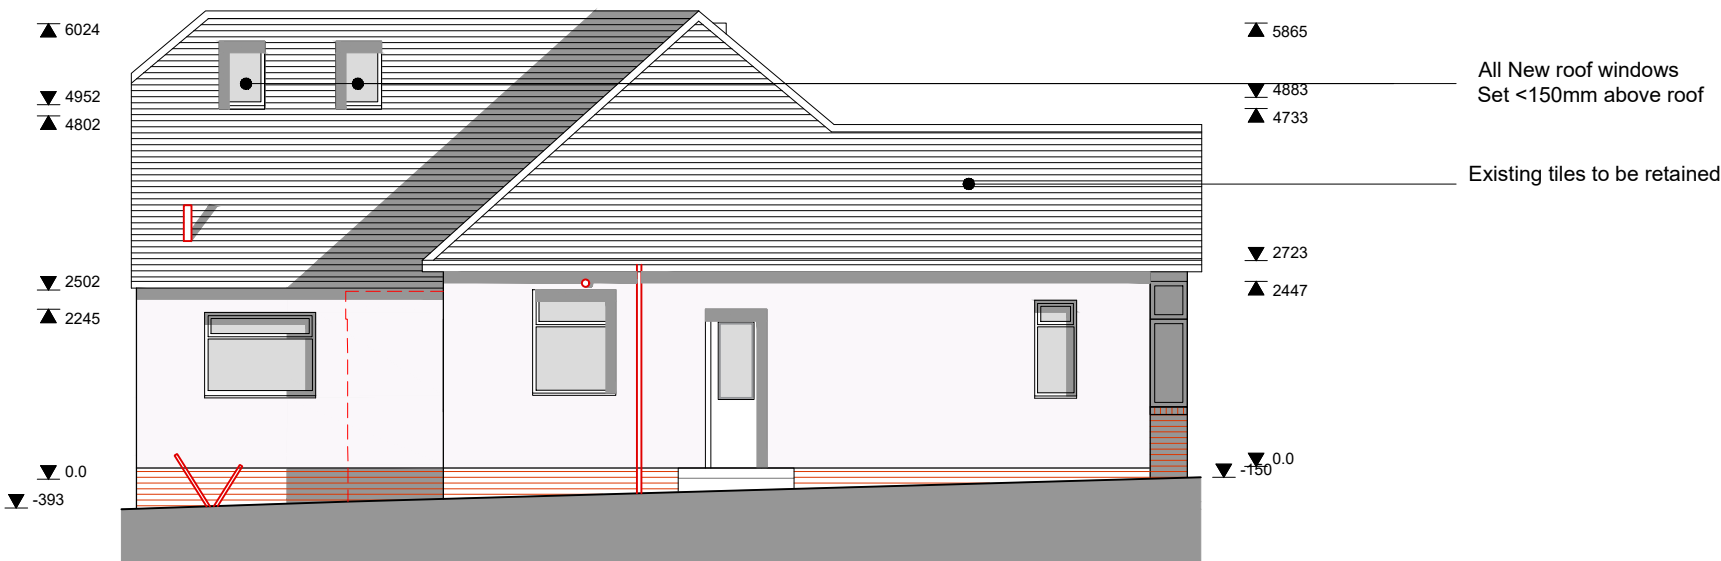

Proposed Side Elevation East
Scale 1:100

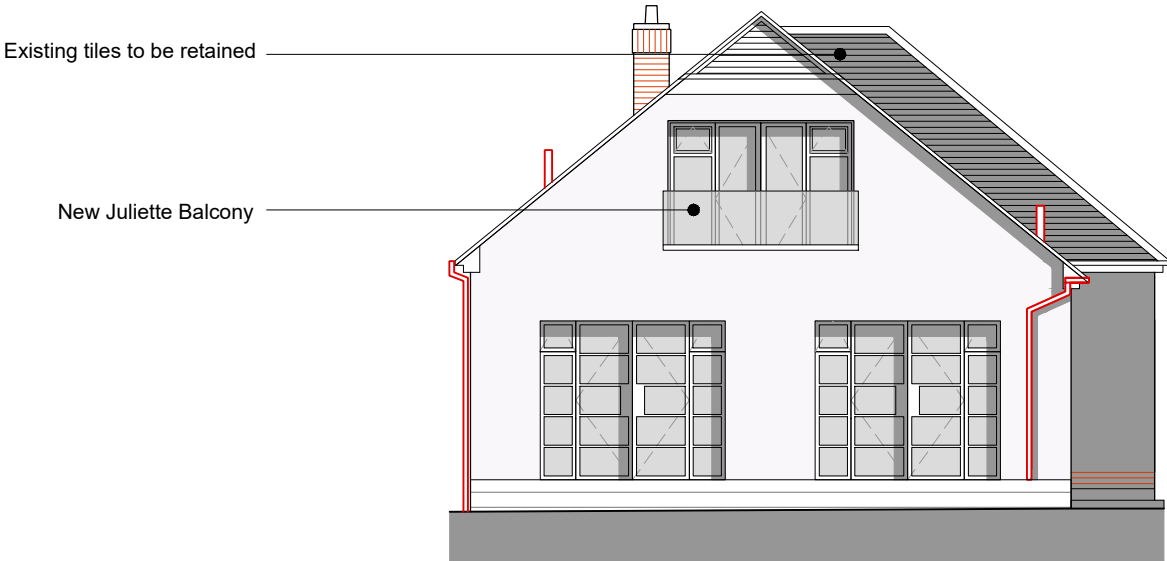

Proposed Rear Elevation South
Scale 1:100

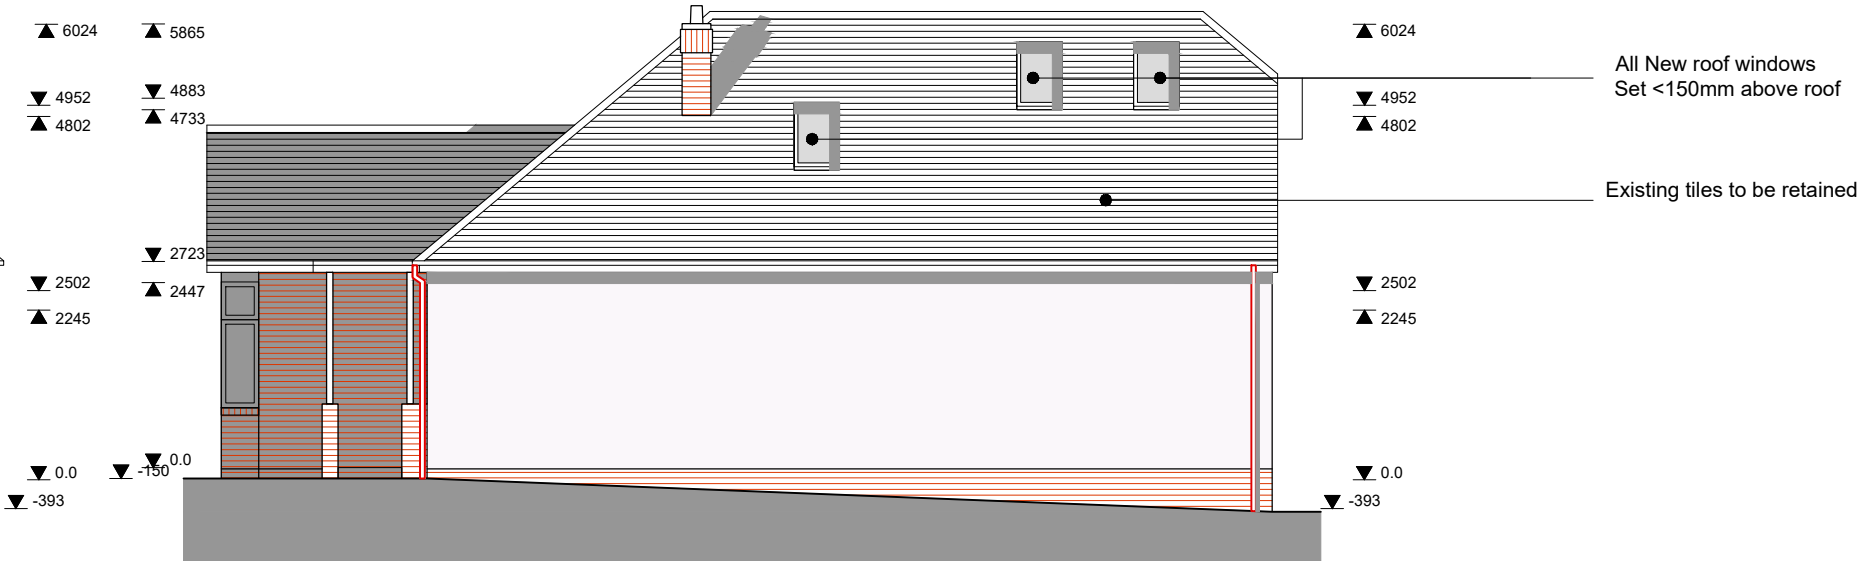

Proposed Side Elevation West
Scale 1:100

C	10.11.21	Roof tiles retained	LAC	JM
B	25.10.21	Correction to elevation titles	LAC	JM
A	24.09.21	First Issue	LAC	JM
Rev	Date	Description	By	PM

REVISIONS



Design Team Studios LTD
Copyright Reserved
Check Dimensions on Site

© Crown copyright and database rights (2020)
Ordnance Survey 0100031673
© Local Government Information House Limited copyright and database rights (2020) 0100031673

PROJECT
3 Morelands Road
Waterlooville PO7 5PT
CLIENT
Billy and Lisa Dyne

Scale @ A3: 1:100
Date: © Oct 2021

Drawn by: LAC
Checked by: JM

DRAWING TITLE
Proposed Elevations

DRAWING NUMBER:
549.P102_C

DRAWING STATUS:
Planning

REVISION:
C