


SITE LOCATION PLAN
SCALE 1:1250



BLOCK PLAN
SCALE 1:500

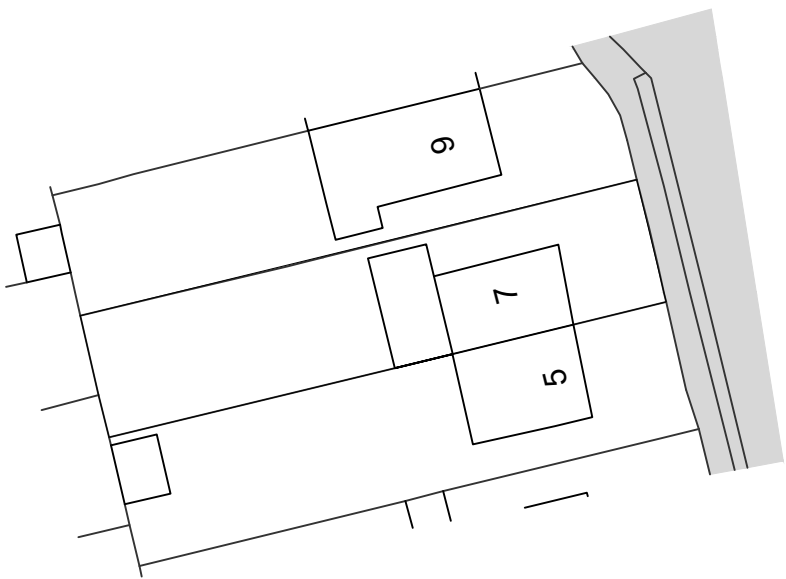

Ordnance Survey, (c) Crown Copyright 2021. All rights reserved. Licence number 100022432

A	DRAFT	XX	XXXXXX	XX
REV	DESCRIPTION	BY	DATE	CHKD

PROJECT INFORMATION	CLIENT: 7 FORTUNES WAY BEDHAMPTON HAVANT HAMPSHIRE		
	PROJECT: 7 FORTUNES WAY BEDHAMPTON HAVANT HAMPSHIRE		
	DRAWN BY: LD	DATE: 06.10.21	CHECKED: XX
	SCALES: 1:500 & 1:1250@A3		
	DRAWING TITLE: Site Plans		
DRAWING No: 00 - Site Plans			REVISION: A