
 


NAVANT BOROUGH COUNCIL

06 OCT 2021

RECEIVED

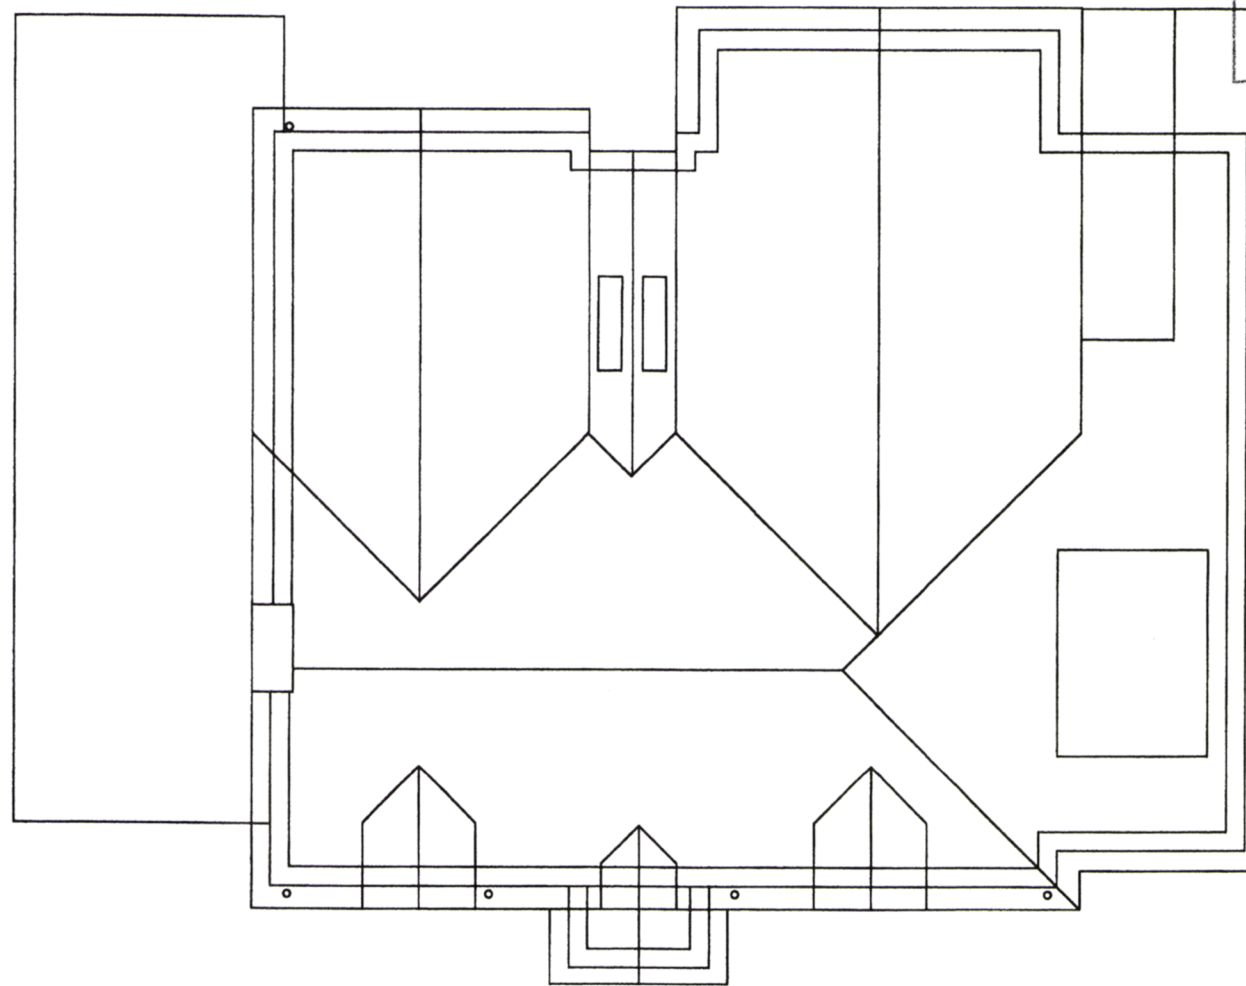

CLIENT Mr & Mrs Goodman

TITLE 3 Kingsey Ave
Emsworth

Proposed Roof Plan



Rev	Description	Date	PN
REVISIONS			

PLANNING

HGP Greenline Aliborough Essex Ltd.
© Copyright Reserved 2003.
Do not scale - check dims. on site.

Scale : 1:100 @ A4
Date : 06 Oct. 21

Drawn by :
Checked by :

Drawing No: 20.111

A	B	C	D	E	F	G	H
J	K	L	M	N	P	Q	R
S	T	U	V	W	X	Y	Z

HGP Greenline Aliborough Essex Limited
Parsell Farm, Witham Road, Fordham, Hampshire, PO18 7JL, England
Tel: 01329 263225 Fax: 01329 237004 Email: enquiries@hgp-architects.co.uk