





01 Proposed (Front) South West Elevation
Scale 1:50

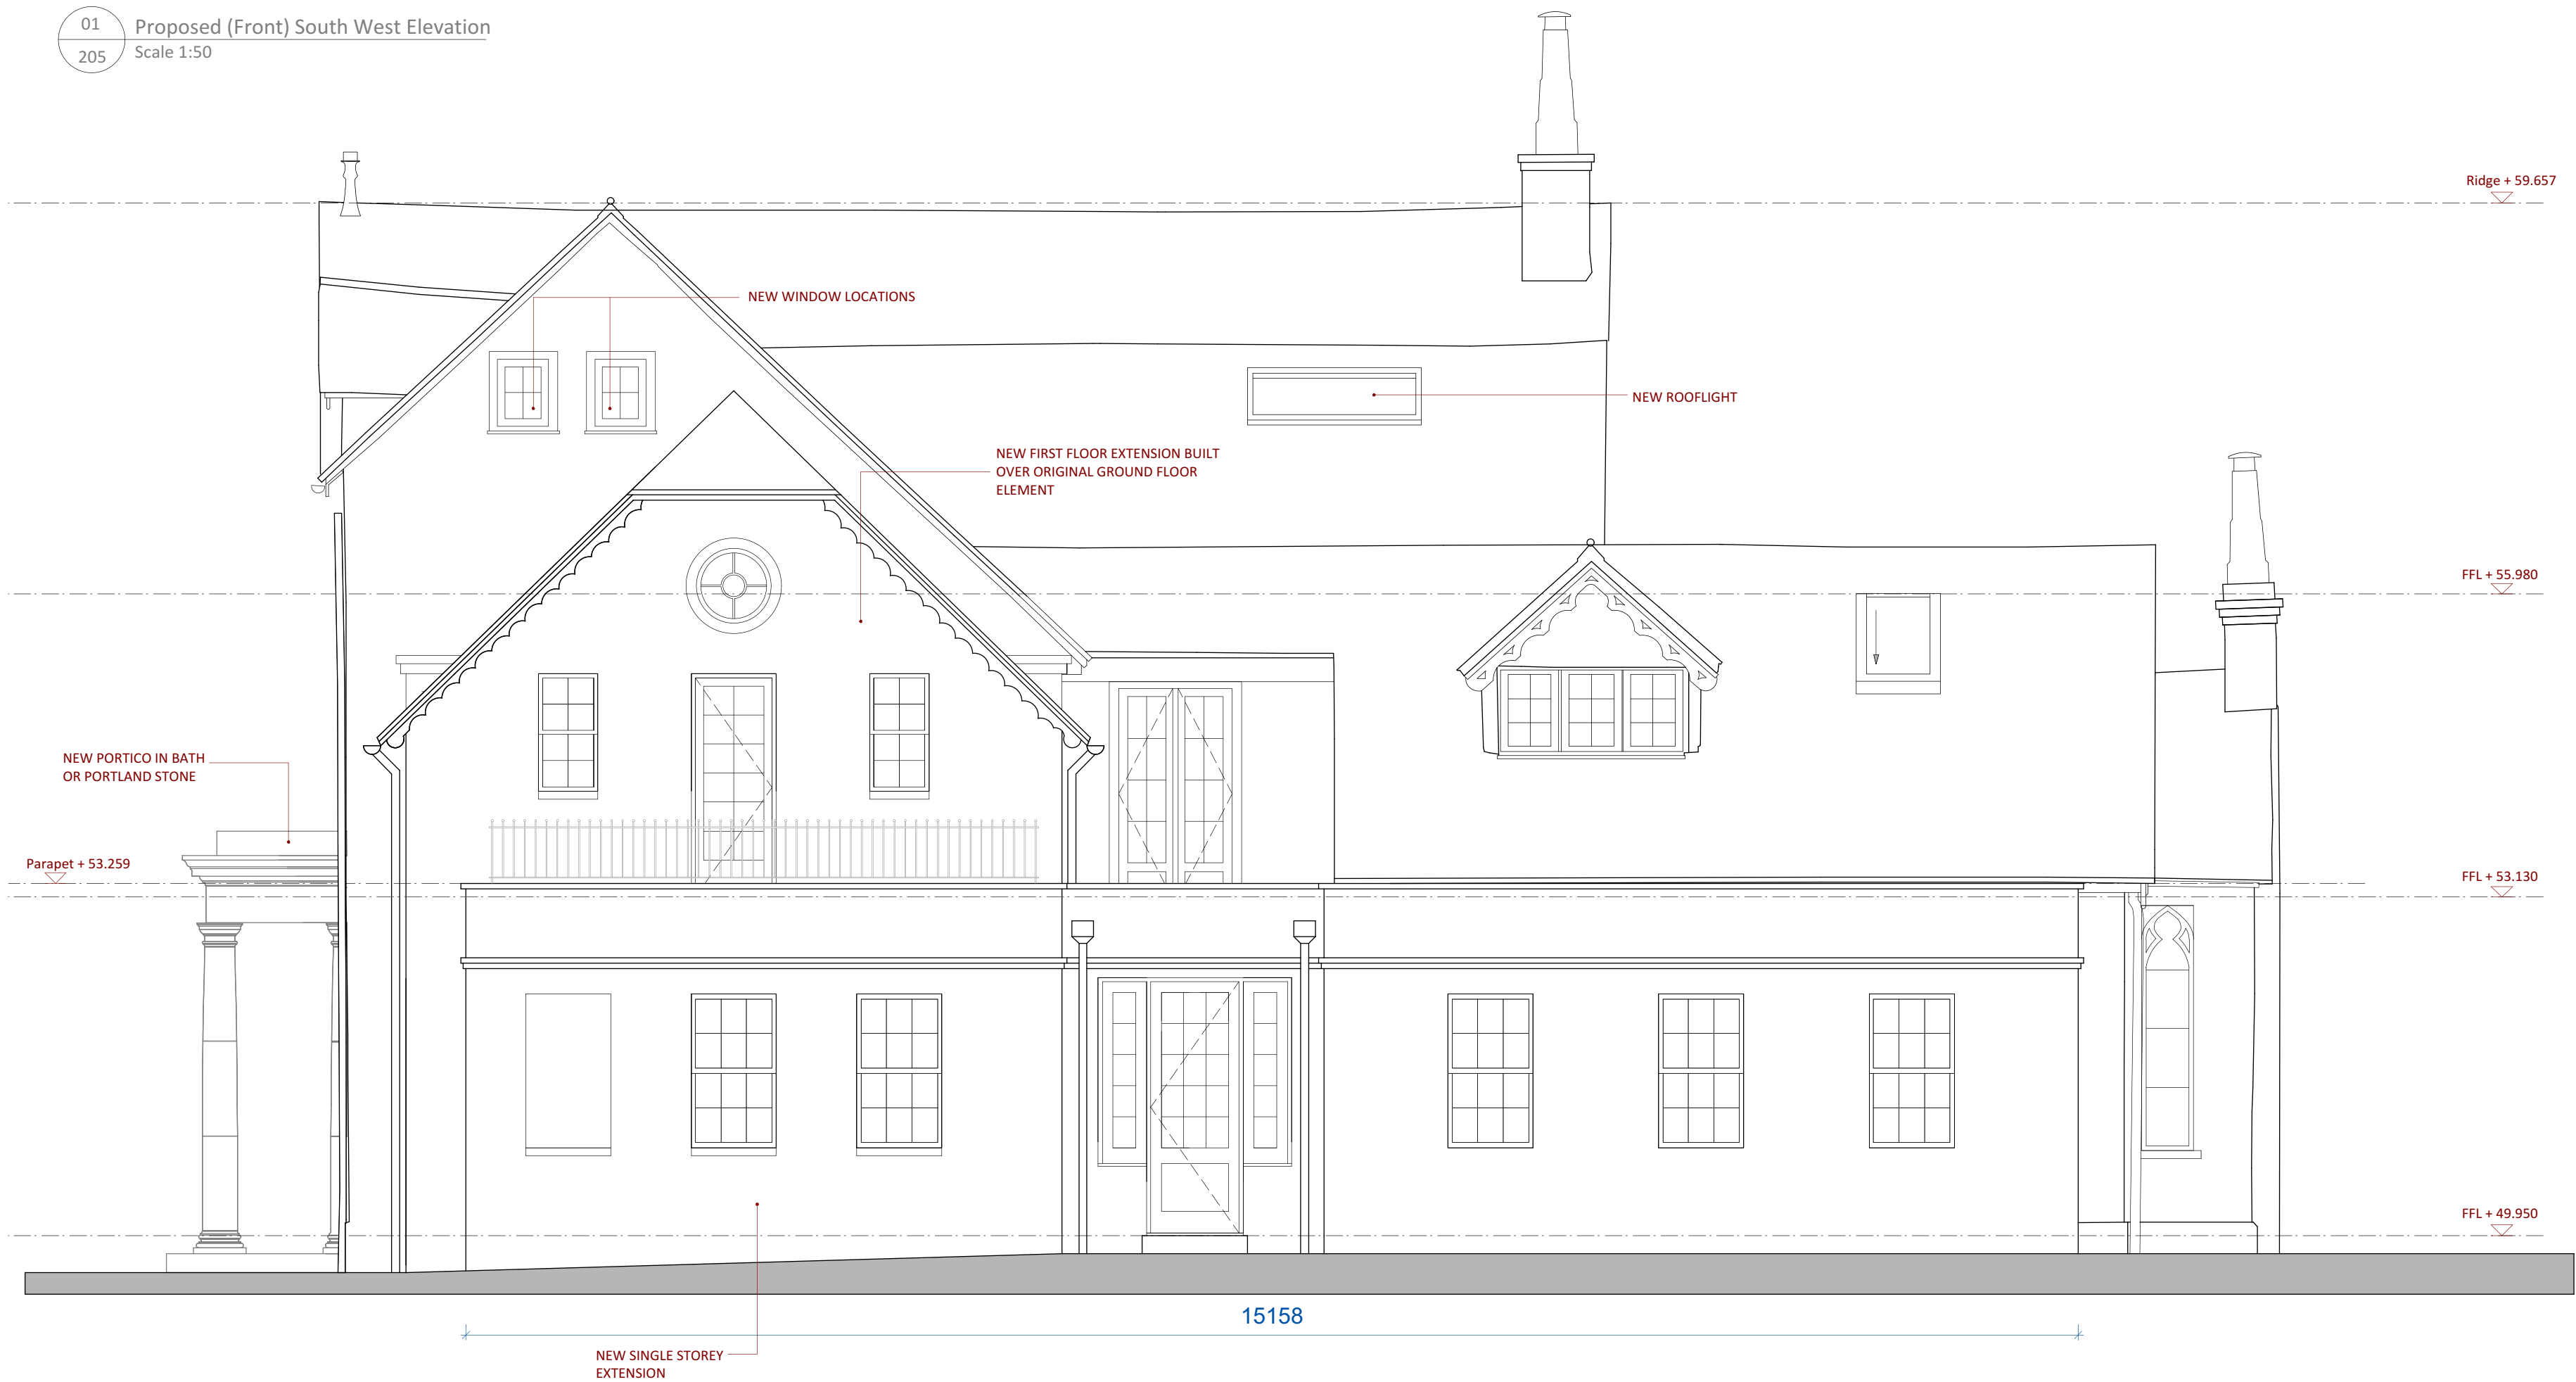

02 Proposed (Rear) North East Elevation
Scale 1:50

 

MATERIALS
Several materials have been selected that reflect those of the existing house. The wider context of Langstone Village was also studied, but it was the main house itself that provided most influence on the pallet of materials for the extension.

a. Walls
The extensions to the house will comprise of painted render (or self-coloured render) walls with cast stone copings to reflect the materials of the existing house.

b. Roofing
Clay roof tiles will be used for the new roof with traditional leadwork to flat roof areas

c. Windows
The new windows will be either painted timber or high-quality uPVC with authentic profiles (to be agreed with LA) complete with hermetically sealed double glazed units using toughened low E glass.

d. Rooflights
New roof windows will be used in the new extension for ventilation and natural light as well as locations within the existing house. The proposed skylights will have the same language as the existing skylights.

e. Doors
The entrance door will be painted timber.

f. Rainwater fittings
Aluminum powder coated rainwater fittings (colour to be agreed with LA) will be used to be in keeping with the existing rainwater fittings.

Revision:	Date:	Description:
-----------	-------	--------------

T H O R P

First Floor
190/192 Sloane Street,
London
SW1X 9QX
T. 020 7235 7808
W. www.thorp.co.uk

Issued for: Planning Stage:	Drawn by: P/CC
--------------------------------	-------------------

Langstone Lodge
Langstone, Hants

Proposed Elevations
North East Elevation and
South West Elevation

Date: 19.11.2021	Scale: 1:50 @ A1	Drawing Number: 10129.205
---------------------	---------------------	------------------------------