



NOTES:

This drawing has been prepared for the purposes of concept and design development and is not to be used for any other purpose. Dimensions are indicative and should be referenced against measured surveys only.

This drawing is the property of LUNDI ARCHITECTS and must not be reproduced, in part or whole, or deviated from, without their permission.

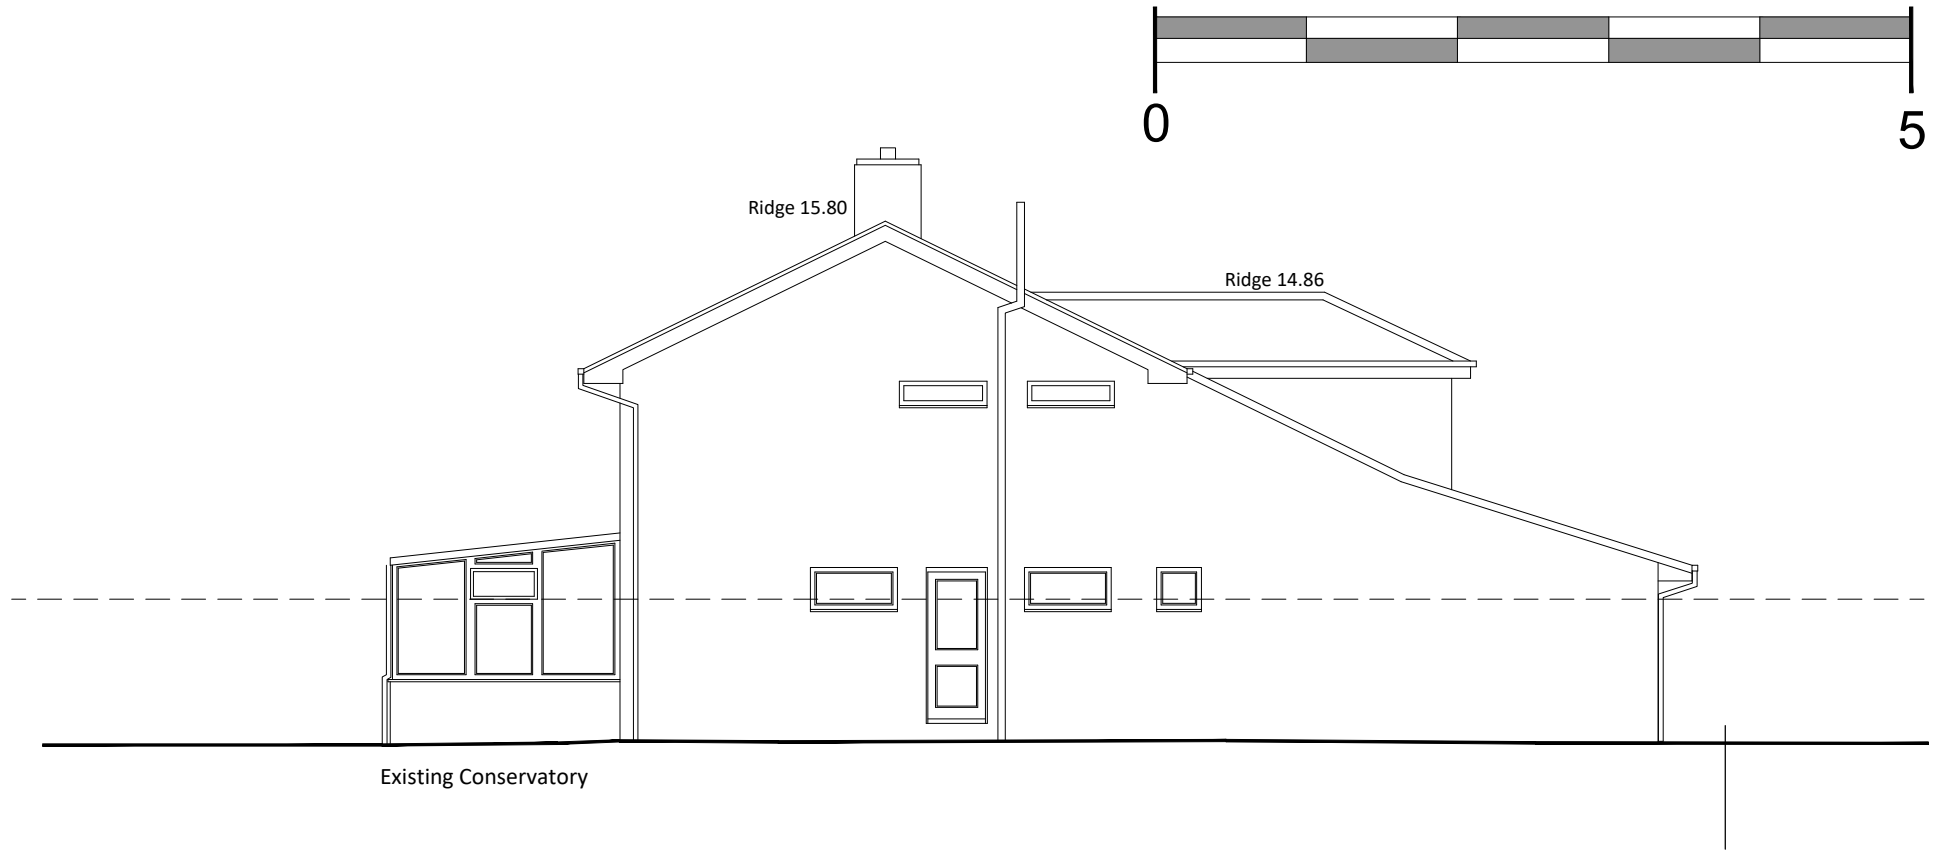

EXISTING

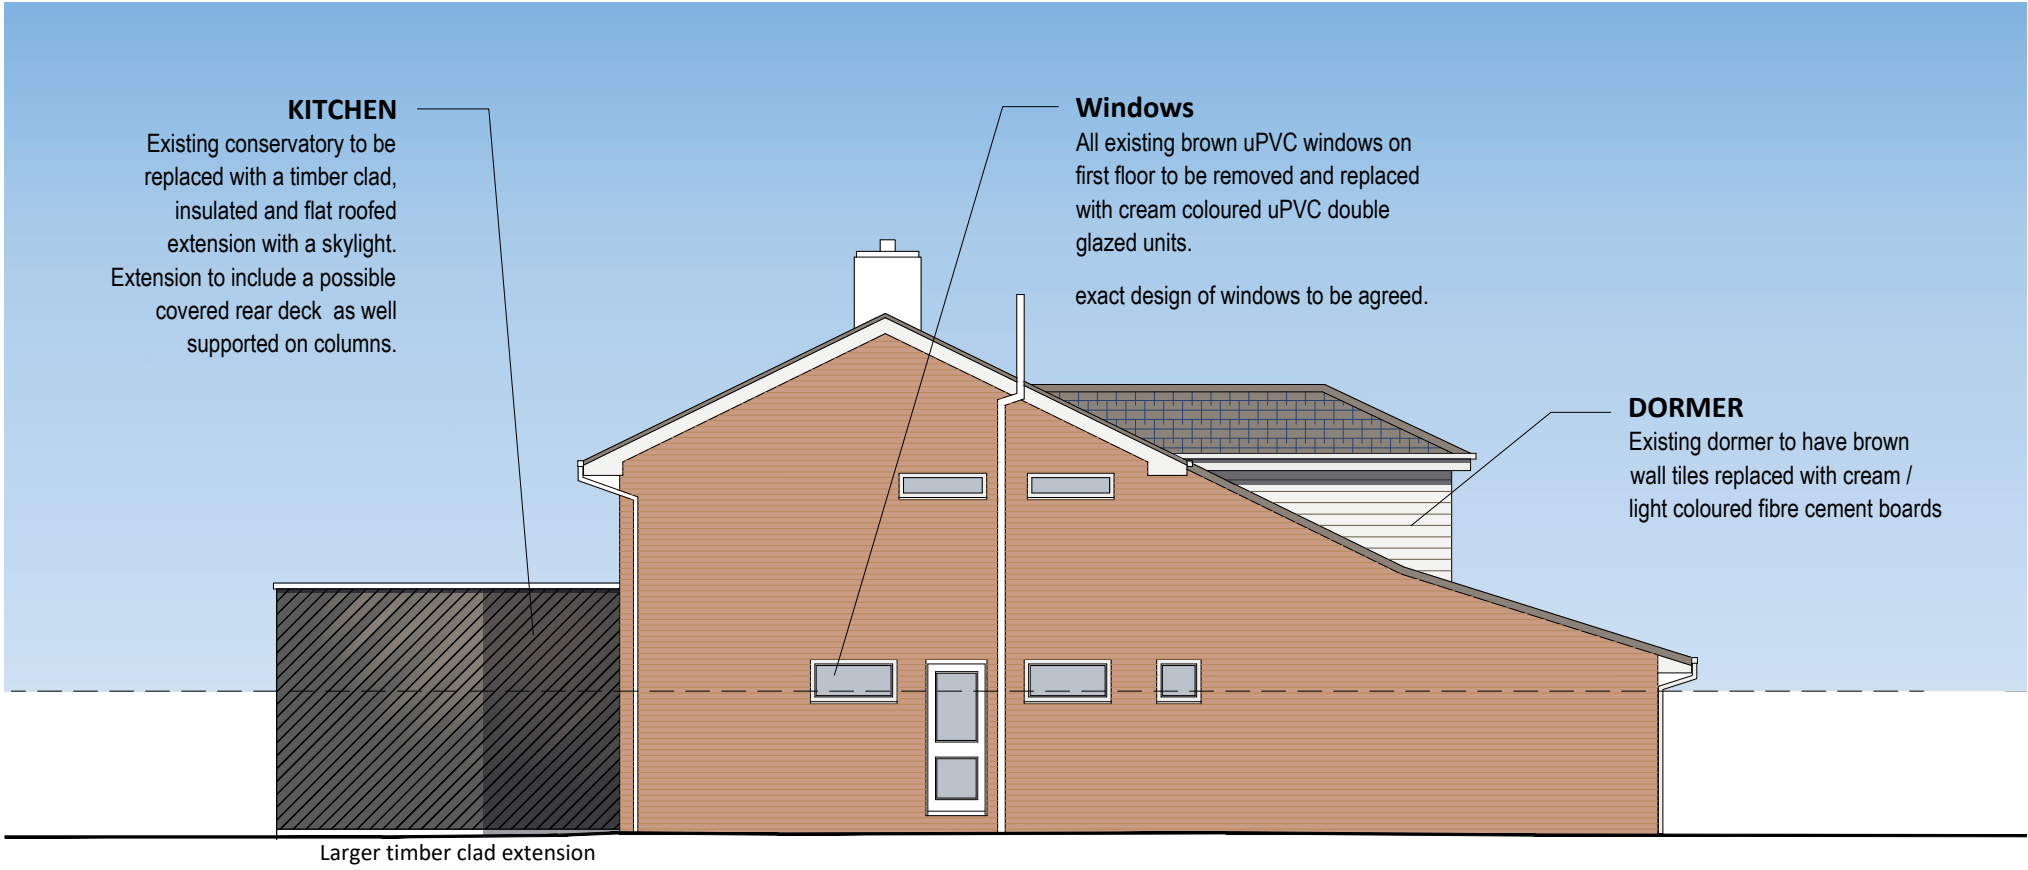

PROPOSED

SIDE ELEVATION

6 NORE FARM AVENUE

AMENDMENTS	DATE
A	PLANNING APPLICATION
	15.02.22

CLIENT
Mr and Mrs Falconer
6 NORE FARM AVENUE
HAMPSHIRE, PO10 7NA

PROJECT
ALTERATIONS TO 6 NORE FARM

DRAWING TITLE
NORTH ELEVATION
EXISTING AND PROPOSED

DATE
FEBRUARY 2022

SCALE
1:100 @ A3

DRAWING No.	REVISION
LA21 06 13	A

LUNDI
ARCHITECTS

RIBA 
Lundi Architects Ltd
THE STUDIO
12A FIVE HEADS ROAD
HORNDEN
HANTS, PO8 9NW
www.lundi-architects.co.uk studio@lundi-architects.co.uk
Julia 07889 515860 Olaf 07801 279046