


Permission is granted to scale from this drawing for the purpose of Local Authority Planning Approval only. In all other circumstances DO NOT scale from this drawing, please contact this office for any additional information required. Contractors, Sub Contractors and Suppliers are to check all relevant dimensions and levels of site and building before commencing any shop drawings or building work.
Ordnance Survey information is reproduced under Crown Copyright 2016 ©. All rights reserved. Licence number 1000047474
This drawing is the copyright of D84 architects Ltd ©

RIBA 
Chartered Practice

revisions	date
P1 Preliminary Issue	26.01.22



Proposed East Elevation

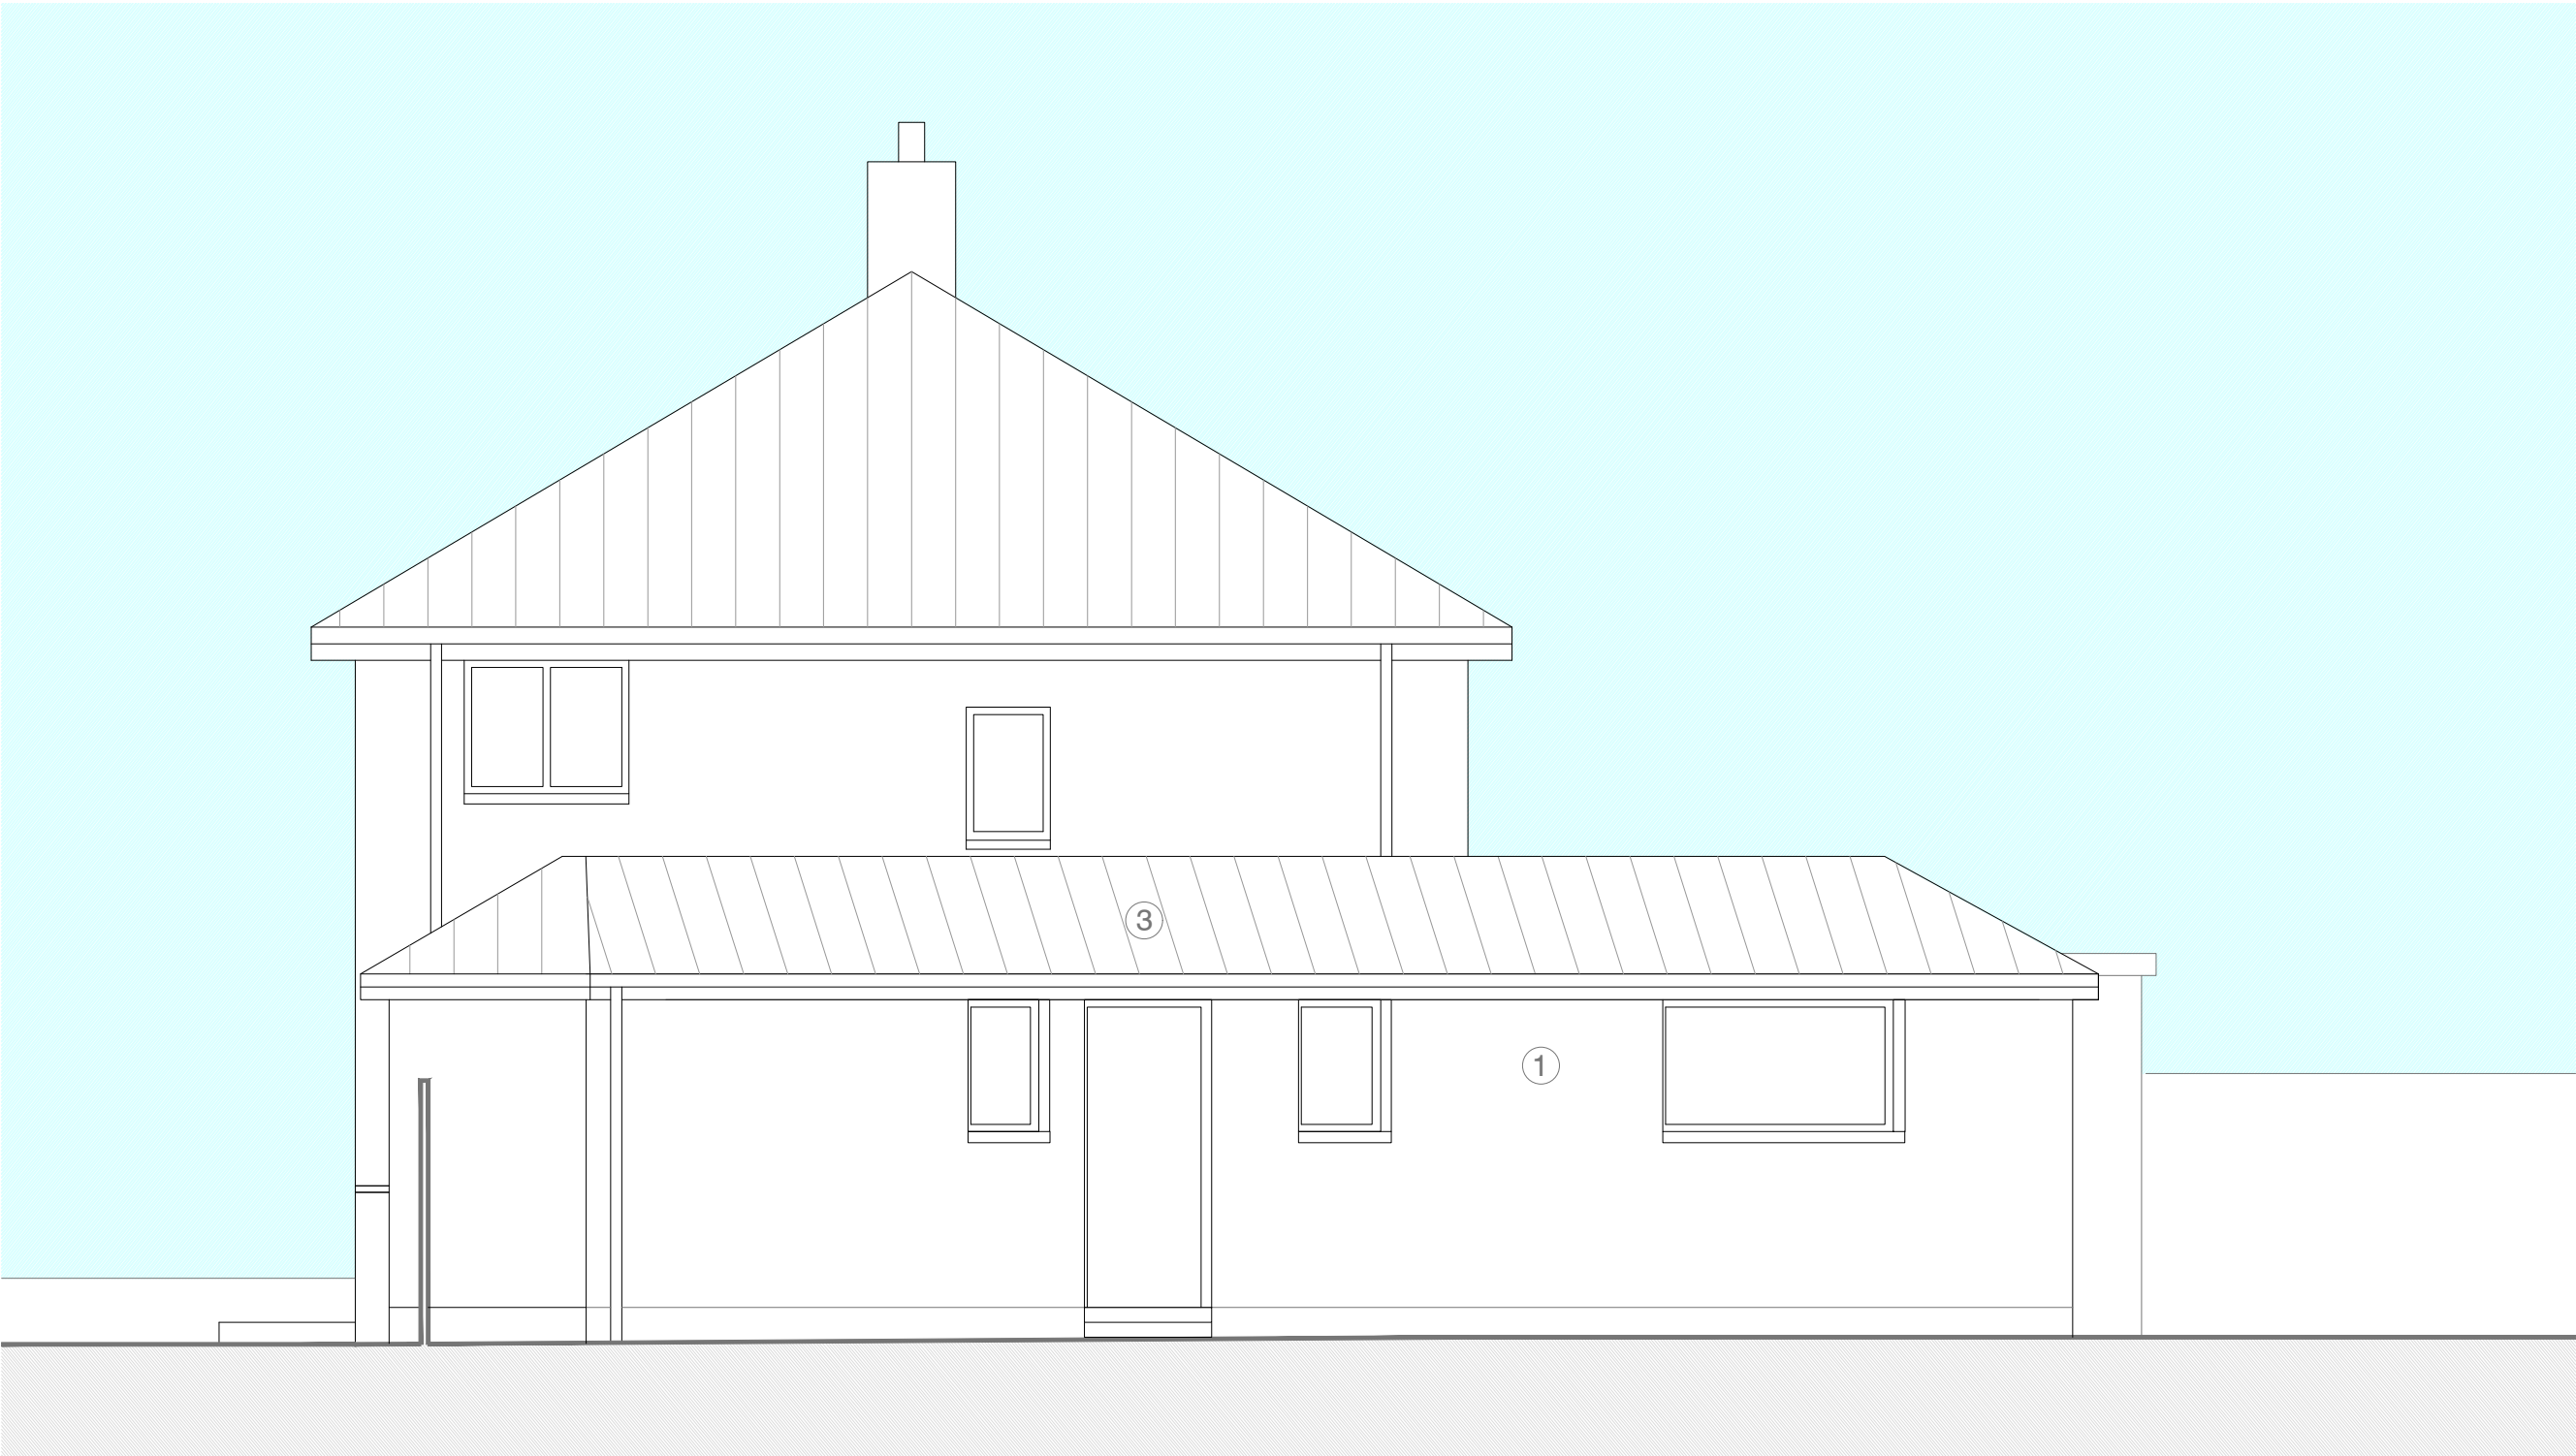


Proposed North Elevation

- ① Brick to match existing
- ② Aluminum Bi-fold door
- ③ Roof tile to match existing
- ④ New timber door to Store
- ⑤ Proposed Flushglaze rooflight
- ⑥ Proposed timber cladding to rear elevation



Proposed West Elevation

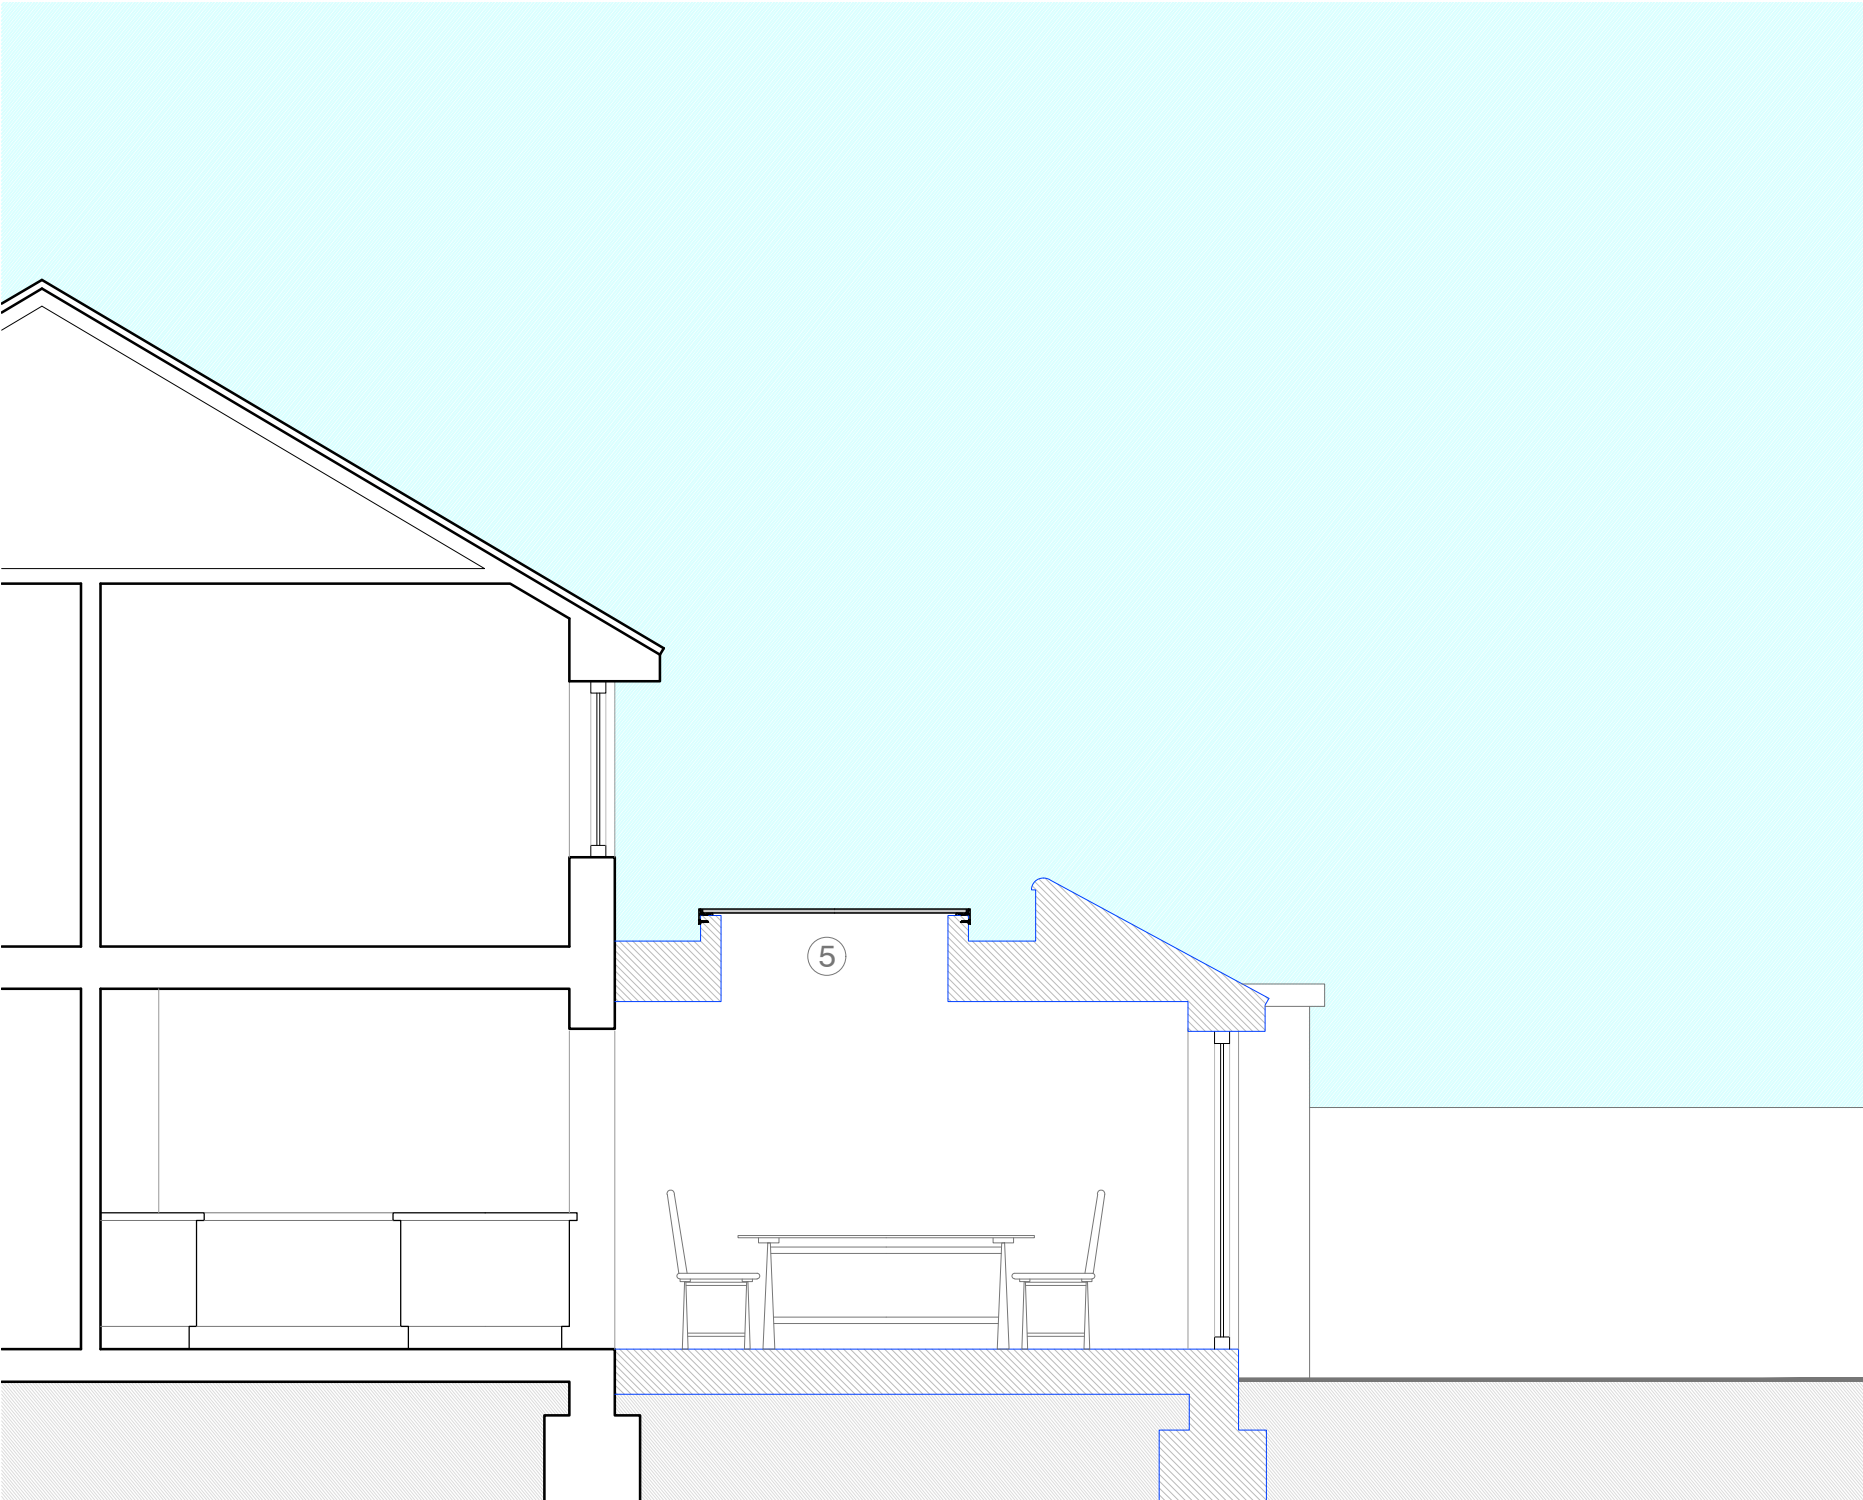

Proposed Section AA

D84 architects

17 Pembroke Road
Portsmouth
PO1 2NT

Telephone
+44 (0)2392 177850
+44 (0)7790 322989

Email
mail@D84architects.co.uk

Web
www.D84architects.co.uk

Project
32 Record Road
Emsworth

Title
Proposed Elevations and
Section AA

Status
PRELIMINARY

Drawn	Checked	Date
KR		Jan '22

Project No.	Scale
D8421_47	1:50@A1

Drawing No.	Rev
D8421_47/40	P1

Scale: 1:50@A1

1m 5m