



No.14 Willow Tree Avenue, Cowplain, Hampshire.


NOTES:
The contractor, sub-contractor or supplier is to check the drawings against the site conditions, existing structures and ground levels before commencing the work. ANY DISCREPANCIES ARE TO BE BROUGHT TO THE ARCHITECT'S ATTENTION IMMEDIATELY.
© This drawing is copyright and may not be copied, traced, altered or reproduced without the express written permission of The Architectural Designer

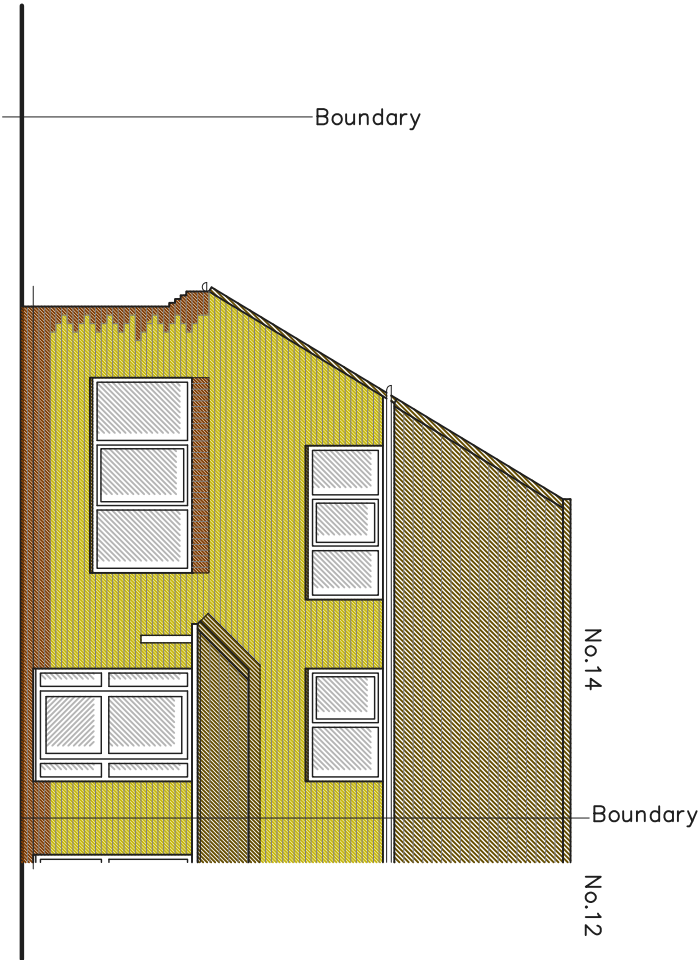


Existing North East Elevation 1:100 @ A3

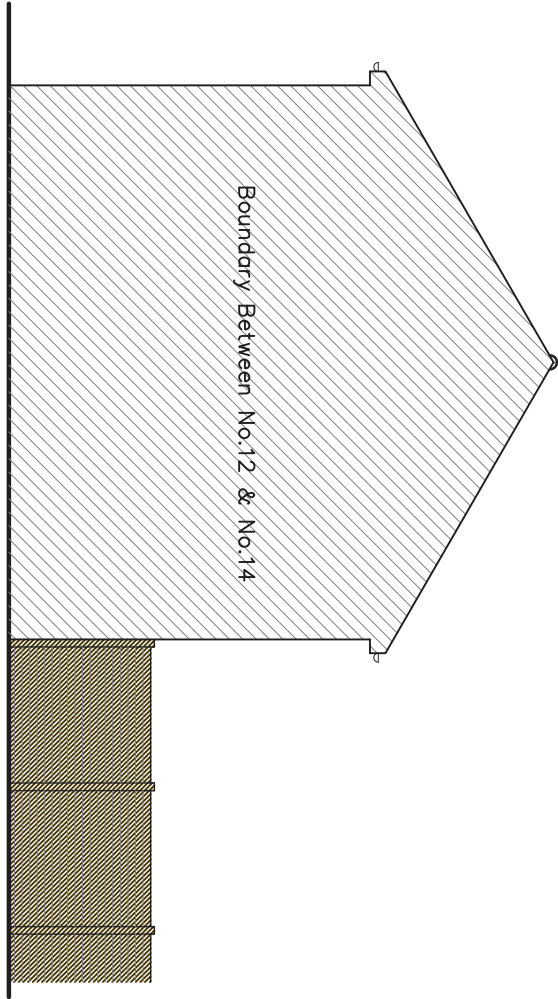

Existing North West Elevation 1:100 @ A3

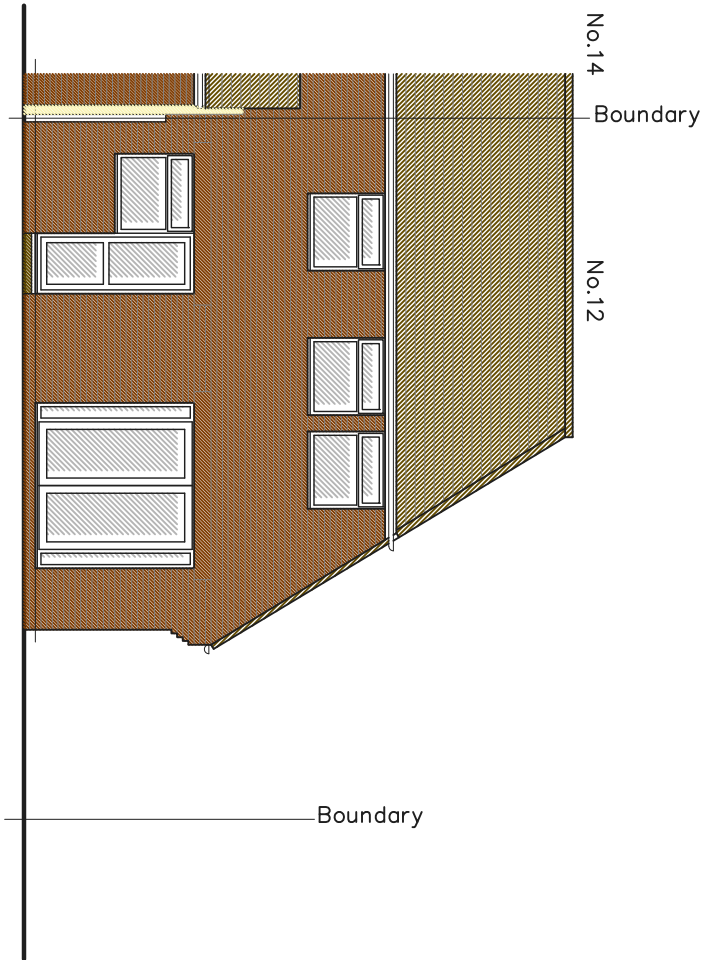

Existing South West Elevation 1:100 @ A3

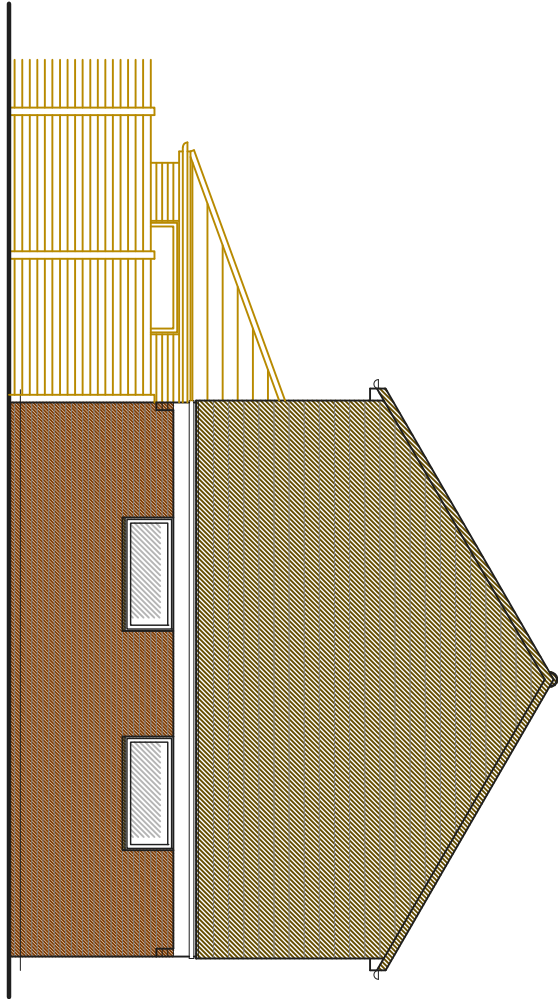

Existing South East Elevation 1:100 @ A3



L.M.D.
DESIGNS Ltd.
ARCHITECTURAL
& INTERIOR DESIGN
4 Foxcombe Close,
Swainmore,
Hampshire SO32 2UL
Tel: 07676 712622
Email: Underarchitecture@aol.com

Job Title
**Proposed Extension at No.14
Willow Tree Avenue, Cowplain, Hampshire.**
Client
Mr & Mrs D. Rayment

Drawing Title
**Planning
Elevations
Existing**

DAO REF: 221893-14-Willow-Tree-Avenue Scale 1:100
Drawn SLV Amended Checked Date Oct '21
Job No. **221893** Drg. No. **103** Rev.