




DO NOT SCALE FROM THIS DRAWING
ALL DIMENSIONS TO BE VERIFIED BY THE CONTRACTOR ON SITE

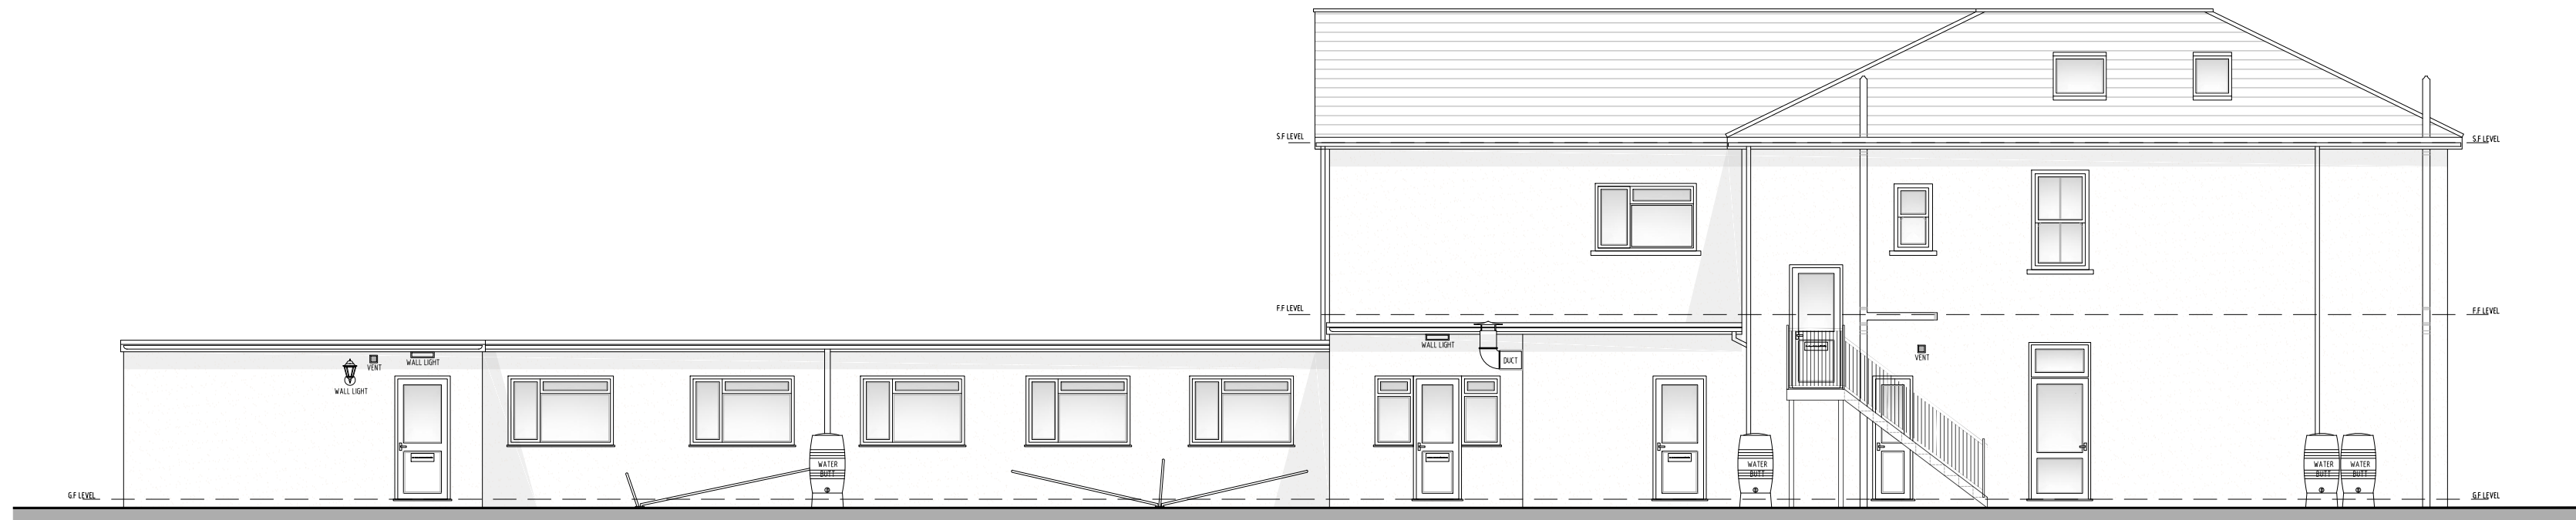

Left Flank Elevation

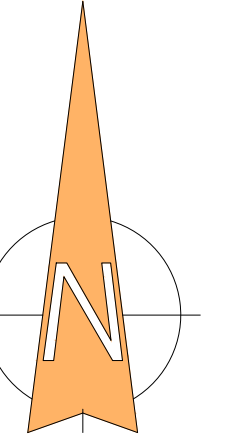

Front Elevation

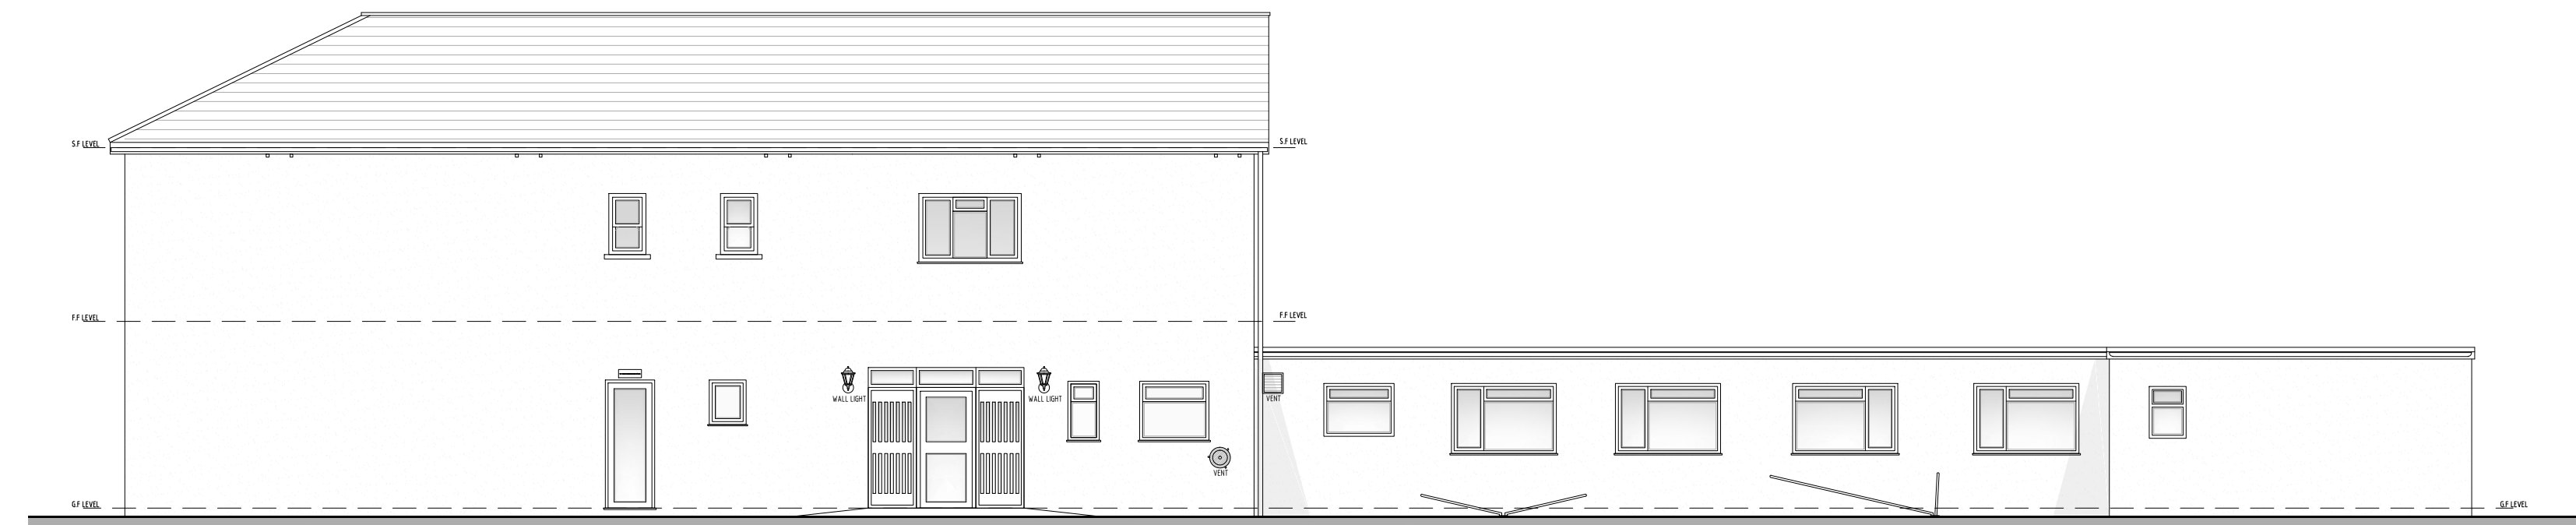

Right Flank Elevation



Rear Elevation

A	Velux positions amended to suit plans.	06.05.15	NS	
REV	DESCRIPTION	DATE	BY	CHKD

GIARTI

Amphenol Business Complex
Thanet Way
Whitstable
Kent CT5 3JF

t: 01227 261453
f: 01227 261456
e: info@giarti.co.uk
www.giarti.co.uk

client details

67 Havant Road
Emsworth, Portsmouth

drawing title

Existing Elevations

date	scale	drawn by
Jan 15	1:100 @ A1	NS

project no: 1192	drawing no. 005	revision A
---------------------	--------------------	---------------

