




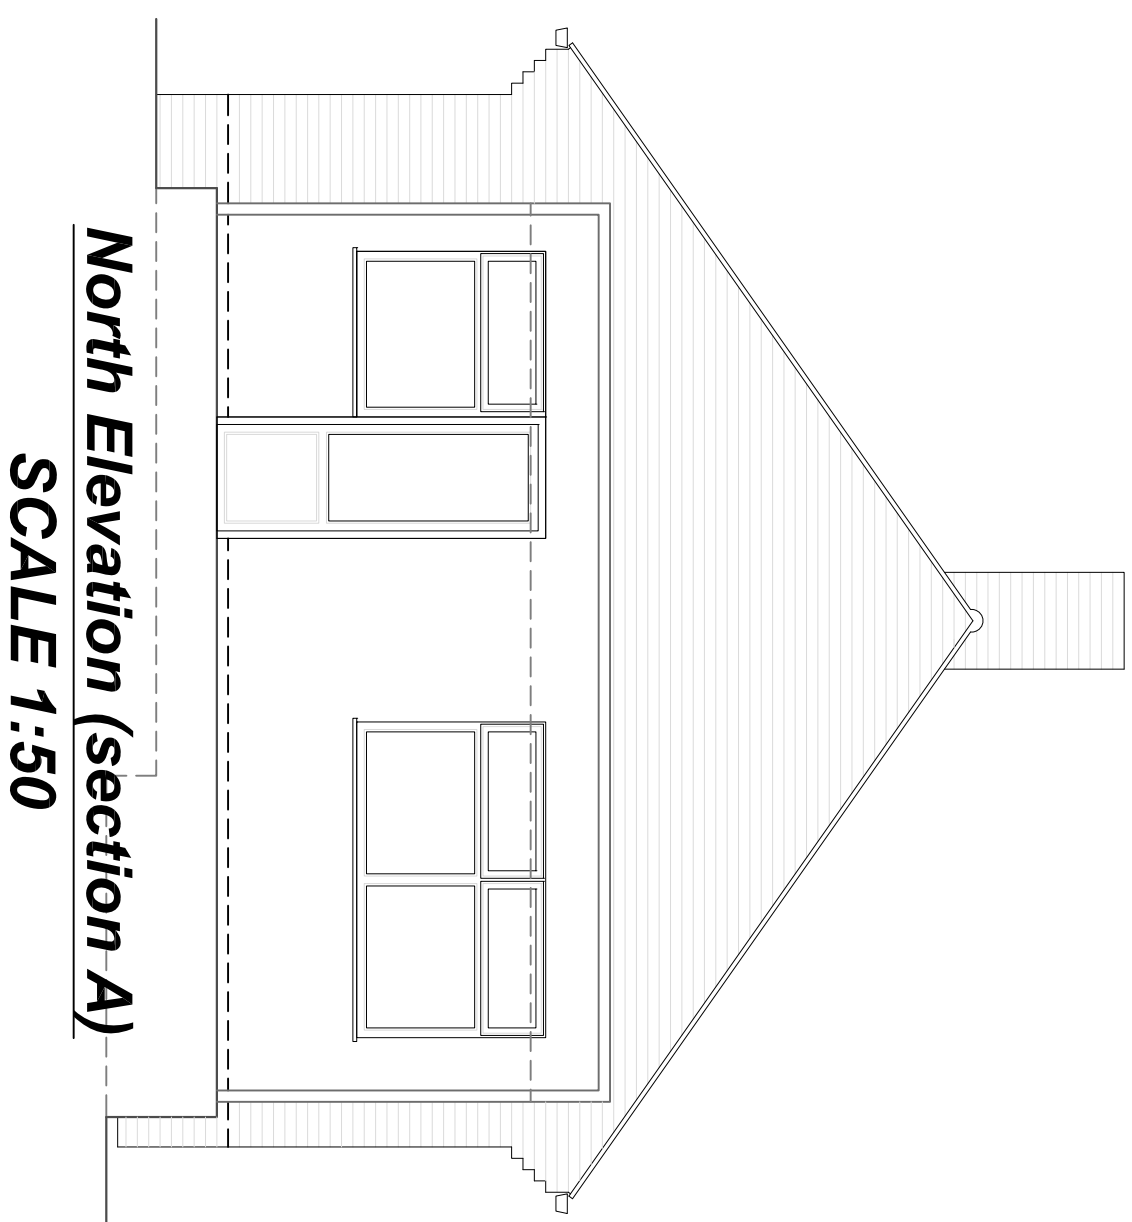


North Elevation (section A)
SCALE 1:50

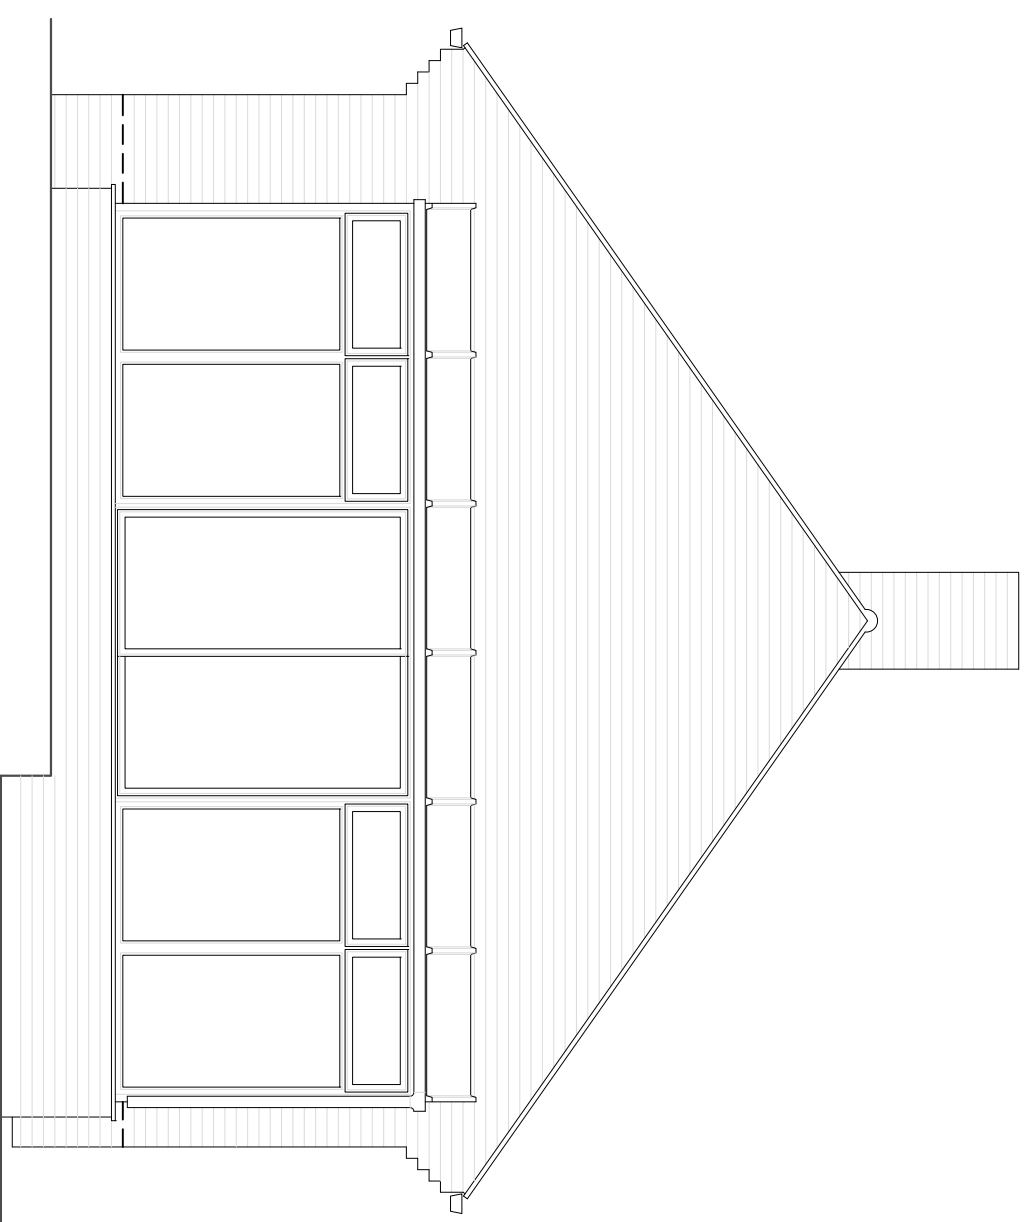

North Elevation
SCALE 1:50

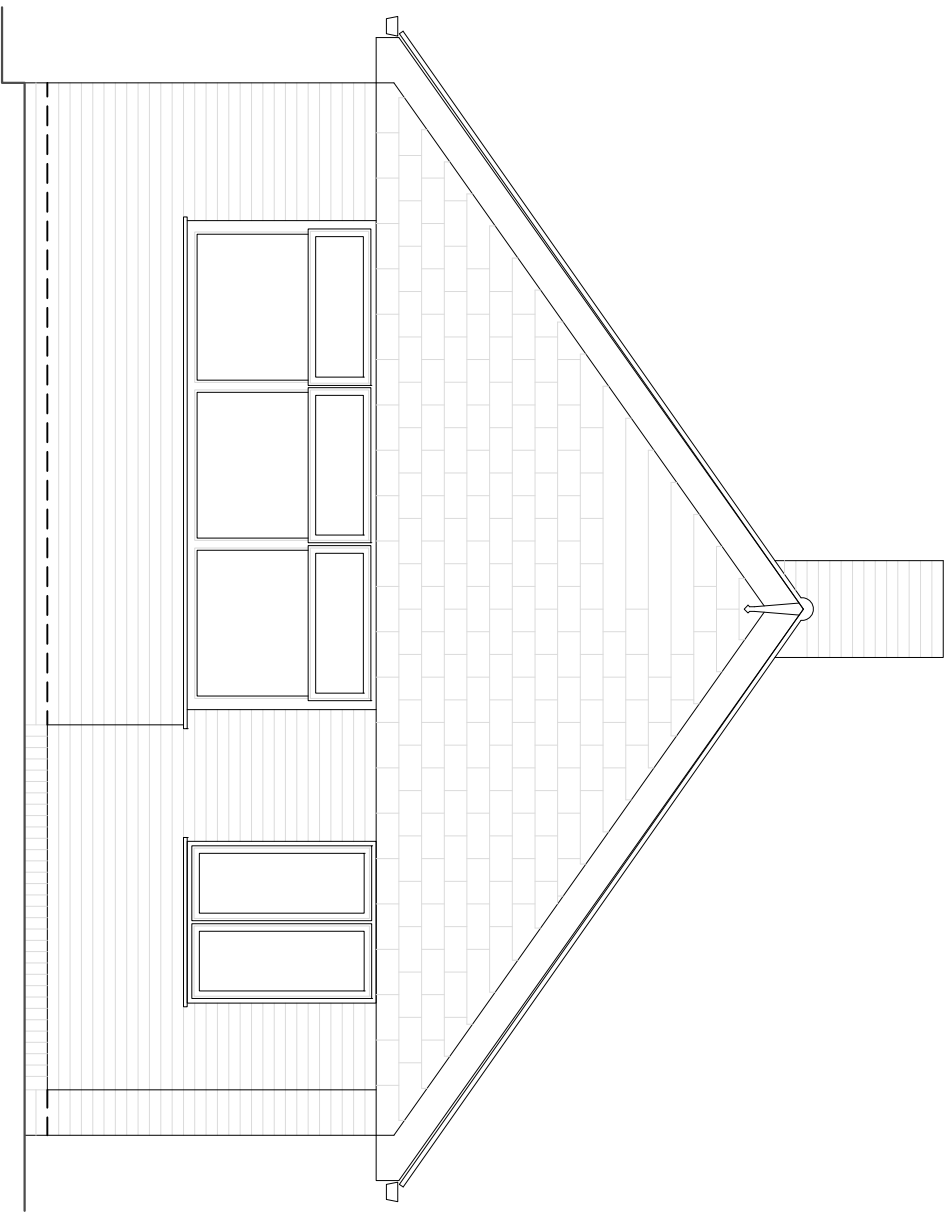


South Elevation
SCALE 1:50

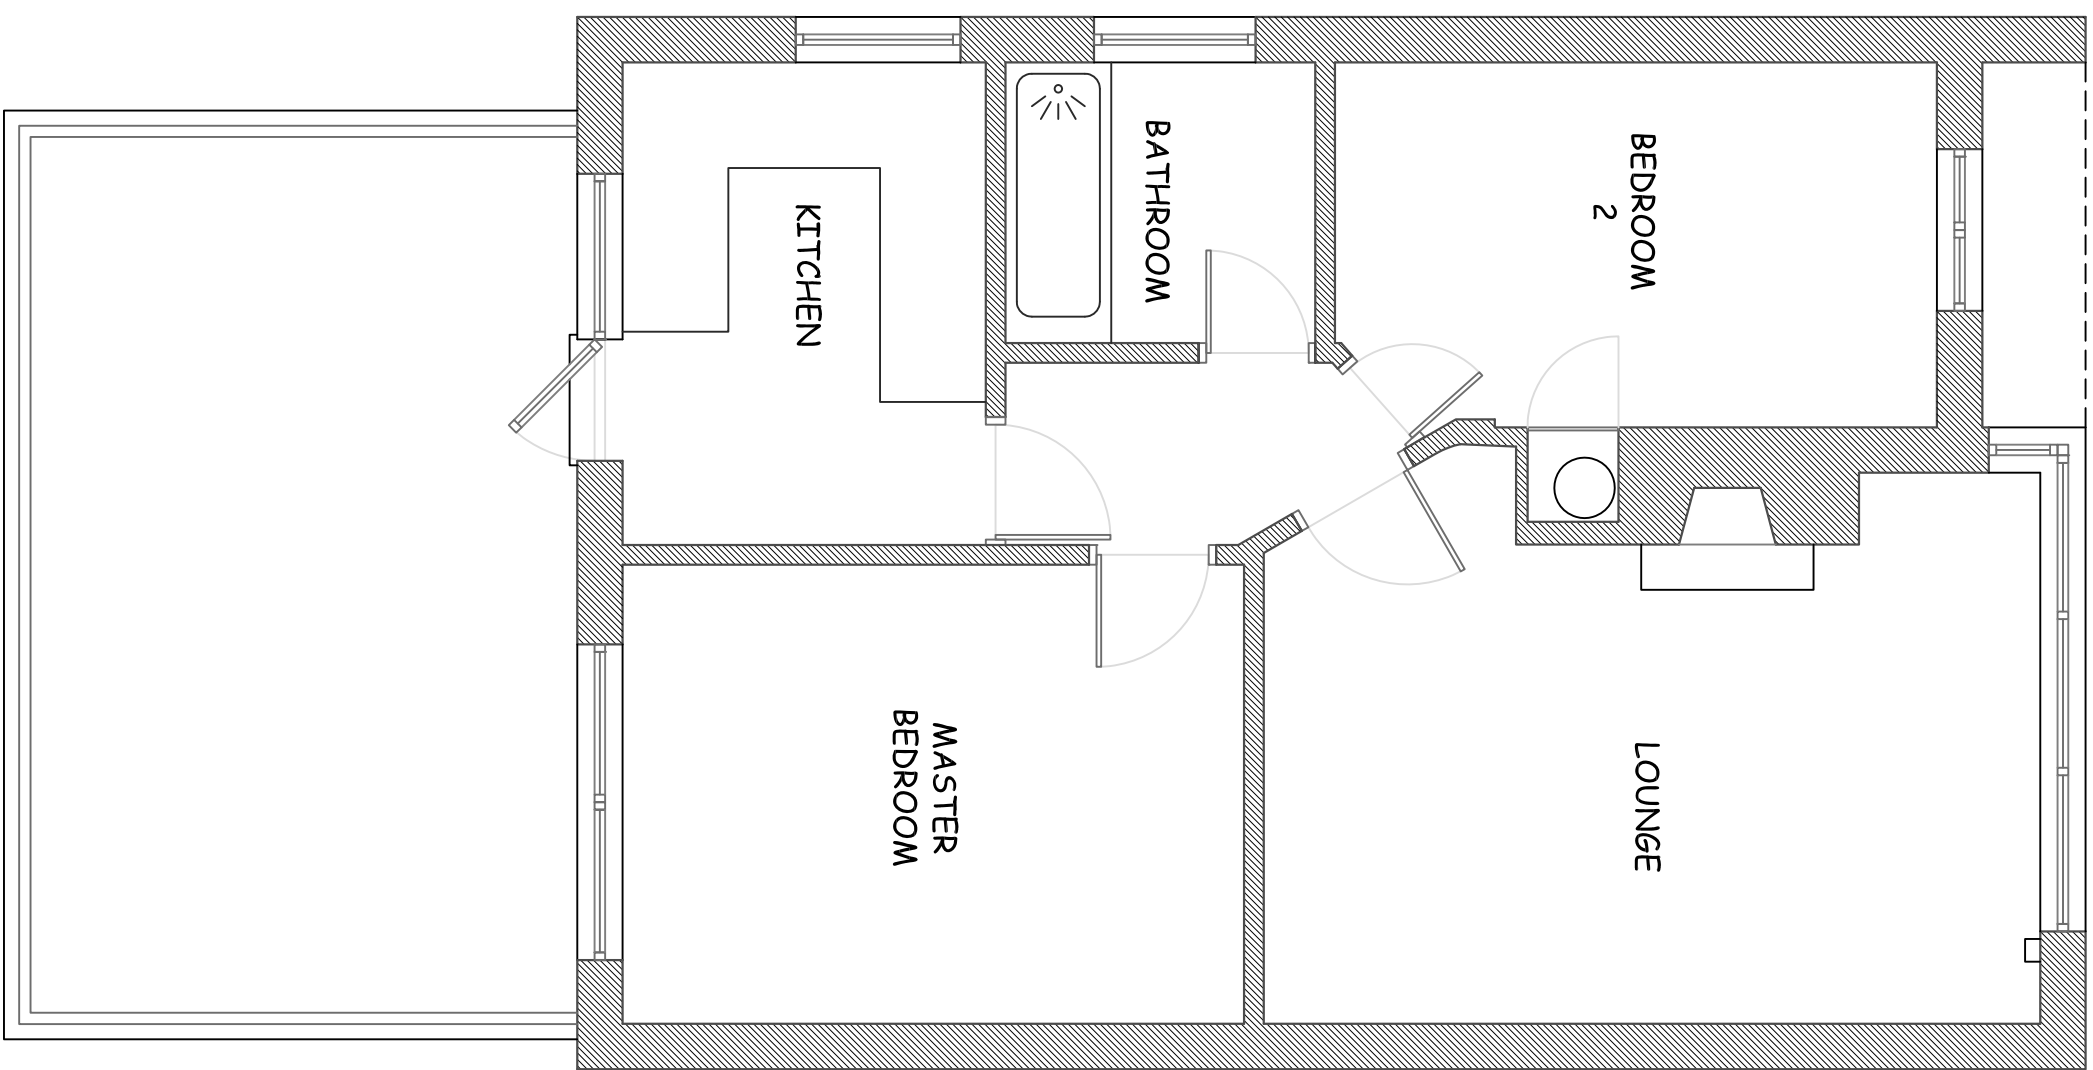


Ground Floor Plan
SCALE 1:50



SITE LOCATION PLAN
SCALE 1:1000

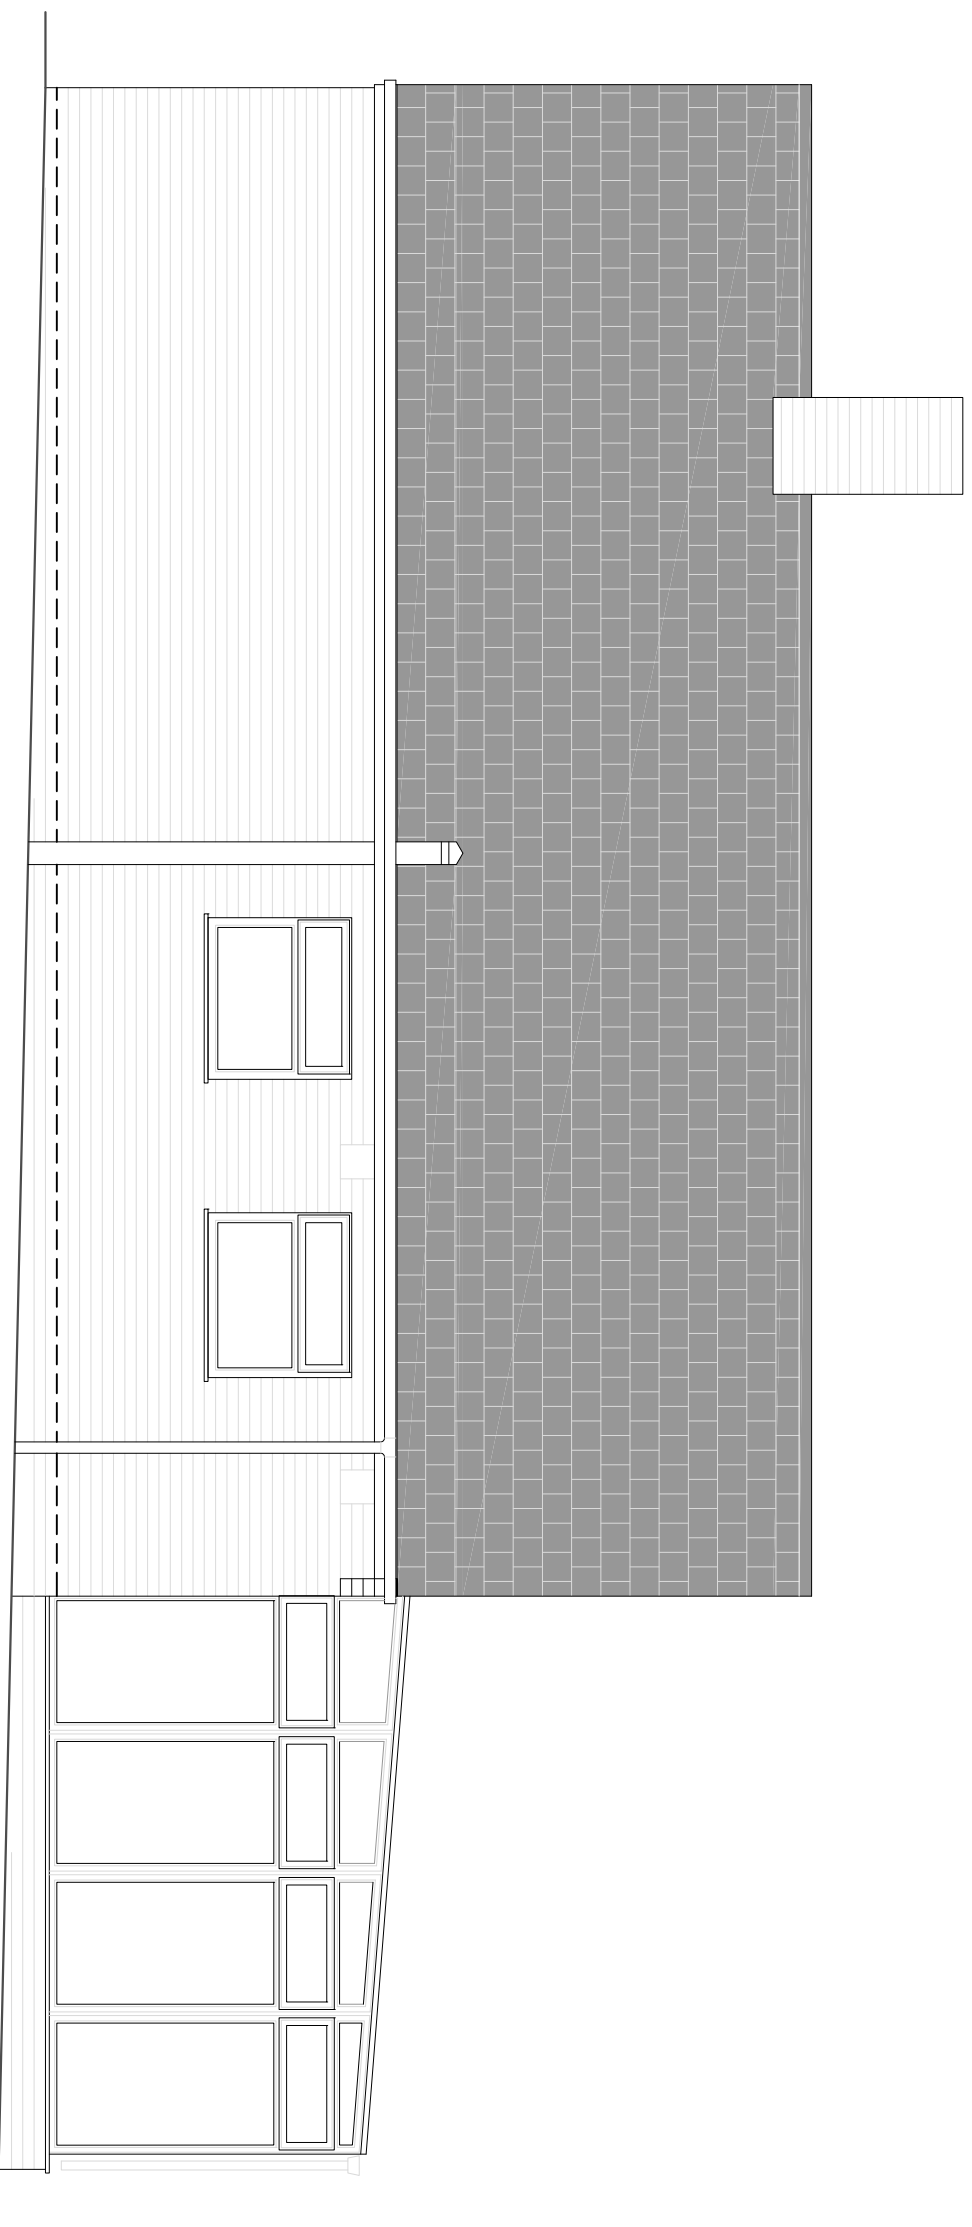

West Elevation
SCALE 1:50

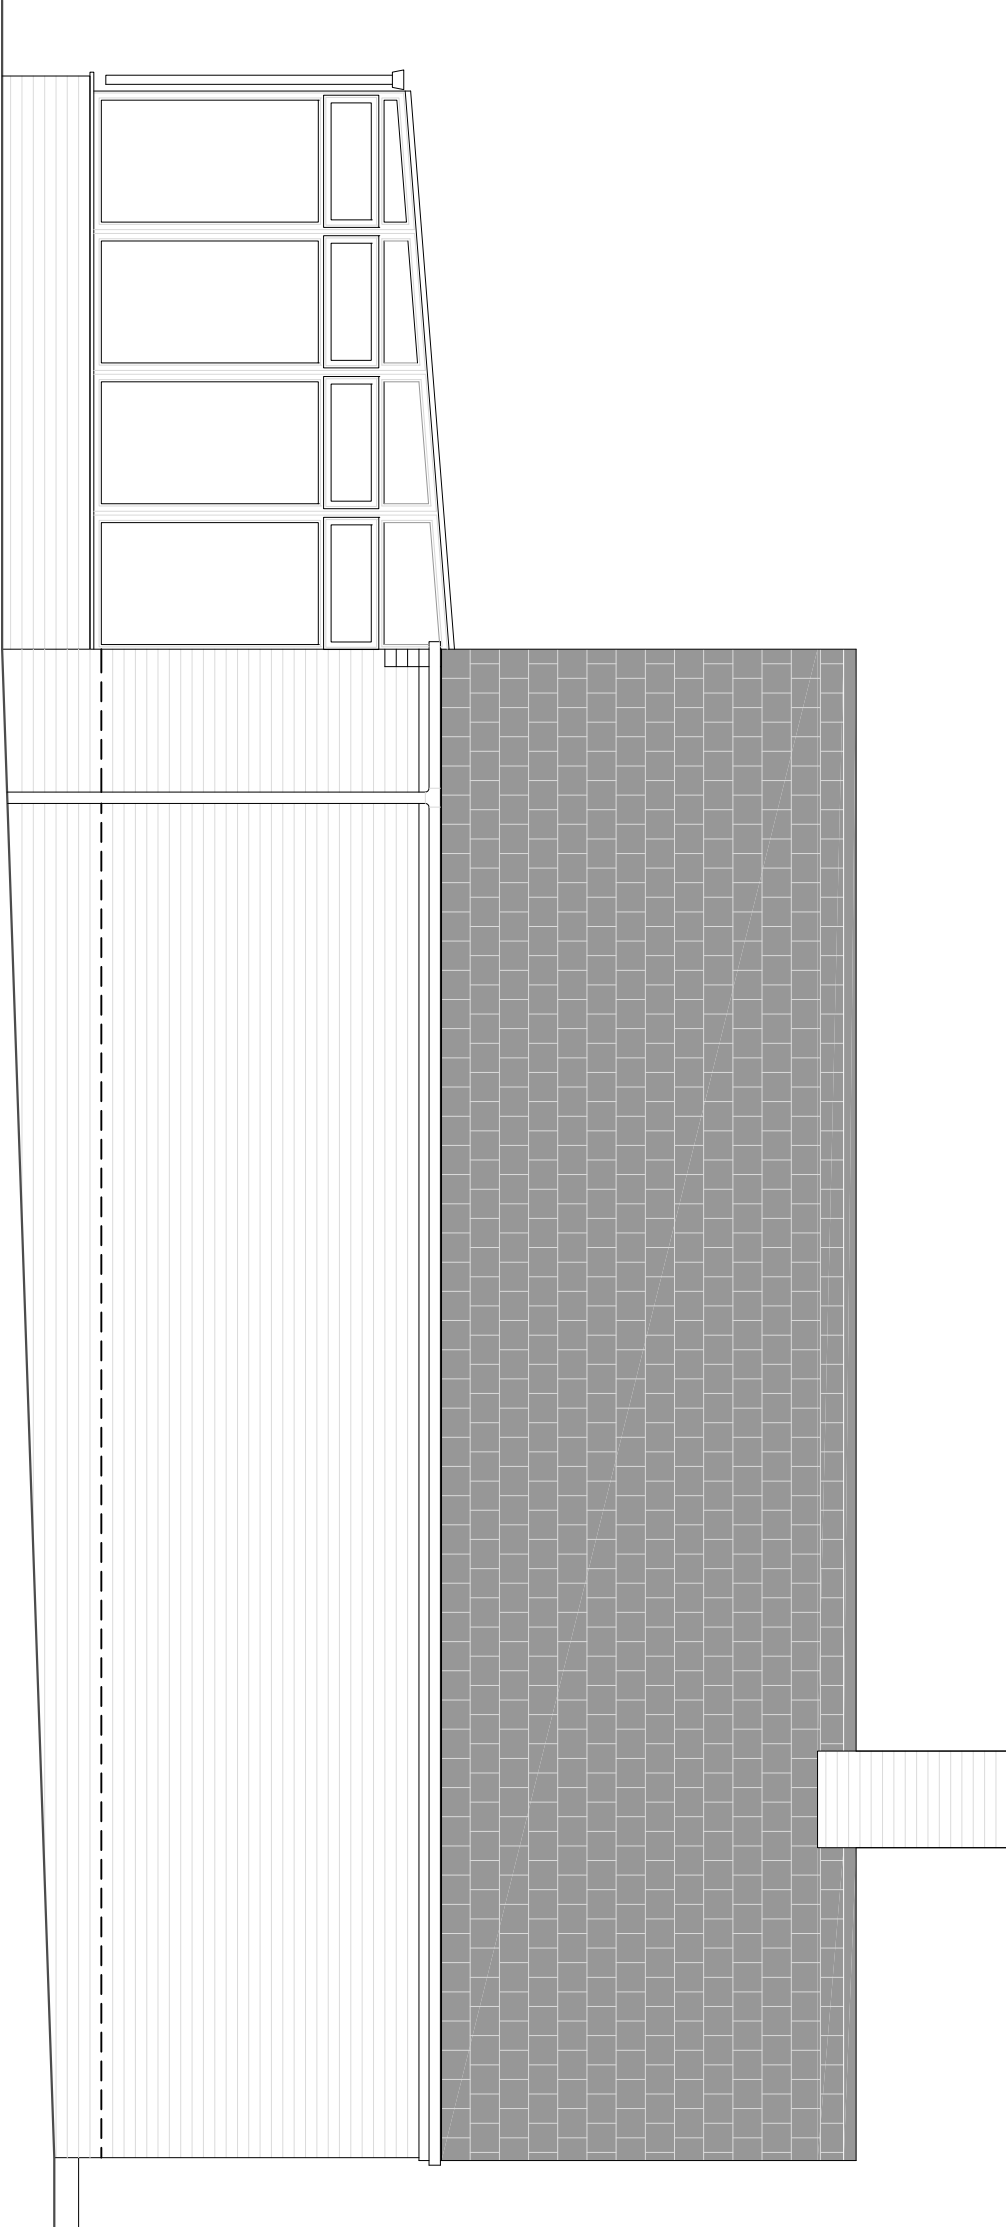

East Elevation
SCALE 1:50

NOTES

This drawing is the property of McAndrew Martin and must not be reproduced in part or whole or used for the execution of works without their permission.

All dimensions to be checked on site prior to commencement of any construction works and McAndrew Martin notified of any discrepancy via the Supervising Officer.

Figured dimensions are to be used in preference to scaled dimensions. However for Planning purposes scaling is permitted.

No deviation from this drawing will be permitted without the express consent of McAndrew Martin via the Supervising officer.

All works are to comply with the current edition of the Building Regulations and British Standards.

CLIENT
Mr David Noss
13 Hilltop Crescent
Widley
Portsmouth
Hants PO7 1BB

PROJECT
1 The Thickett
Widley
Portsmouth
Hants
PO7 5JL

DRAWING TITLE			
Existing Plan and Elevations			
DATE	DRAWN BY		
21.01.2011	DMV		
SCALE	CHECKED BY		
1:50, 1:1000	BRM/S		

AMENDMENTS	DATE	CHECKED BY
DRAWING NO.	91/P/157.02	REVISION
		A1

McANDREW MARTIN

CHARTERED SURVEYORS

ONE LINKS HOUSE
FAIRWAY BUSINESS
CENTRE
DUNSTONS LANE
PORTSMOUTH
PO7 5SR

RICS

Chartered Building Consultancy

ISO 9001
REGISTERED

ISO 14001
REGISTERED

TEL: 023 5049 7193
FAX: 023 5066 4678
office@mcandrewmartin.com

WWW.McANDREWMARTIN.COM