



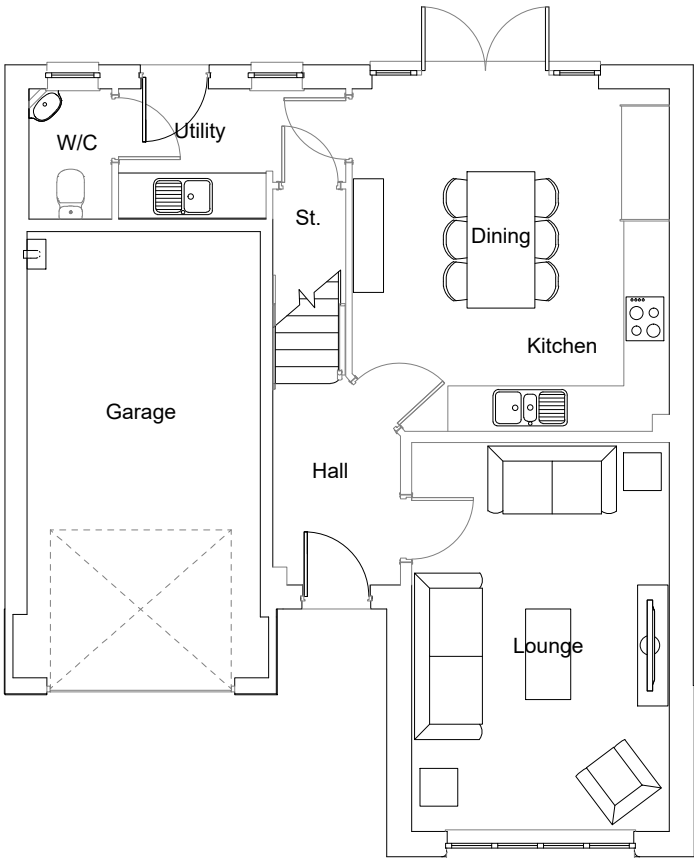

Ground Floor Plan

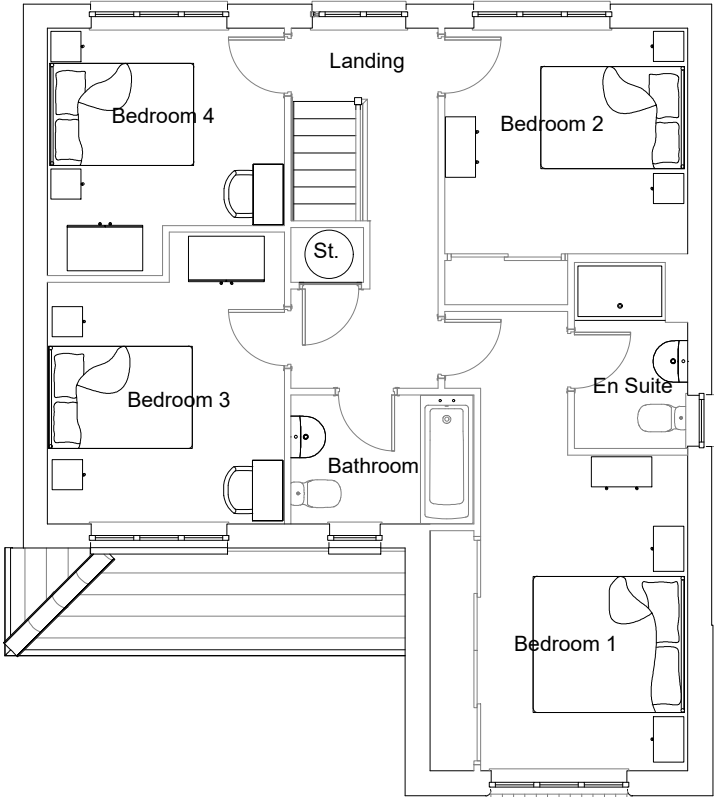

First Floor Plan
*En Suite Window To Plot 11 Only.

Housetype	Marlow	Variation	Option
Bedrooms	4	Persons	8
Sq.ft	1334	Sq.m	124

PLOT No.

As Drawn - 11, 51, 53

Handed - 17, 22, 56



Romsey Office	Portishead Office	Rev	Description	Date	Au	Ch
Building 300, The Grange, Romsey Road, Michelmersh, Romsey, Hampshire, SO51 0AE T:01794 367703 F:01794 367276	Unit 5, Middle Bridge Business Park, Bristol Road, Portishead, Bristol, BS20 6PN T:01275 407000 F:01794 367276	A	Planning Issue.	31.03.21	JF	
		B	Planning Issue.	08.05.21	JF	
		C	Planning Issue.	17.11.21	JF	
		D	Plot numbers updated. Planning Issue.	07.02.22	JF	
		E	Red EDIT	18.03.22	RED	

www.thrivearchitects.co.uk
This drawing is the copyright of Thrive Architects Ltd ©. All rights reserved. Ordnance Survey Data © Crown Copyright. All rights reserved. Licence No. 100007359. DO NOT scale from this drawing. Contractors, Sub-Contractors and Suppliers are to check all relevant dimensions and levels of the site and building before commencing any shop drawings or building work. Any discrepancies should be recorded to the Architect. Where applicable this drawing is to be read in conjunction with the Consultants' drawings.

Project	Camps Field, Barton Road		
Drawing	House Type: Marlow Floor Plans		
Client	Redrow Homes Southern Counties		
Job no.	REDR200818	Date	11.01.21
Dwg no.	HT.MARO.p	Rev.	E
Author	AY	Checker	Scale 1:100 at A3
Status	PLANNING	Office	Romsey
Client ref.			

