
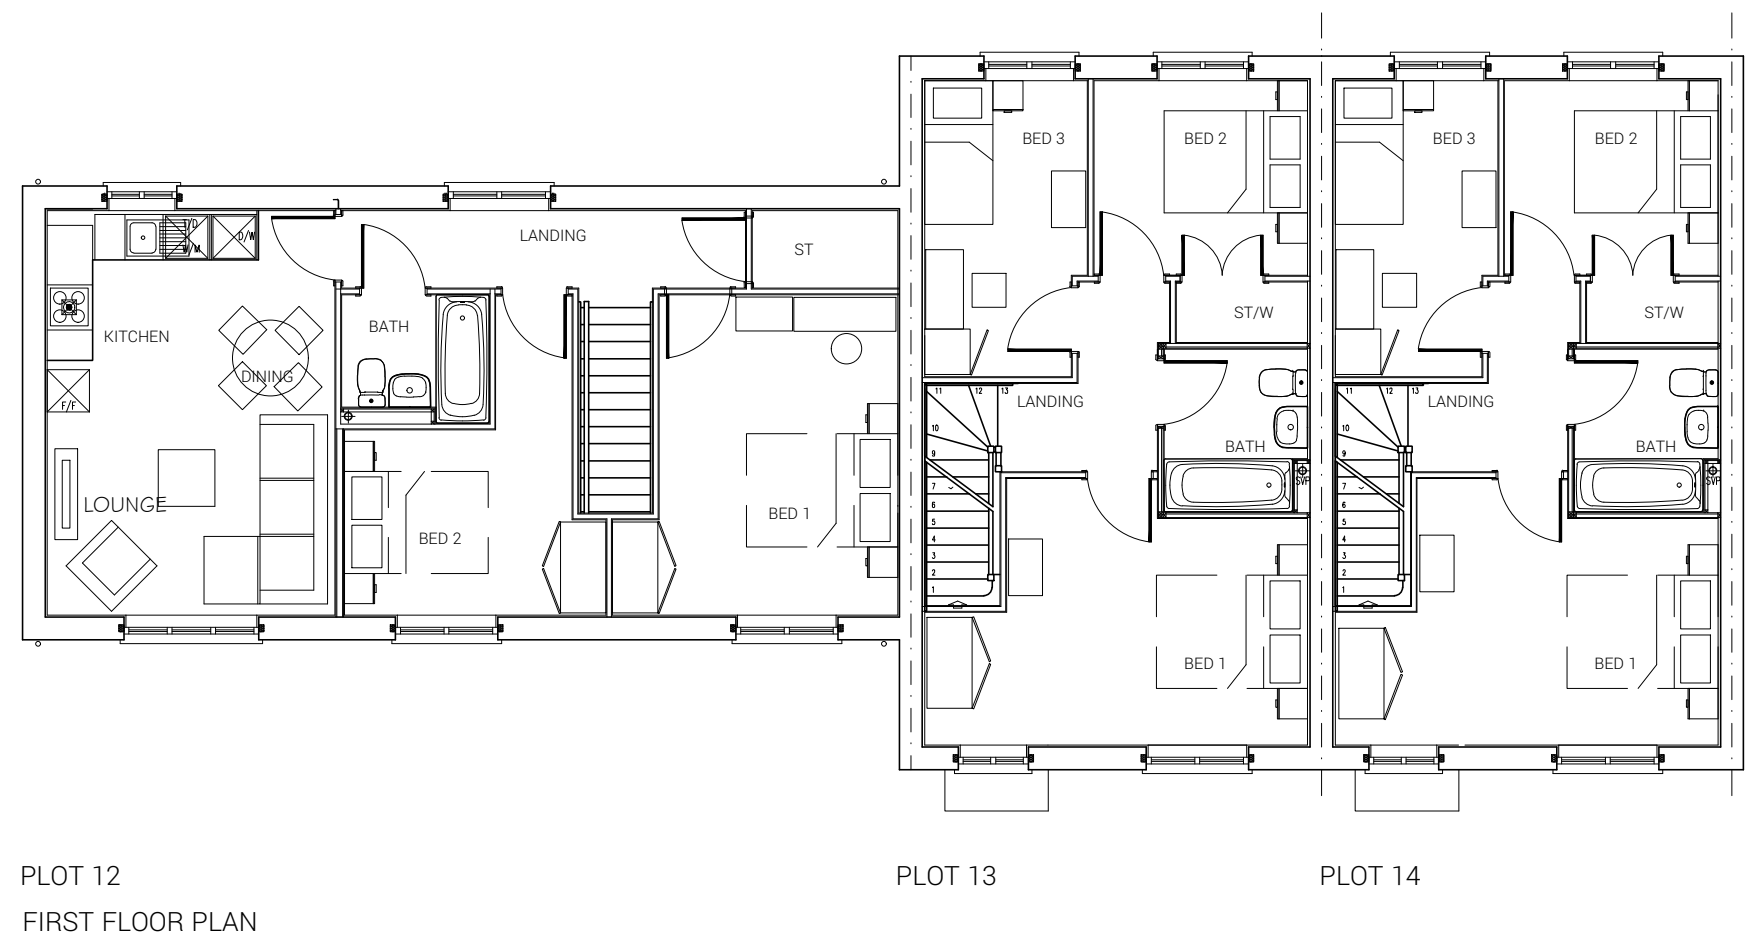
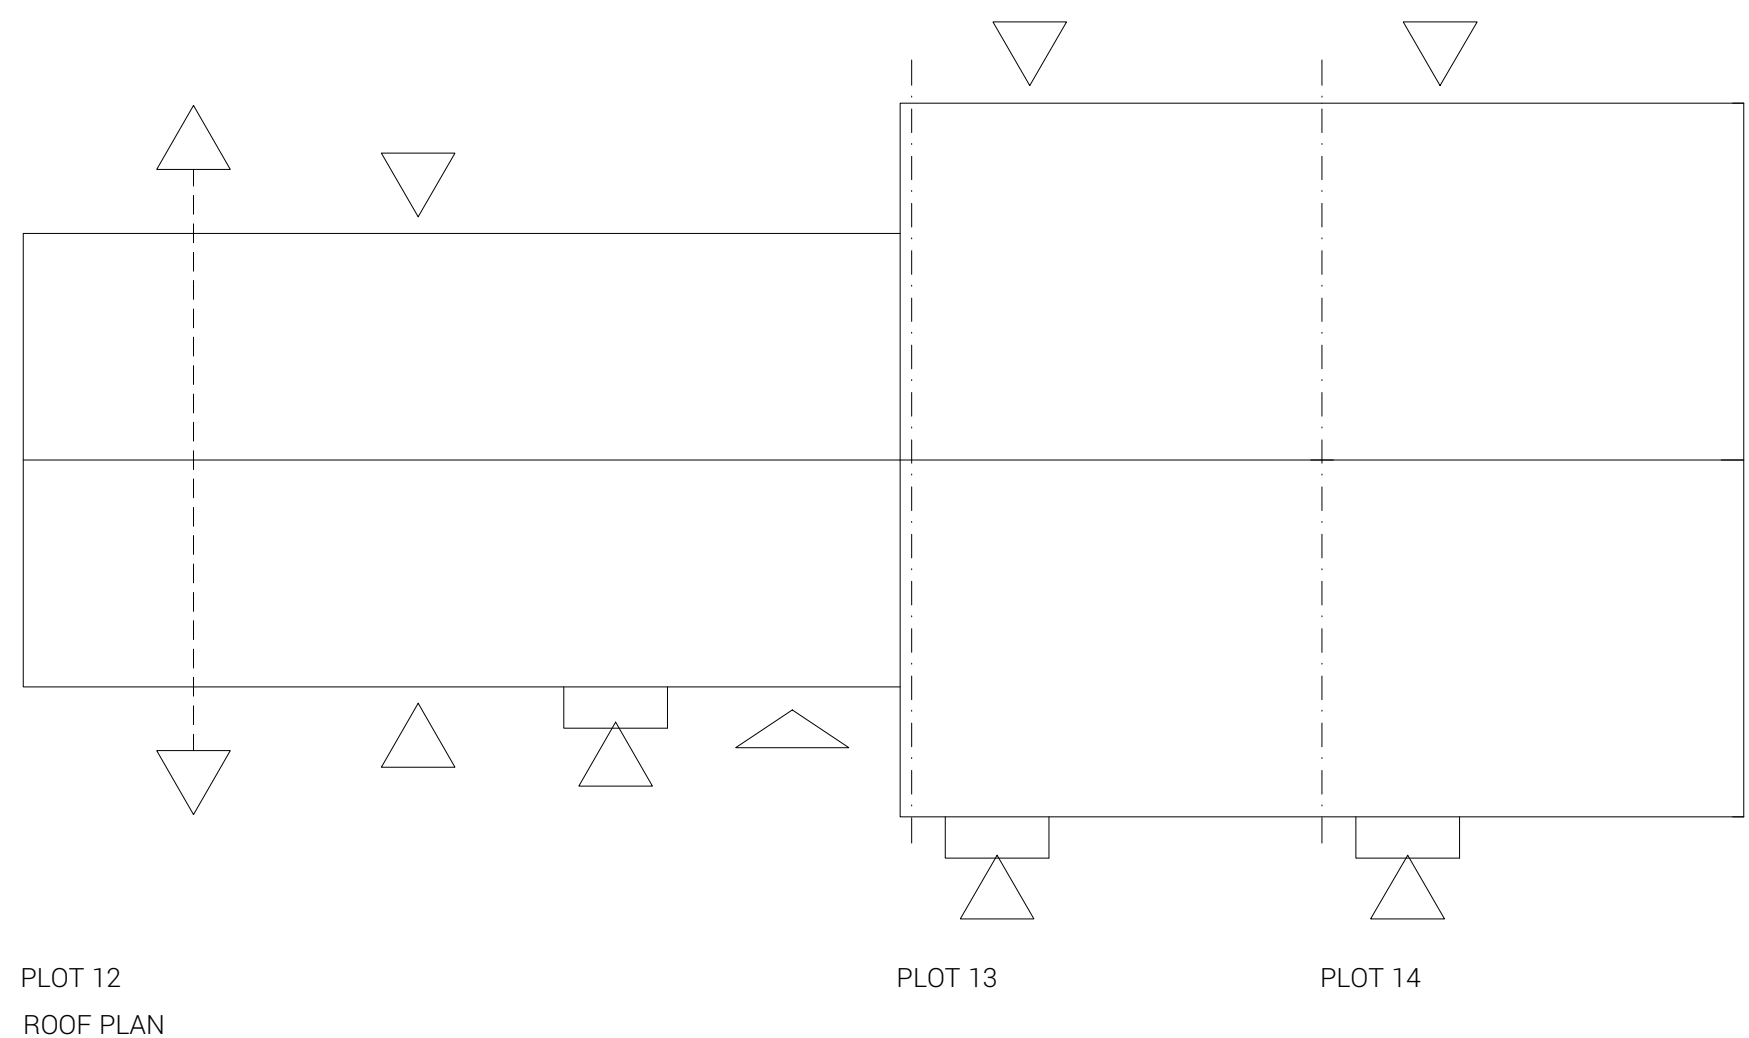
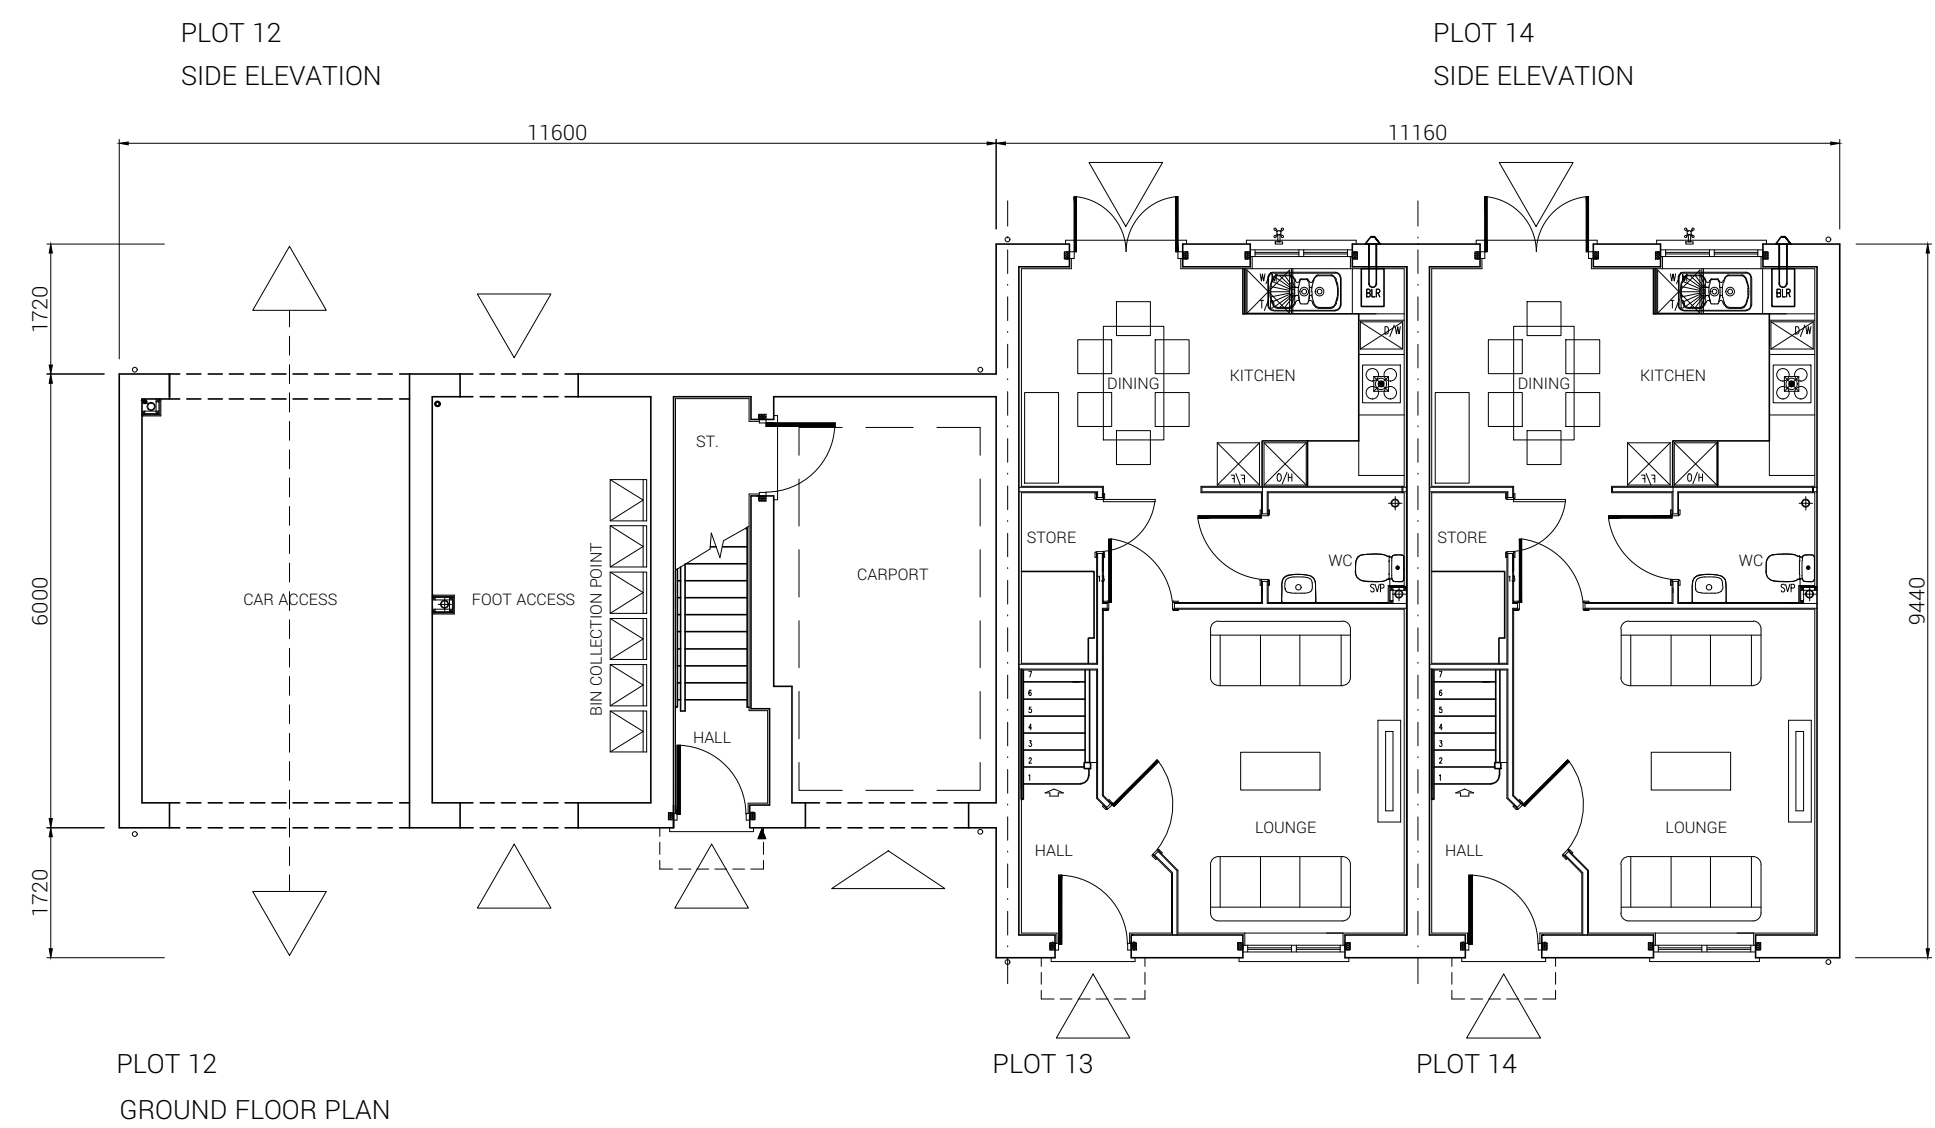
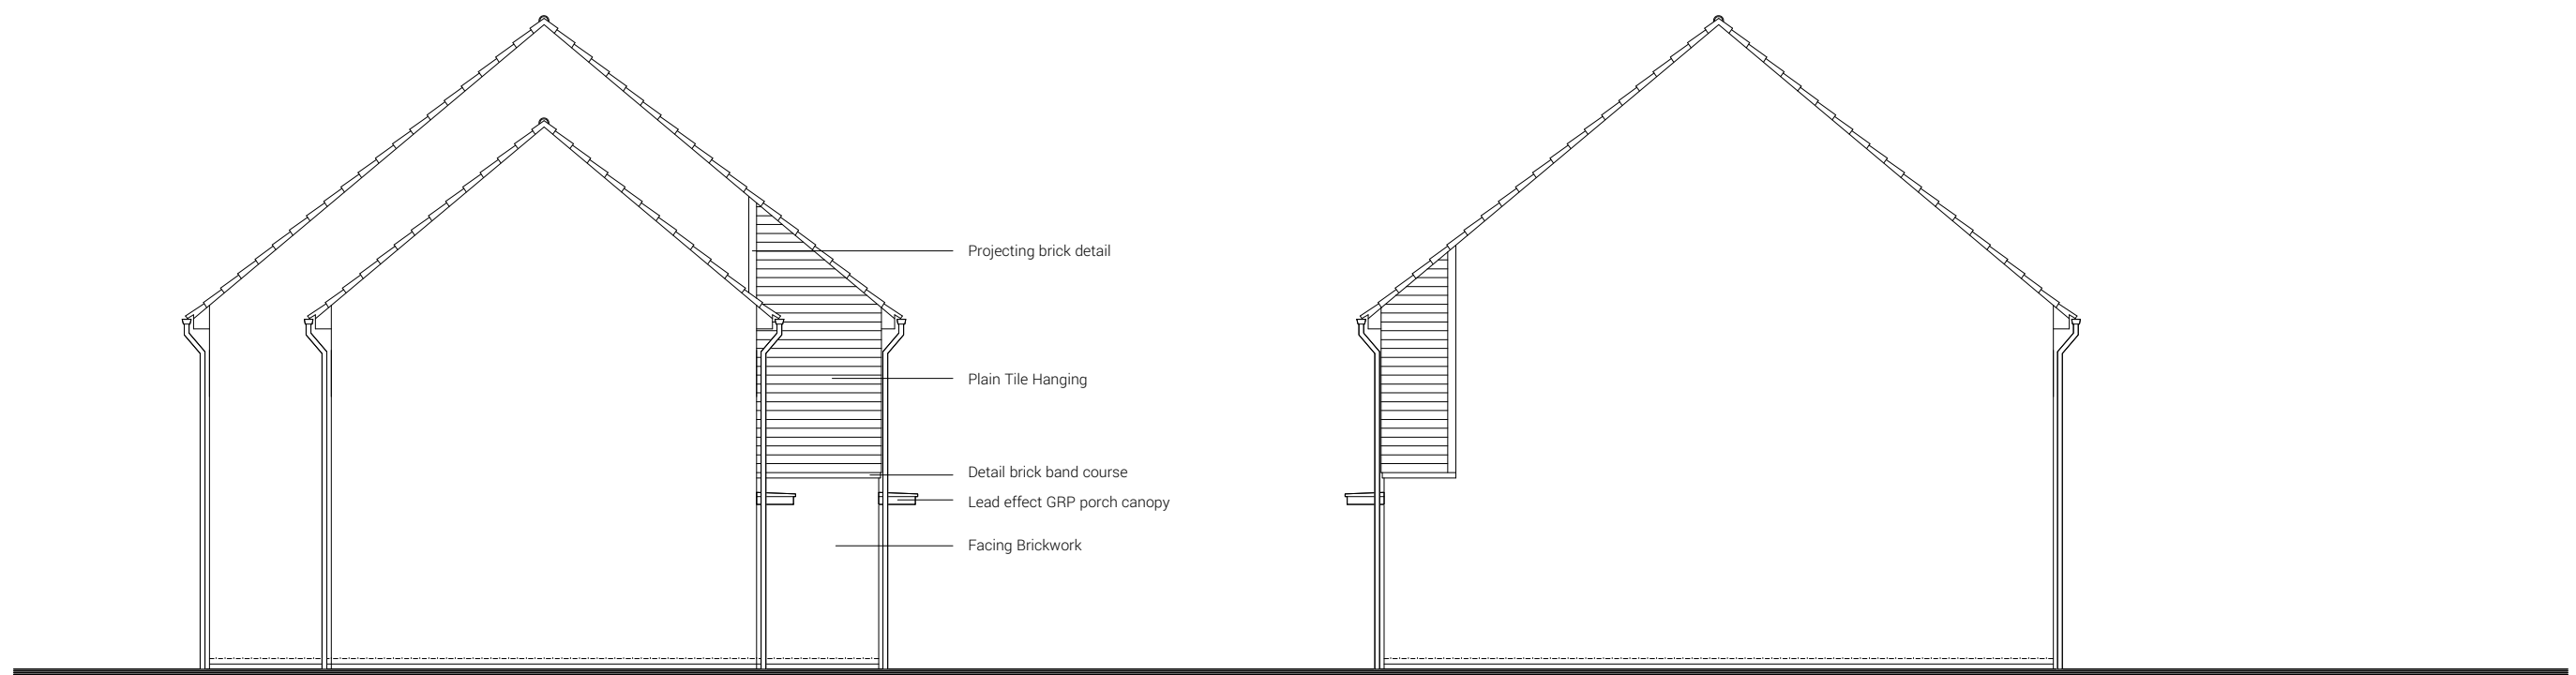


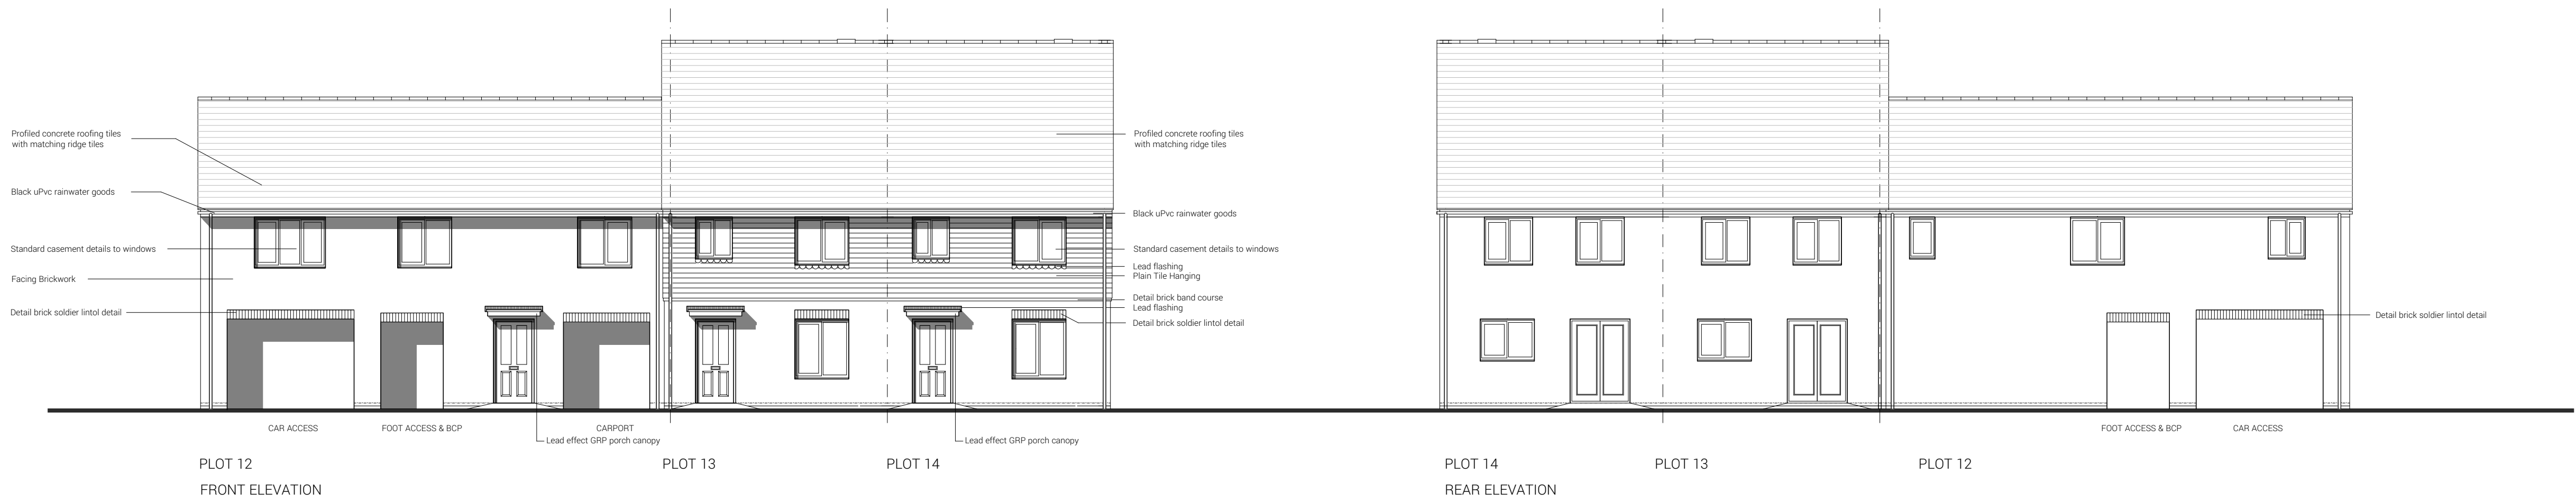

Plots 12-14

Plot 12
2 BED COACH HOUSE - PT22.

Plots 13-14
3 BED HOUSE - NA32.
90.76 sq.m. / 976 sq.ft.

Affordable



Fathom's Reach
Hayling Island

Taylor Wimpey Southern Counties

+ (44) 1962 589 030
designs@sdadesigngroup.com
Ground Floor Studio, Unit 2,
East Horton Business Park,
Knowle Lane, Fair Oak,
Hampshire, SO50 7HN

SDA
DESIGN
GROUP

DRAWING TITLE: Plots 12-14 House Types PT22 & NA32
FLOOR PLANS & ELEVATIONS

SCALE: 1:100
SHEET SIZE: A1
DRAWN: ML
DATE: 26/11/2021

DETAIL PLANNING

19-1105-029-1ST