



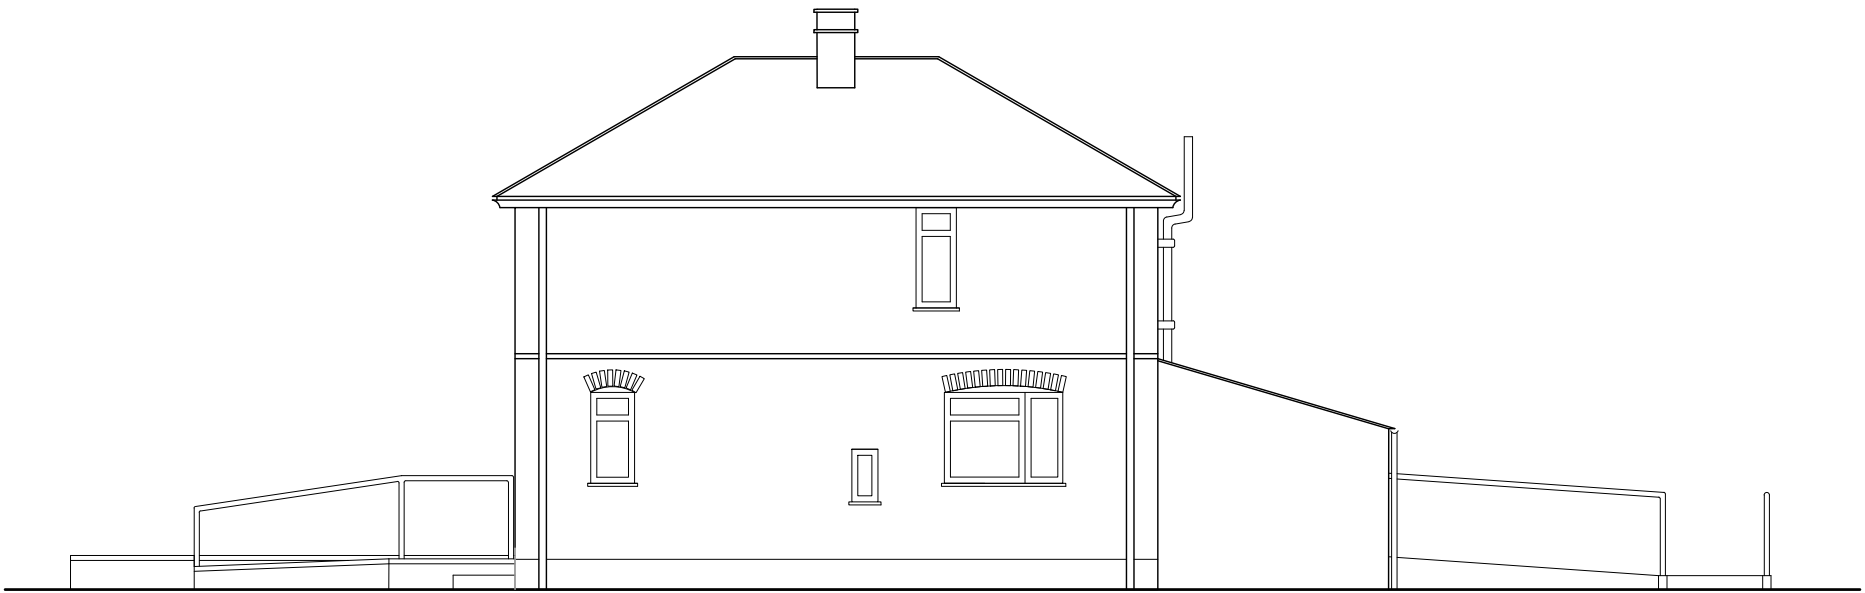


Existing Side elevation



Proposed Side elevation

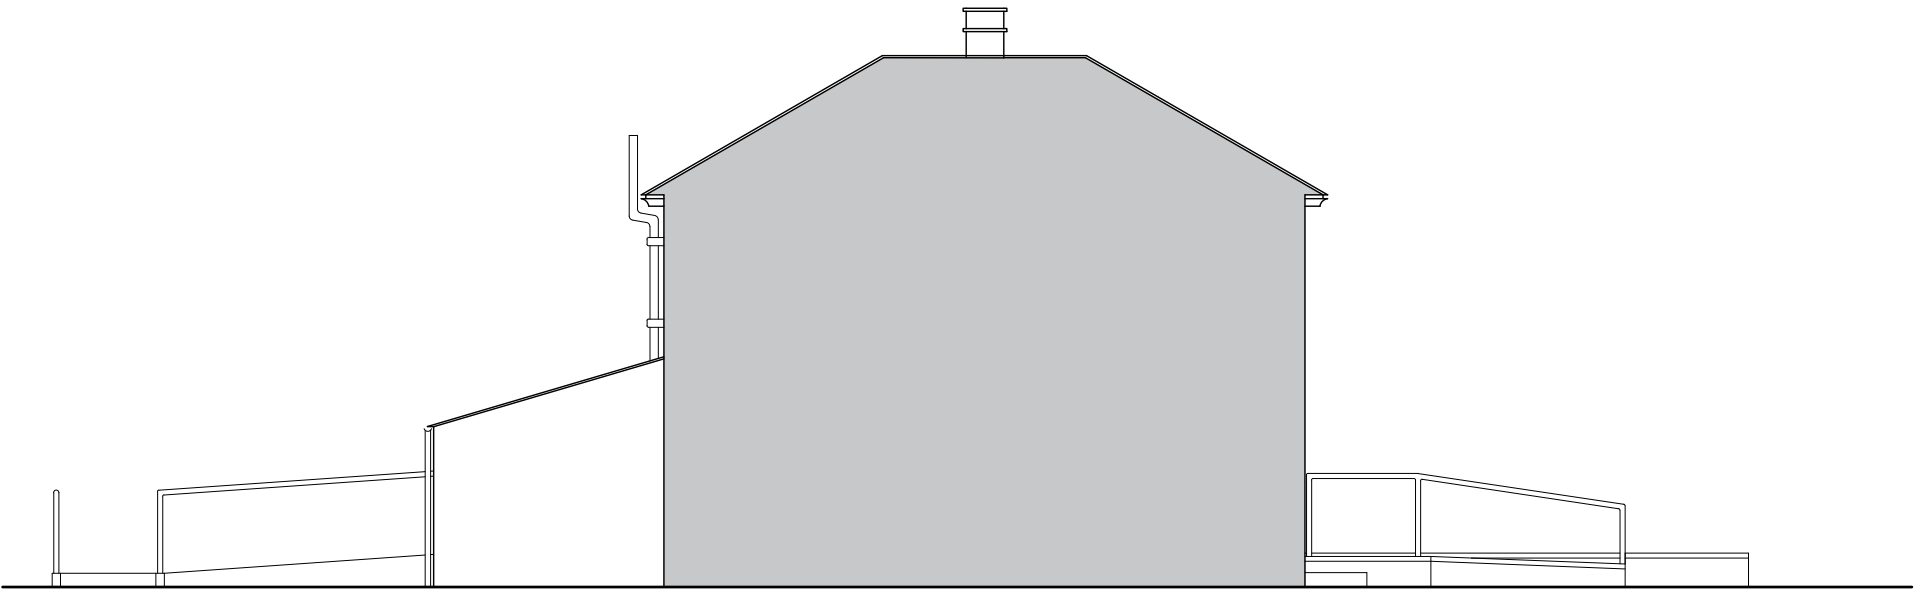

Existing Side elevation

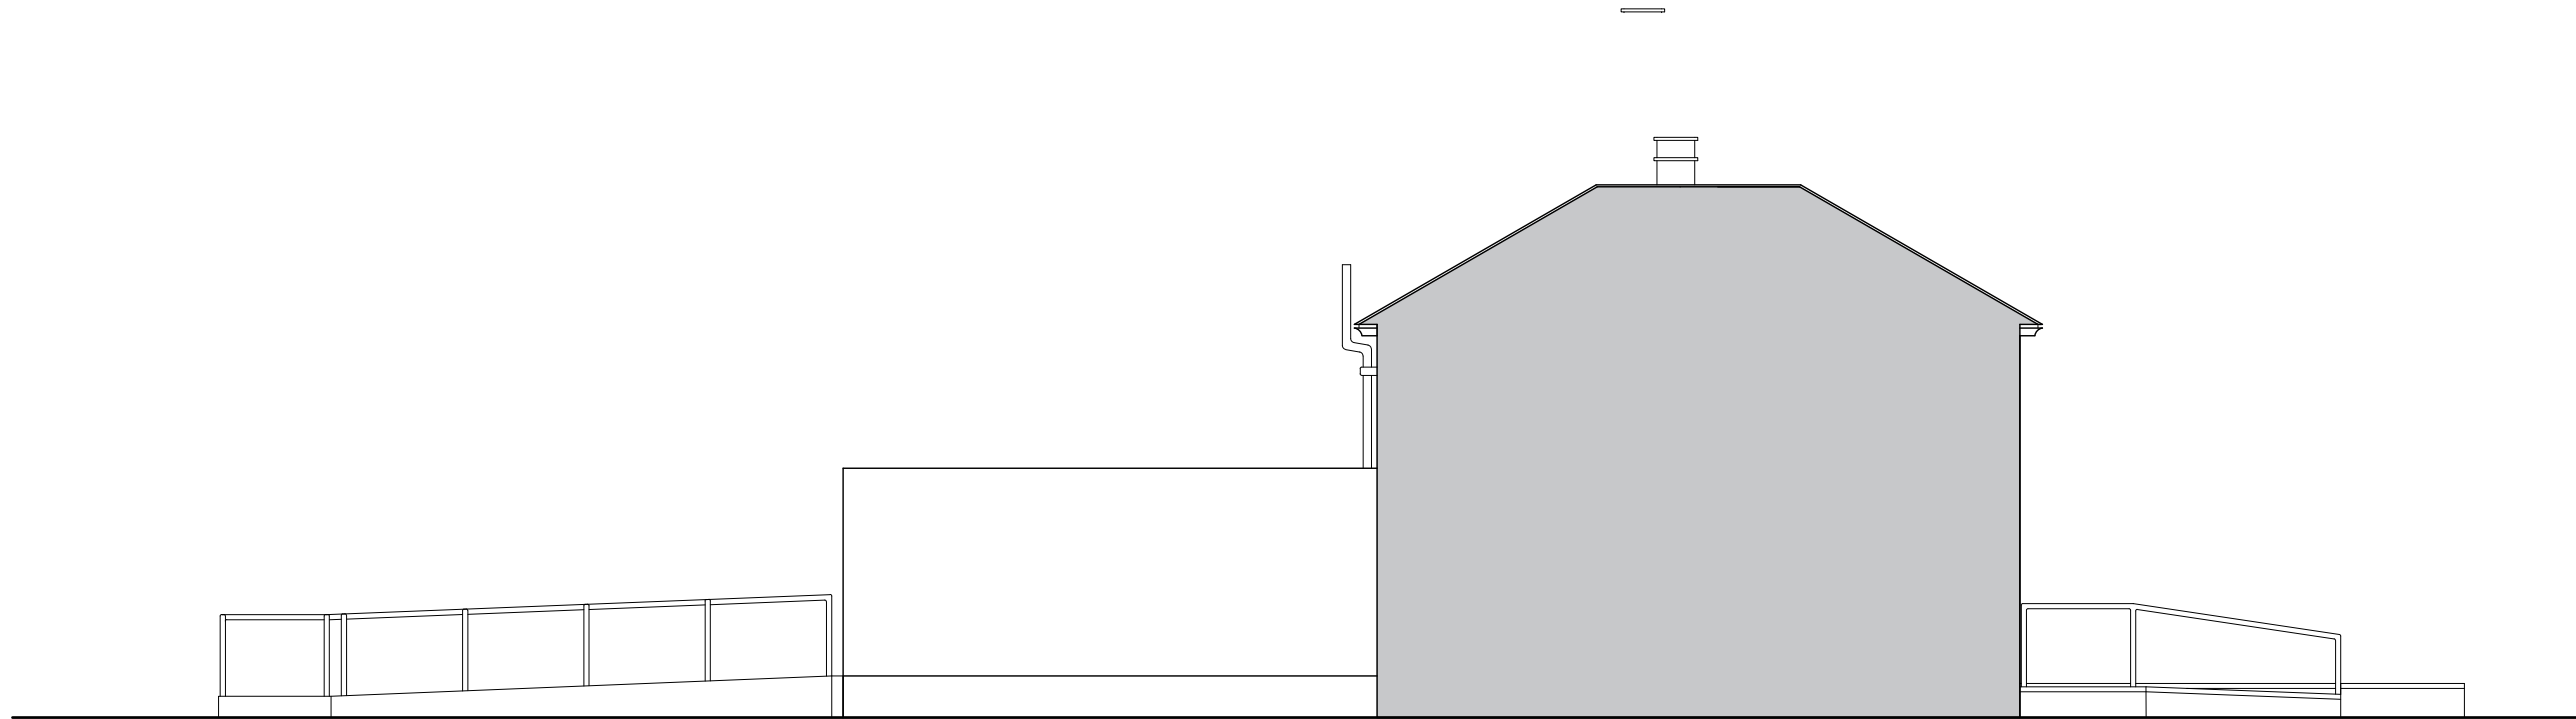

Proposed Side elevation



Existing Rear Elevation




Existing Front Elevation




Proposed Rear Elevation



Proposed Front Elevation

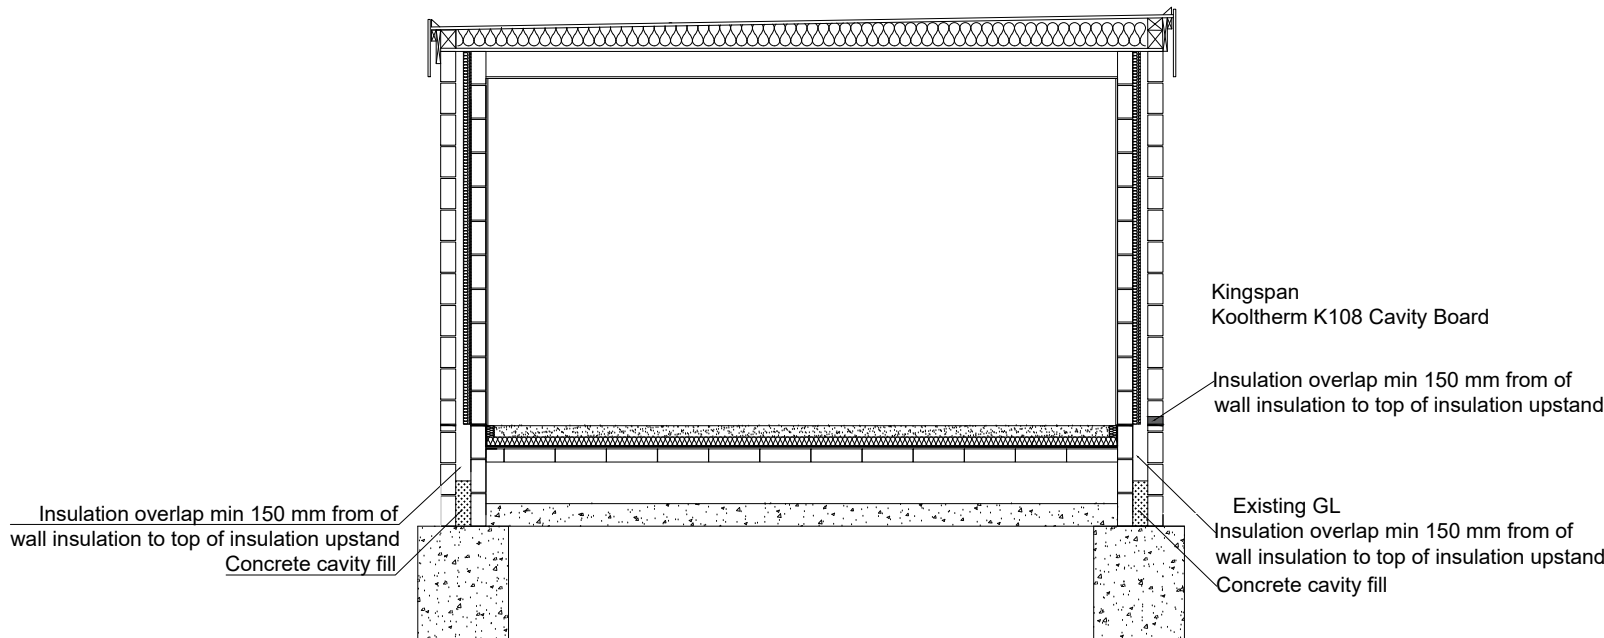

Proposed Extension Elevations; Indicative Elevation Construction Drawing

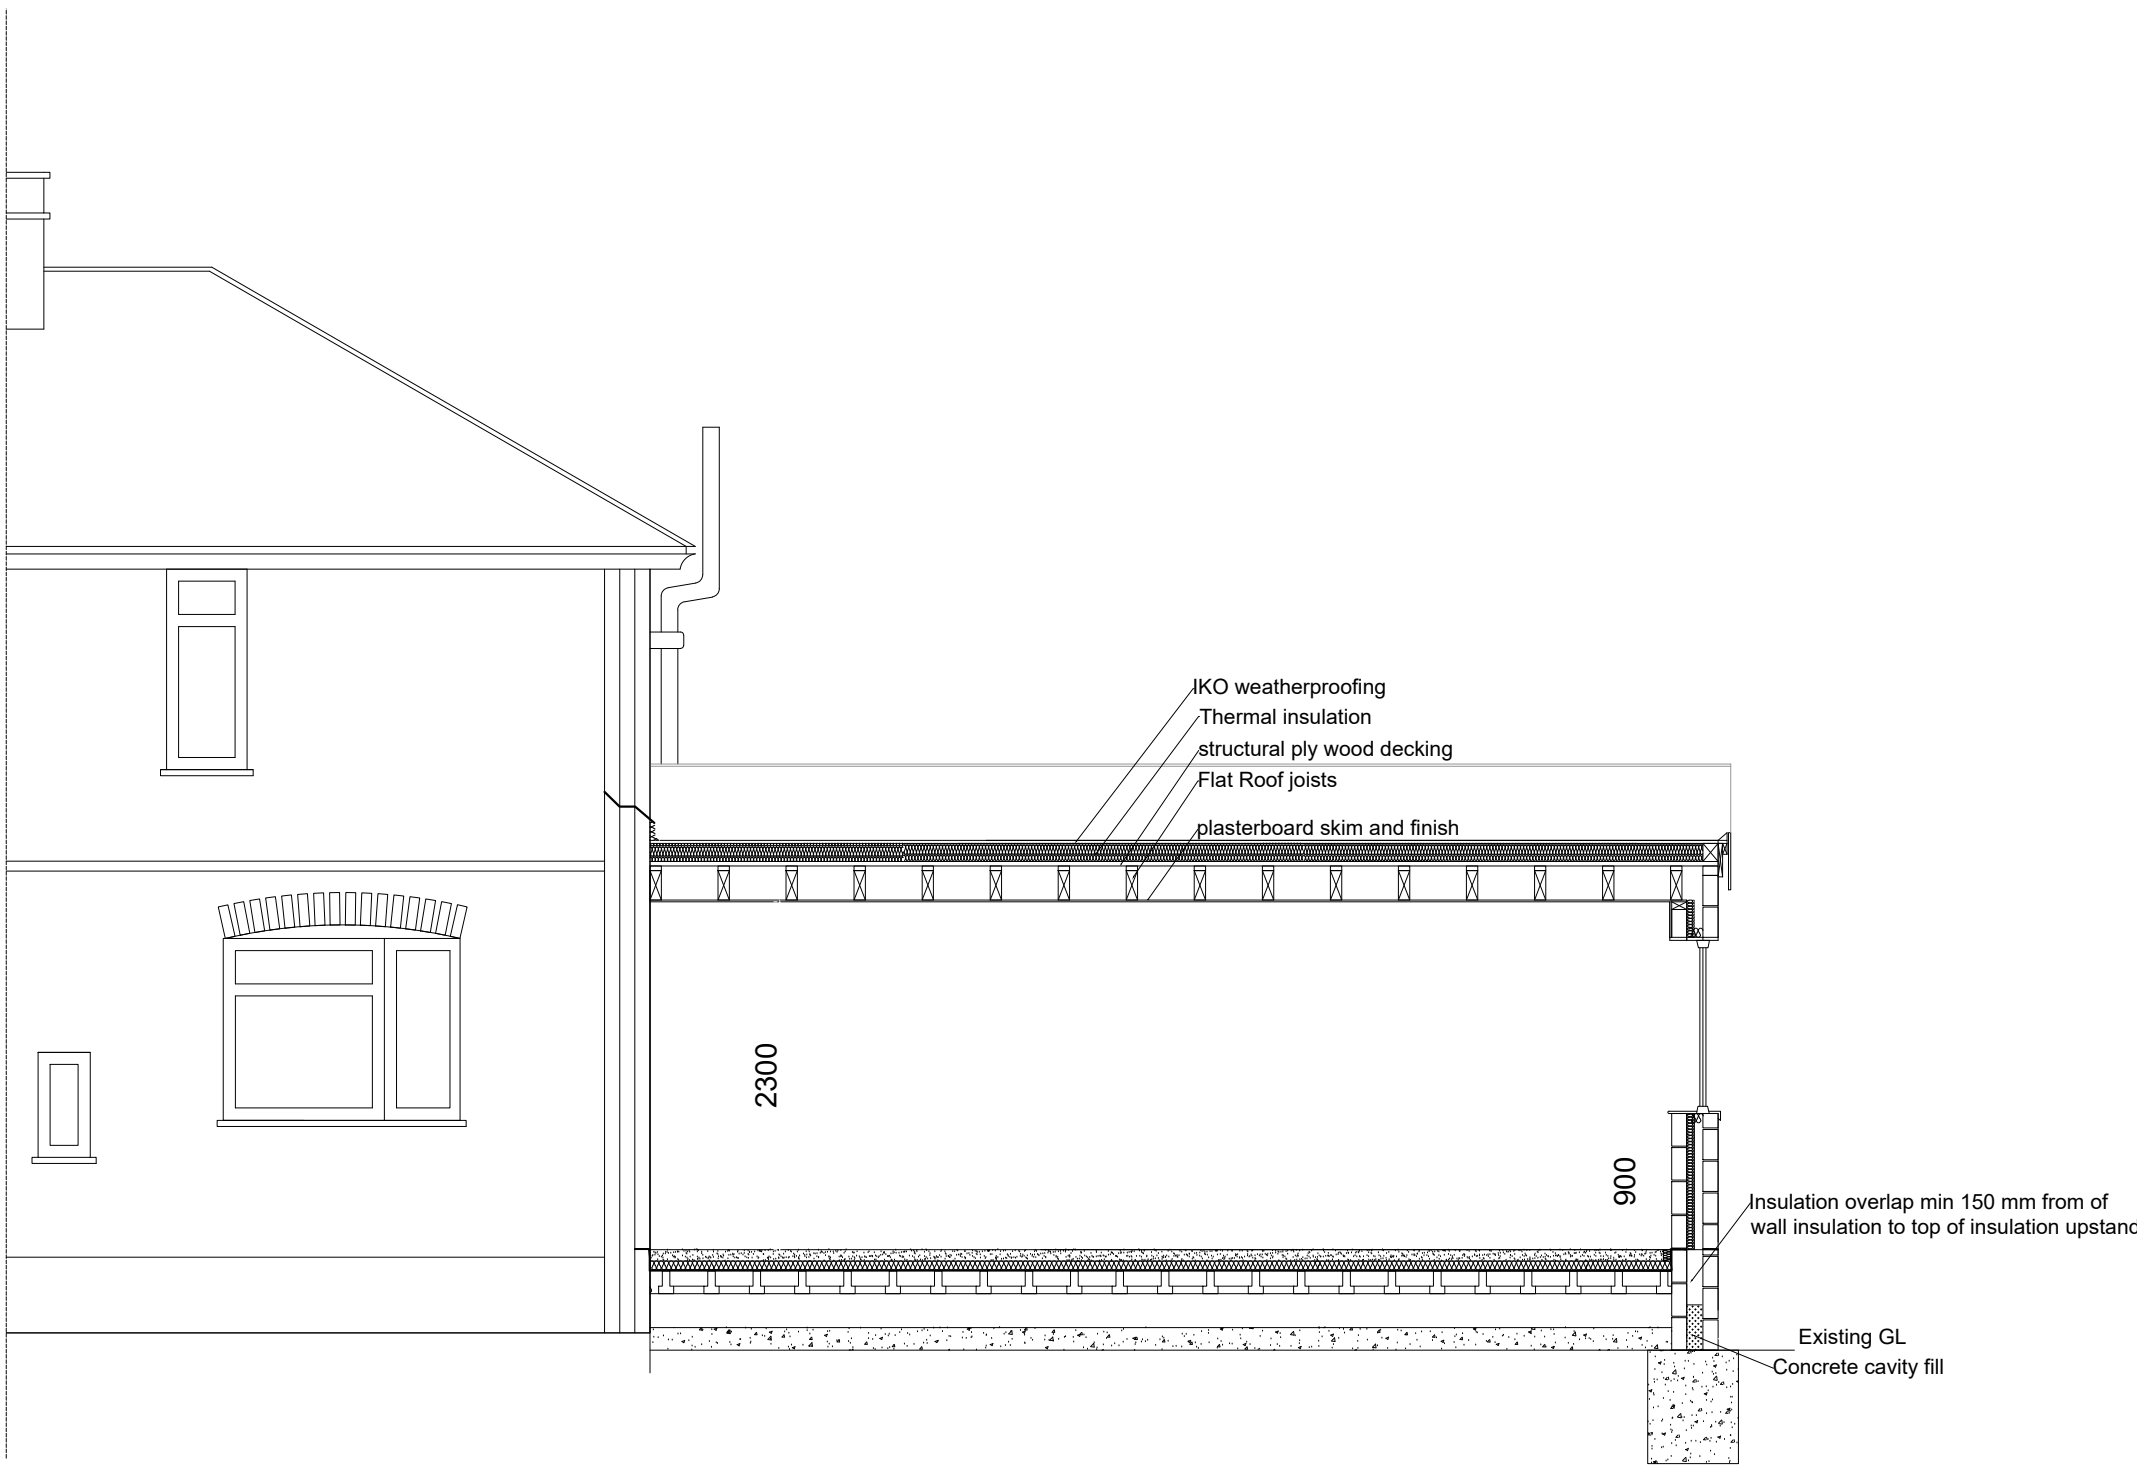

PROJECT TITLE:
24 Maralyn Avenue
DFG Extension

DRAWING TITLE:
Existing Elevations
Proposed Elevations
Extension Construction Drawing
Structural Drawing

NOV-2021 Drawn by: DR
Date: 29/11/21 DWG No. MA24-03
A1 - 1:100 REV No. 0
OS Licence No.: 100019671

REVISIONS: