



Existing

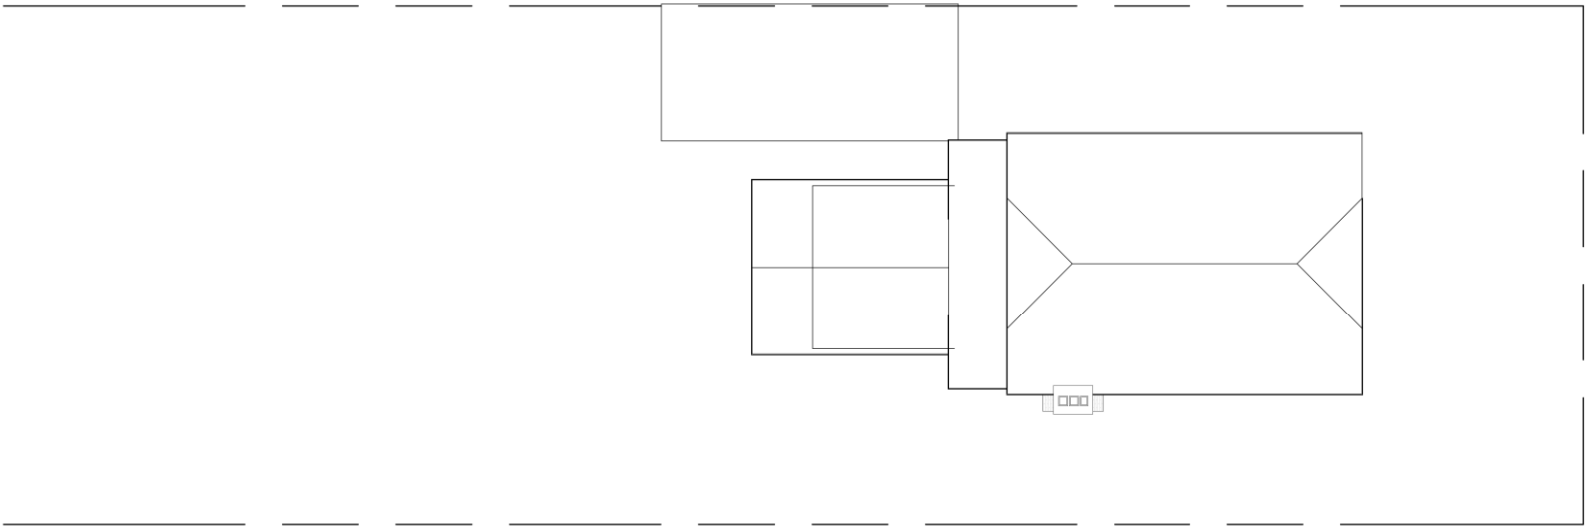

Proposed

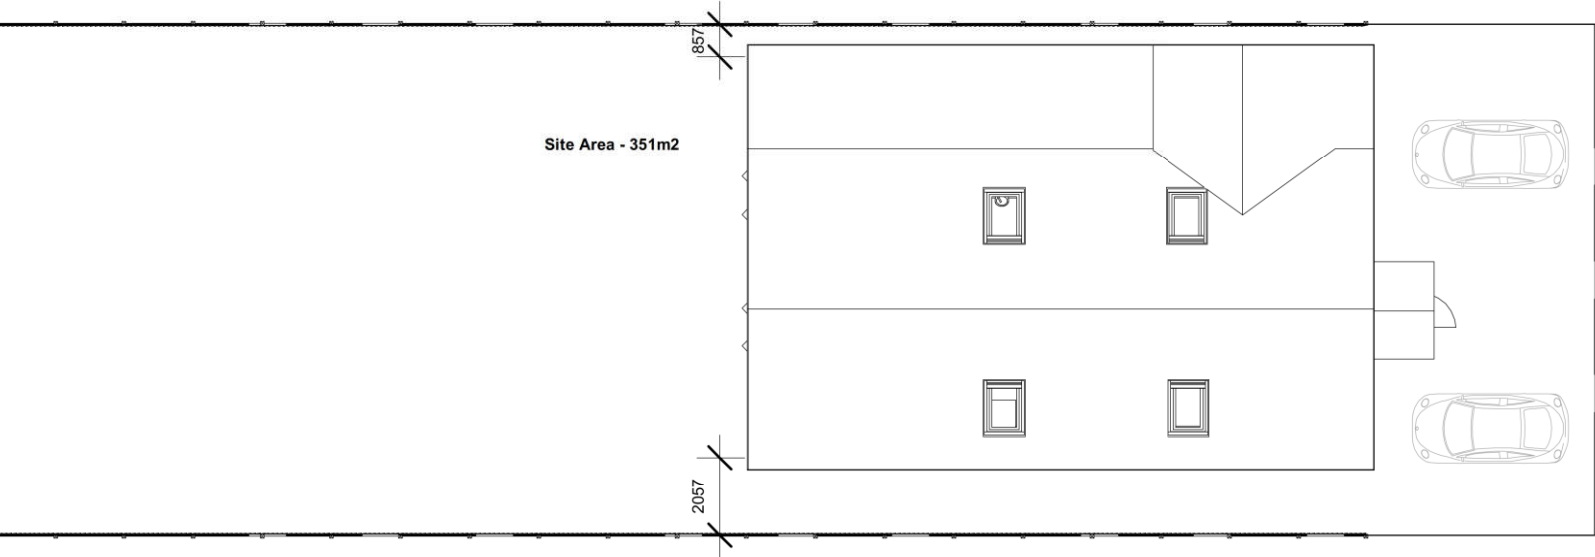

Scale @ A3 unless otherwise stated

1:500		50
1:200		20
1:100		10
1:50		5

pd

parkers
executive
design

All measurement to be checked on site prior to any commenment (C) Copyright of Parkers Design (Southern) Limited. Any reproduction of these drawings will require written authority from the copyright owner. Parkers Design Limited - The Studio @ 90, PO9 2PR www.pexd.co.uk - info@pexd.co.uk - 07776 008822	PROJECT	CLIENT			
	73 Creek Road PO11 9RA	Issue Date		Scale (@ A3)	1 : 200
	SHEET	Drawn by	SW	DRAWING NUMBER	REV
	Site & Roof Plans	Checked by	SR	P202 v2	