




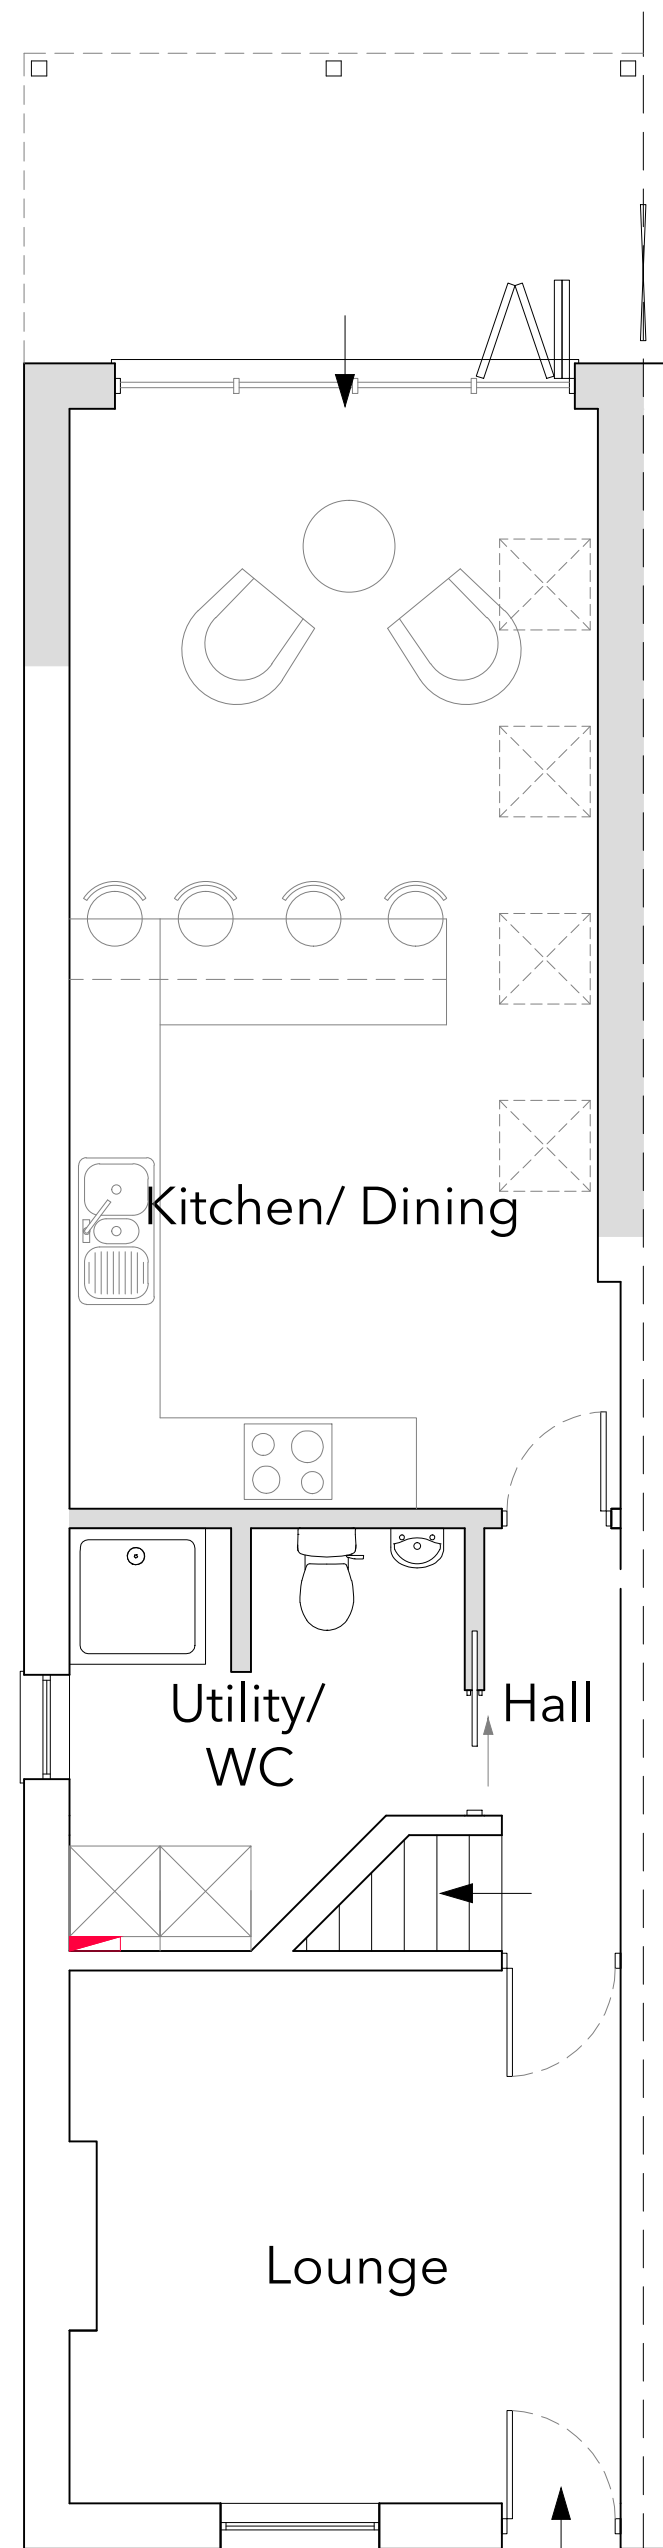

Ground Floor Plan

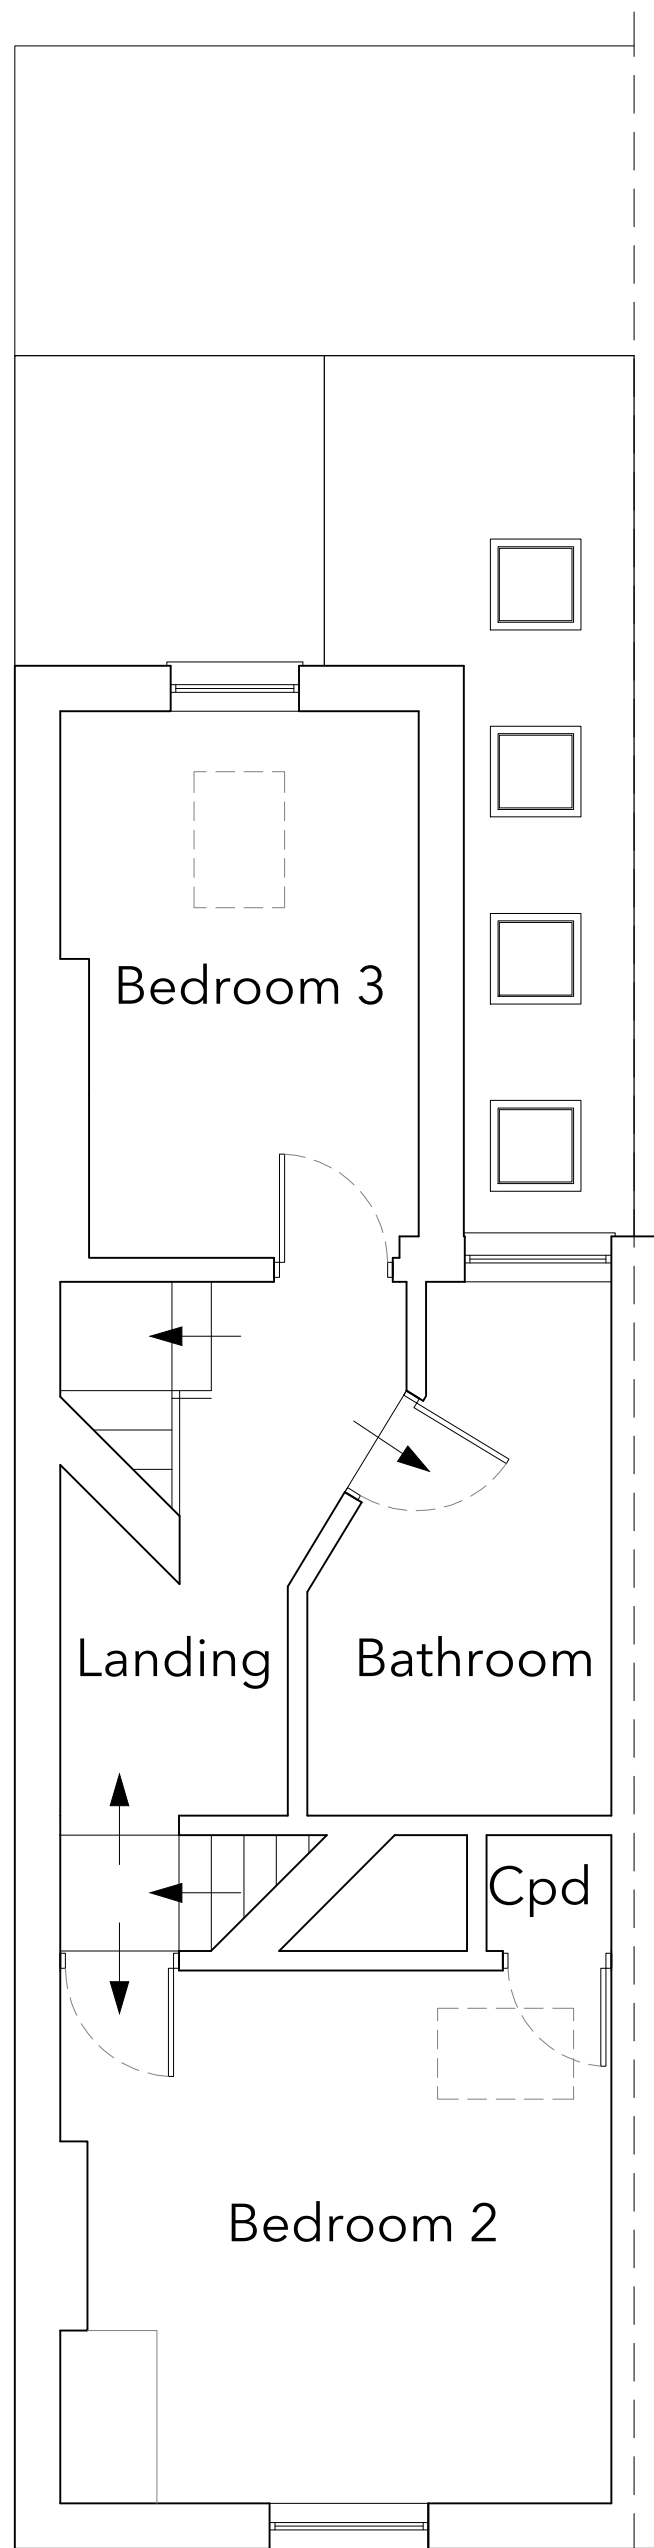

First Floor Plan

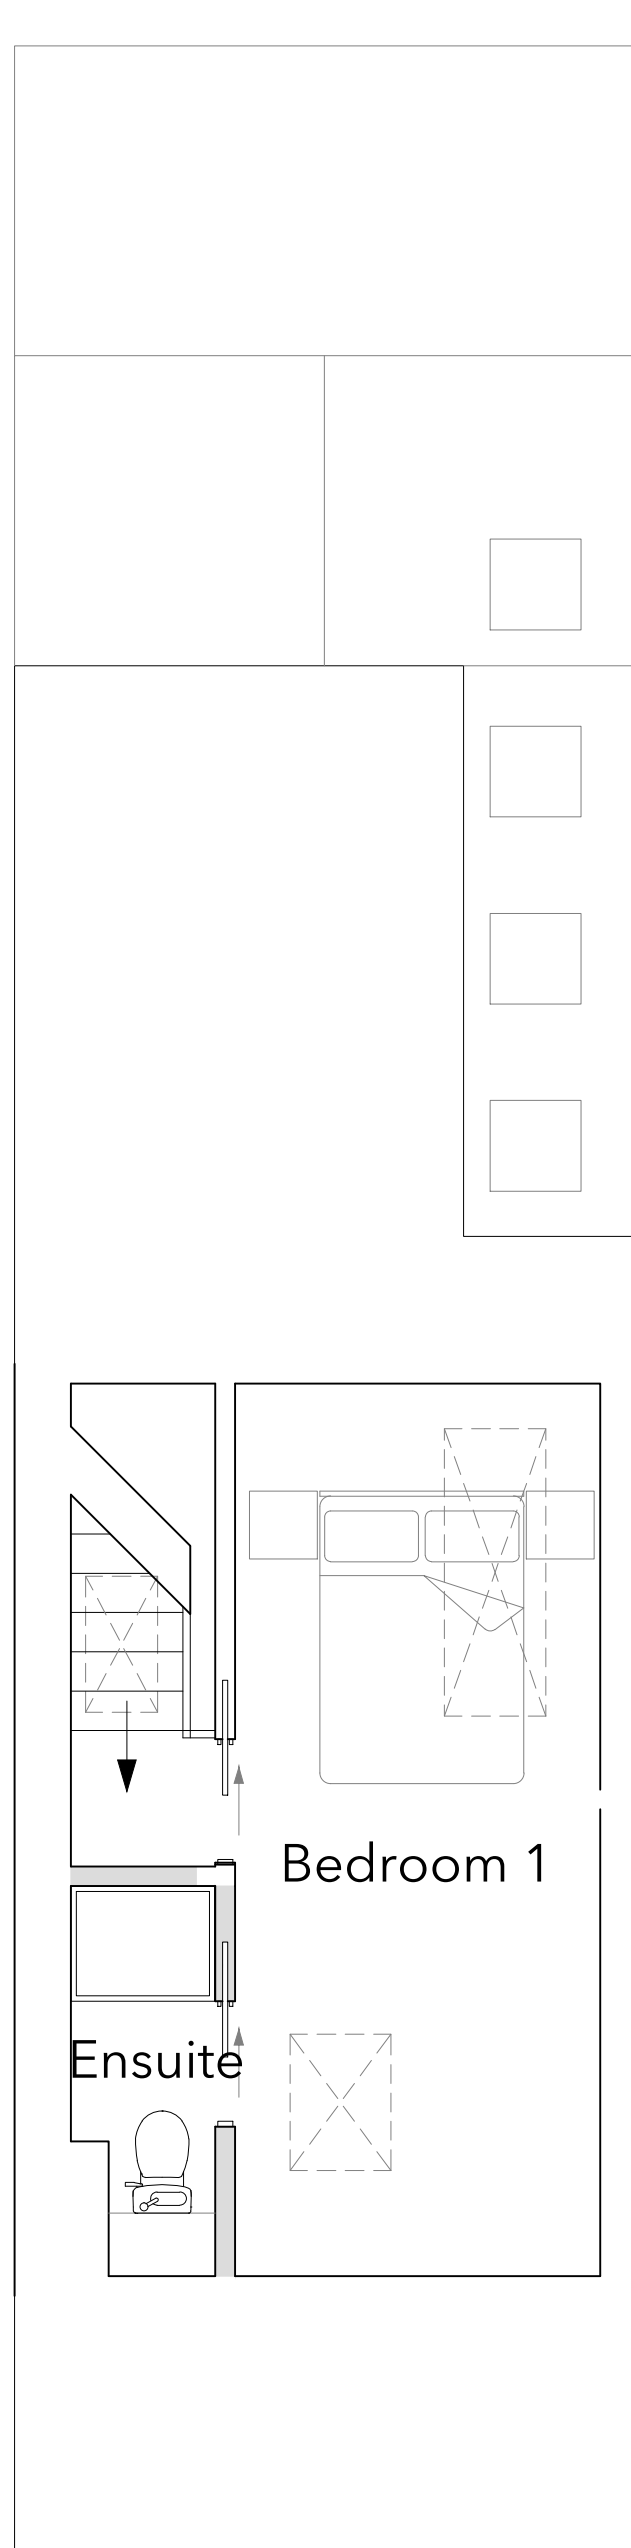


Second Floor Plan




Site Plan
AS PROPOSED
Scale 1:200


Plans
AS PROPOSED
Scale 1:50

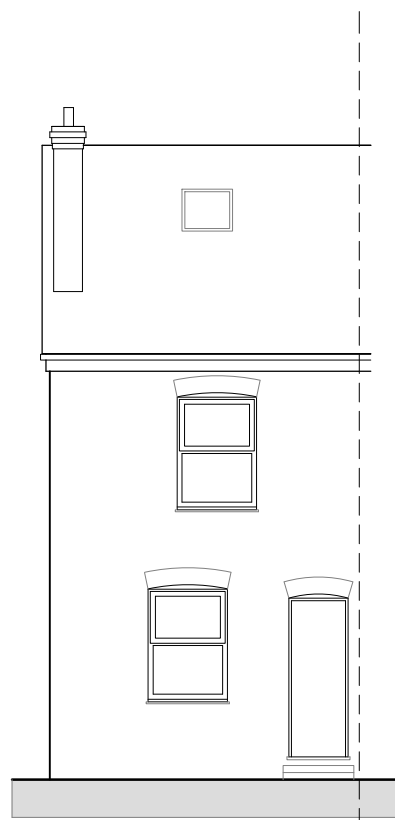


Front Elevation

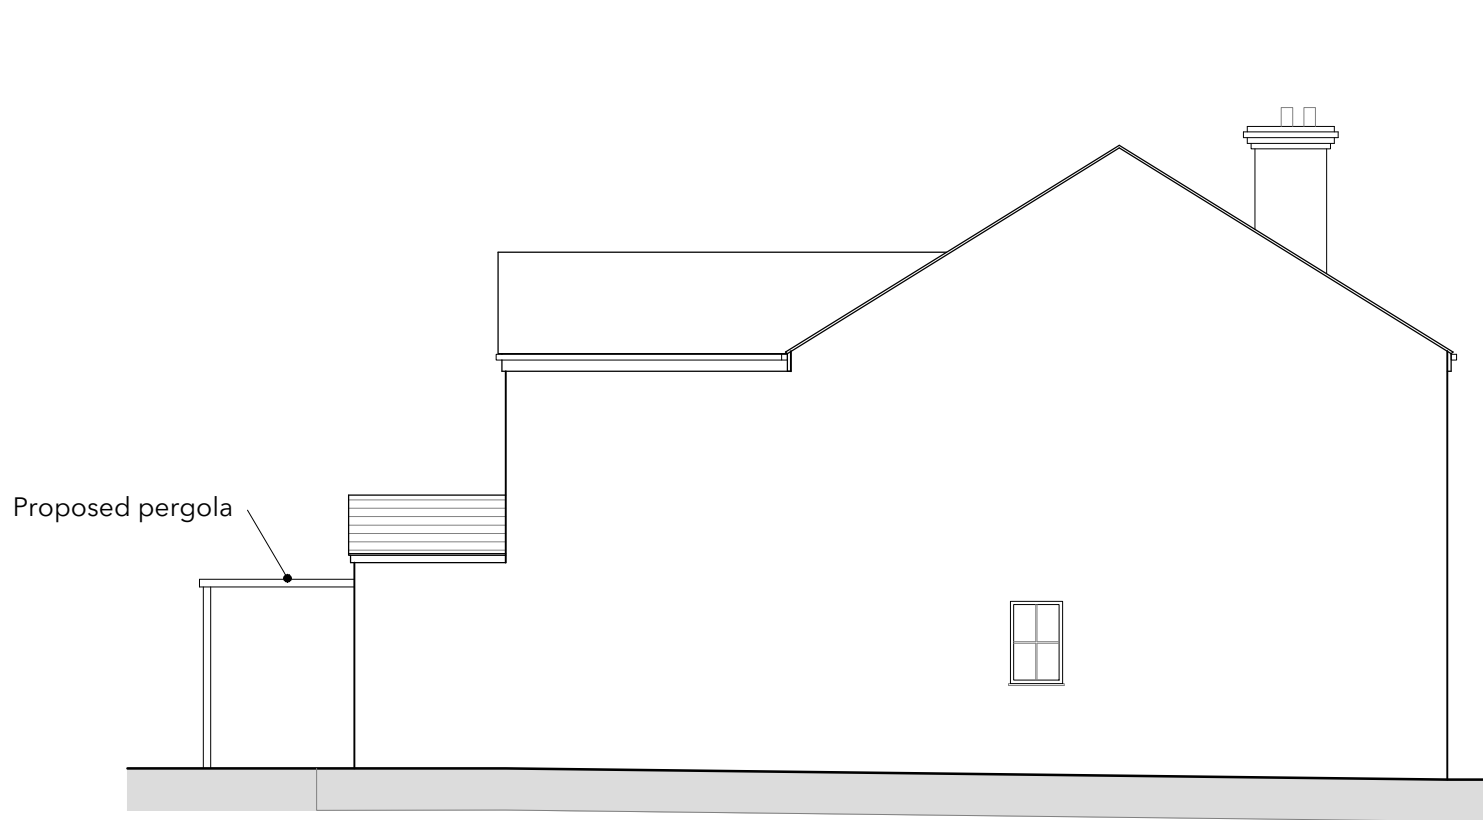

Side Elevation 1

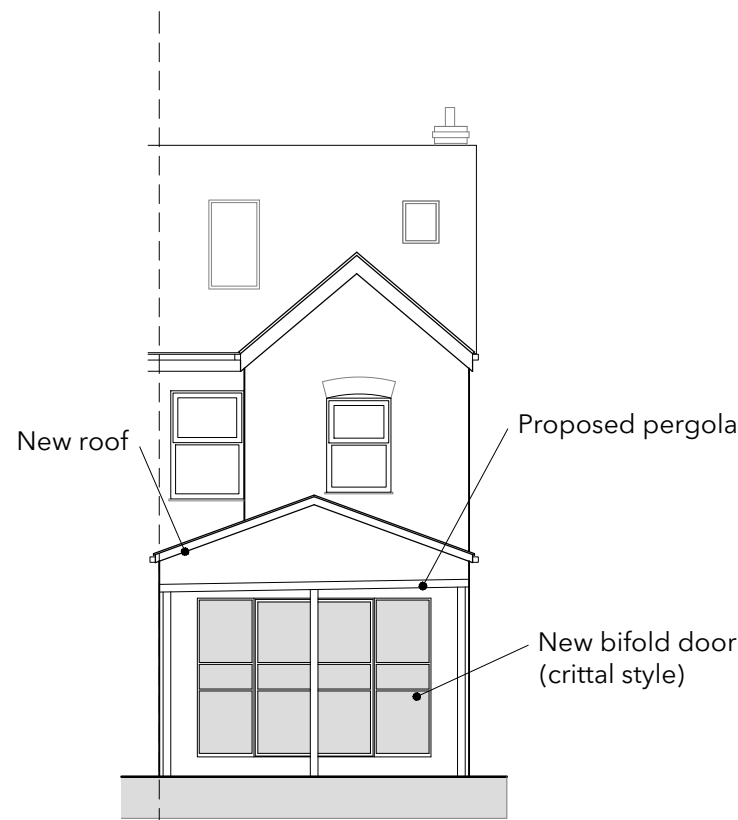

Rear Elevation

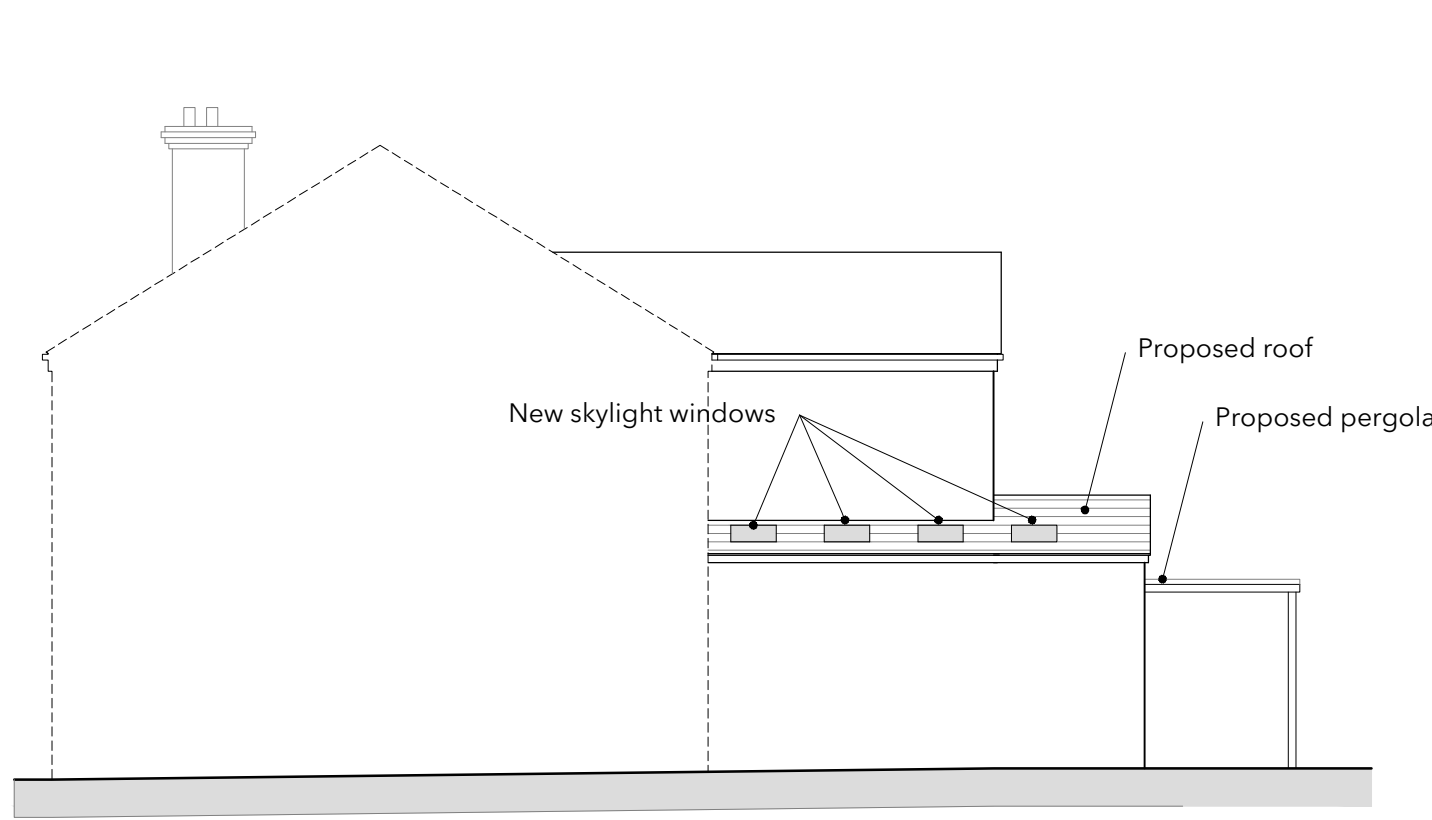

Side Elevation 2

Elevations
AS PROPOSED
Scale 1:100



Proposed pergola

A	Client Amendments	08.12.21
No.	Description	Date

studio

t. 02382 542011
e. info@rs-studio.co.uk
w. www.rs-studio.co.uk

Drawing Title:
Plans
AS PROPOSED

Project Title:
22c Bosmere Gardens
Emsworth
PO10 7NP

Drawing No.:

1433-P-02

Date: November 2021

Scale: Various

Drawn: LD

Checked: RS

This drawing is the copyright of the company and must not be reproduced or used without permission. Annotated dimensions are to be taken in preference to scaled dimensions and site dimensions must be checked before work is commenced