


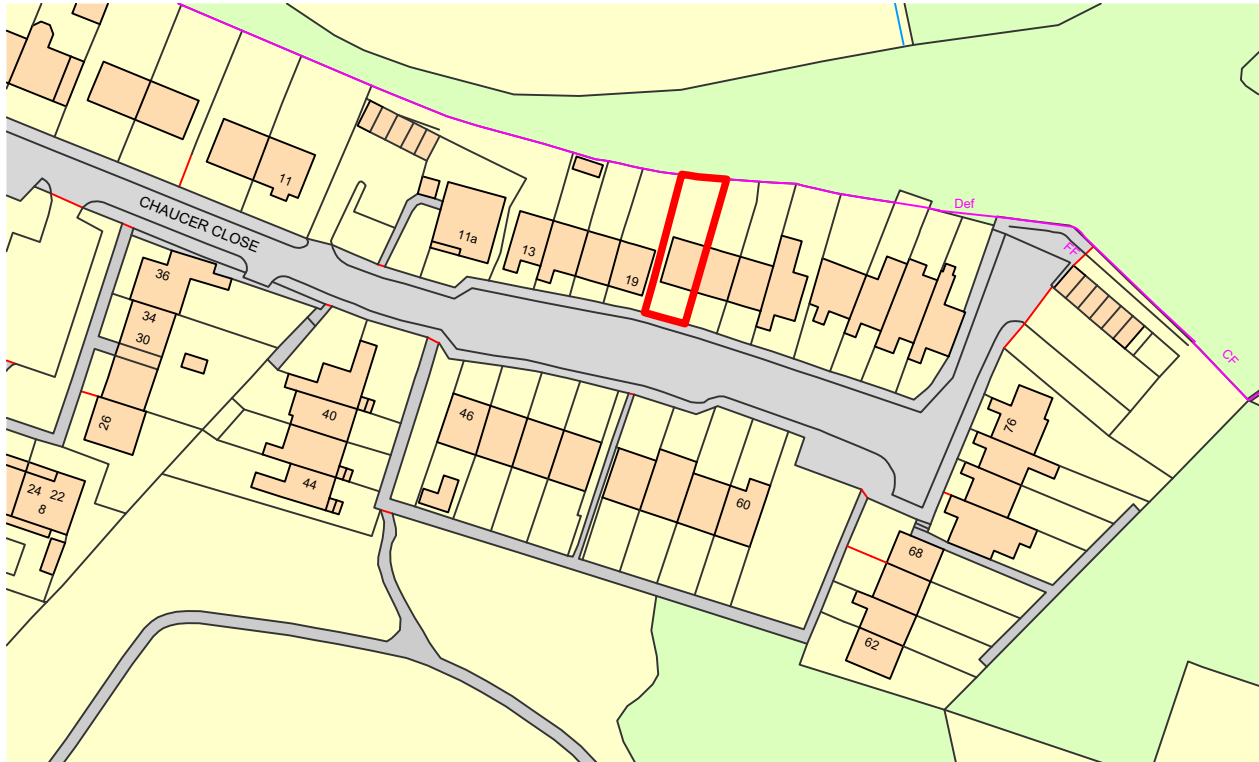

Ordnance Survey, (c) Crown Copyright 2020. All rights reserved. Licence number 100022432

BLOCK PLAN  
Scale 1:500 at A3



Ordnance Survey, (c) Crown Copyright 2020. All rights reserved. Licence number 100022432

LOCATION PLAN  
Scale 1:1250 at A3


 


IMAGE ONE - FRONT ELEVATION


LOCATION AND BLOCK PLANS

PLANNING KEY

Outline of the Project Site

 

Scale 1:1250 at A3

 

Scale 1:500 at A3



Chartered Architects  
Chartered Building Surveyors  
Interior Designers  
CDM Services

3 GP Centre, Yeoman Road,  
Ringwood, Hampshire, BH24 3FF  
+44 (0)425 472 833  
www.kendallkingscott.co.uk

© Copyright

Project  
21 Chaucer Close,  
Appraisal of Structural Proposals  
Client  
The Guinness Partnership

Scale  
1:1250  
Paper Size  
ISO A3  
Filename  
210176.vwx

P1 01/02/22 JG AS Planning Issue.  
Rev Date By Ap Note

Drawing Title  
Location and Block Plan

Project Number  
210176-1100

Drawing Number  
210176-1100

Revision  
P1

Date  
09/11/21

Drawn  
BC

Checked  
AS

Purpose/Status  
PLANNING

Check all dimensions and levels on site

Only to be used on the site for which designed. The electronic transmission of designs/information contained in this drawing is carried out entirely at the User's risk and Kendall Kingscott Ltd. will have no liability for any errors or inaccuracies arising therefrom. The production of amended or updated information from the said designs/information by the User is entirely the responsibility of the User and Kendall Kingscott Ltd. shall have no responsibility in respect thereof whatsoever.