



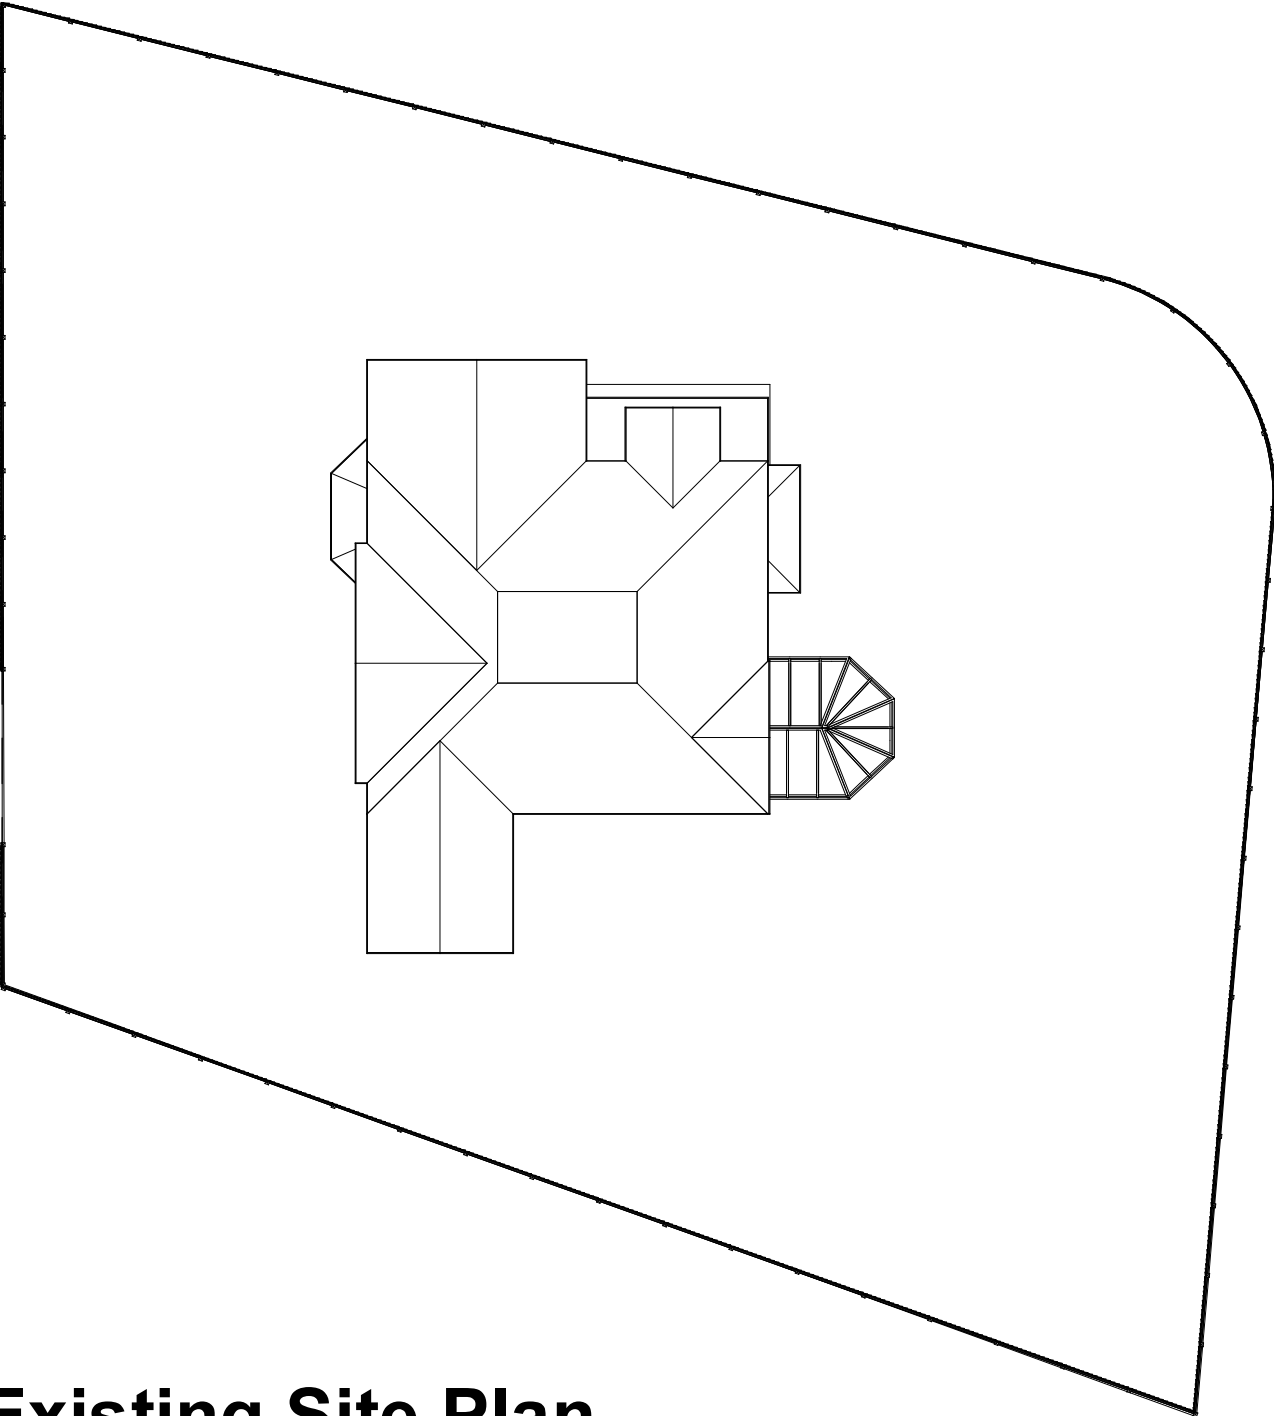

Existing Site Plan

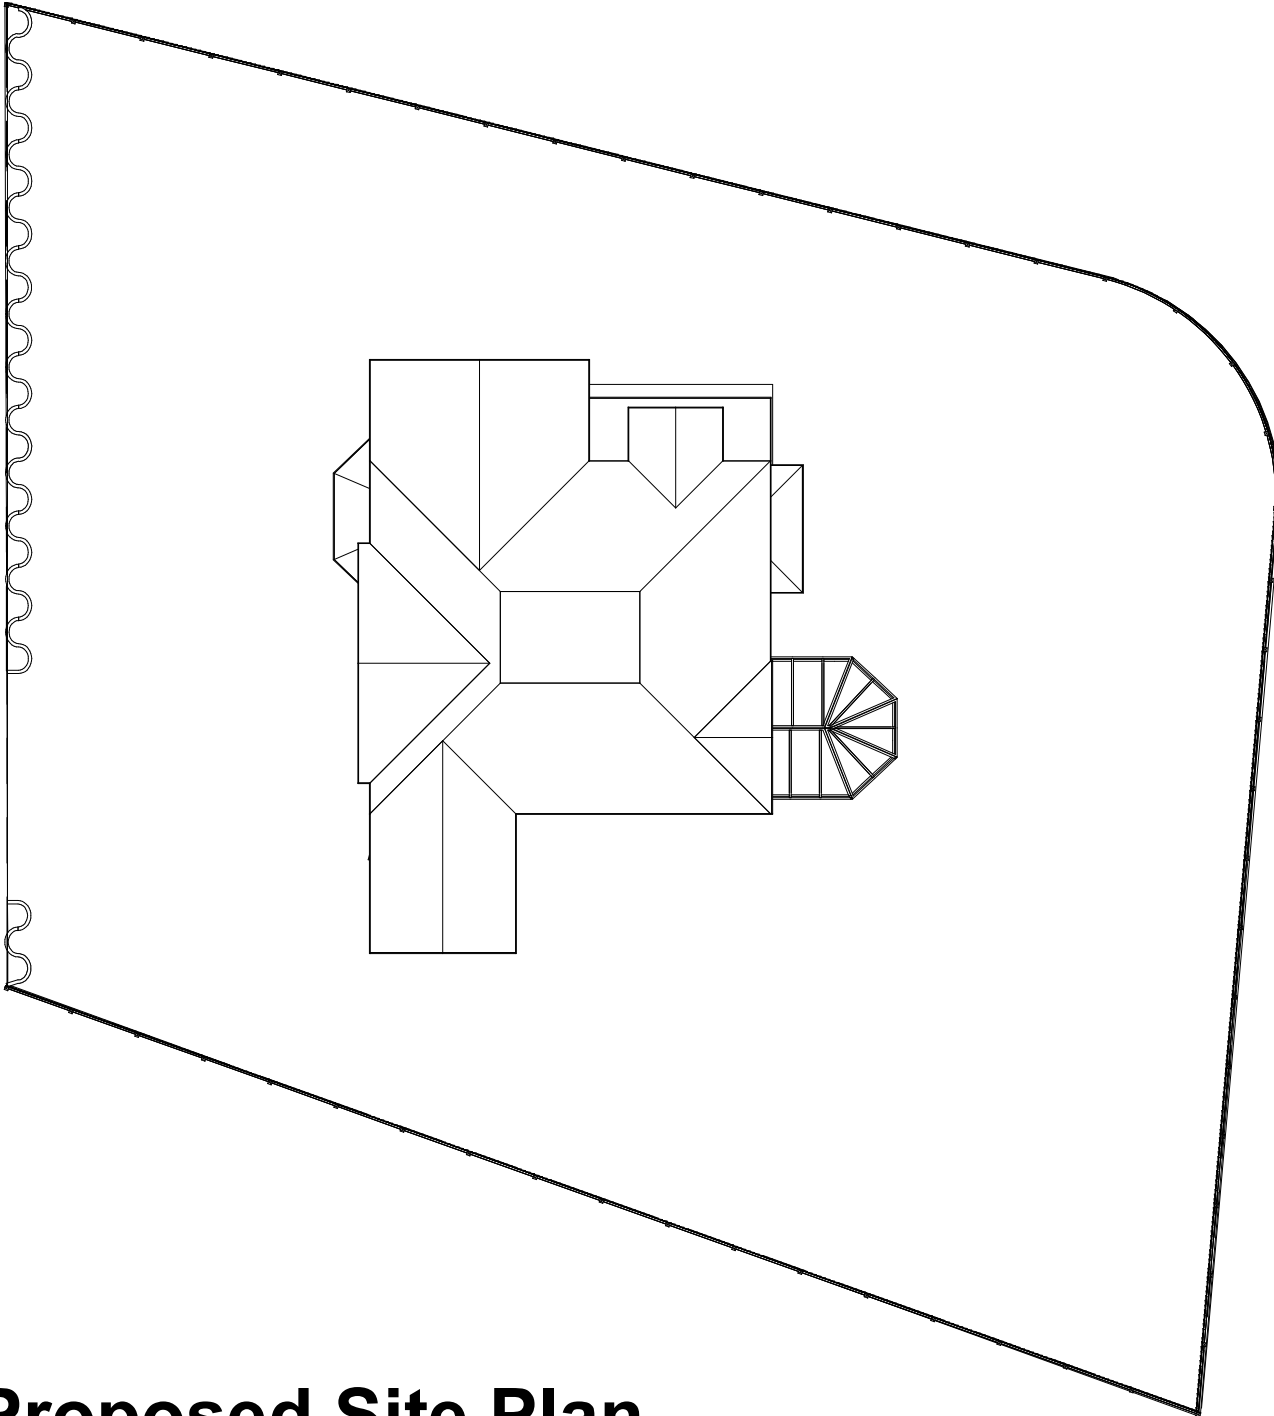

Proposed Site Plan

1:500								50
1:200								20
1:100								10
1:50								5

pd

parkers

executive

design

All measurement to be checked on site prior to any commenent
(C) Copyright of Parkers Design (Southern) Limited. Any reproduction of these drawings will require written authority from the copyright owner.

Parkers Design Limited - The Studio @ 90, PO9 2PR
www.pexd.co.uk - info@pexd.co.uk - 07776 008822

PROJECT

66 Staunton Avenue PO11 0EW

SHEET

Site and Roof

CLIENT

Lane

Date

Issue Date

Scale (@ A3)

1 : 200

Drawn by

SW

DRAWING NUMBER

P 9

Checked by

SR

REV