



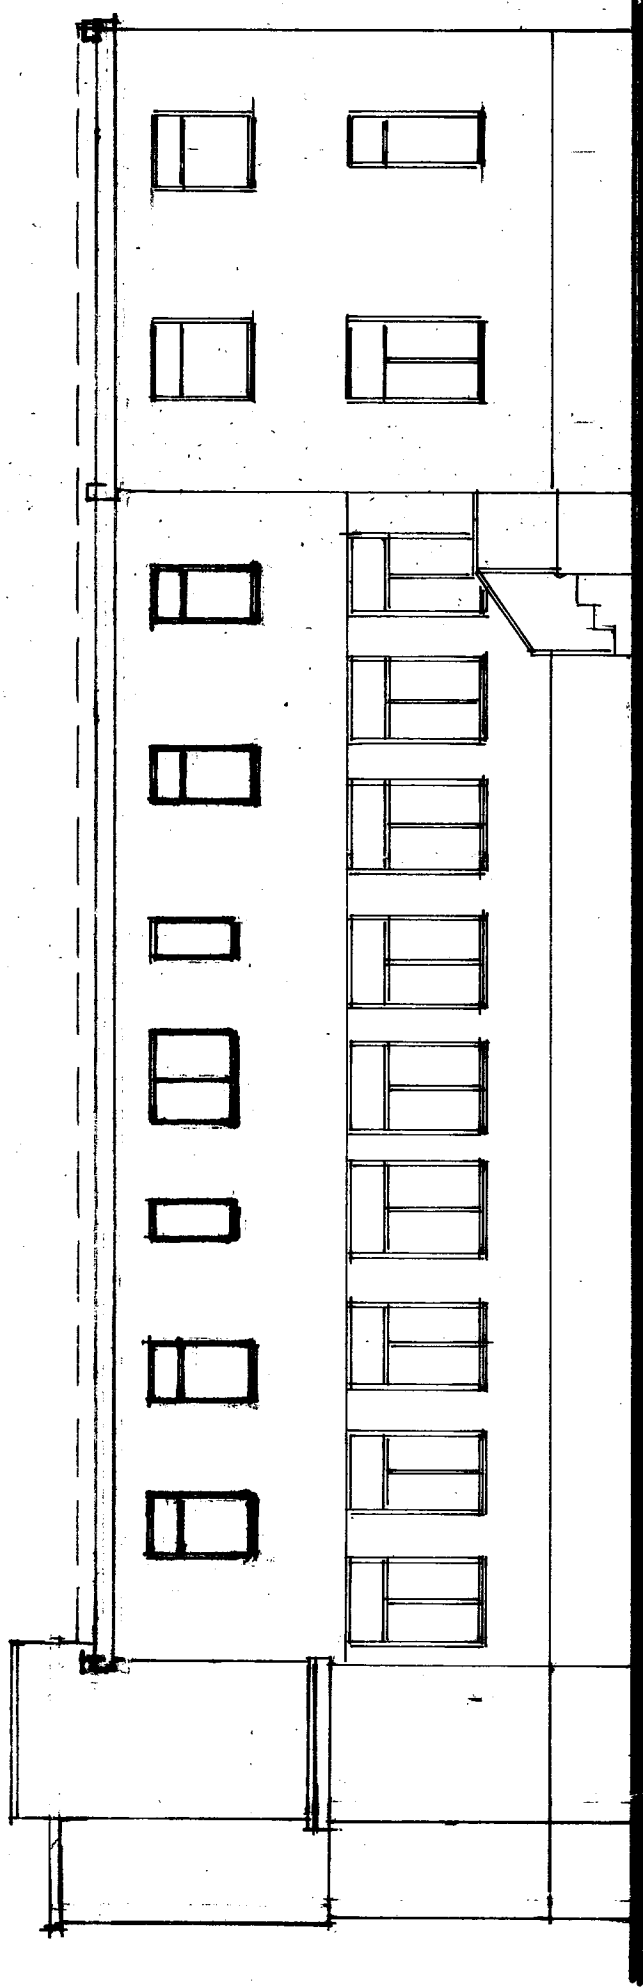

Existing South West Elevation.

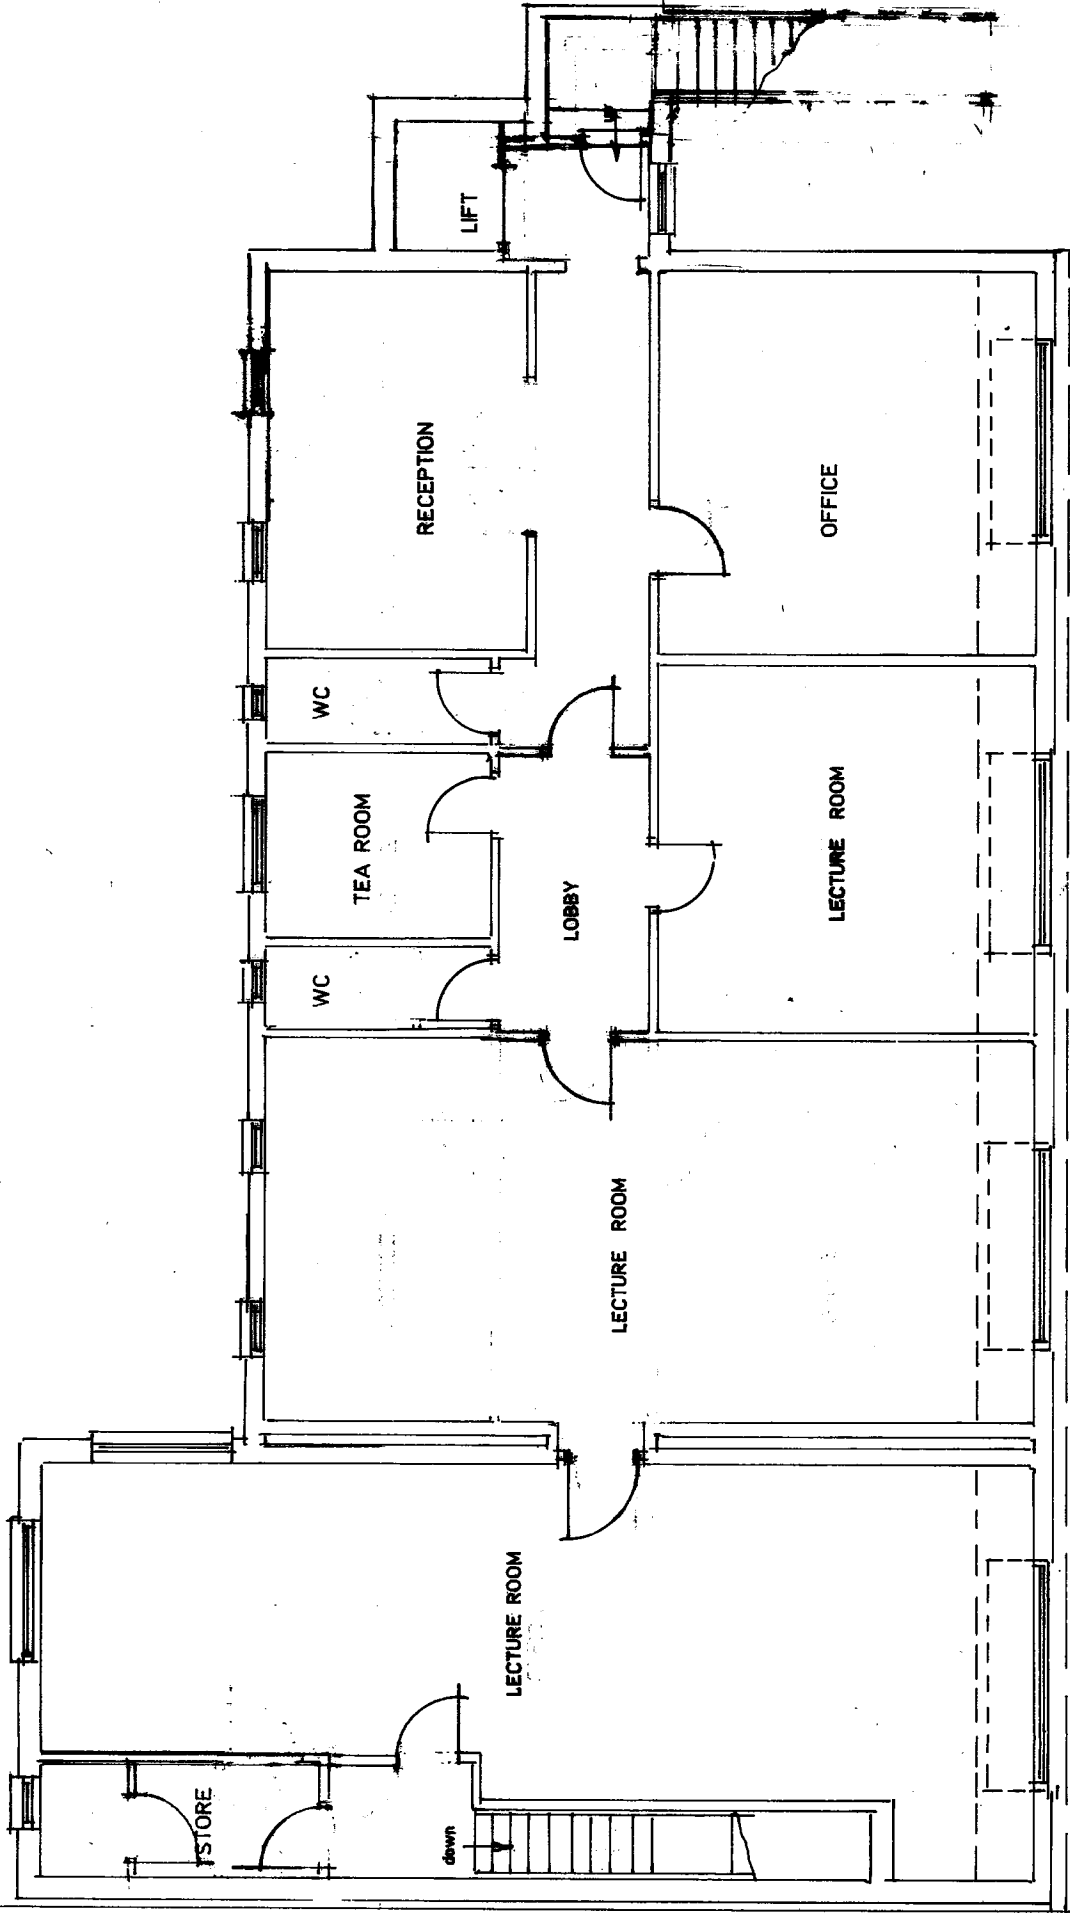

Existing First Floor Layout.

Rev A - Layout as at 9/10/2019

Proposed extension to form an
internal stairwell at Churchill
House, Jubilee Road, Waterloooville
Hants PO7 7RE

Churchill Concrete Products Ltd..

Scale 1:100	Date June 2019
A3 Drawing Number	2
Revision	A