




Existing East Elevation 1:100



Existing South Elevation 1:100



Existing West Elevation 1:100

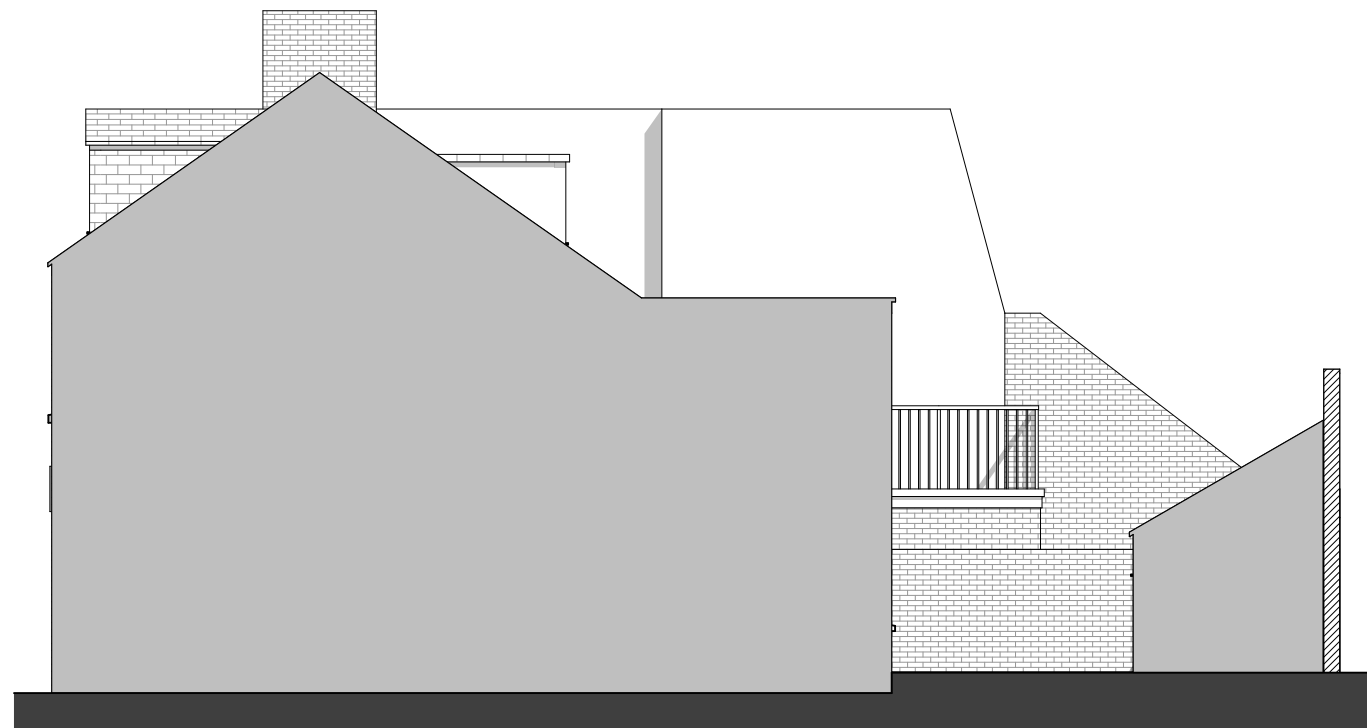


Existing North Elevation 1:100



Existing Section 1:50

Replacement uPVC
sliding sash windows

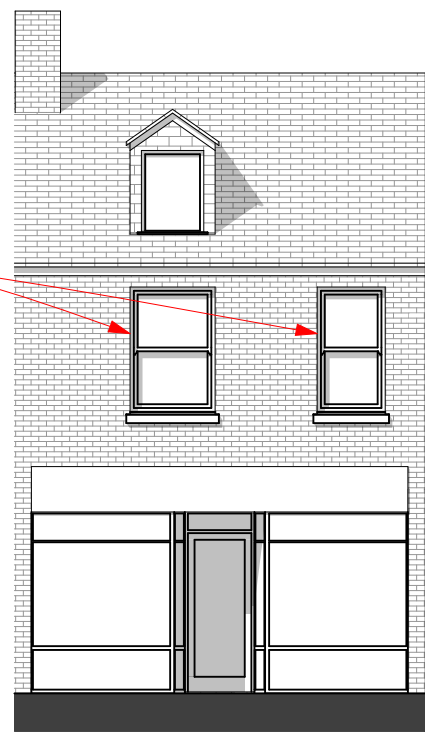


Proposed East Elevation 1:100



Proposed South Elevation 1:100



Proposed West Elevation 1:100

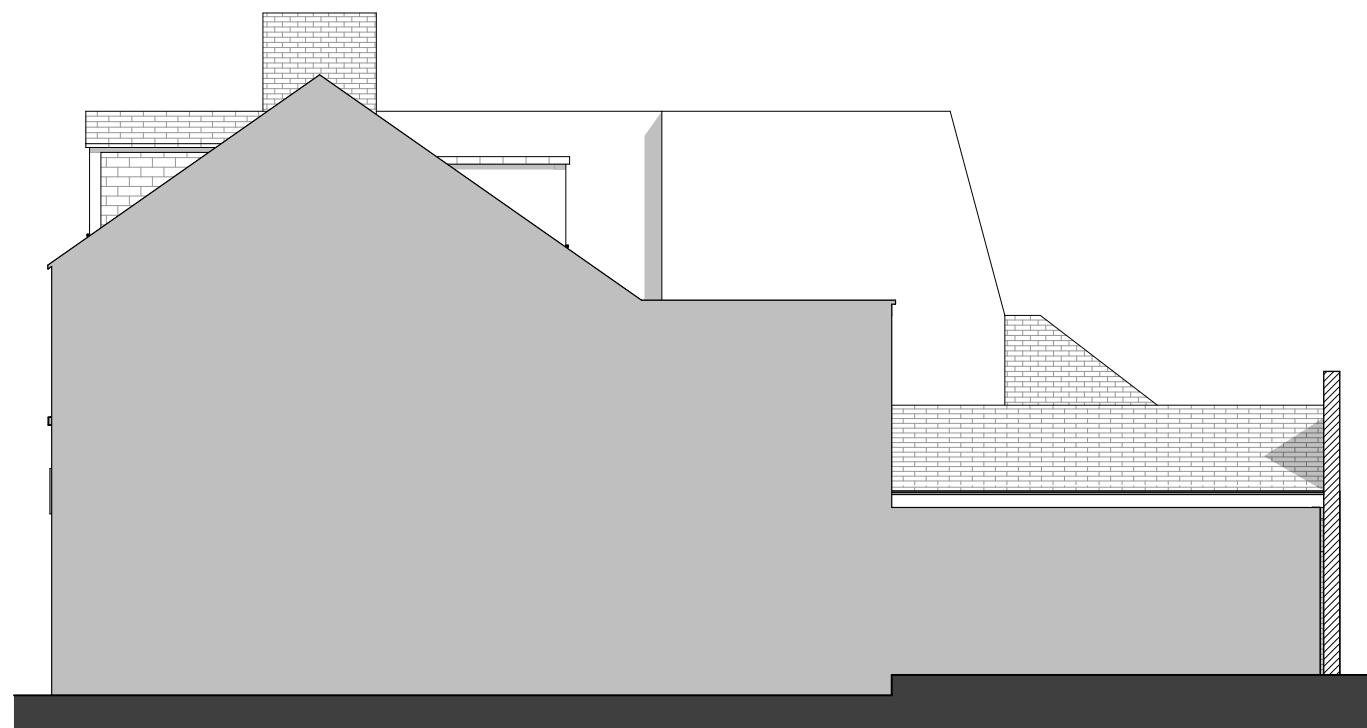


Proposed North Elevation 1:100



Proposed Section 1:50

N

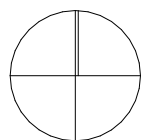

revisions & notes: A | JS | 20/12/2012 | Revised following clients comments

0 100mm @A1

Note: All dimensions to be checked on site by the contractor before fabrication and erection. Figured dimensions to be taken in preference to scaled dimensions. This drawing is the copyright of the architects and must not be reproduced or used without their express consent, except for the purposes of a planning application. Electronic issue of this drawing to be confirmed by paper hard copy only.

project: Crystal Young
Proposed Extension
9 North Street

drawing name: Sections and Elevations
status: PRELIMINARY
date: November 2021
scale: 1:100, 1:50
drawn: JS

pwparchitects

61 South Street, Havant, Hampshire PO9 1BZ
t: 023 9248 2494
e: design@pwp-architects.com
f: 023 9248 1152
w: www.pwp-architects.com

Project No. **5816** drawing No. **1300** rev **A**