

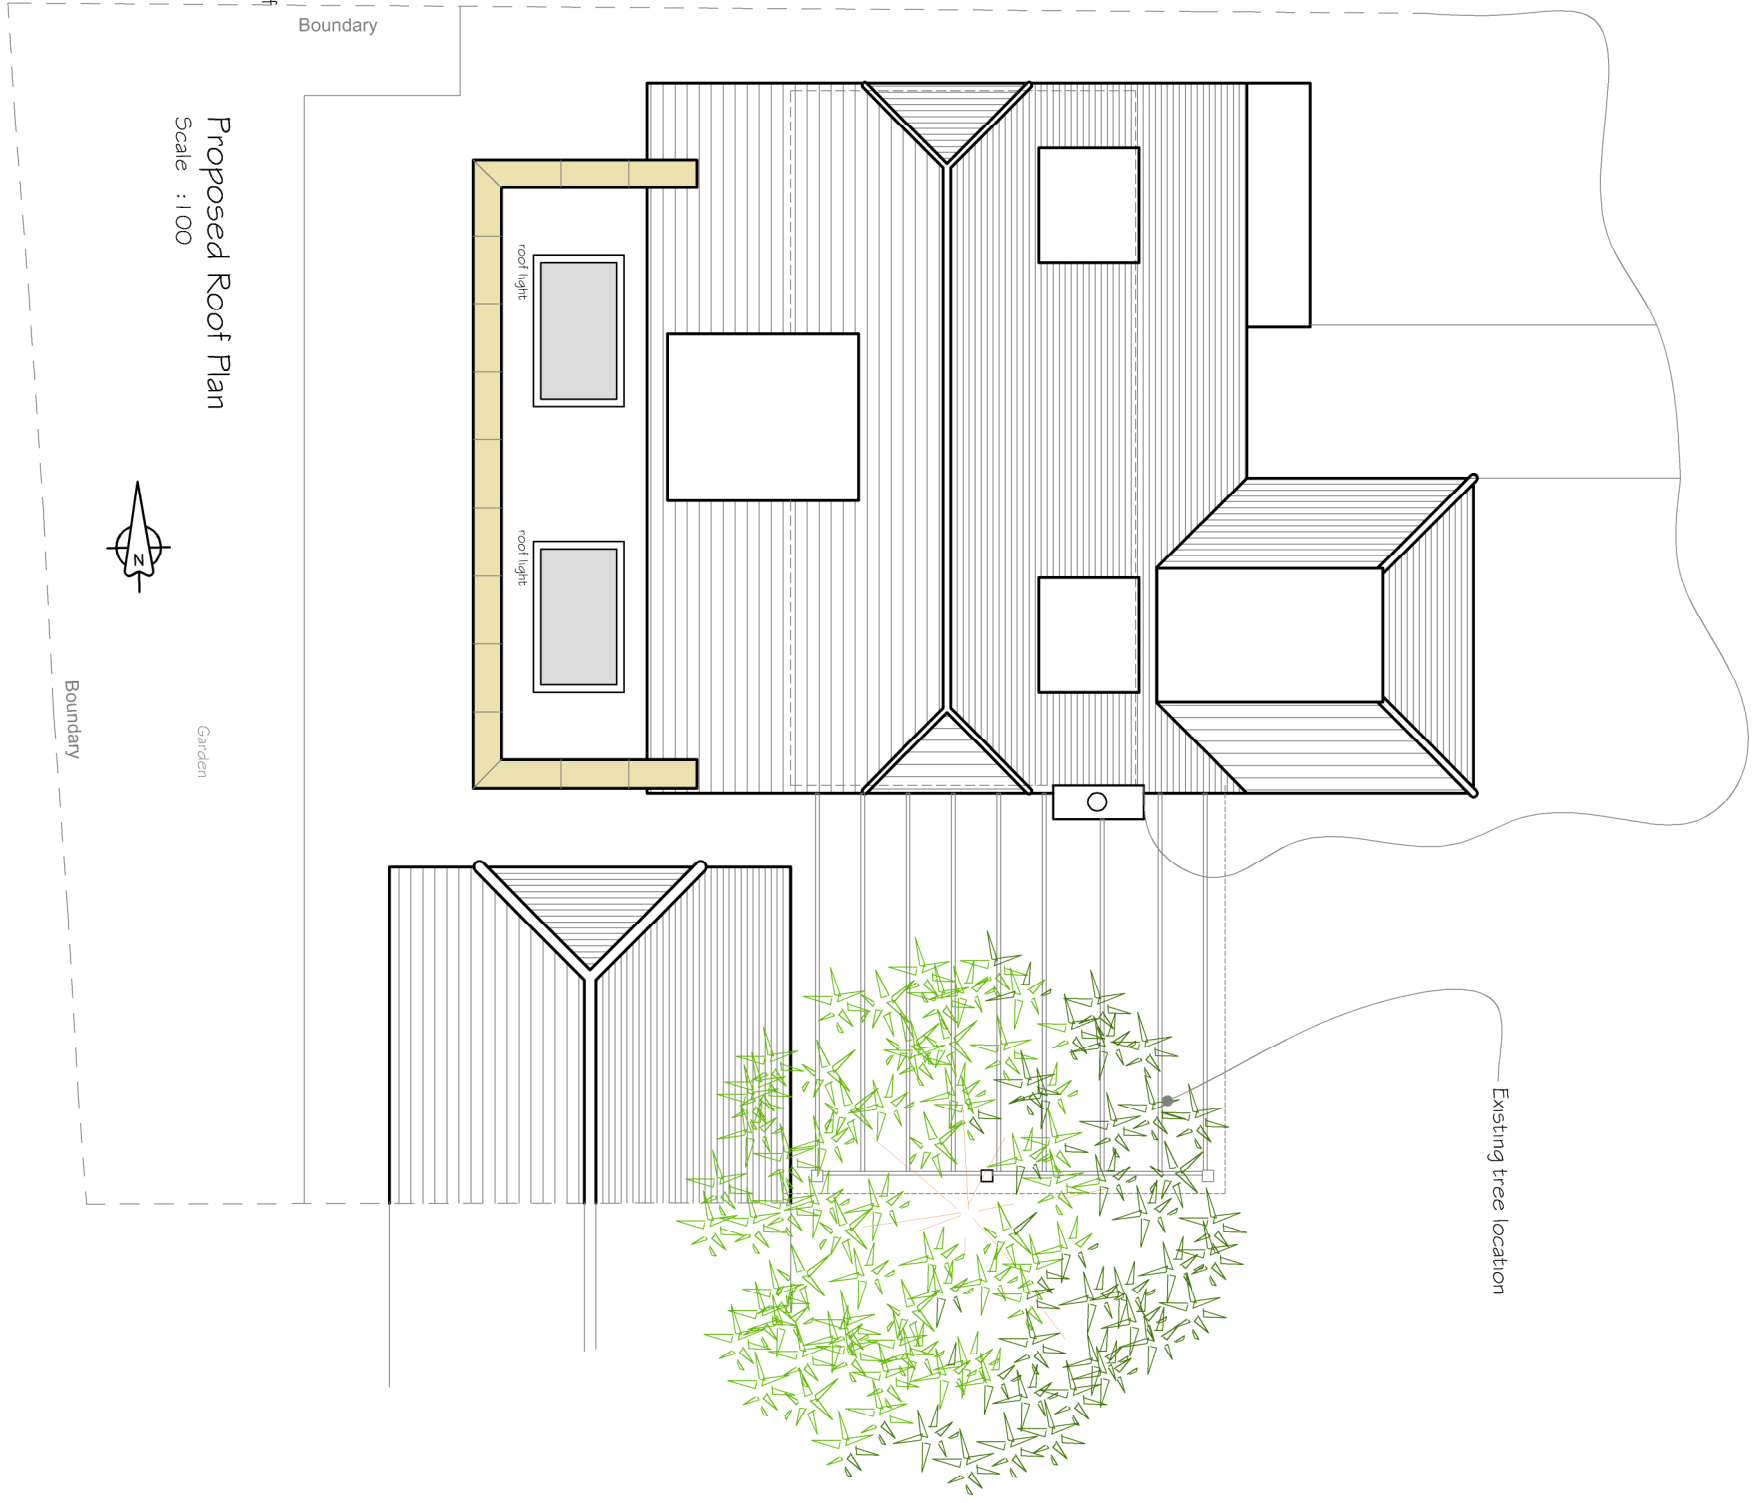
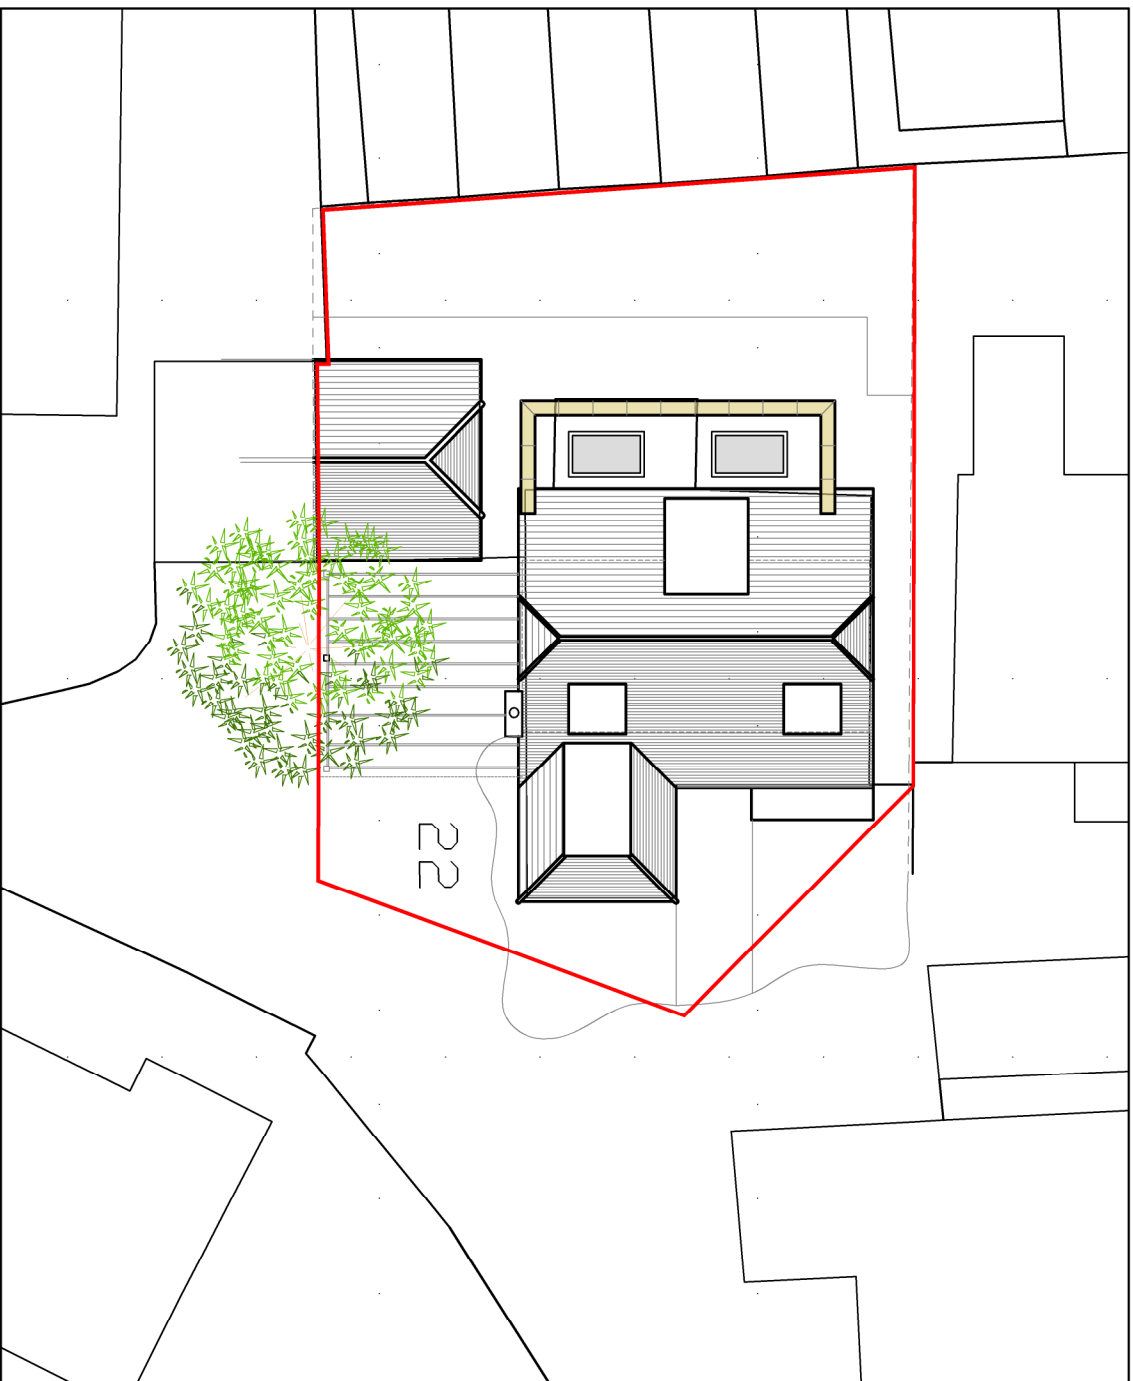
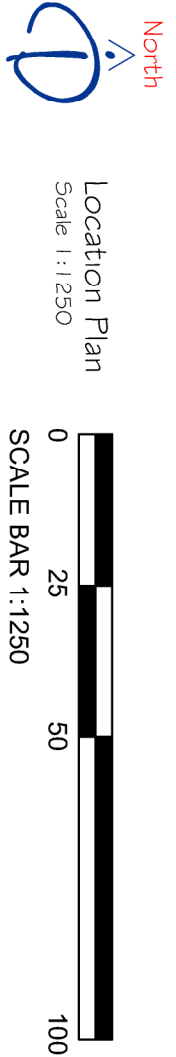


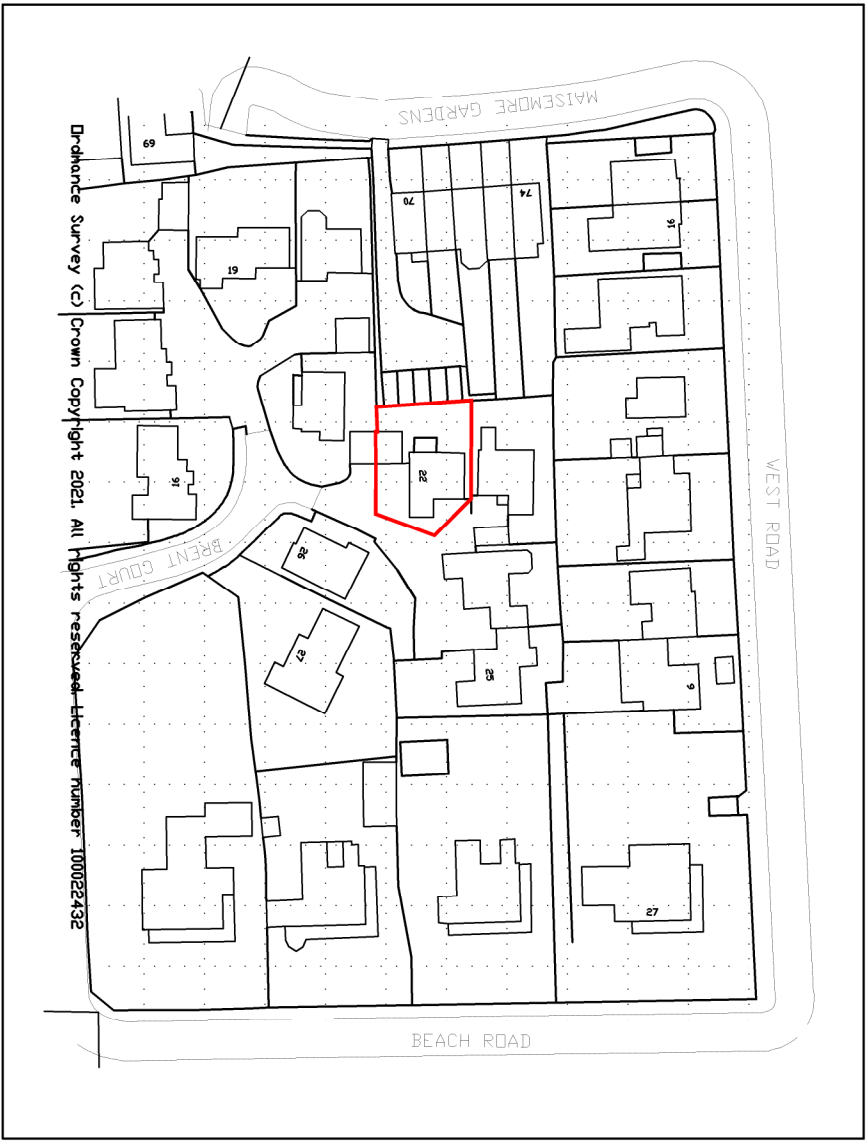


Proposed Roof Plan

Scale 1:100

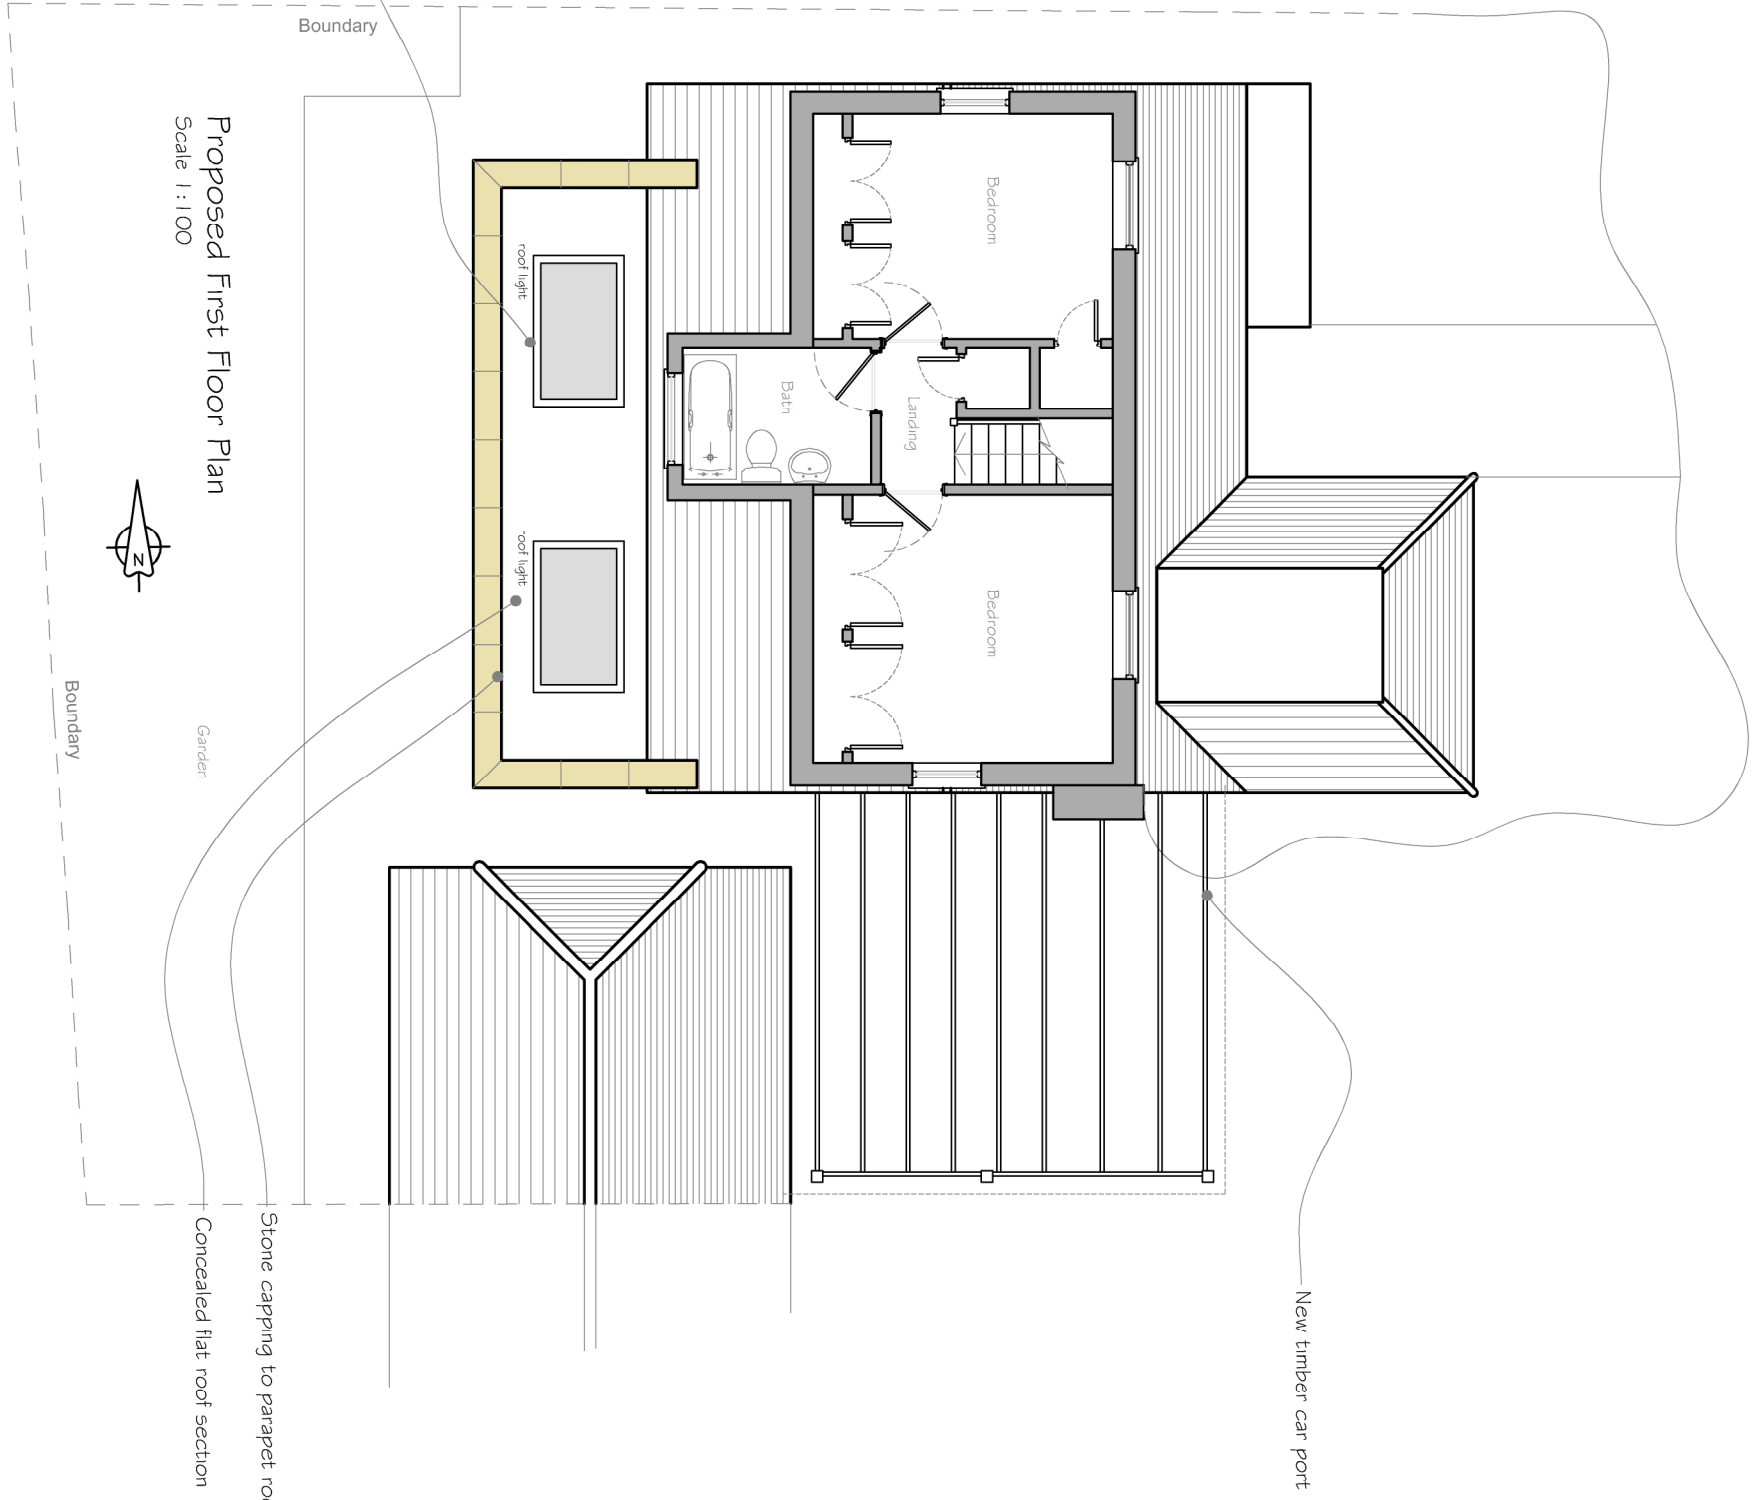


Proposed First Floor Plan

Scale 1:100

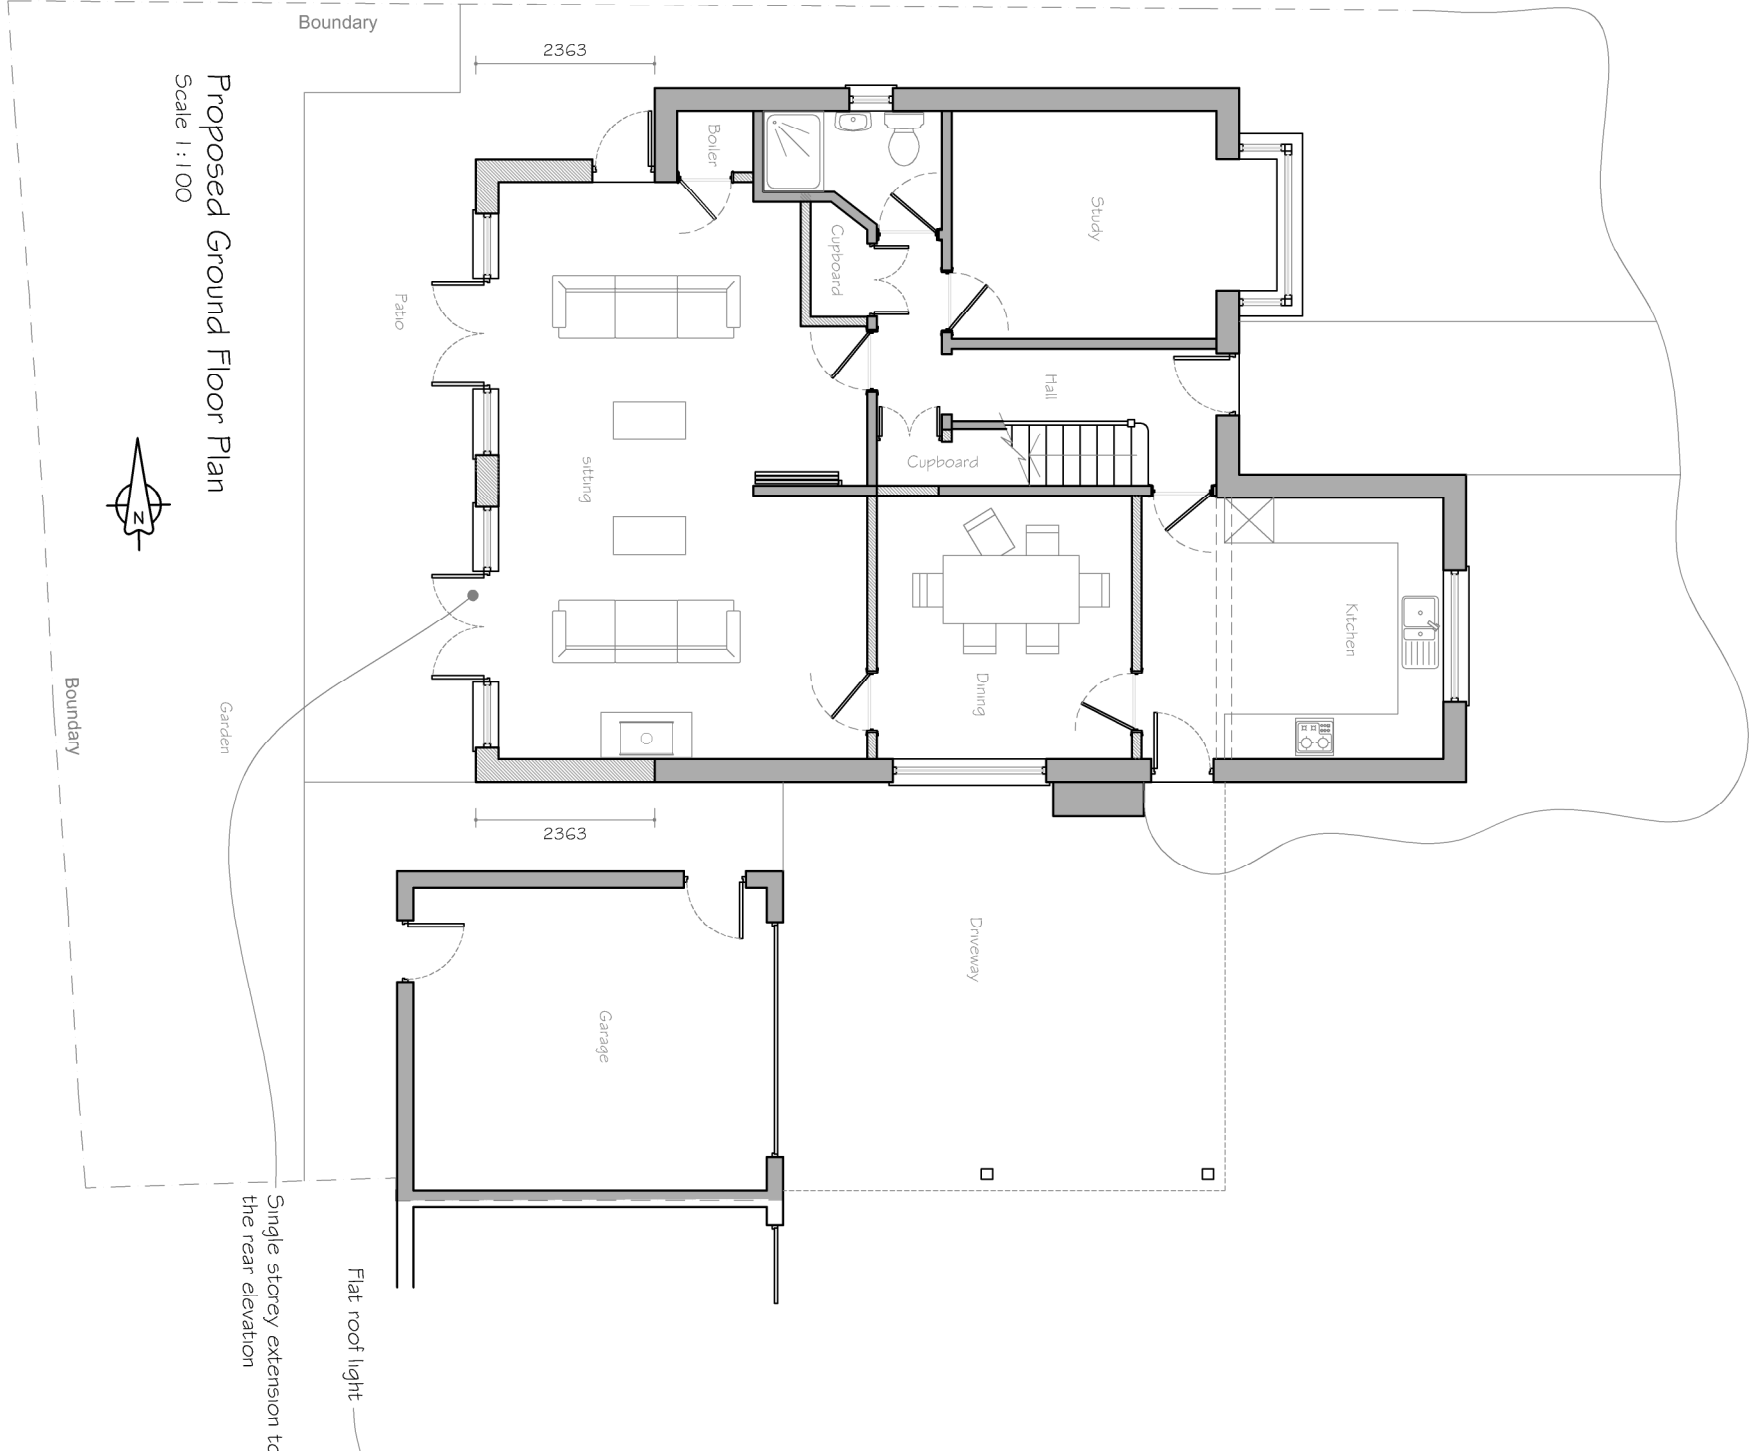


Proposed Ground Floor Plan

Scale 1:100

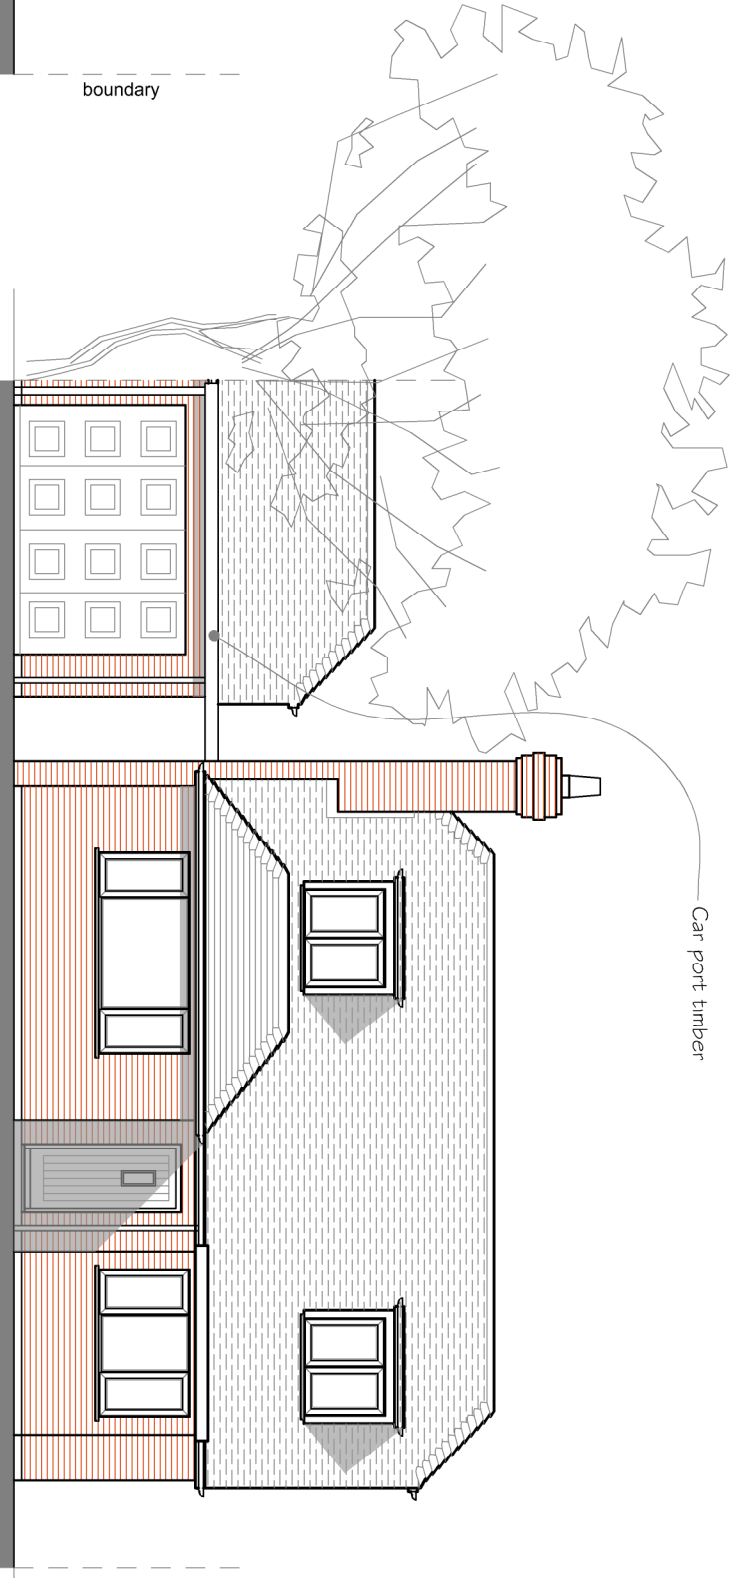


Proposed East Elevation (front)

Scale 1:100

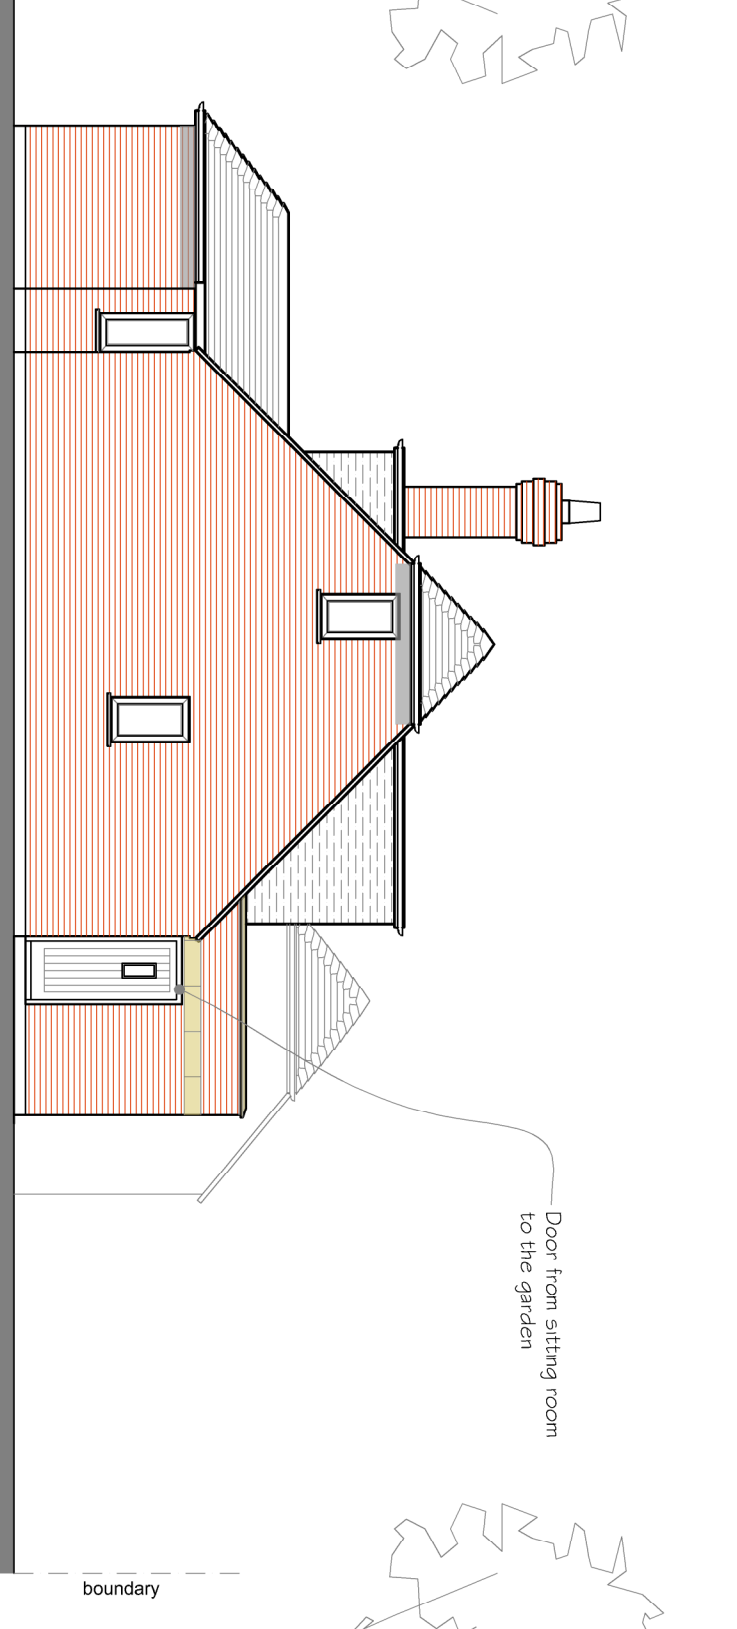


Proposed North Elevation (side)

Scale 1:100

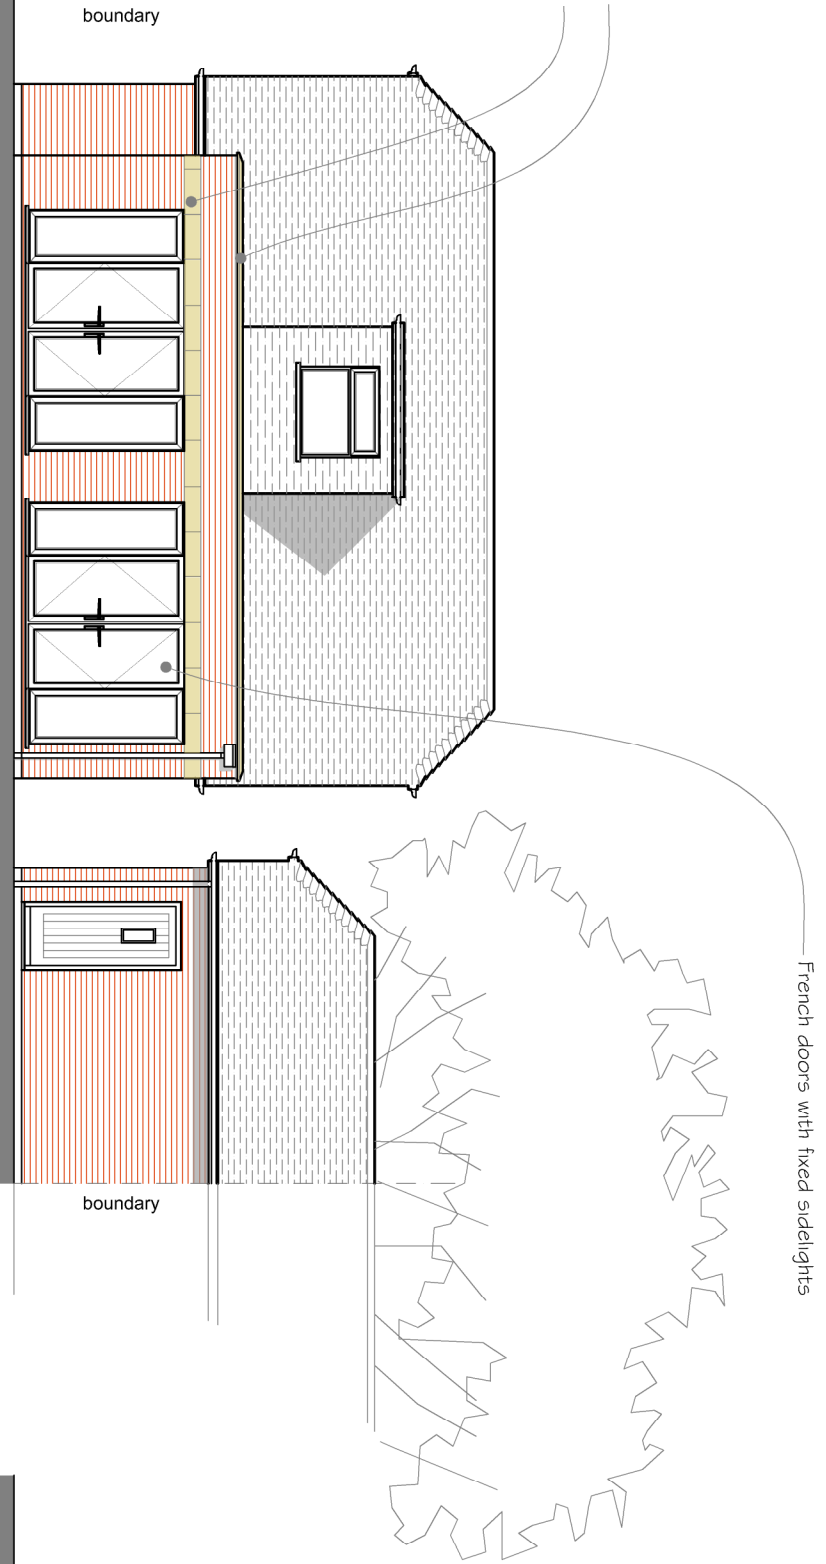


Proposed West Elevation (rear)

Scale 1:100

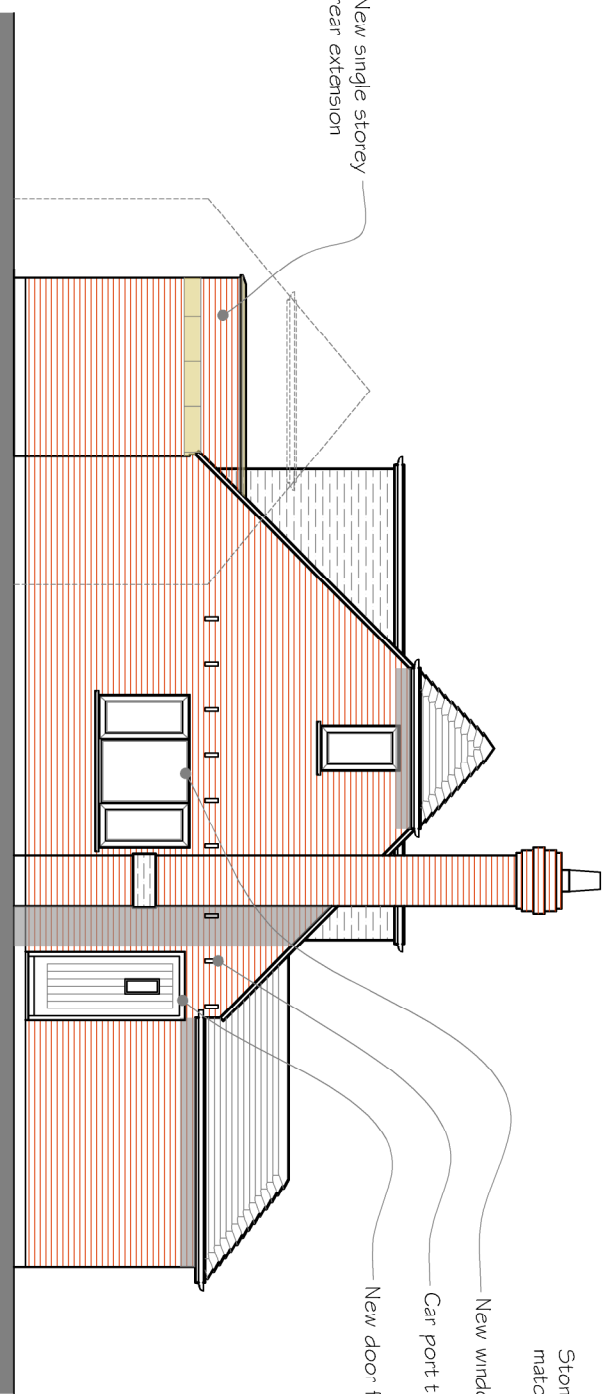

Proposed South Elevation (side)

Scale 1:100

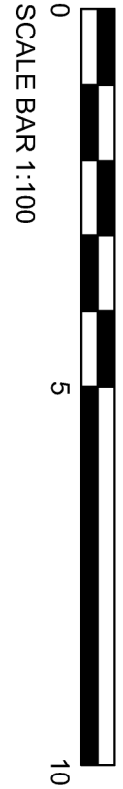

		CLIENT		PROJECT		TITLE	
		Mr & Mrs Elgood		Alterations to 22 Brent Court Emsworth PO10 7JA		Existing Floor Plans and Elevations	
		Drawn Limited		Copyright Reserved 2021.		Scale : 1:100@A1	
		Date : 08.12.21		MD		Date : NOV2017	
		Revisions		Drawing No:		20.309.101	
		A		Revision added		Drawn by :	
		-		Revision added		MD	
		-		Revision added		Drawing No:	
		-		Revision added		20.309.101	
		-		Revision added		-	
		-		Revision added		-	
