




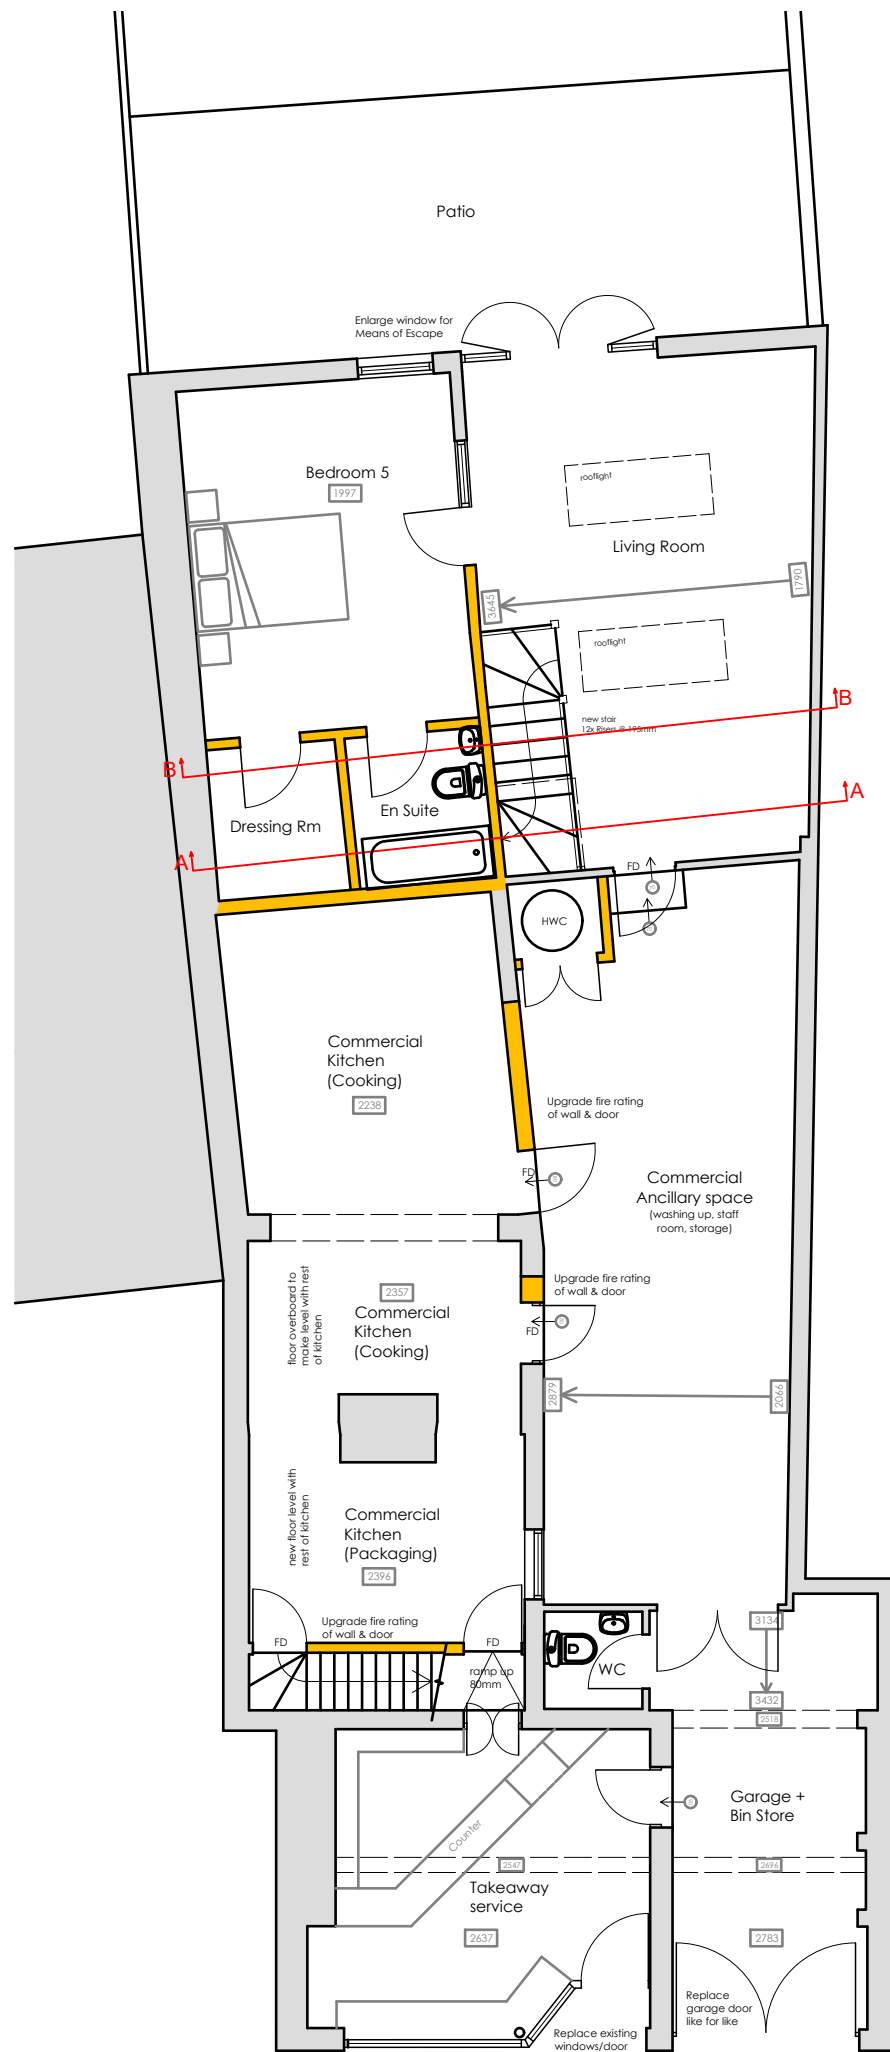


① Proposed Ground Floor Plan
Scale 1:100

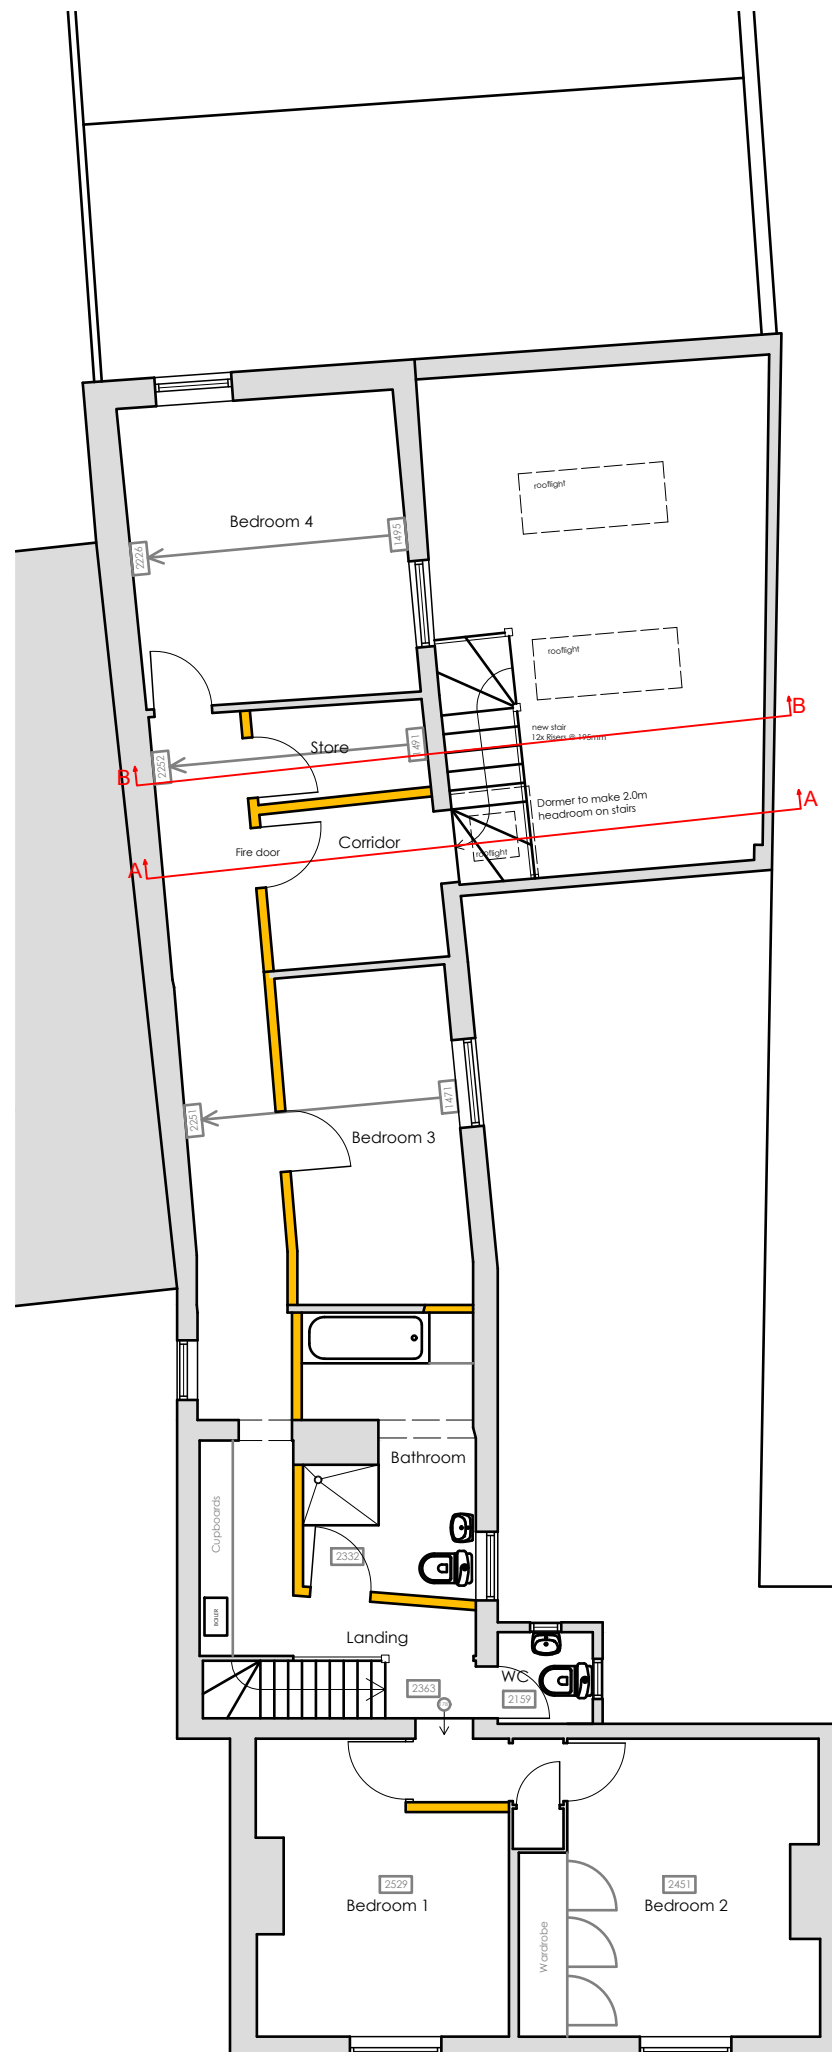

② Proposed First Floor Plan
Scale 1:100

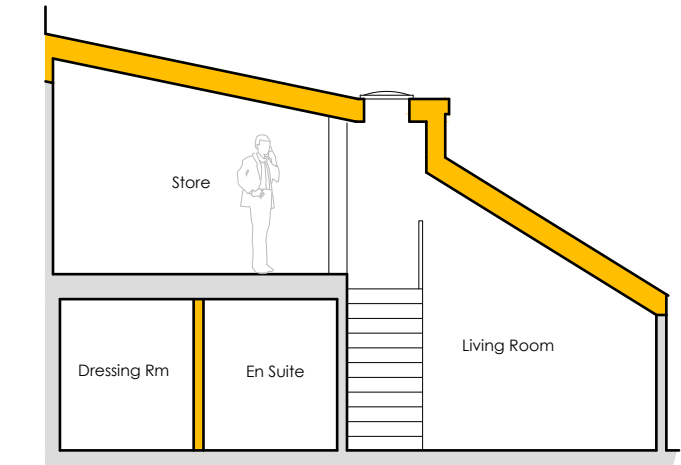

③ Proposed Section A-A
Scale 1:100

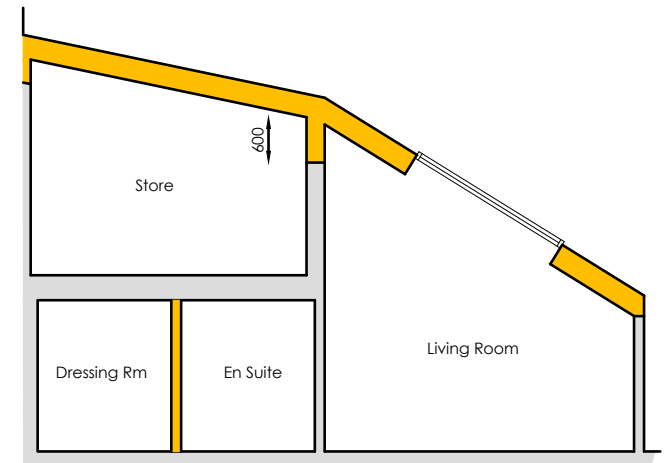

④ Proposed Section B-B
Scale 1:100

Revisions:
Rev A - 09.11.2021 - amends from initial BC and Client comments
Rev B - 31.01.2022 - raised roof amends for Planning app

		61 Cromwell Road Southampton Hampshire, SO15 2JE Tel: 023 8022 2292	
Primmer Olds BAS — Chartered Surveyors —			

Project Title:		100 West St Havant PO9 1LN	
----------------	--	----------------------------------	--

Drawing Title:		Proposed Plans and Section	
----------------	--	----------------------------	--

Client	Harry Chung		
Dwg No:	P005583_110	Scale	1:100 @ A3
Drawn	AW	Date	Sept 2021

All dimensions are in millimeters and are to be checked on site. Contact Primmer Olds BAS with any queries and to report any discrepancies.			
--	--	--	--