



PROPOSED SINGLE STOREY SIDE EXTENSION AT GROUND FLOOR & BEDROOM
EXTENSION AT FIRST FLOOR LEVEL • N°3 NORTH CRESCENT • HAYLING ISLAND
PO11 9LR • FOR MR & MRS D • COX • SCALES : 1:100th & 1:1250th

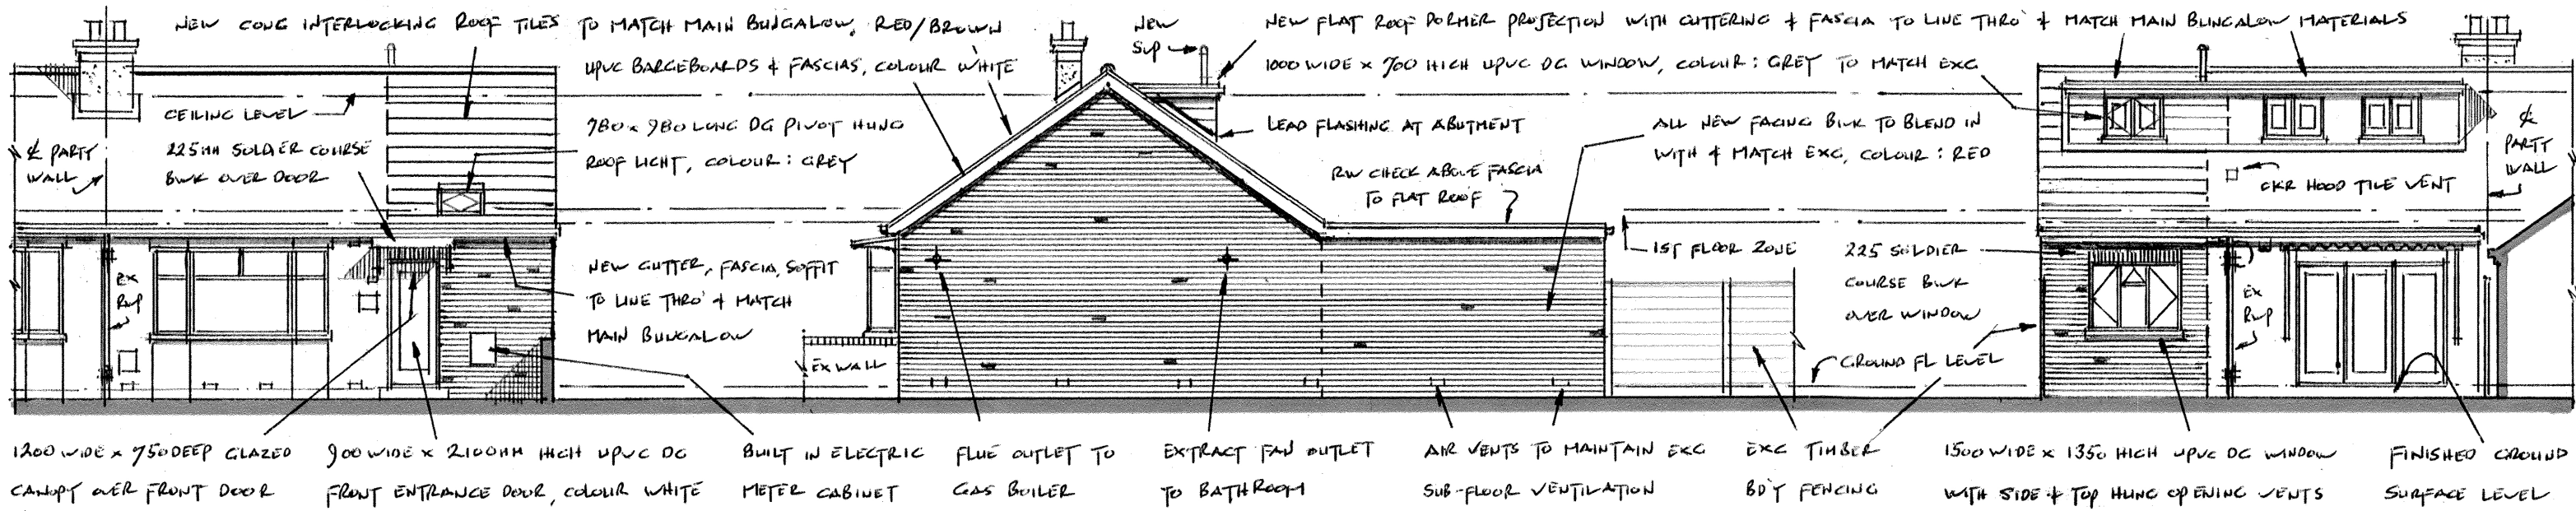

FRONT (NORTH) • SIDE (WEST) & REAR (SOUTH) ELEVATIONS • SCALE : 1:100th

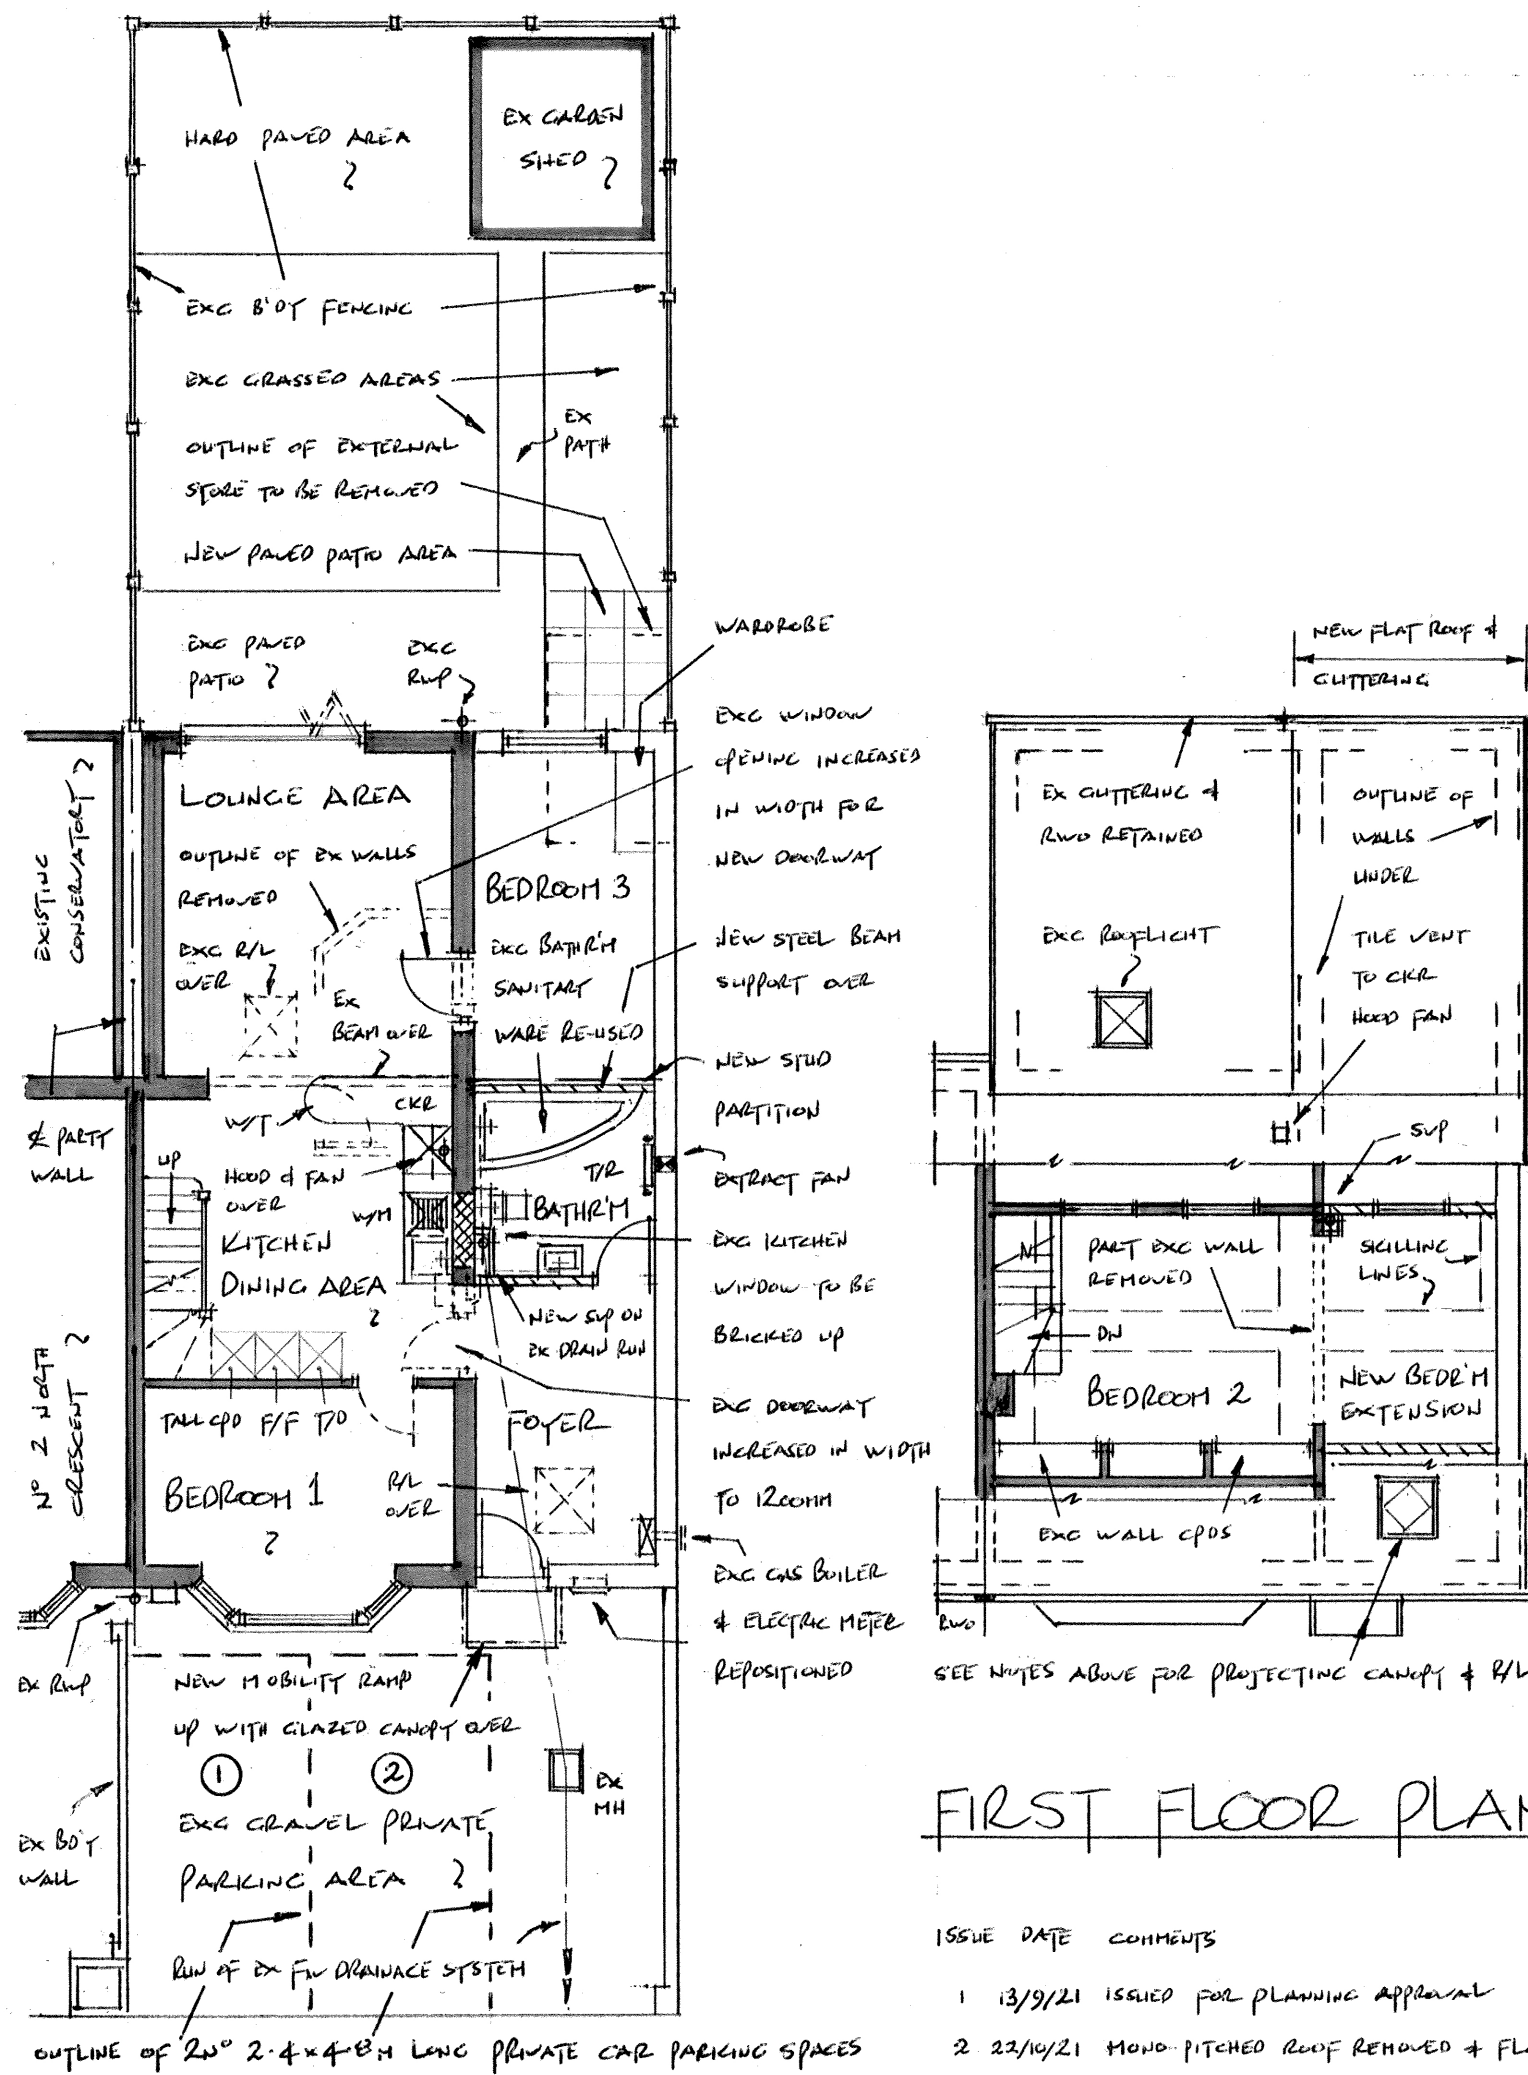

GROUND FLOOR PLAN • 1:100th


FIRST FLOOR PLAN • 1:100th

ISSUE	DATE	COMMENTS
1	13/9/21	ISSUED FOR PLANNING APPROVAL
2	23/10/21	HOMO-TICED ROOF REMOVED & FLAT ROOF CONSTRUCTION MOVED TO SINGLE STOREY REAR EXTENSION
3	27/10/21	2 ND PRIVATE CAR PARKING SPACES ADDED

Buy A Plan
UK's Fastest and Easiest Planning Site



3, North Crescent, Hayling Island, Hampshire, PO11 9LR

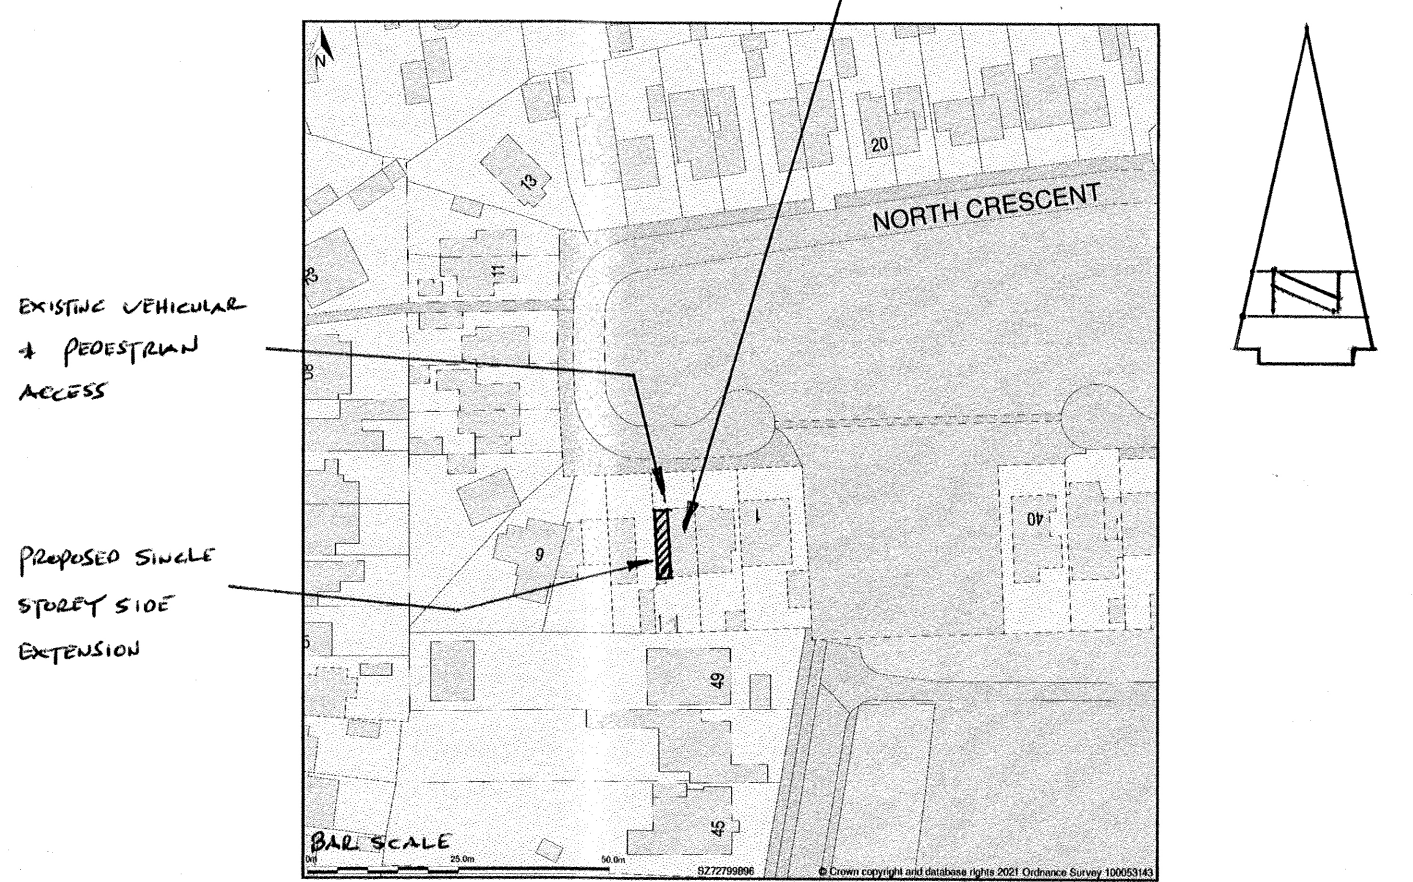

NOTE: SCALE AT 1:1250th WHEN PRINTED OFF AT A1 PAPER SIZE
Site plan shows area bounded by: 472720.71, 98894.03, 472862.14, 99035.45 (at a scale of 1:1250). OS Grid Ref: S272790896. The representation of a road, track or path is no evidence of a right of way. The representation of features as lines is no evidence of a property boundary.
Produced on 08 Jul 2021 from the Ordnance Survey National Geographic Dataspace and incorporating surveyed revision available at this date. Reproduction in whole or part is prohibited without the prior permission of Ordnance Survey © Crown copyright 2021. Supplied by www.buyaplan.co.uk a licensed Ordnance Survey partner (100003143). Unique plan reference: 950845070-40P638
Ordnance Survey and the OS Symbol are registered trademarks of Ordnance Survey, the national mapping agency of Great Britain. Buy A Plan logo, pdf design and the www.buyaplan.co.uk website are Copyright © Pass Inc Ltd 2021

SITE LOCATION PLAN • SCALE : 1:1250th

DRAWING N° NC/PP/100/3

BAR SCALE
0 1 2 3 4 5 10
NOTE: PLANS & ELEVATIONS SCALE 1:100th WHEN PRINTED OFF AT A1 PAPER SIZE