



Rev	Amendments	by	chkd	Date

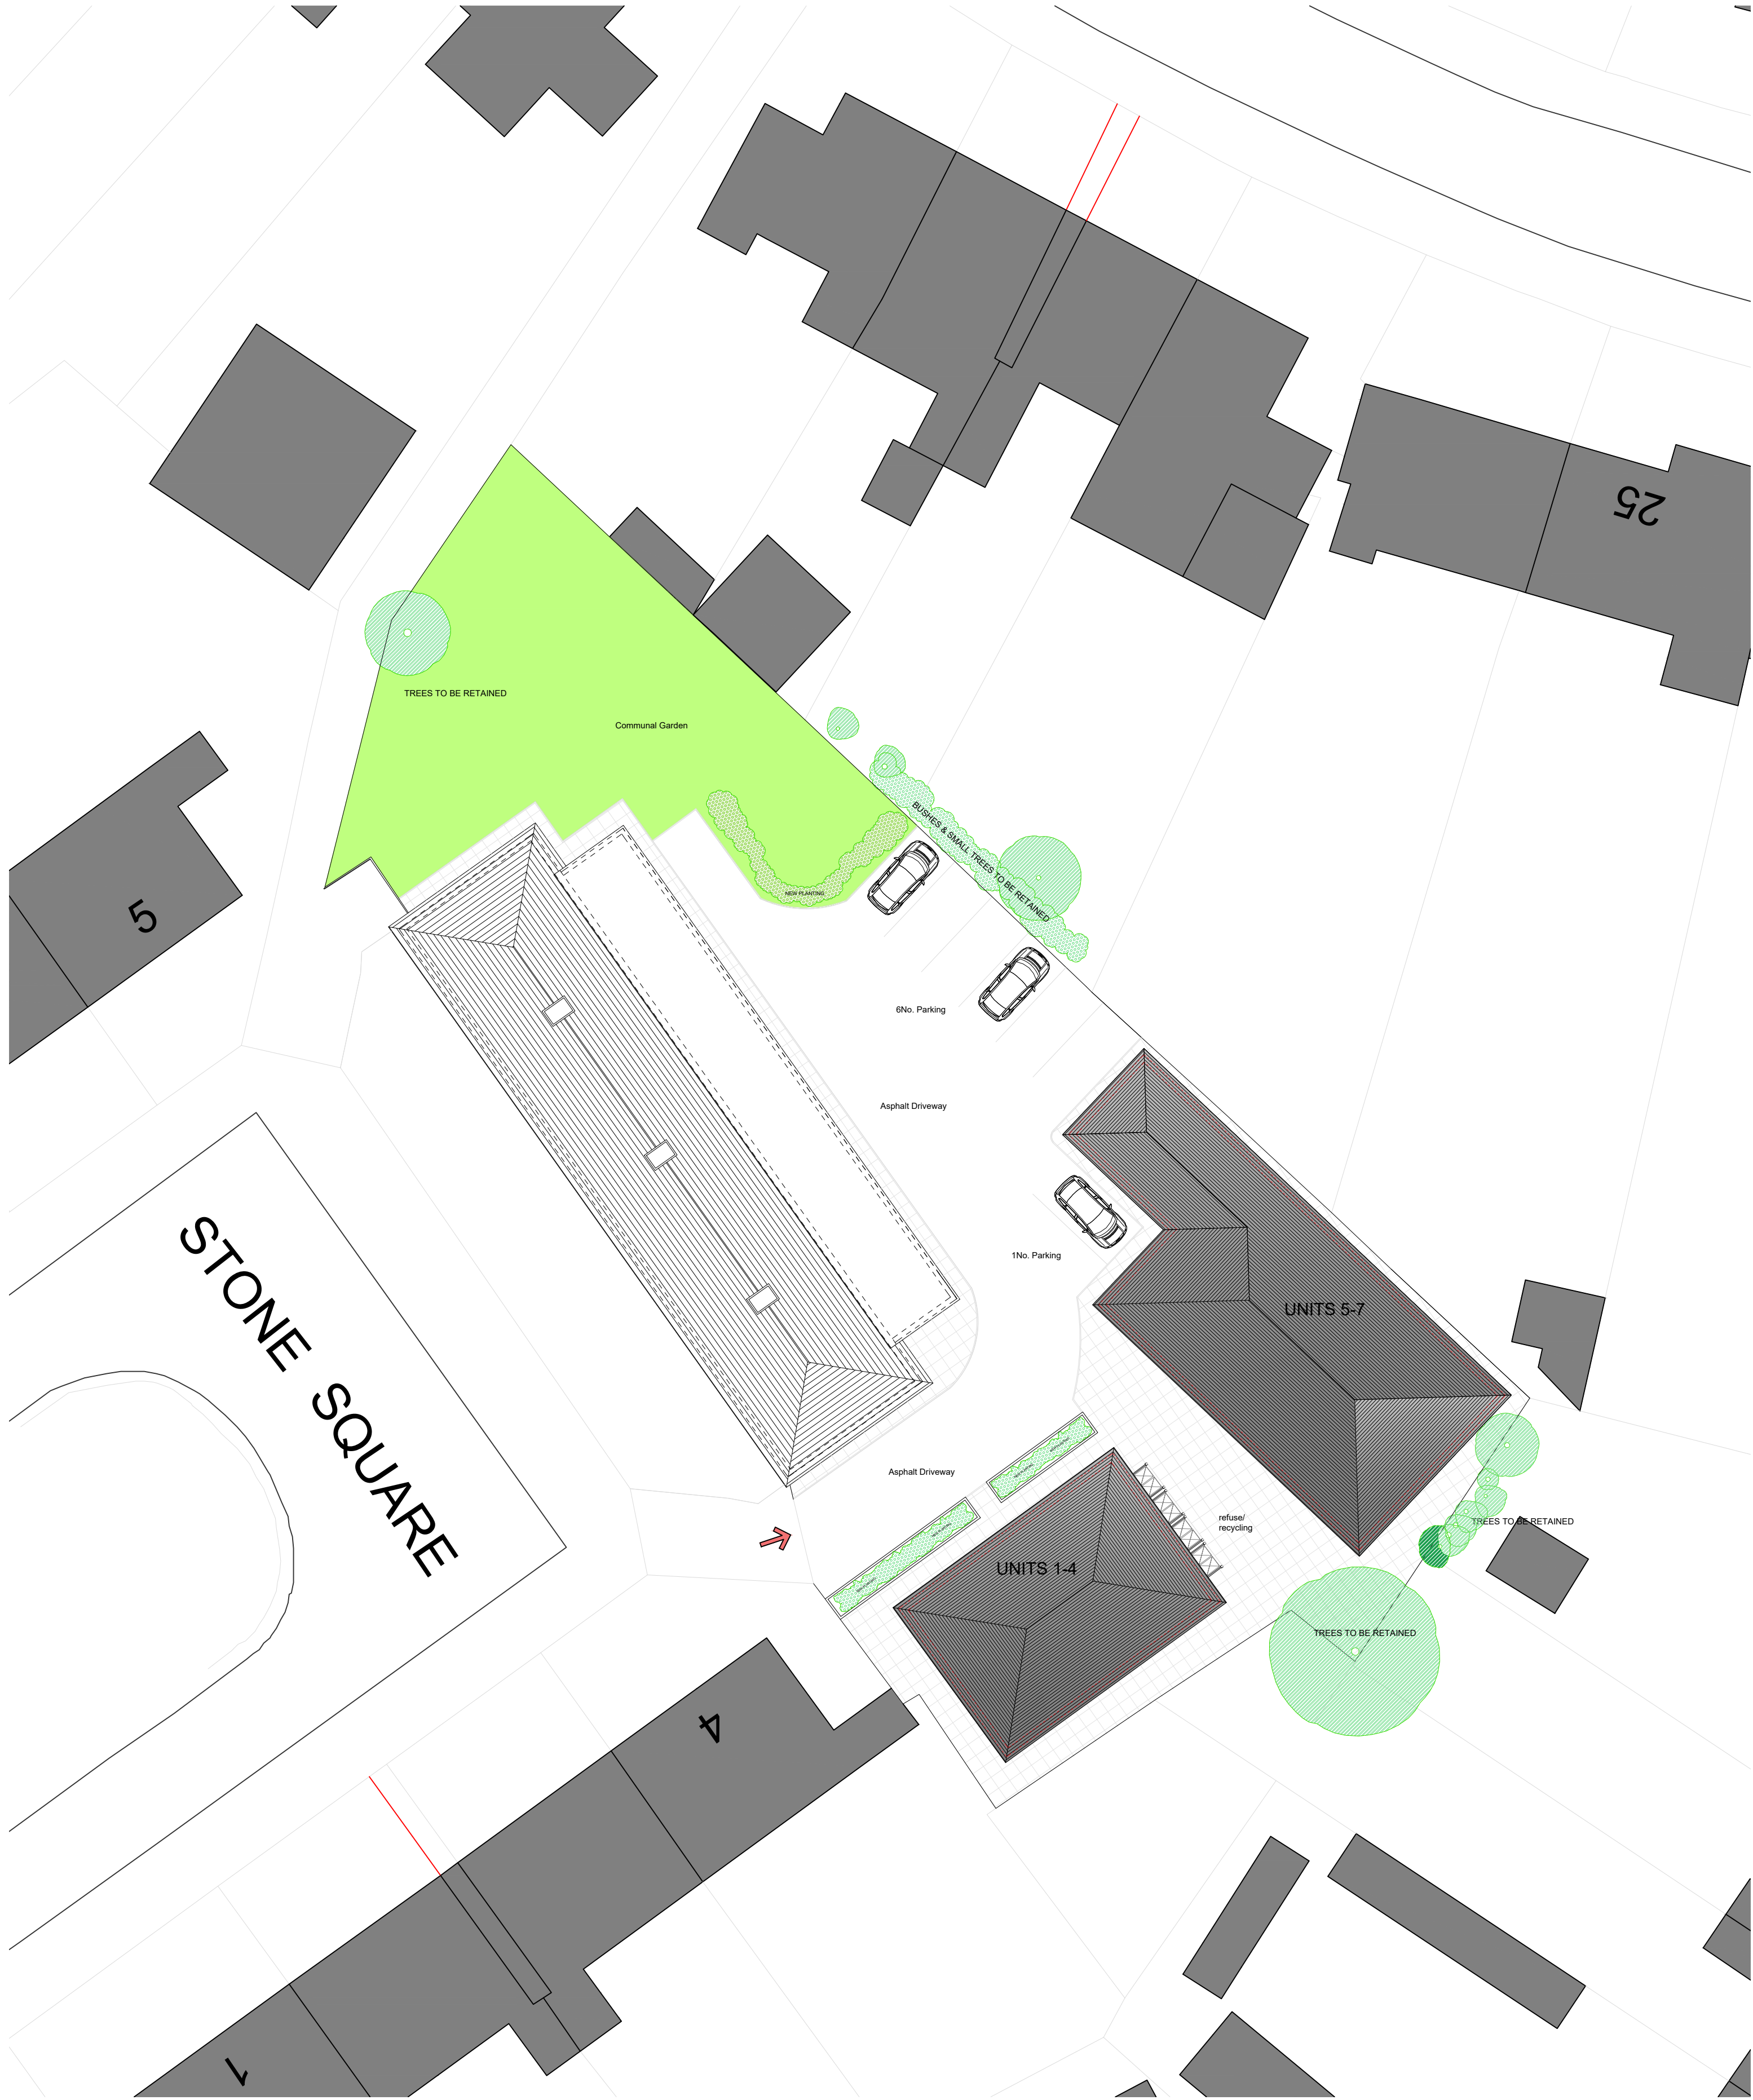

Proposed Site Plan
scale A1 1:200

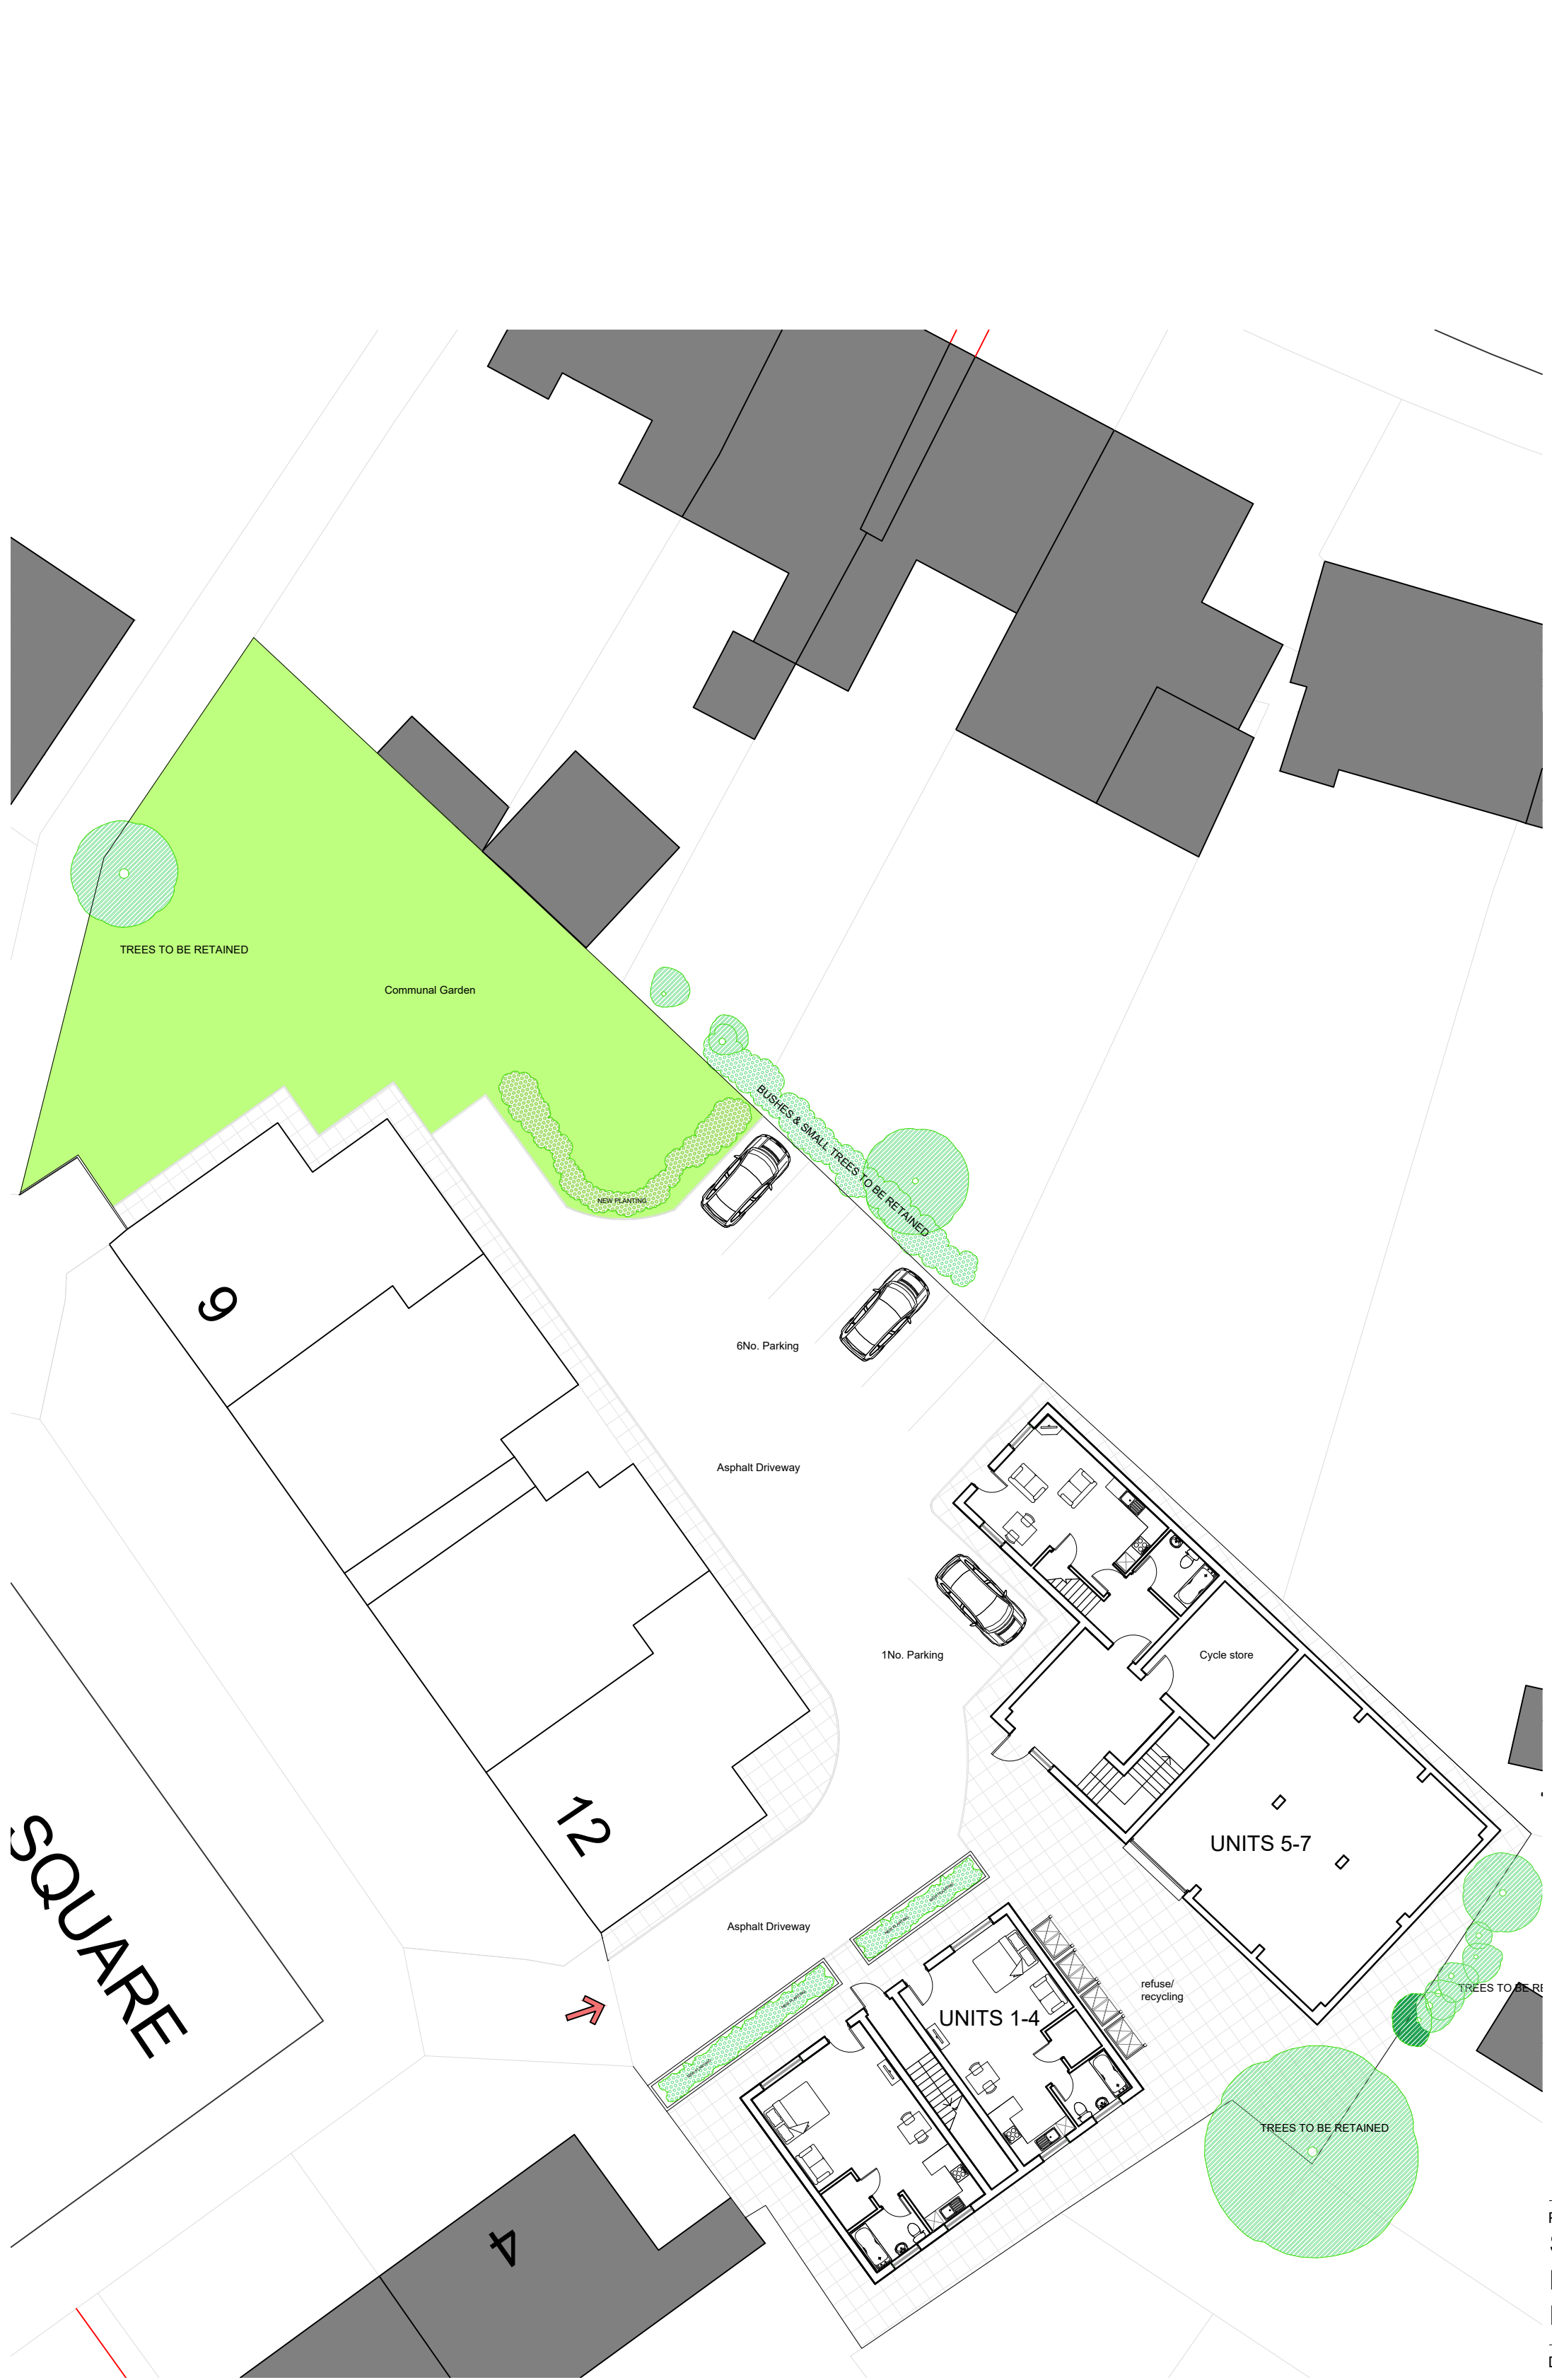

Proposed Block Plan
scale A1 1:200


Part L Fabric Parameters:
Roof: 0.25W/m²K
Wall: 0.35W/m²K
Floor: 0.25W/m²K
Windows: 2.20W/m²K
Doors: 2.20W/m²K
Air permeability: 10.0m³/(h.m²) at 50 Pa

Note:
This drawing is to be read inconjunction with all relevant Architectural, Structural, Civil, MEP, and Specialist Subcontractor drawings, specifications schedules and information.

Note: WIP
This drawing is subject to further coordination. Resultant amendments may be necessary following receipt and coordination of Consultant/ Building Control/ Fire/ Acoustic Engineer and Subcontractor/ Supplier Information.

Note: Design Intent
This drawing illustrates design intent only and is subject to Manufacturer's and or Specialist Subcontractor's Detailed Design & Specification.

Note: Setting Out
* All setting out dimensions are to face of studwork, masonry or other substructure and or gridlines unless otherwise noted.
* All setting out dimensions are to plastered/ plasterboarded face of walls and or gridlines unless otherwise noted.

 

Scale 1:100

Project Stone Square Shops Leigh Park, Havant PO9 2DZ			
Drawn By	Checked By	EA Project No.	Date Created
LF	LF	101	DEC 2021
Scale A3- As shown			
Drawing Title			
Proposed Block Plans			
Drawing Status	Revision		
Planning			
Drawing Number			
101 - 05			

The logo for EMERGE Architecture, featuring the word "EMERGE" in a bold, sans-serif font above the word "Architecture" in a smaller, lighter font. To the left of the text is a stylized graphic element consisting of three overlapping, curved shapes that form a triangular pattern.