






PROPOSED NORTH ELEVATION ↑

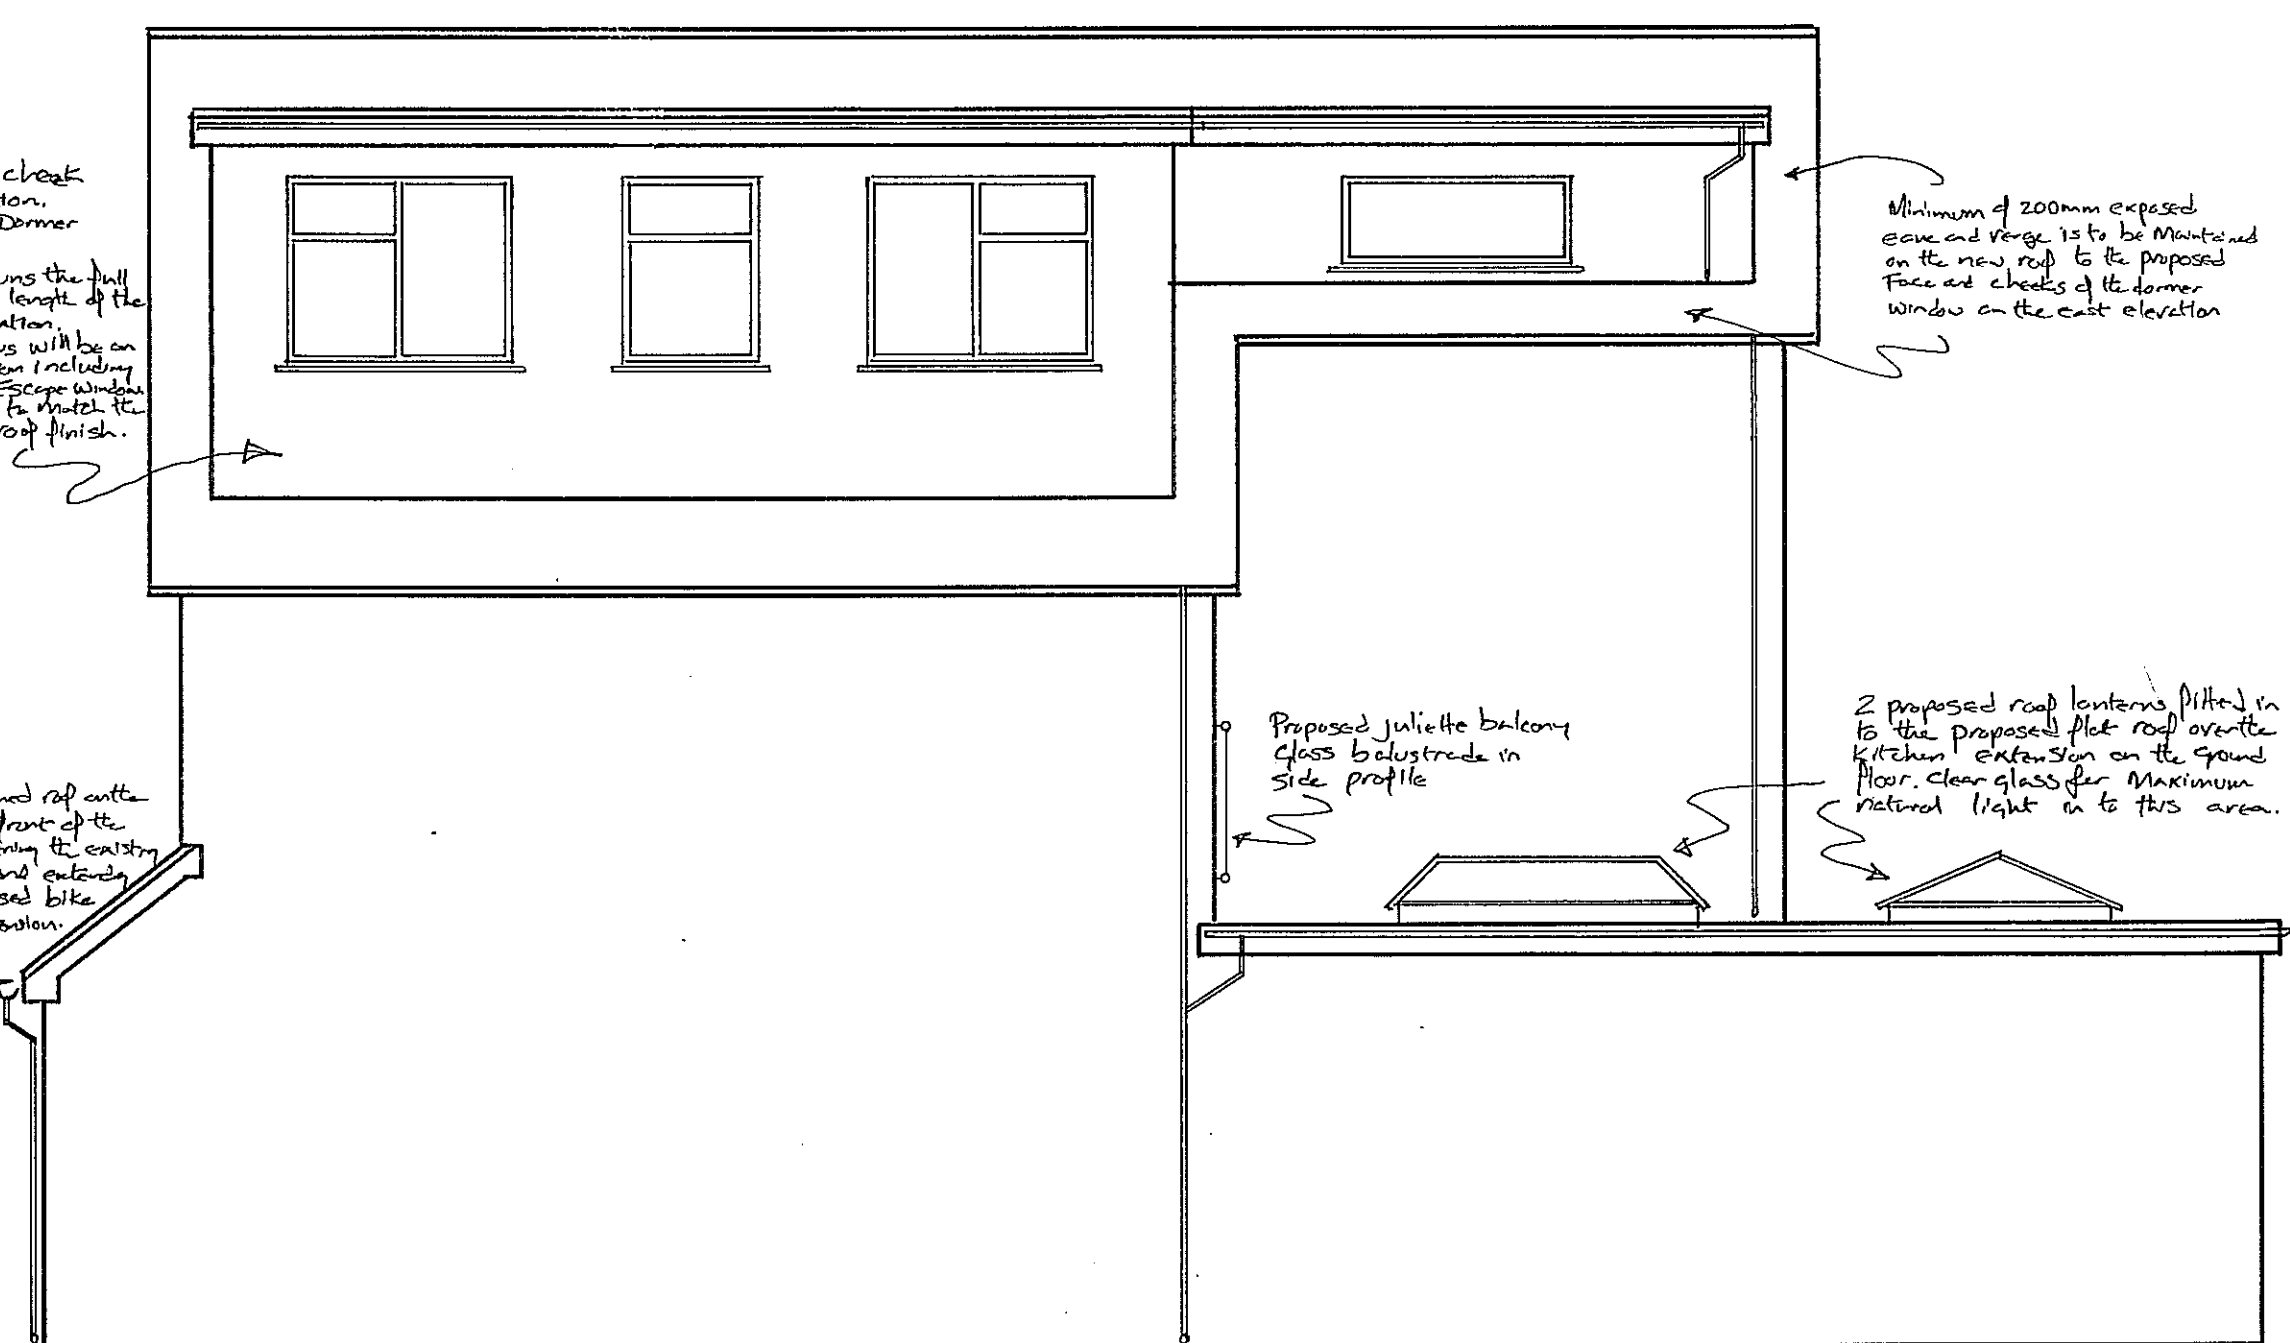

PROPOSED EAST ELEVATION ↑

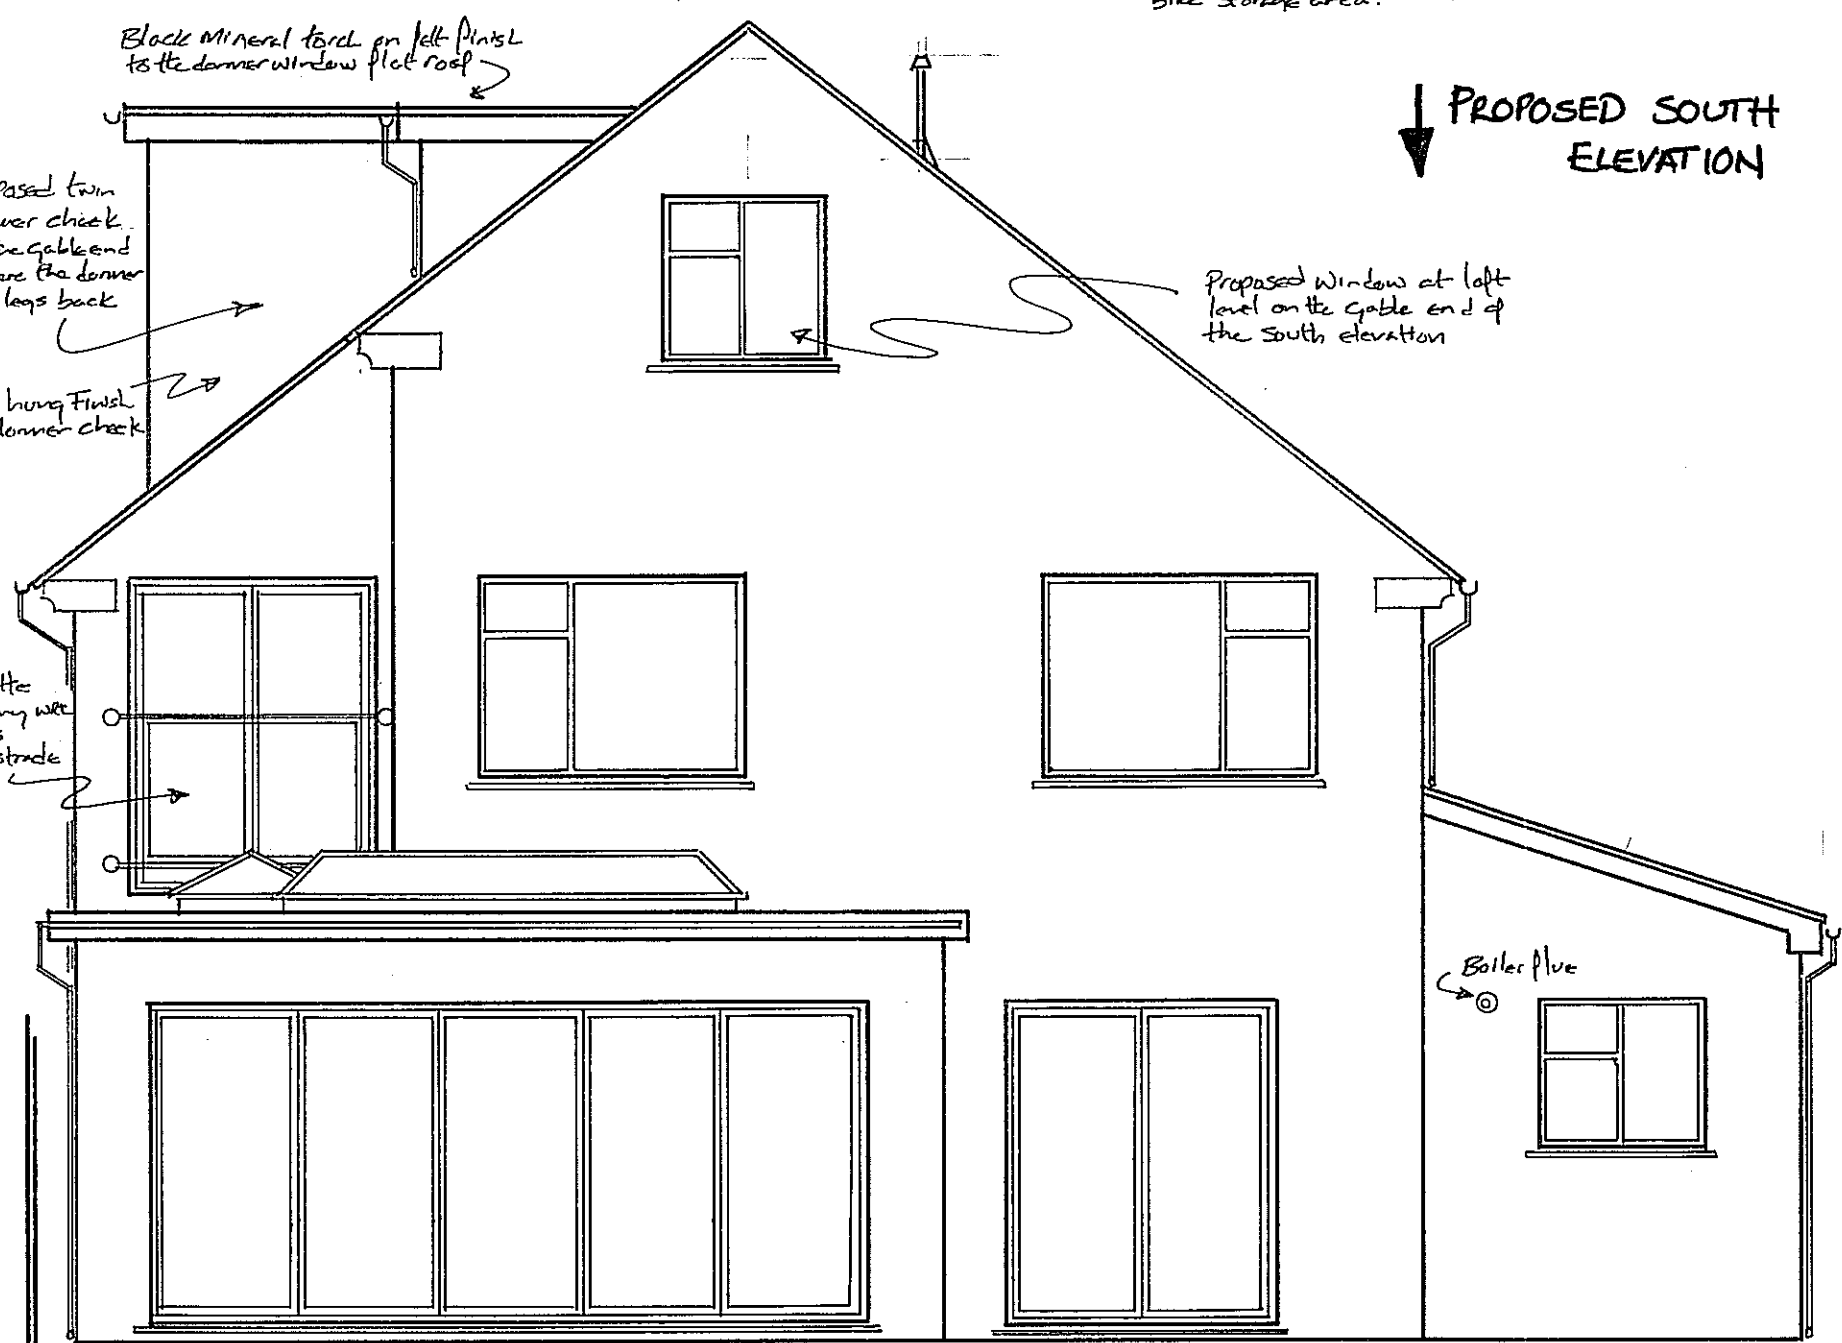

↓ PROPOSED SOUTH ELEVATION

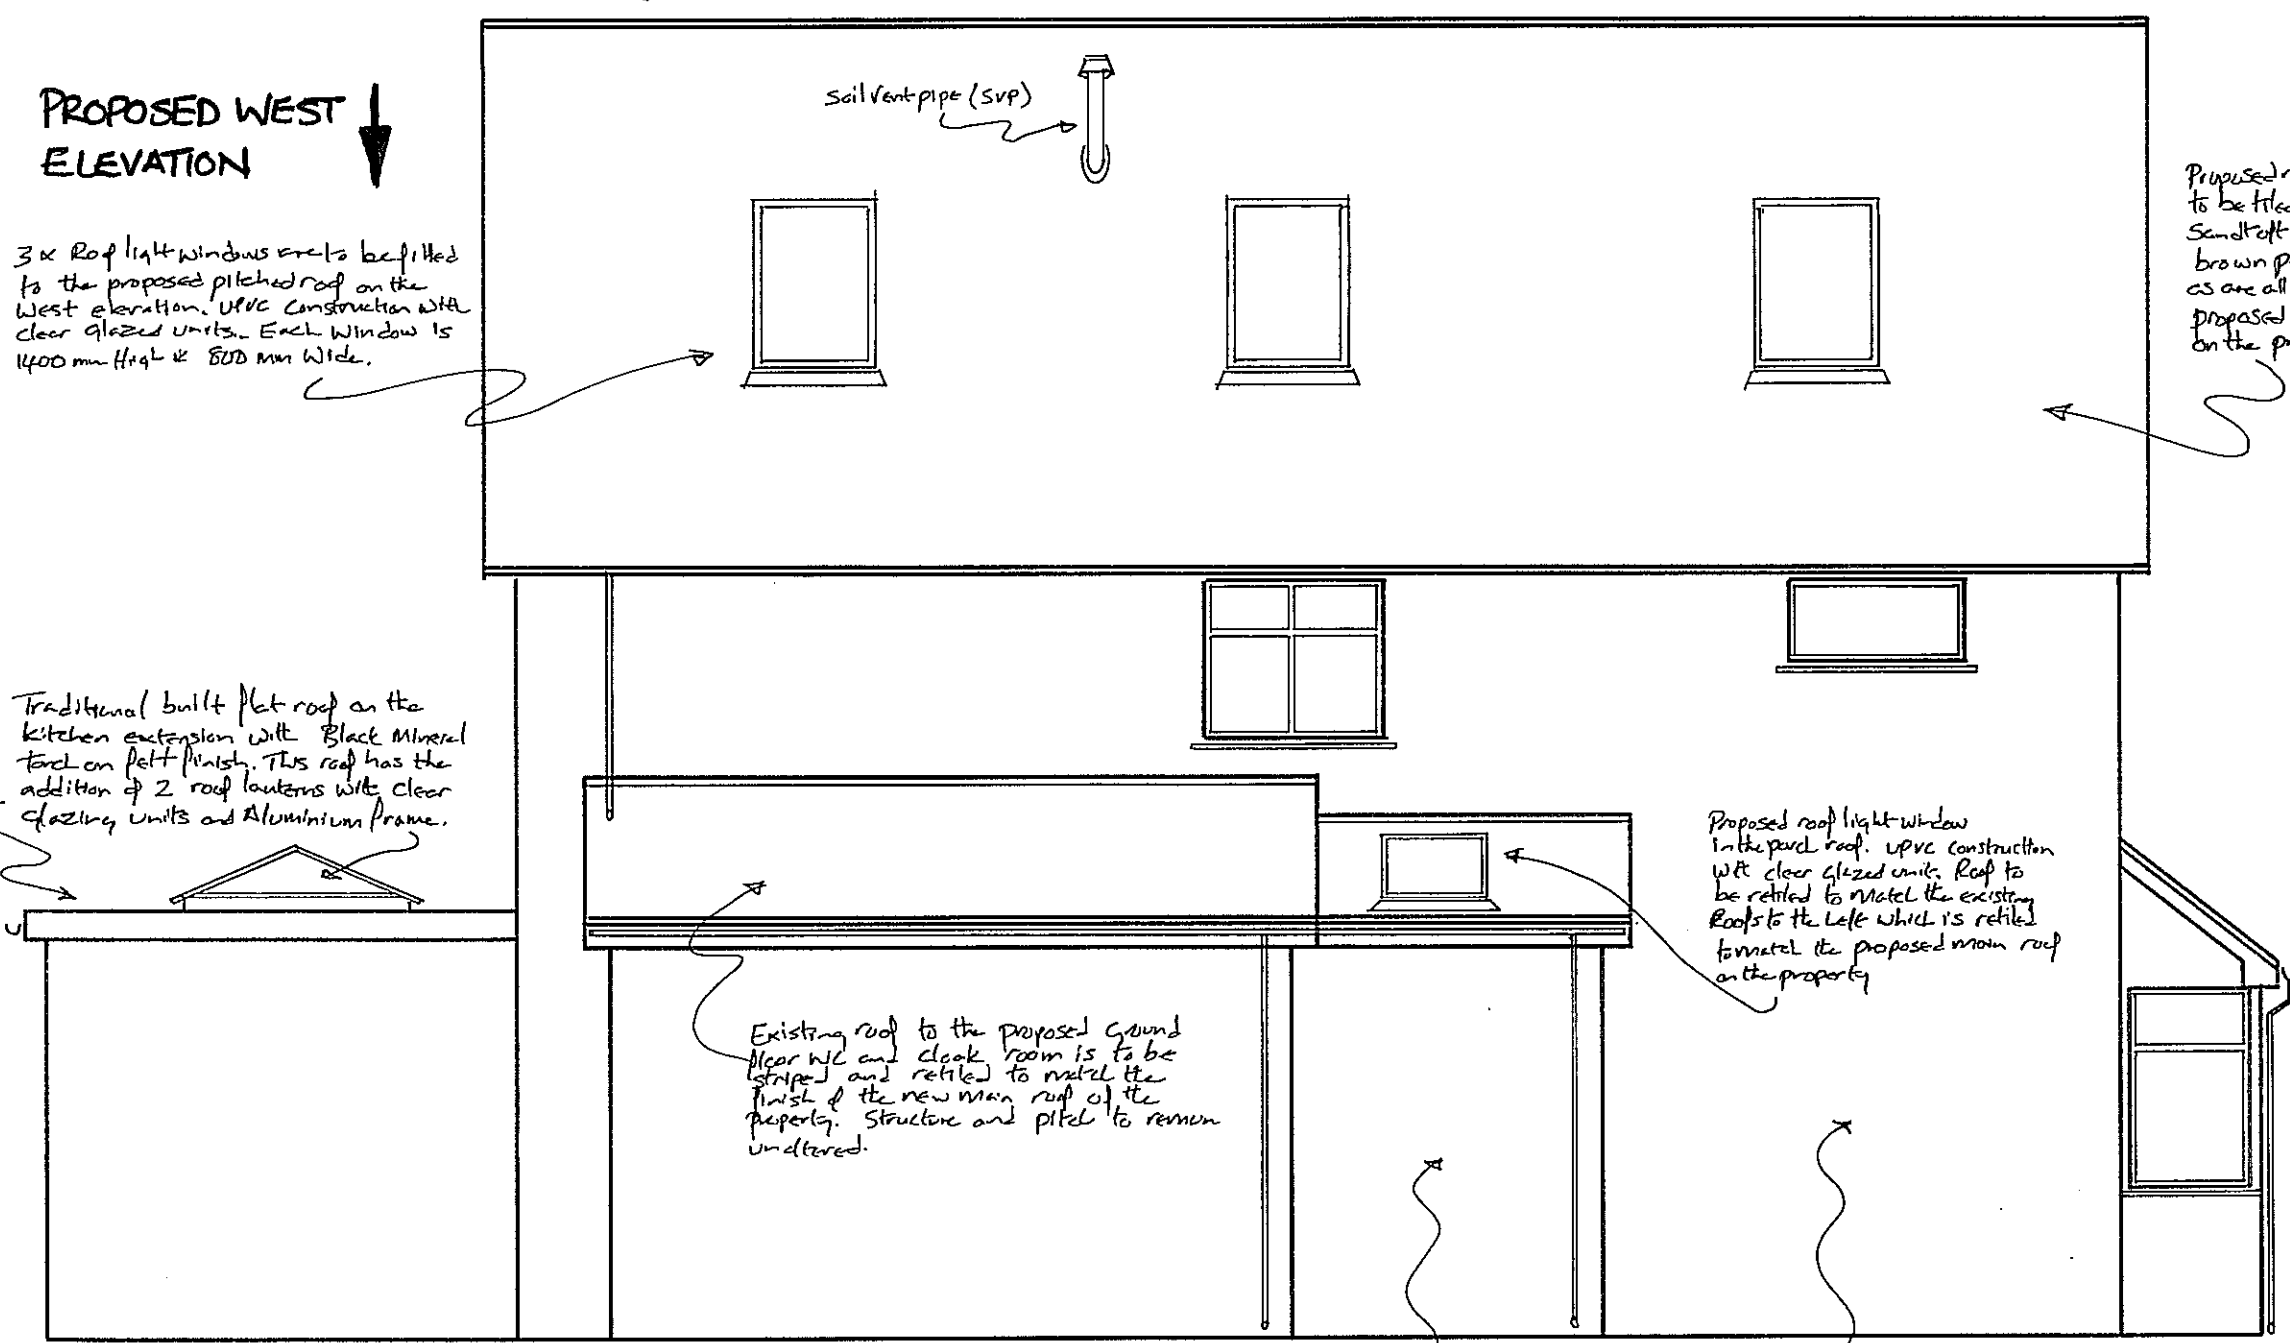

↓ PROPOSED WEST ELEVATION

PROJECT - 2 STORY SIDE EXTENSION. CLIENT - GRAHAM AND ELLY MCINTYRE.
 SITE ADDRESS - CORNER STONE HOUSE, 3 DURHAM GARDENS, WATERLOOVILLE, HAMPSHIRE, PO7 7BB.
 DRAWING - PROPOSED ELEVATIONS, DRAWING NUMBER 7BB 005. DATE - JANUARY 2022. SCALE 1:50 @ A2
 DRAWN BY - TEISTAN DONALDSON CARPENTRY AND CONSTRUCTION, 2A MERTON ROAD, SOUTHSEA, PO5 2AG.