

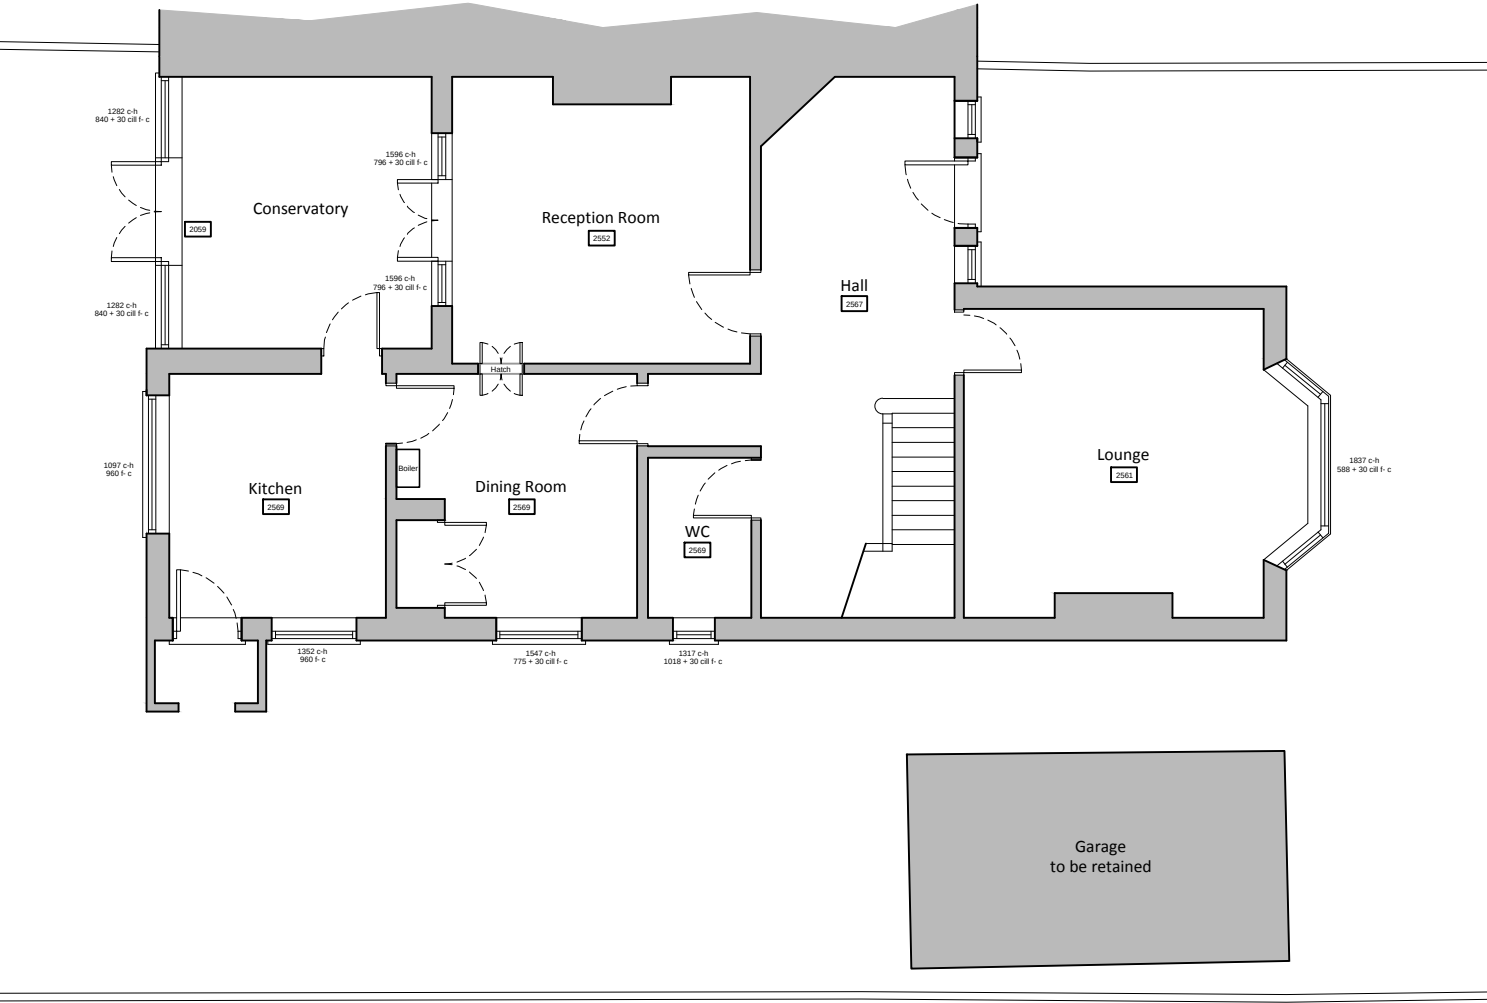


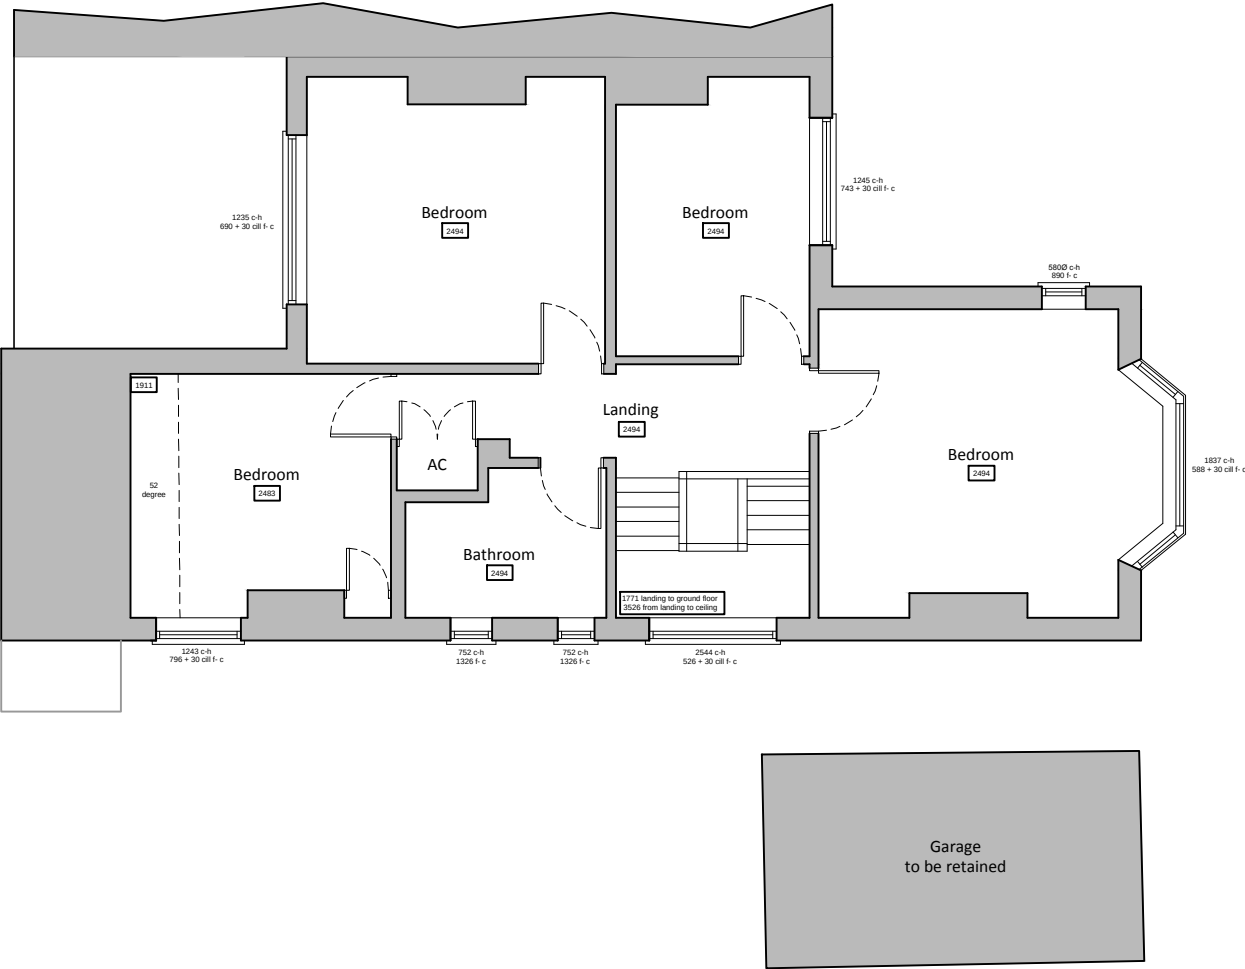

Existing ground floor plan
scale 1:100

 

Existing first floor plan