


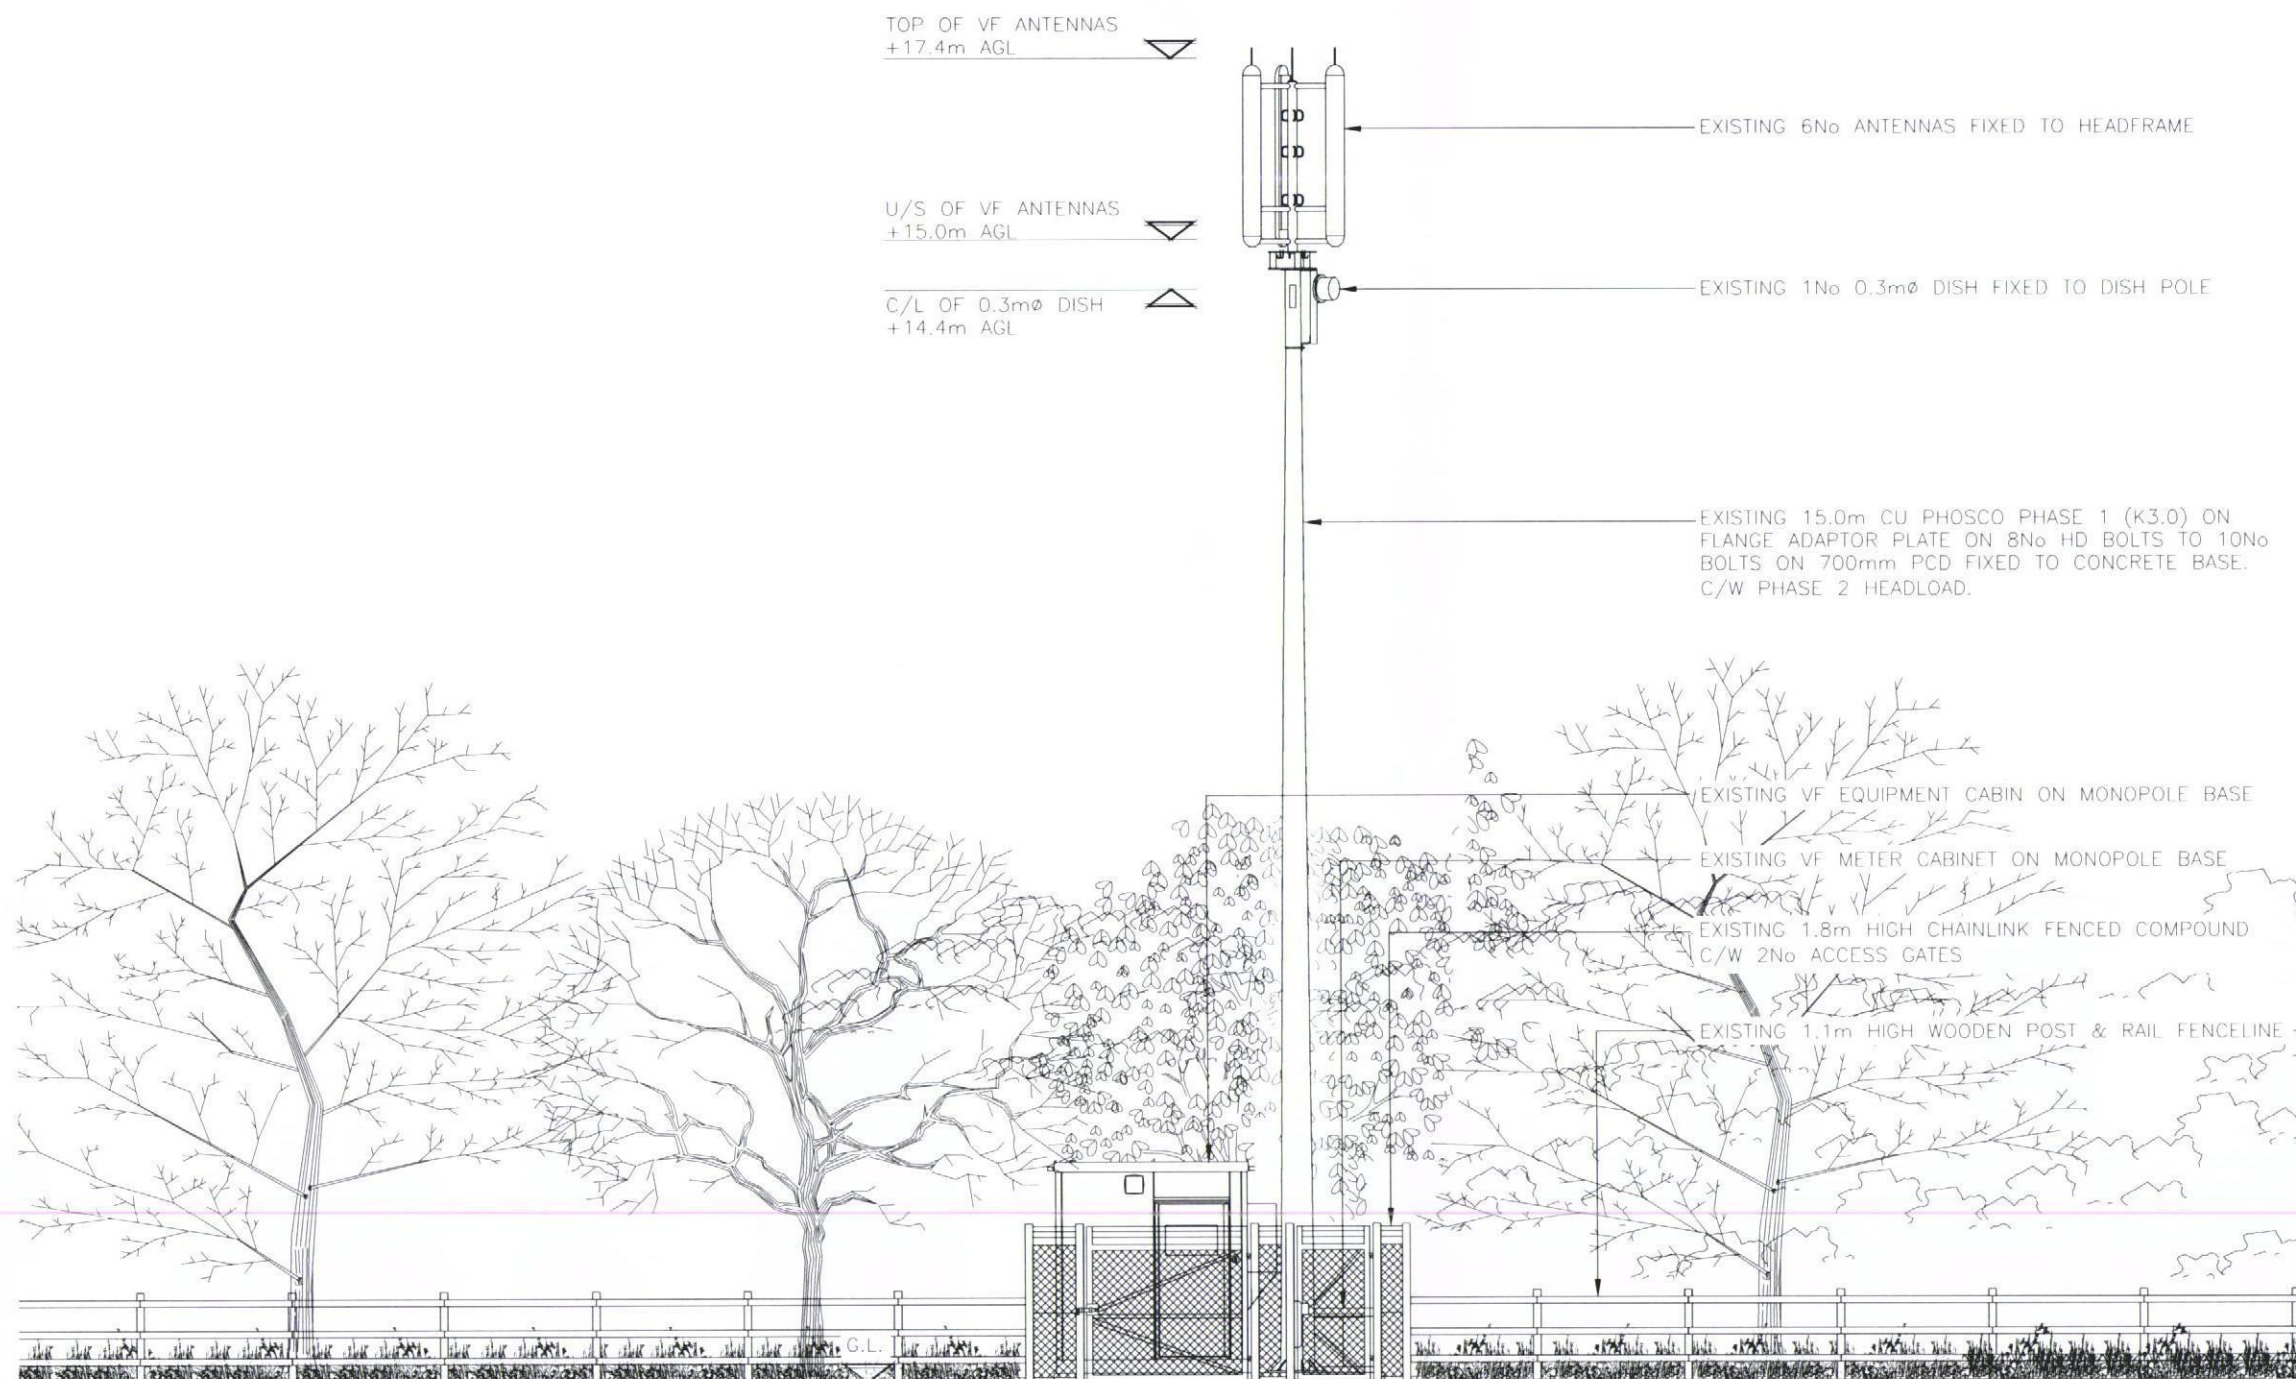

EXISTING EAST ELEVATION
1:100

N.G.R. E: 470079 N: 109901

- NOTES:
1. ALL DIMENSIONS ARE IN MILLIMETRES UNLESS OTHERWISE SPECIFIED
 2. ASSUME ALL SITE DETAILS ARE EXISTING UNLESS OTHERWISE NOTED.
 3. THE DRAWINGS COMPLY WITH STANDARD ICNIRP GUIDELINES.



REV	MODIFICATION	BY	CH	DATE
A	Issued for Approval	BCL	NC	08.01.15

savills

WESSEX HOUSE,
WIMBORNE,
DORSET,
BH21 1PB
TEL: (01202) 856800
FAX: (01202) 856801



Cell Name		Opt
PORTSMOUTH C.C.LAND		-
Cell ID No		
CORNERSTONE (CTIL)	TEF	VF
122808	N/A	04065
Site Address / Contact Details		
FORMER DUNSBUY HILL FARM WOOLSTON ROAD HAVANT HAMPSHIRE PO7 8RE		
Drawing Title: EXISTING SITE ELEVATION		
Purpose of issue: PLANNING		
Drawing Number: 300		
Scale: As Shown	Drawn: BCL	Date: 08.01.15
Checked: NC	Date: 08.01.15	Approved: MA
		Date: 08.01.15
		Issue: A