
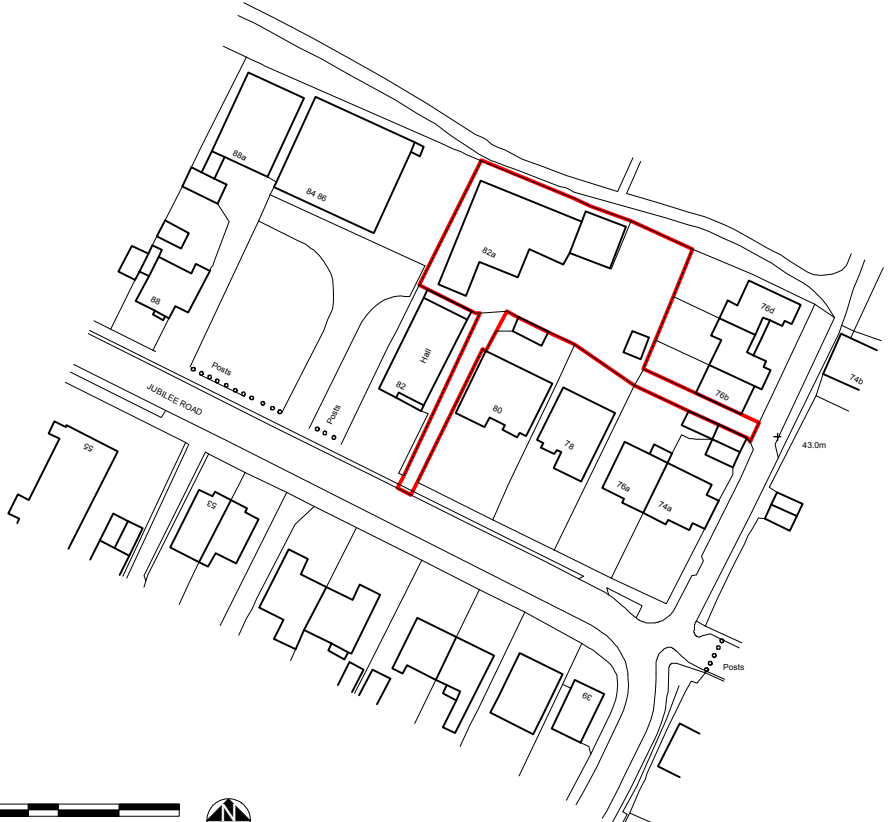
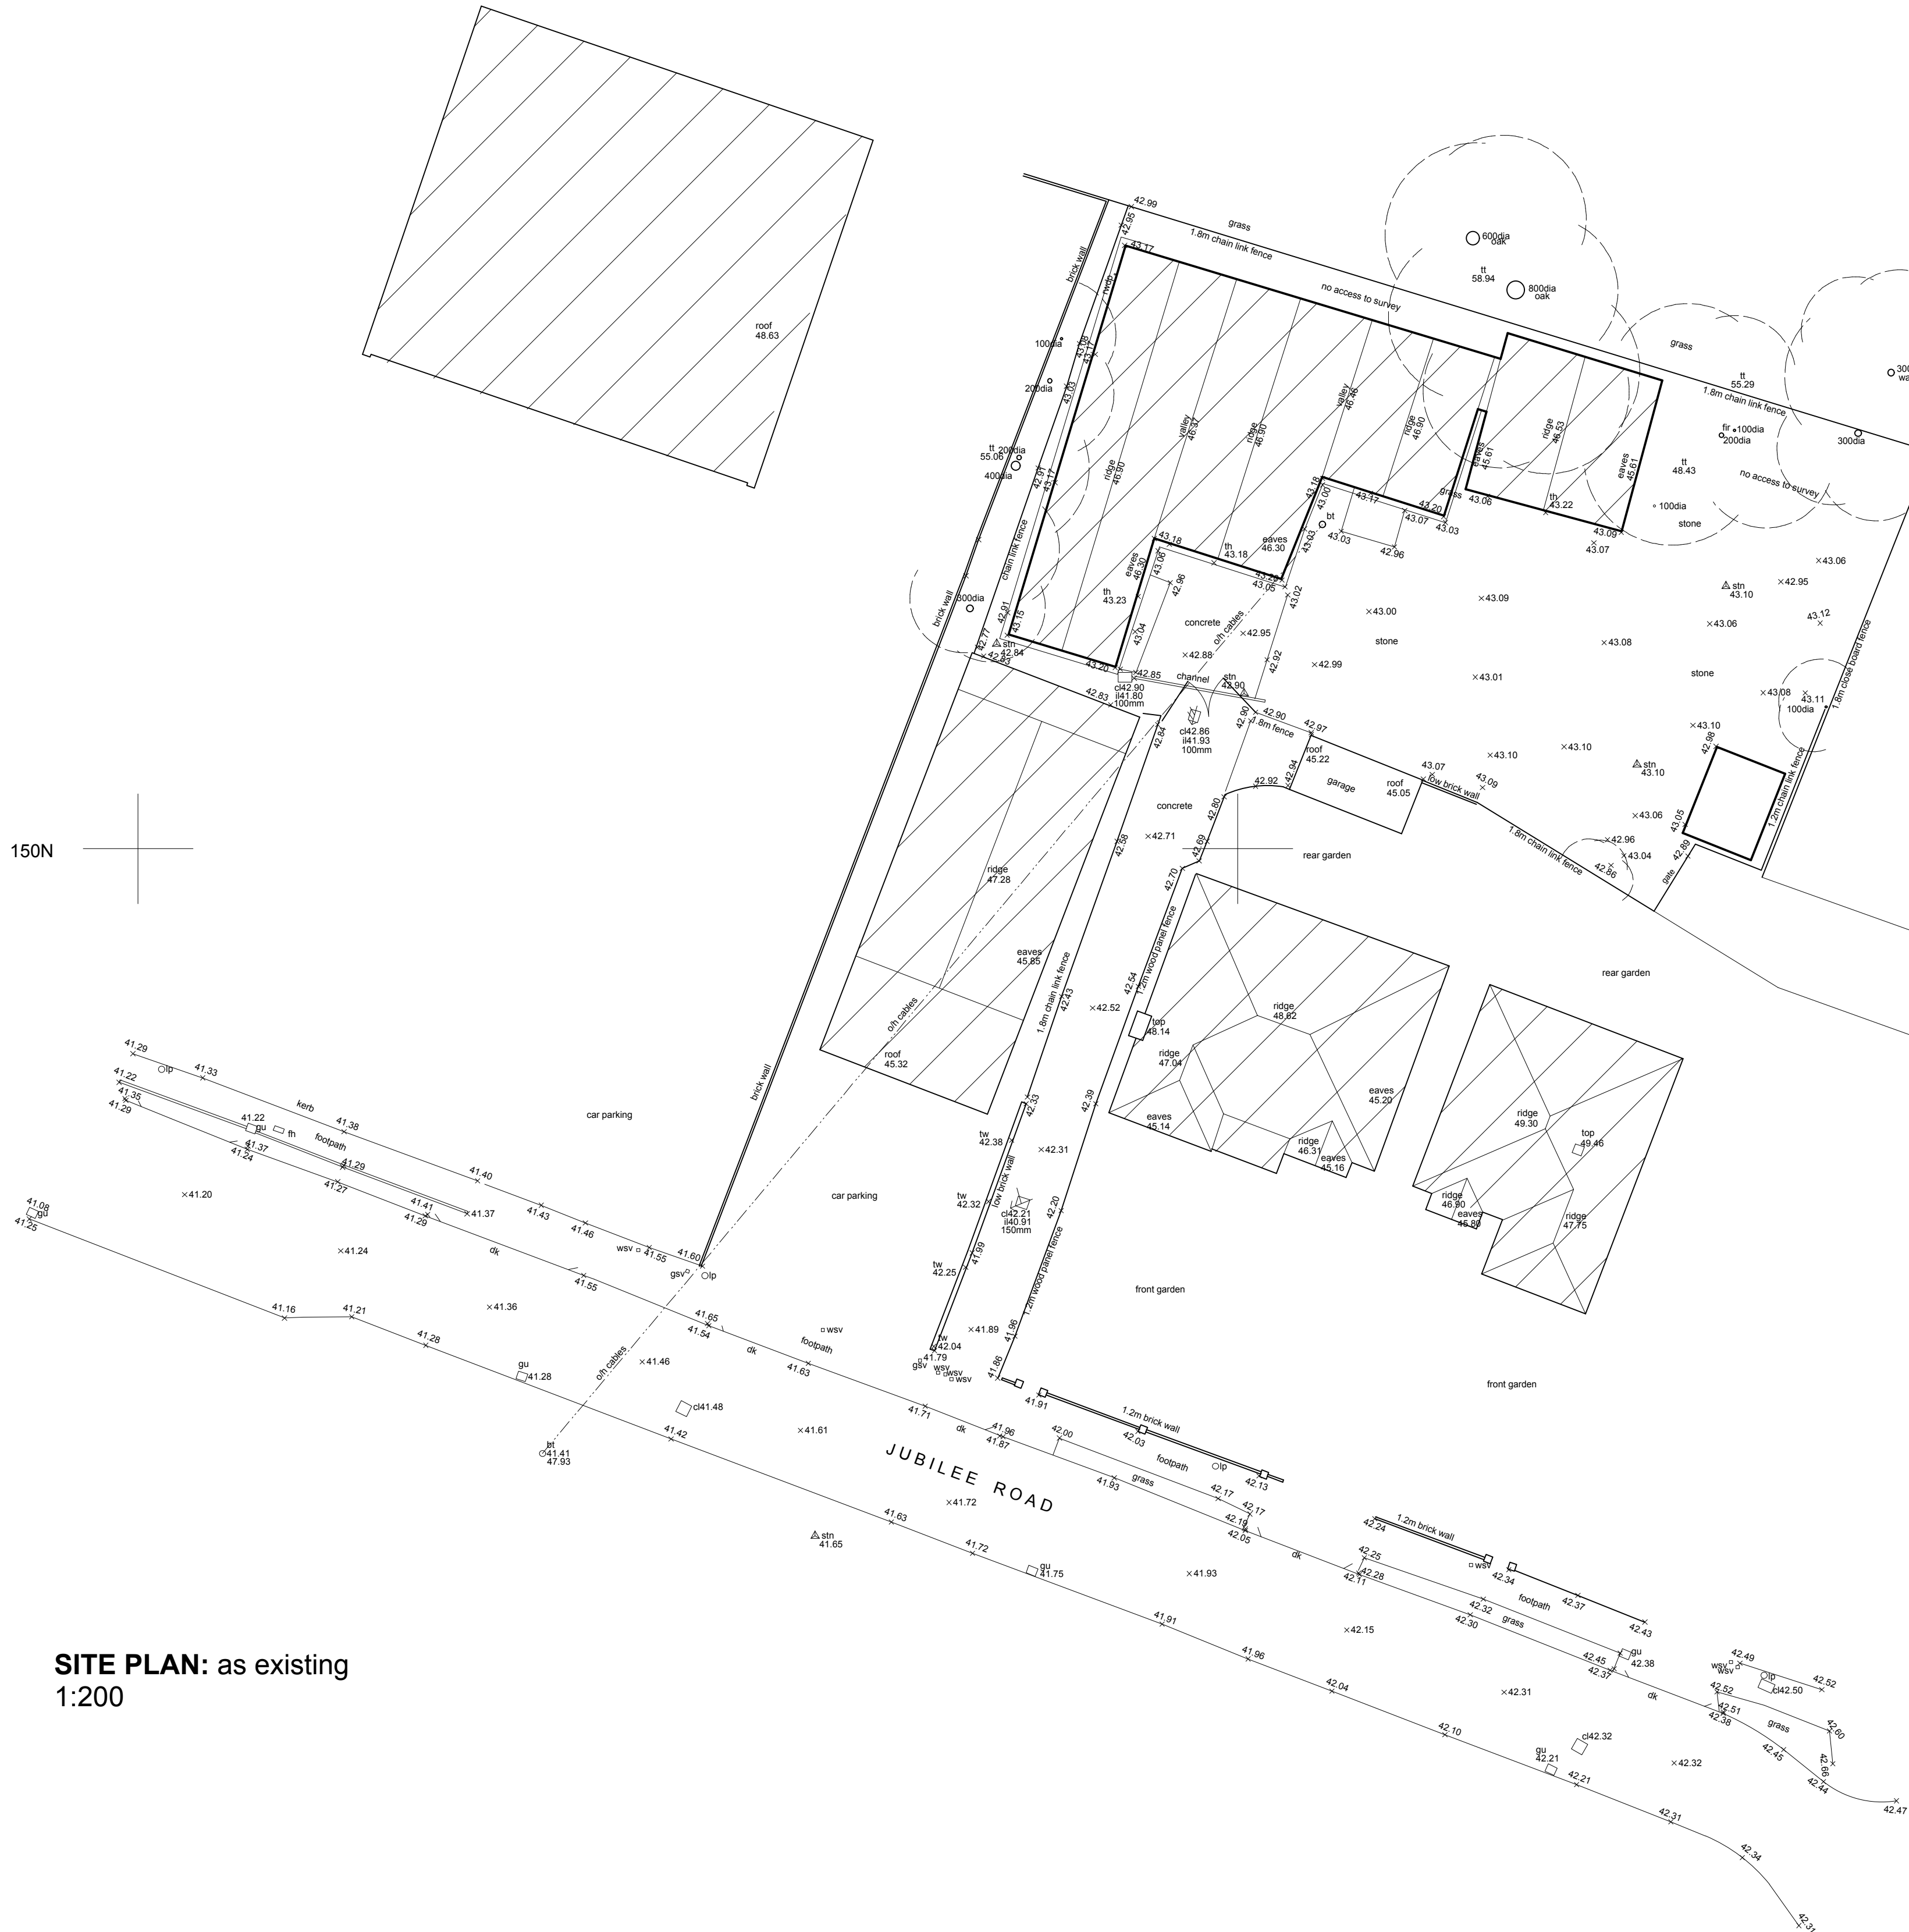
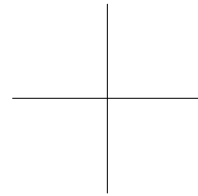
 
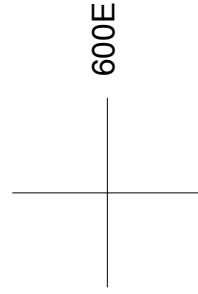
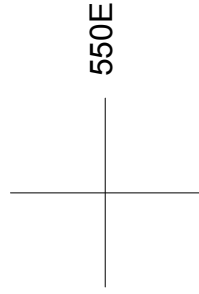



KEY:	
bt	British Telecom
cb	Control Box
cl	Cover Level
ctv	Cable Television
dk	Drop Kerb
el	Electric
ep	Electricity Pole
fh	Fine Hydrant
gu	Gully
gsv	Gas Stop Valve
ht	Height
ic	Inspection Cover
il	Invert Level
lp	Lamp Post
mkr	Marker
o/h	Overhead
pb	Post Box
p/cg	Pavement Crossing
np	Name Plate
rs	Road Sign
sv	Stop Valve
tb	Telephone Box
tl	Traffic Light
tt	Top of Tree
th	Threshold
tw	Top of Wall
utl	Unable to Lift
vp	Vent pipe
wm	Water Meter
wsv	Water Stop Valve

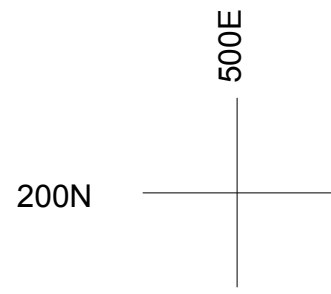

Ordnance Survey (c) Crown Copyright 2013. All rights reserved. Licence number 100020449

SITE LOCATION PLAN:
1:1250

SITE PLAN: as existing
1:200

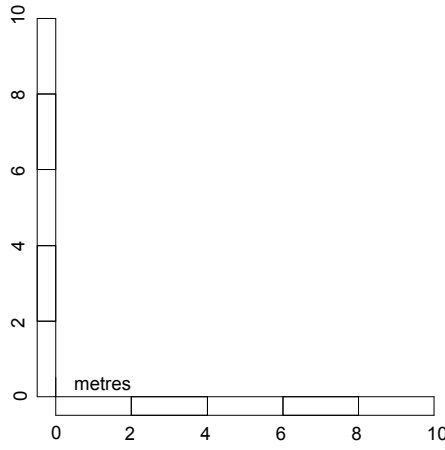

Project

Proposed Residential Development
82a Jubilee Road, Waterloo, Hants., PO7 7RE

Client

Fiskal Ltd

Drawing:

Site Survey Plan

Scale:	Date:	Drawn:
1:200/1:1250 @ A1 1:400/1:2500 @ A3	May 2013	RMB

Drawing no:	Rev:
PA13-119:01	-

A 1 Victoria Square Lee-on-the-Solent Hants PO13 9NB
T 02392 16 46 40
E studio@plumarchitects.co.uk

plum
architects