


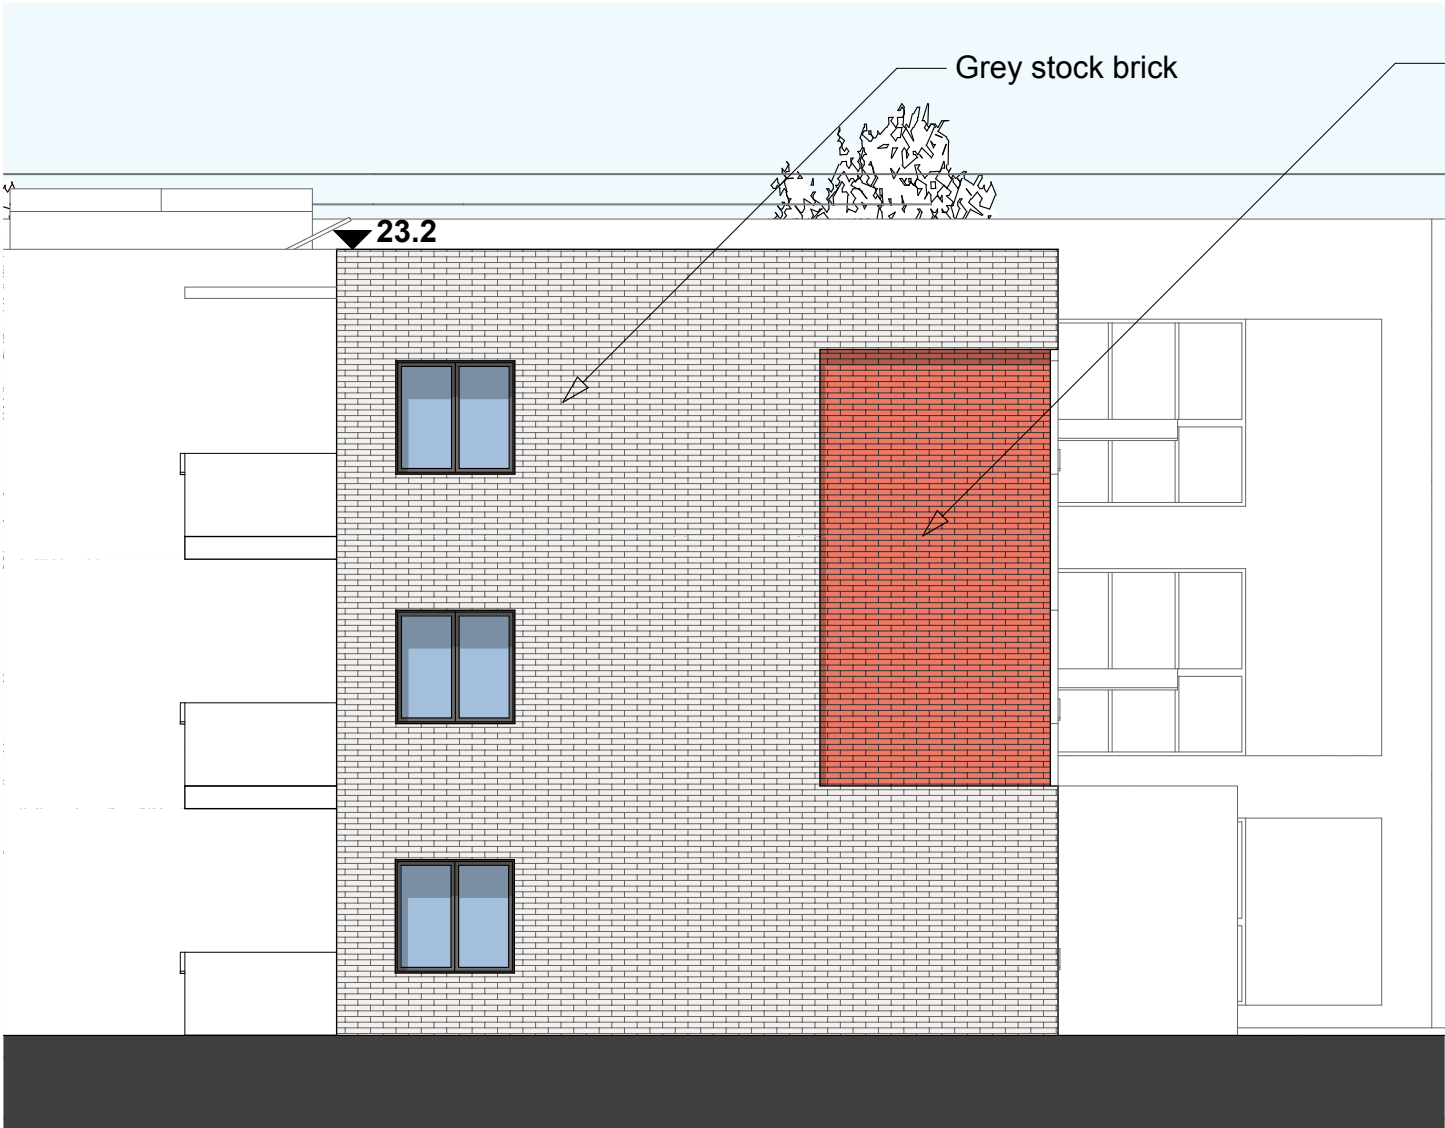


325 Supported Living East Elevation 1:100




329 Supported Living South - West Elevation 1:100



330 Supported Living South - North Elevation 1:100

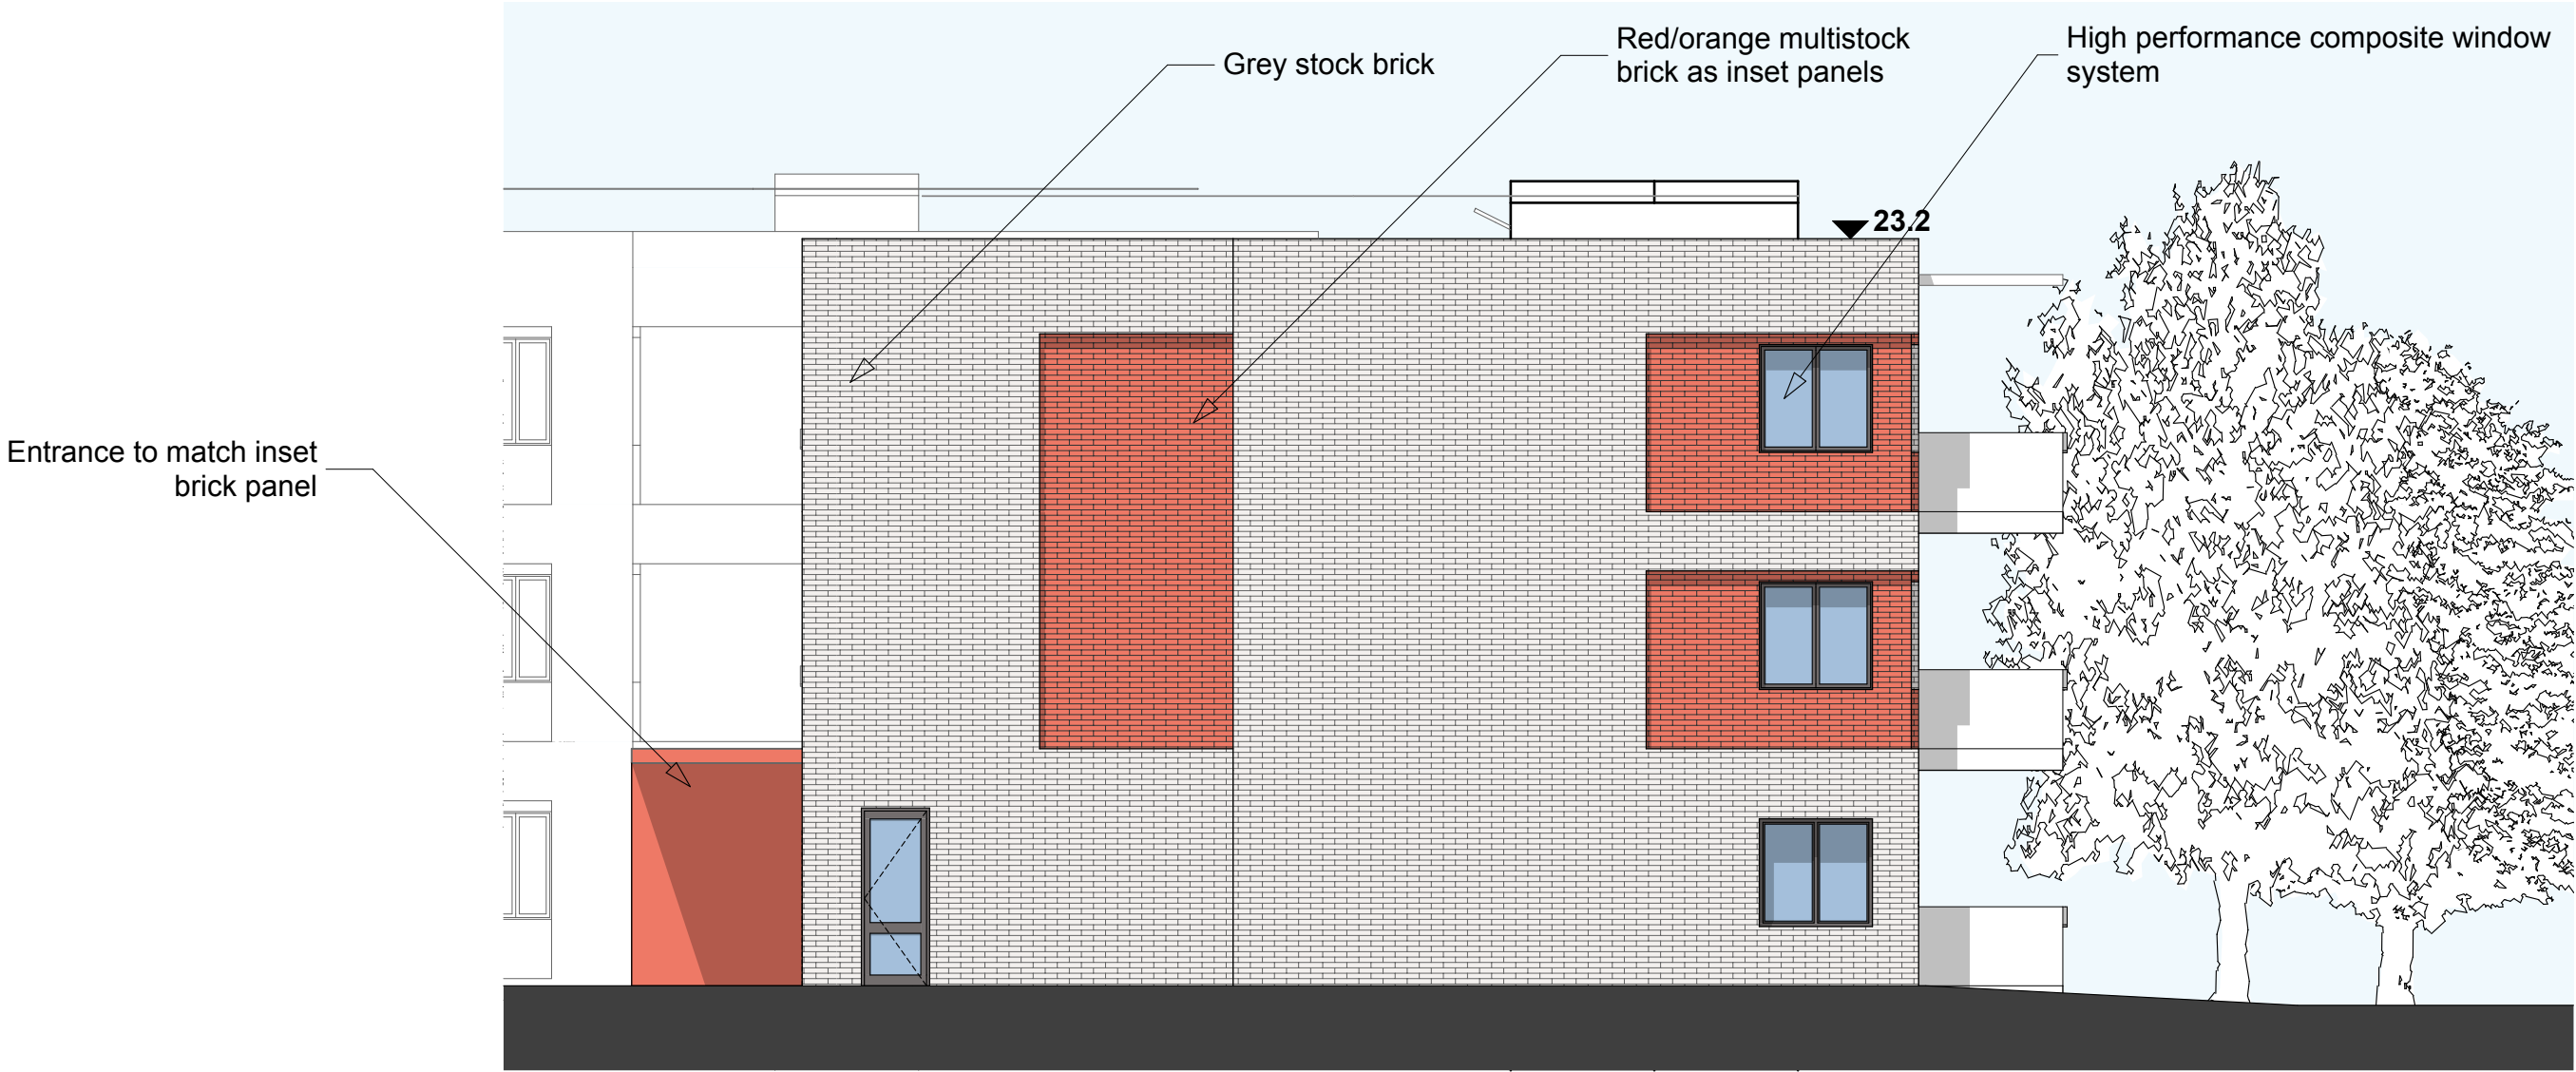

331 Supported Living South - South Elevation 1:100

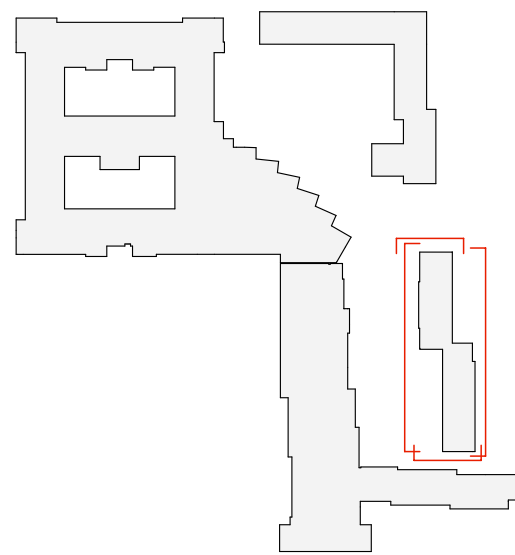

© Penoyre & Prasad LLP
Do not scale from this drawing.
Dimensions are to be verified on site prior to construction.
Ordnance Survey Data reproduced by permission of Ordnance Survey®, on behalf of Her Majesty's Stationary Office. © Crown Copyright. All rights reserved.

B	11/03/15	VW/RS	Planning
A	05/03/15	VW/RS	Information
Rev	Date	Prep/Check	Description

Penoyre & Prasad

HLS

Hampshire Living Space

28-42 Banner Street
London EC1Y 8QE
020 7250 3477
penoyreprasad.com

Client

Hampshire LivingSpace

Project

Oak Park Health & Wellbeing Campus

Drawing Title

Supported Living Elevations - South Block

Drawing Status
Planning

Date
05.03.2015

Drawing Number

Scale
1:100 @ A1 / 1:200 @ A3

Revision
B

598-PL-307