

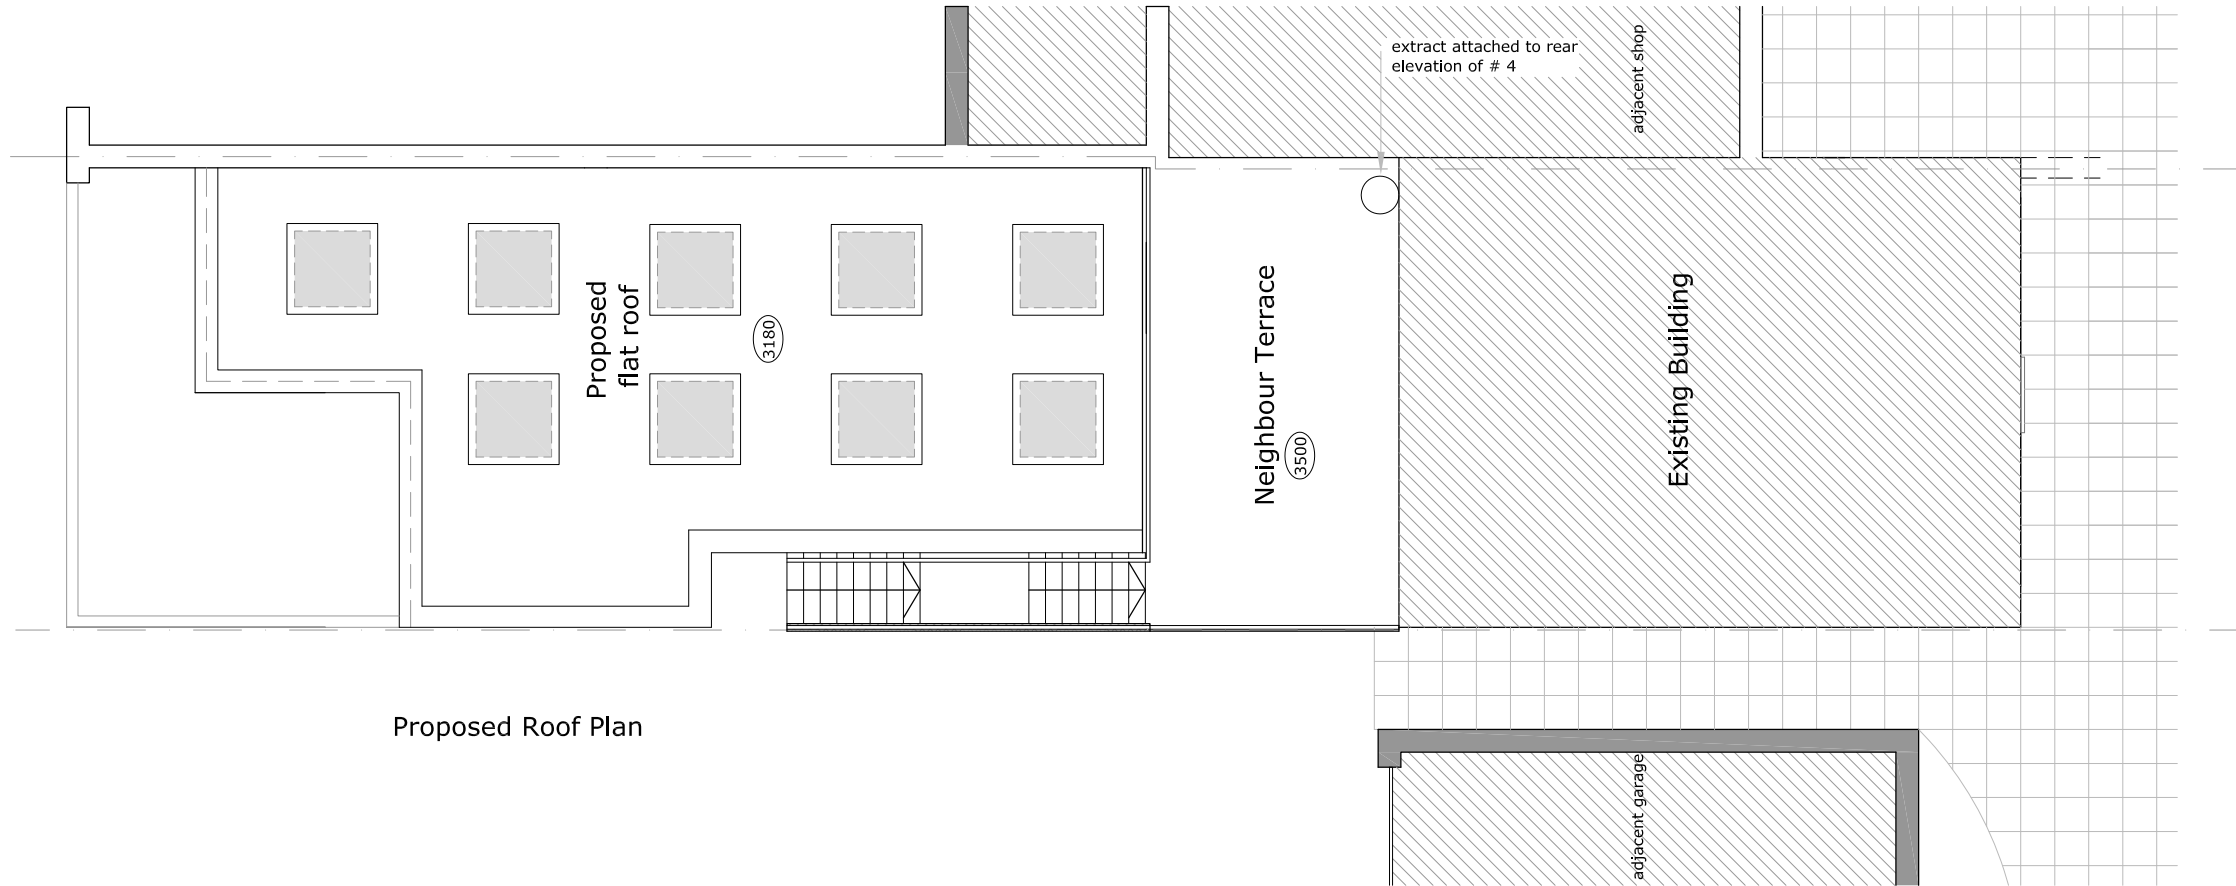


 

Proposed Roof Plan

 

|           |          
|-----------|----------|-------------|----|----|----------|--|--|-------------------------|--------------------------|--|-----------------|---|--|----------------------------|---|--|-------------|--|--|---------------------------------------------------------------------------------------------------|--|--|
|           |          |             |    |    |          |  |  |                         | CLIENT<br>Mr Ali Ozdemir |  |                 | TITLE<br>4 Purbrook Chase Precinct<br>Waterlooville PO7 5QH<br>Rear Extension Project<br>Proposed Roof Plan |  |                            | <br>Design Drawn Ltd<br>DESIGN DRAWN LTD<br>THE CLOCK TOWER<br>GREAT SOUTHSEA STREET<br>SOUTHSEA, HAMPSHIRE<br>PO5 3BY<br>T: 02392 837 149<br>E: INFO@DESIGNDRAWN.COM<br>W: WWW.DESIGNDRAWN.COM |  |             |  |  |                                                                                                   |  |  |
| A         | 09/09/14 | FIRST ISSUE | LA | JM |          |  |  |                         |                          |  |                 |   |  |                            |   |  |             |  |  |                                                                                                   |  |  |
| Rev       | Date     | Description | By | PM | Planning |  |  | Scale @ A3: 1:100       |                          |  | Drawn by : LA   |   |  | Drawing No: 156.14.H21_111 |   |  | Revision: A |  |  | <br>PS 10342 |  |  |
| REVISIONS |          |             |    |    |          |  |  | Date : © September 2014 |                          |  | Checked by : JM |   |  |                            |   |  |             |  |  | DESIGN DRAWN LTD<br>Copyright Reserved.<br>Check dims. on site.                                   |  |  |