


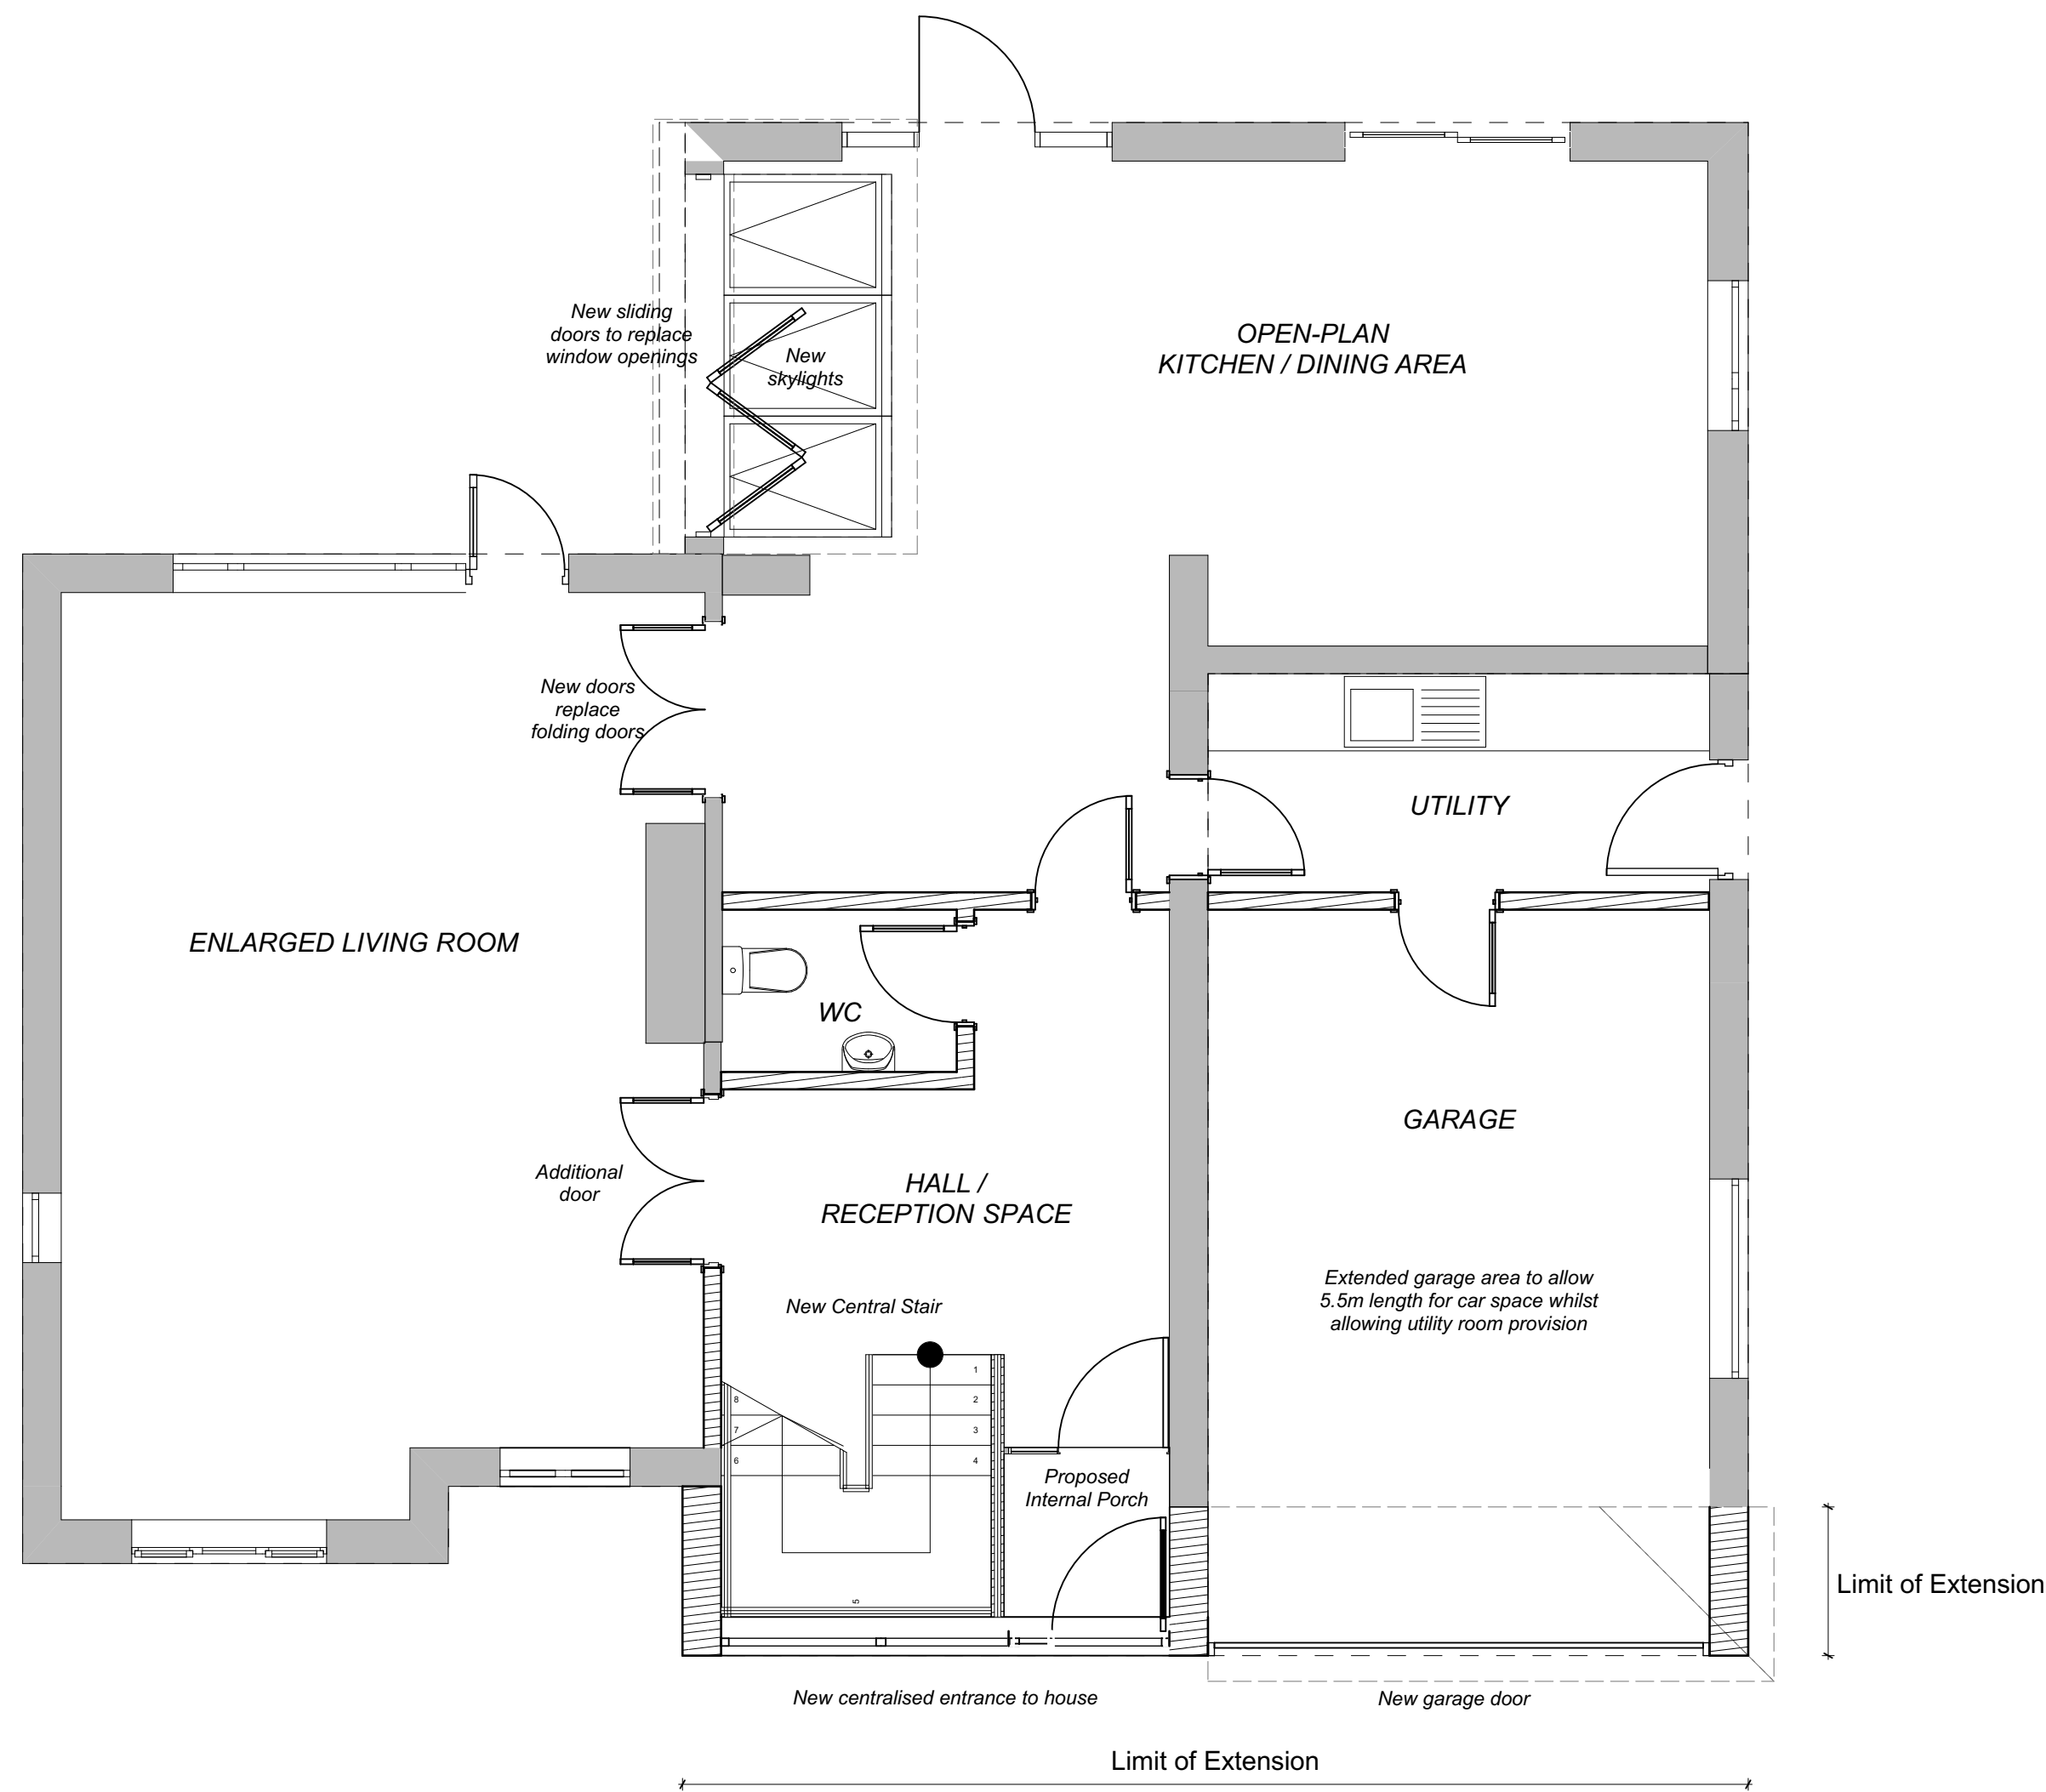

Proposed

Ground Floor

1:50

KEY




EXISTING WALL



NEW-BUILD WALL


revisions & notes:

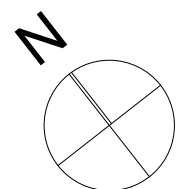

0

100mm @A1

Note: All dimensions to be checked on site by the contractor before fabrication and erection. Figured dimensions to be taken in preference to scaled dimensions. This drawing is the copyright of the architects and must not be reproduced or used without their express consent, except for the purposes of a planning application. Electronic issue of this drawing to be confirmed by paper hard copy only.

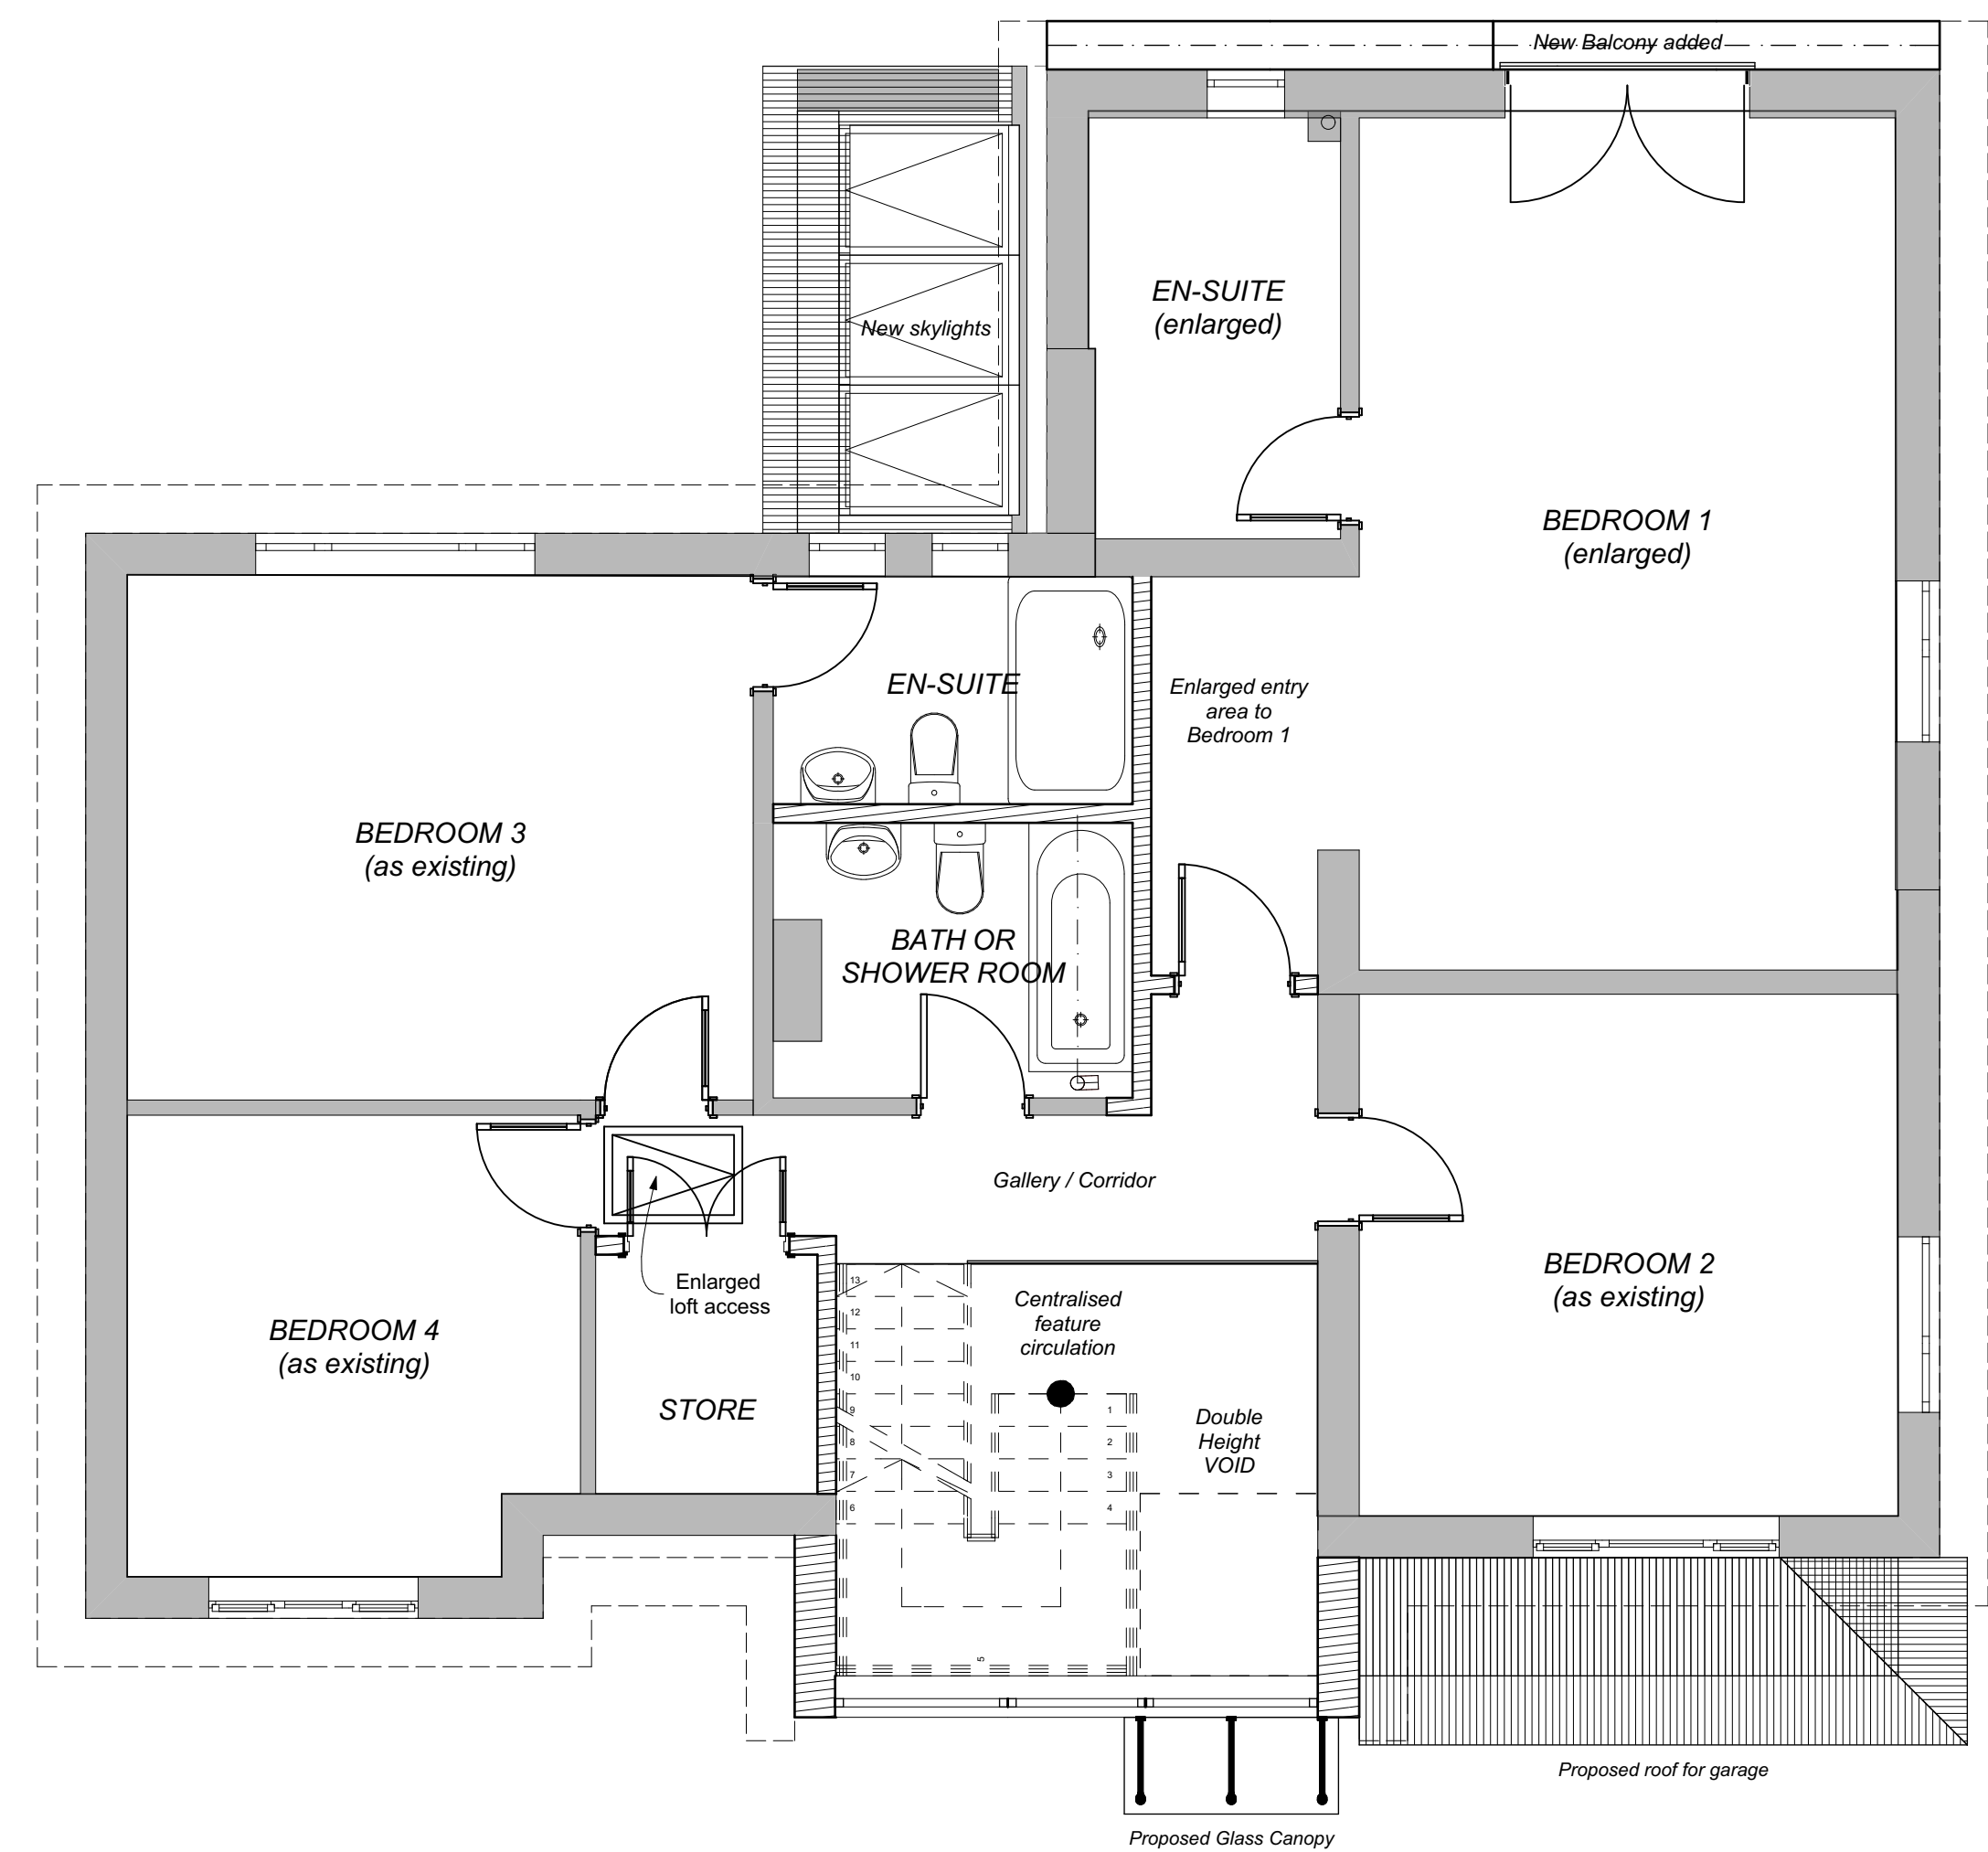

Proposed

First Floor

1:50

project:

Mr and Mrs Battye
Alterations & Extension
44 Warblington Road
Emsworth

drawing name:

Proposed Ground and
First Floor Plans
PLANNING

status:

March 2015

date:

1:50 @A1

scale:

RS

drawn:

pwparchitects

61 South Street, Havant, Hampshire PO9 1BZ
t: 023 9248 2494 f: 023 9248 1152
e: design@pwp-architects.com w: www.pwp-architects.com

Project No. **5204**

drawing No. **1201** rev -