


No.6 Blackmoor Walk, West Leigh, Havant, Hampshire, PO9 5PR.


NOTES:
The contractor, sub-contractor or supplier is to check all relevant dimensions, levels, existing structure and materials together with existing drawings and specifications. ANY DISCREPANCIES ARE TO BE BROUGHT TO THE ATTENTION OF THE ARCHITECTURAL DESIGNER. © This drawing is copyright and may not be copied, reproduced or used in any way without the written permission of the Architectural Designer.

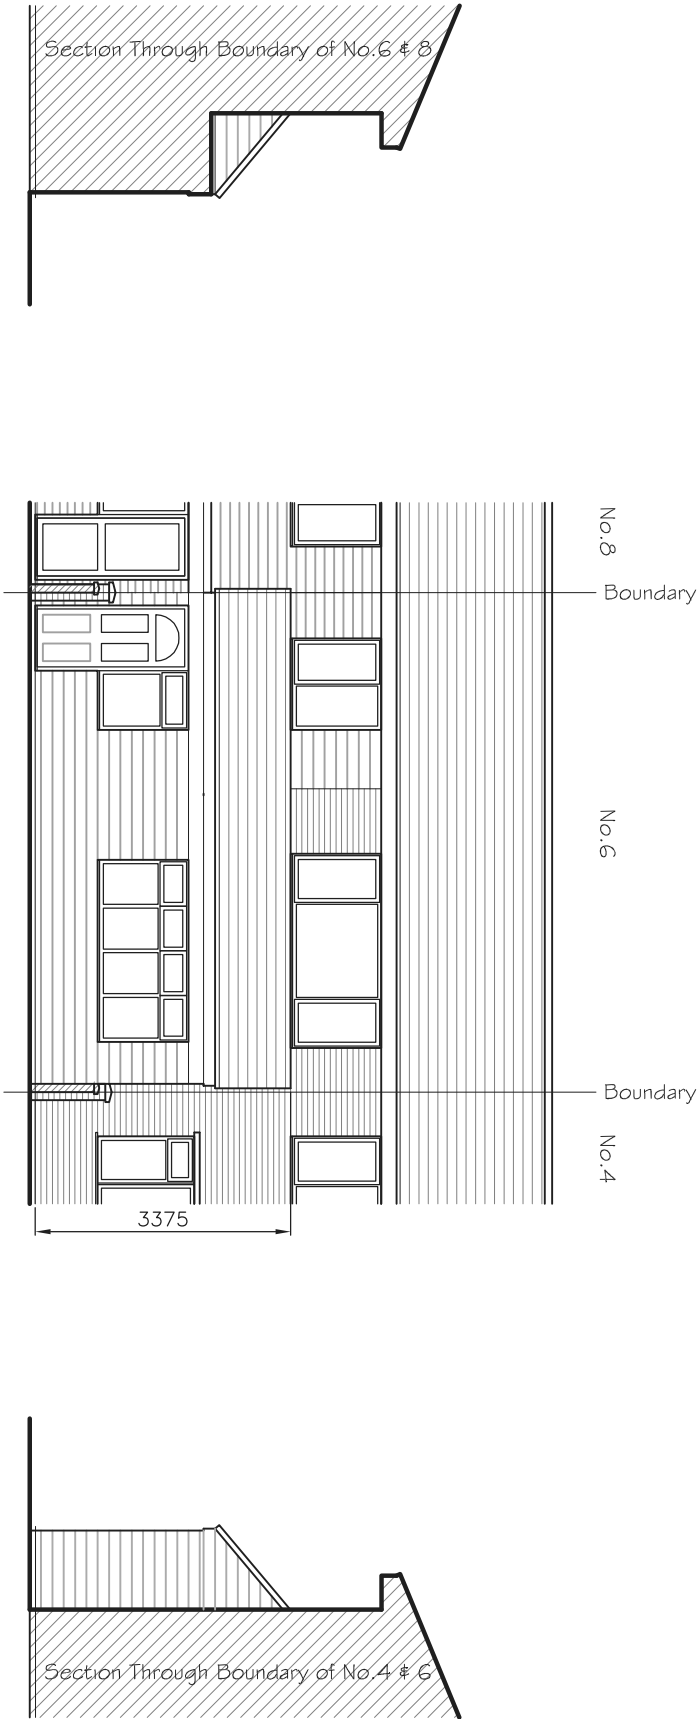


Proposed Sectional North East
Elevation 1:100 @ A3

Proposed North West Elevation 1:100 @ A3

Proposed Sectional South West
Elevation 1:100 @ A3

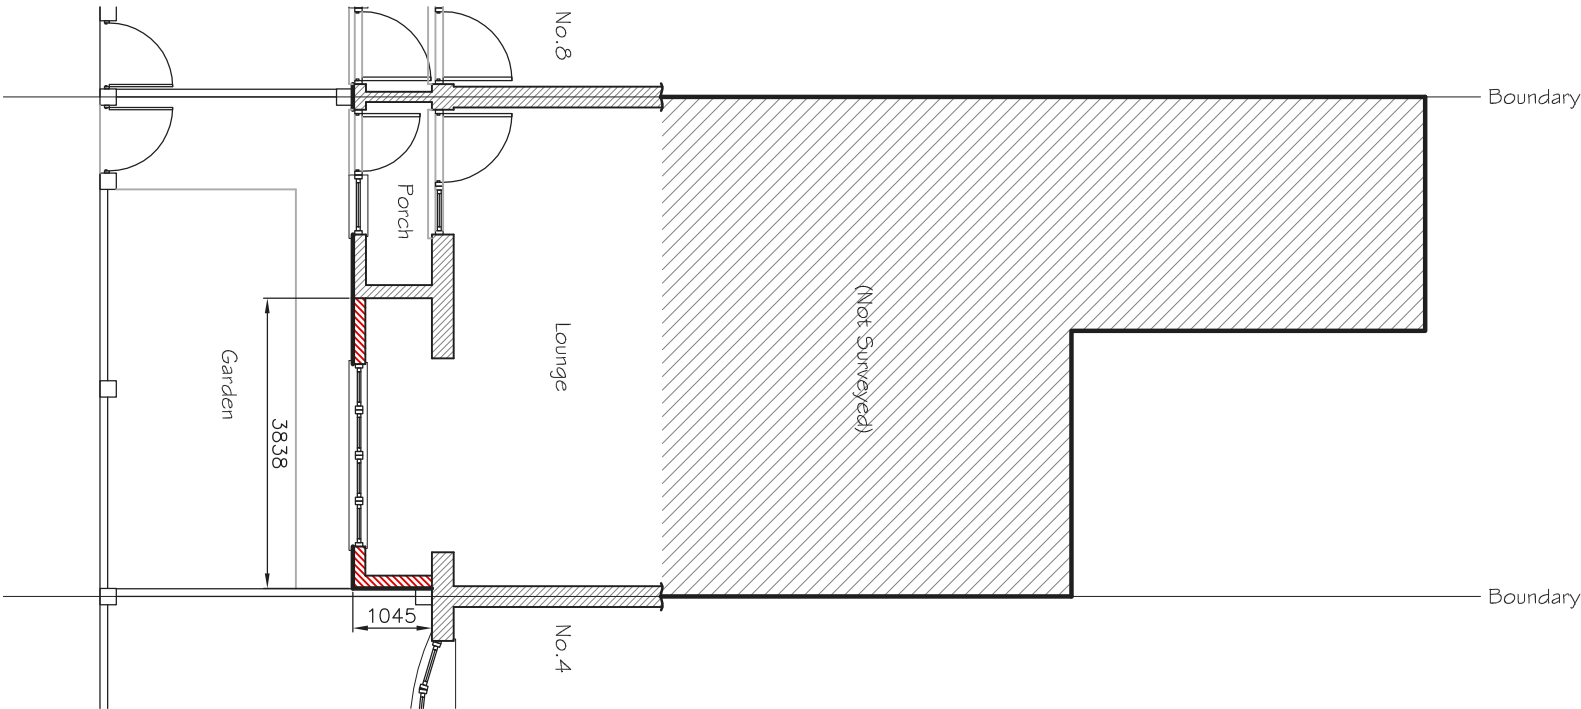

Proposed Ground Floor Plan 1:100 @ A3

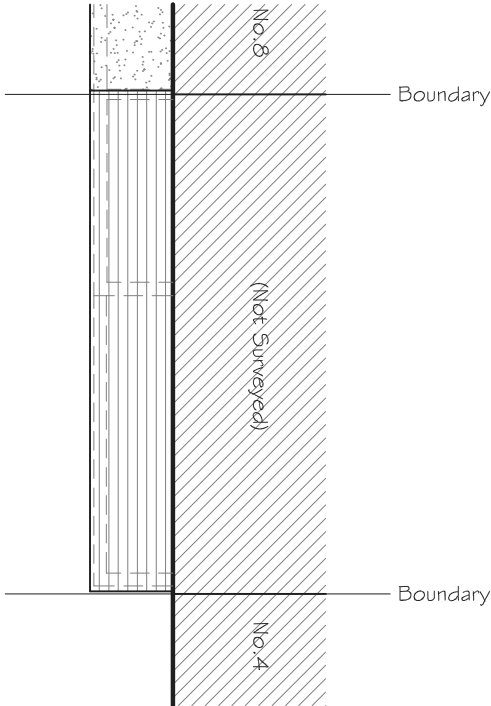

Proposed Roof Plan 1:100 @ A3

L.M.D.

DESIGNS Ltd.

ARCHITECTURAL
& INTERIOR DESIGN

4 Foxcombe Close,
Swanmore,
Hampshire, SO32 2UJ.

Tel: 07876 712622

Email: Lmdarchitecture@aol.com

Job Title
**Proposed Extension at No.6
Blackmoor Walk, West Leigh, Havant, PO9 5PR.**
Client
Mr L. Clay

Drawing Title
**Planning
Plans & Elevations
Proposed**
CAD REF: 221887-6-Blackmoor-Walk.dwg Scale 1:100
Drawn SLV Amended Checked Date May '21
Job No. 221887 Drg. No. 103 Rev. B



Scale 1:100