



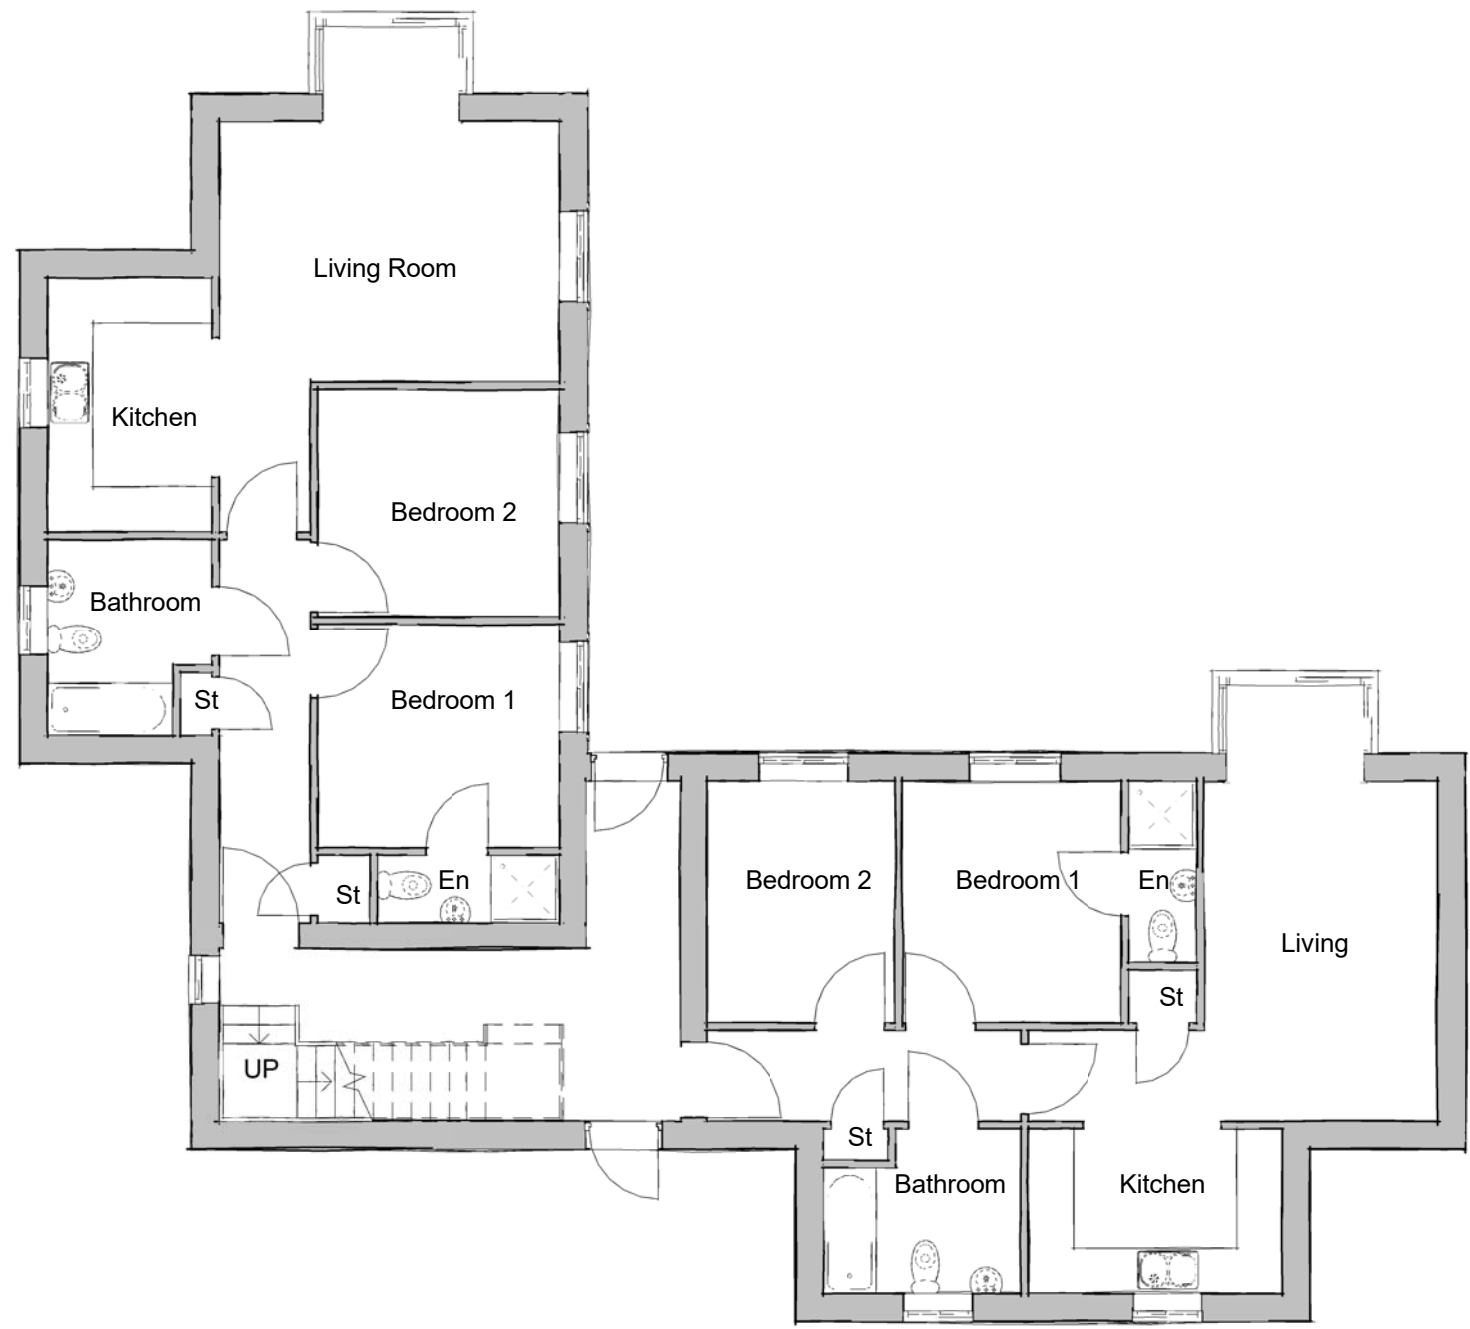

Level 00-Ground Floor
1 : 100

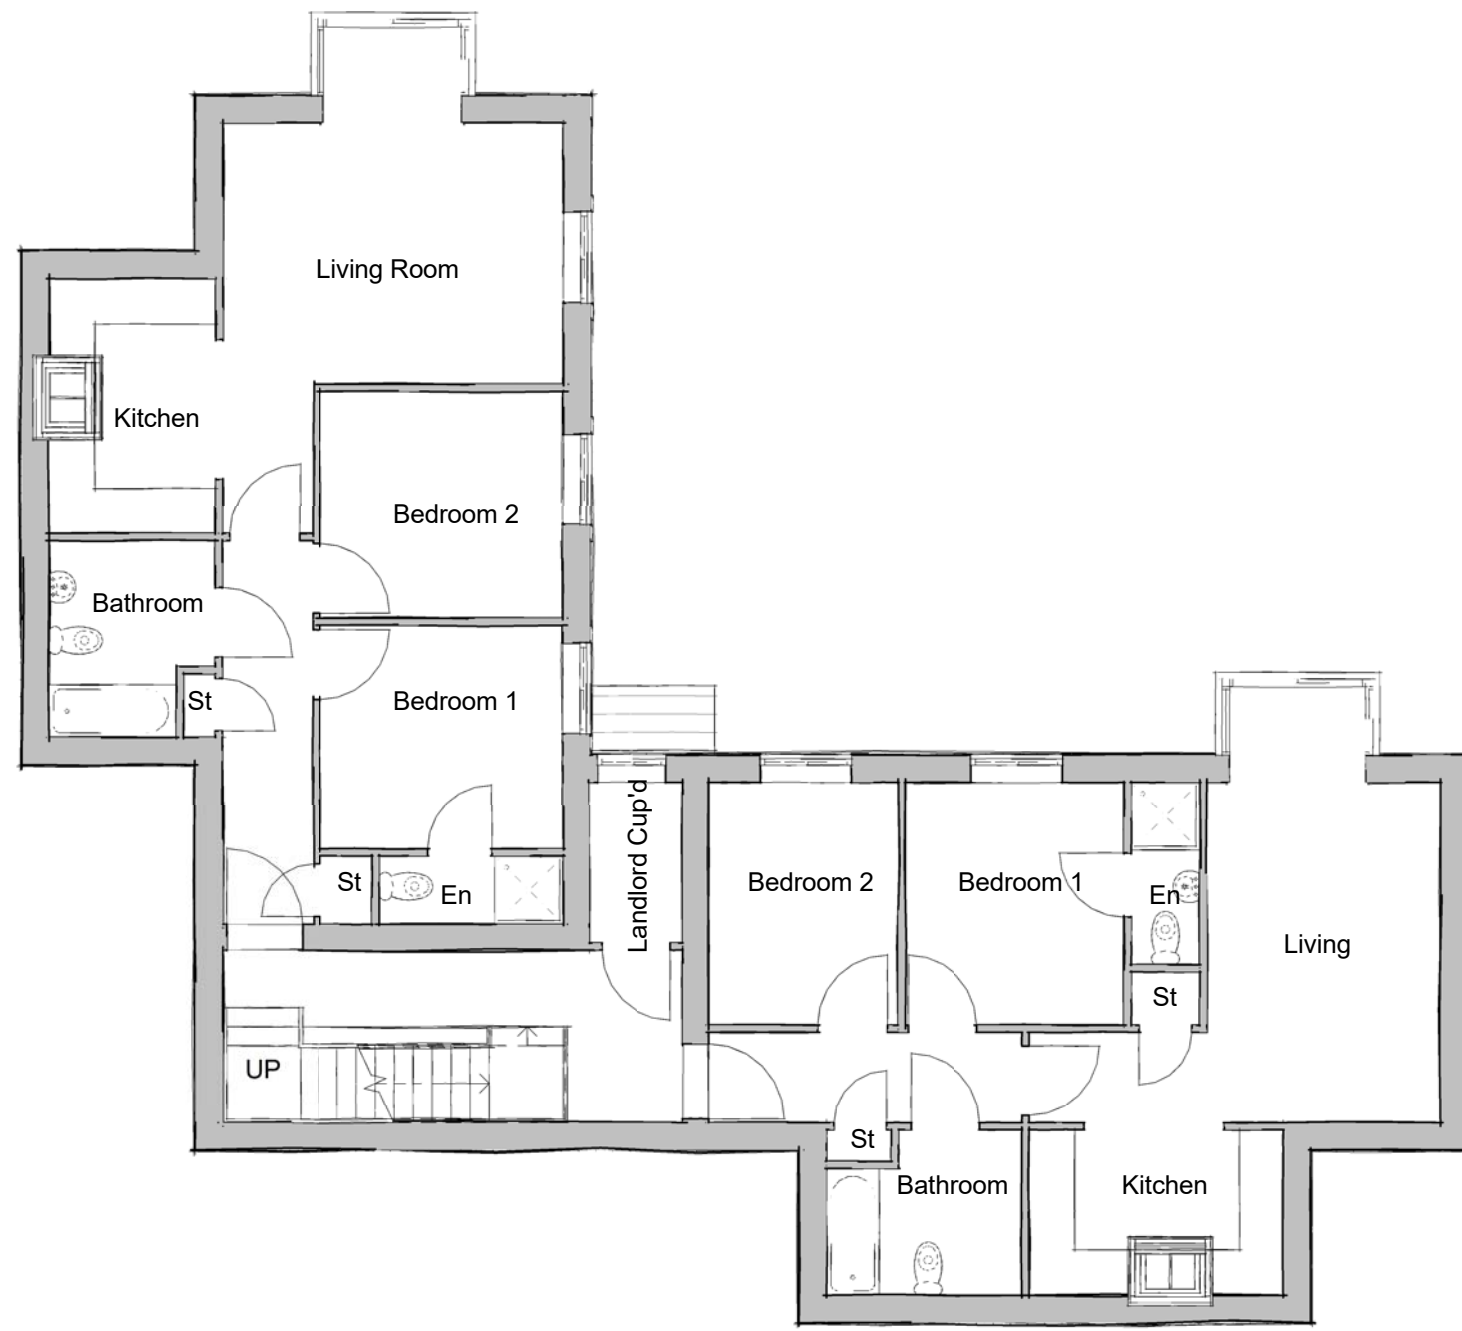

Level 01-First Floor
1 : 100



Level 02-Second Floor
1 : 100



Front Elevation
1 : 100



Side Elevation A
1 : 100



Rear Elevation
1 : 100



Side Elevation B
1 : 100

					NOTES:	CLIENT				TITLE				HGP ARCHITECTS E: EMAIL@HGP-ARCHITECTS.CO.UK W: WWW.HGP-ARCHITECTS.CO.UK HEAD OFFICE FURZEVALL FARM, WICKHAM ROAD FAREHAM, HAMPSHIRE, PO16 7JH T: 01329 283 225 LEEDS OFFICE CALLS WHARF, 2 THE CALLS LEEDS, LS2 7JU T: 0113 237 2750 HGP Architects Ltd. Copyright Reserved Check dim. on site.			
A		Design changed to reflect latest site layout				Foreman Homes				Site A - Ranelagh Road, Havant							
										Plots 14-18 Floor Plans, Elevations							
Rev	Date	Description			By	PM	Scale: 1 : 100 @ A1				Drawn by: LB		Drawing No.: 14.074A_06		Revision: A		
REVISIONS						Date: May'14 ©				Checked by: HJE							