


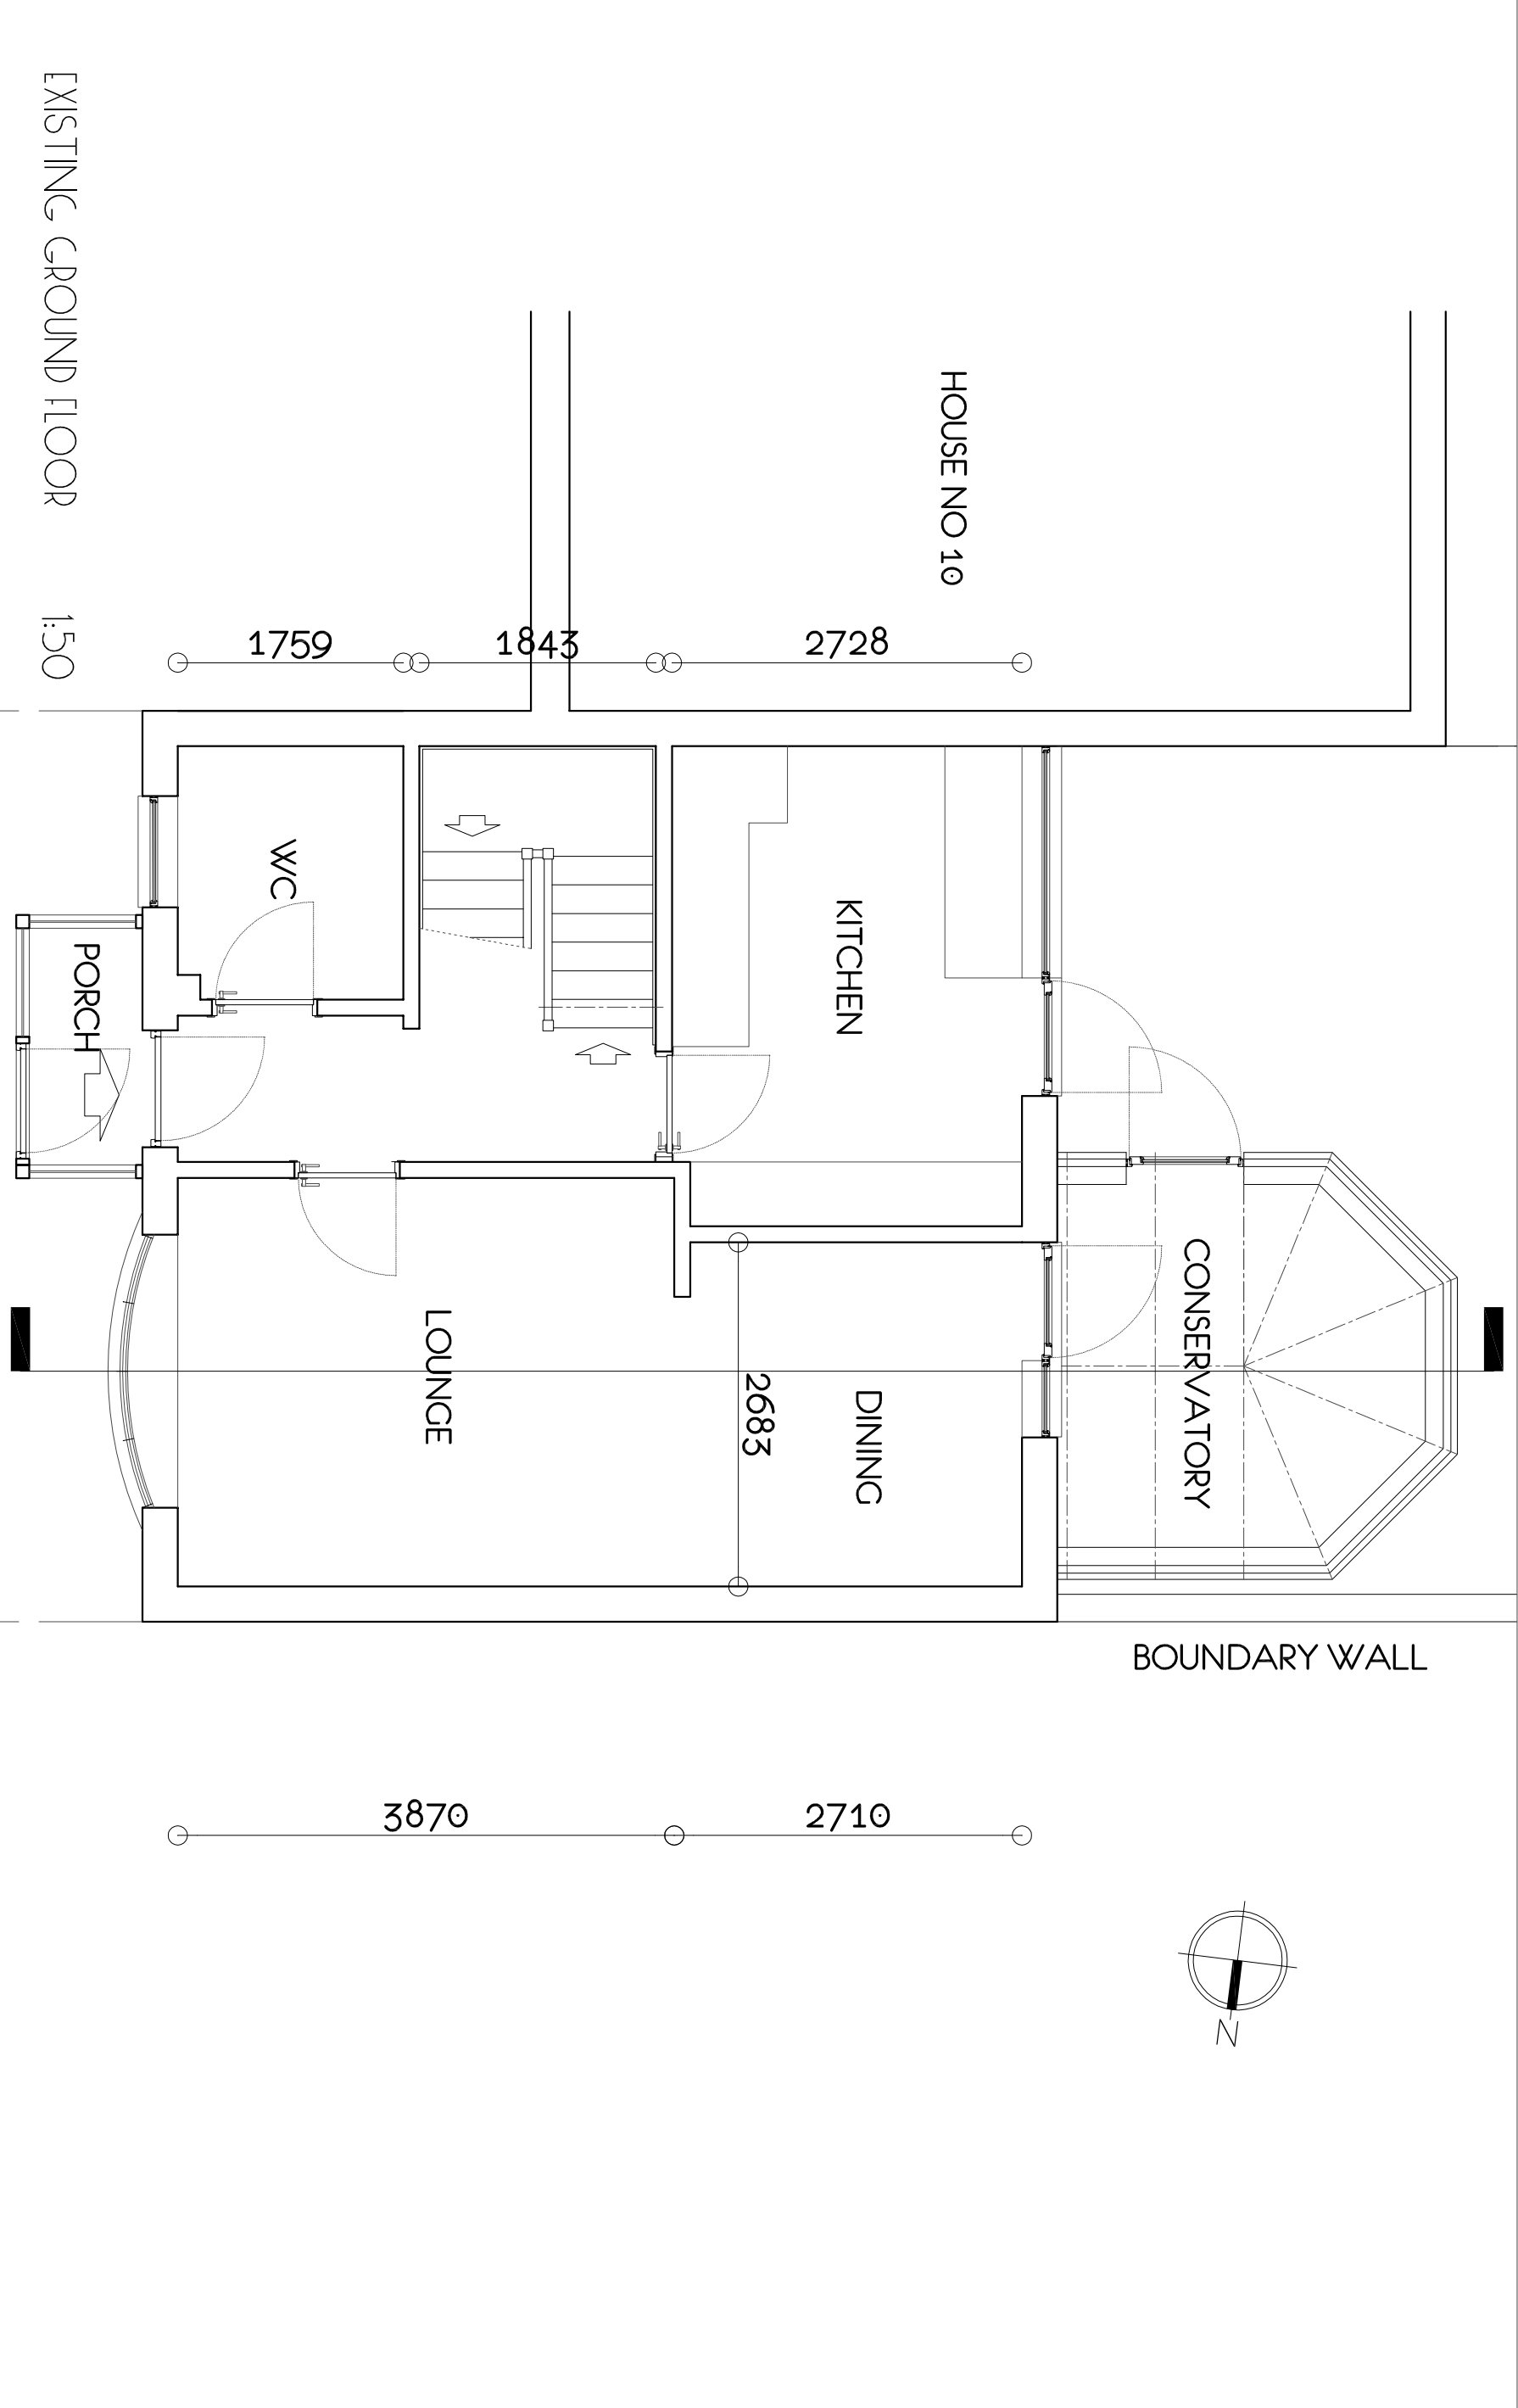

Tony Oldfield Architects

Unit 5 Freemantle Business Centre
152 Millbrook Road East
SOUTHAMPTON SO15 1JR
Tel : 023 80 236 165
Fax : 023 80 632 466
Email : adi@oldfieldarchitect.co.uk
kourosi@oldfieldarchitect.co.uk

Revision		Date	
Client		Mr. WAYNE FINN	
Project		PROPOSED ROOF EXTENSION @ 11 DELIUS WALK, WATERLOOVILLE	
Drawing Title		GROUND FLOOR PLAN-EXISTING	
Scale		1:50	Drawn KOUROSH
Date		FEB 2016	Checked
Project Number		160106	
Drawing No		EX02	Revision
© This drawing bears a Copyright & must not be reproduced without prior permission from Tony Oldfield Architects Ltd. Any discrepancies should be reported to Architect.			