


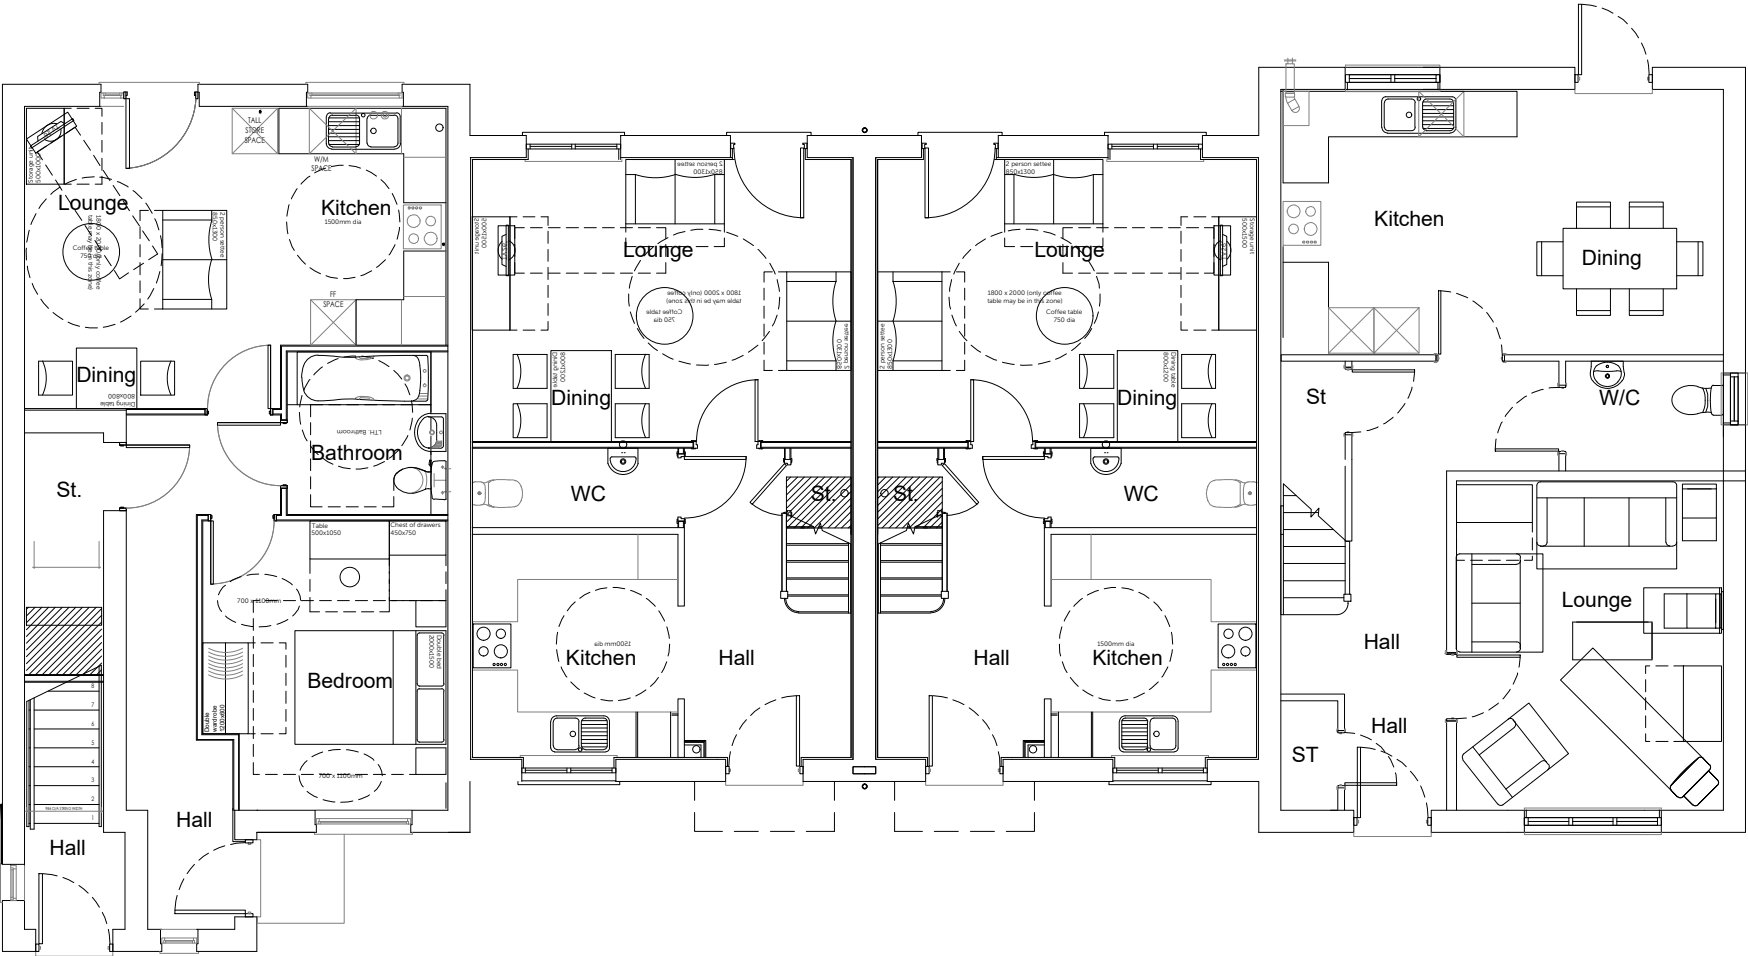

Ground Floor Plan

Housetype	Variation	Option	Housetype	Variation	Option	Housetype	Variation	Option
<i>Leadon</i>		<i>GF</i>	<i>Tavy</i>			<i>Tweed</i>		
Bedrooms	1	2	Bedrooms	2	4	Bedrooms	4	6
Sq.ft finish	546	50.71	Sq.ft finish	853	79.20	Sq.ft finish	1184	109.96
Sq.ft structural	554	51.50	Sq.ft structural	867	80.54	Sq.ft structural	1200	111.48



Romsey Office Building 300, The Grange, Romsey Road, Michelmersh, Romsey, Hampshire, SO51 0AE T:01794 367703 F:01794 367276	Portishead Office Unit 5, Middle Bridge Business Park, Bristol Road, Portishead Bristol, BS20 6PN T:01275 407000 F:01794 367276	Rev Description A Planning Issue. B Planning Issue.	Date Au Ch 31.03.21 JF 02.11.21 NC
---	---	---	---

Project	Camps Field, Barton Road		
Drawing	House Type: Leadon, Tavy and Tavy Plots 60-64 - Ground Floor Plans		
Client	Redrow Homes Southern Counties		
Job no.	REDR200818	Date	16.03.21
Dwg no.	P60-64.p1	Rev.	B
Author	JF	Checker	Scale 1:100 at A3
Status	PLANNING	Office	Romsey
Client ref.			

